
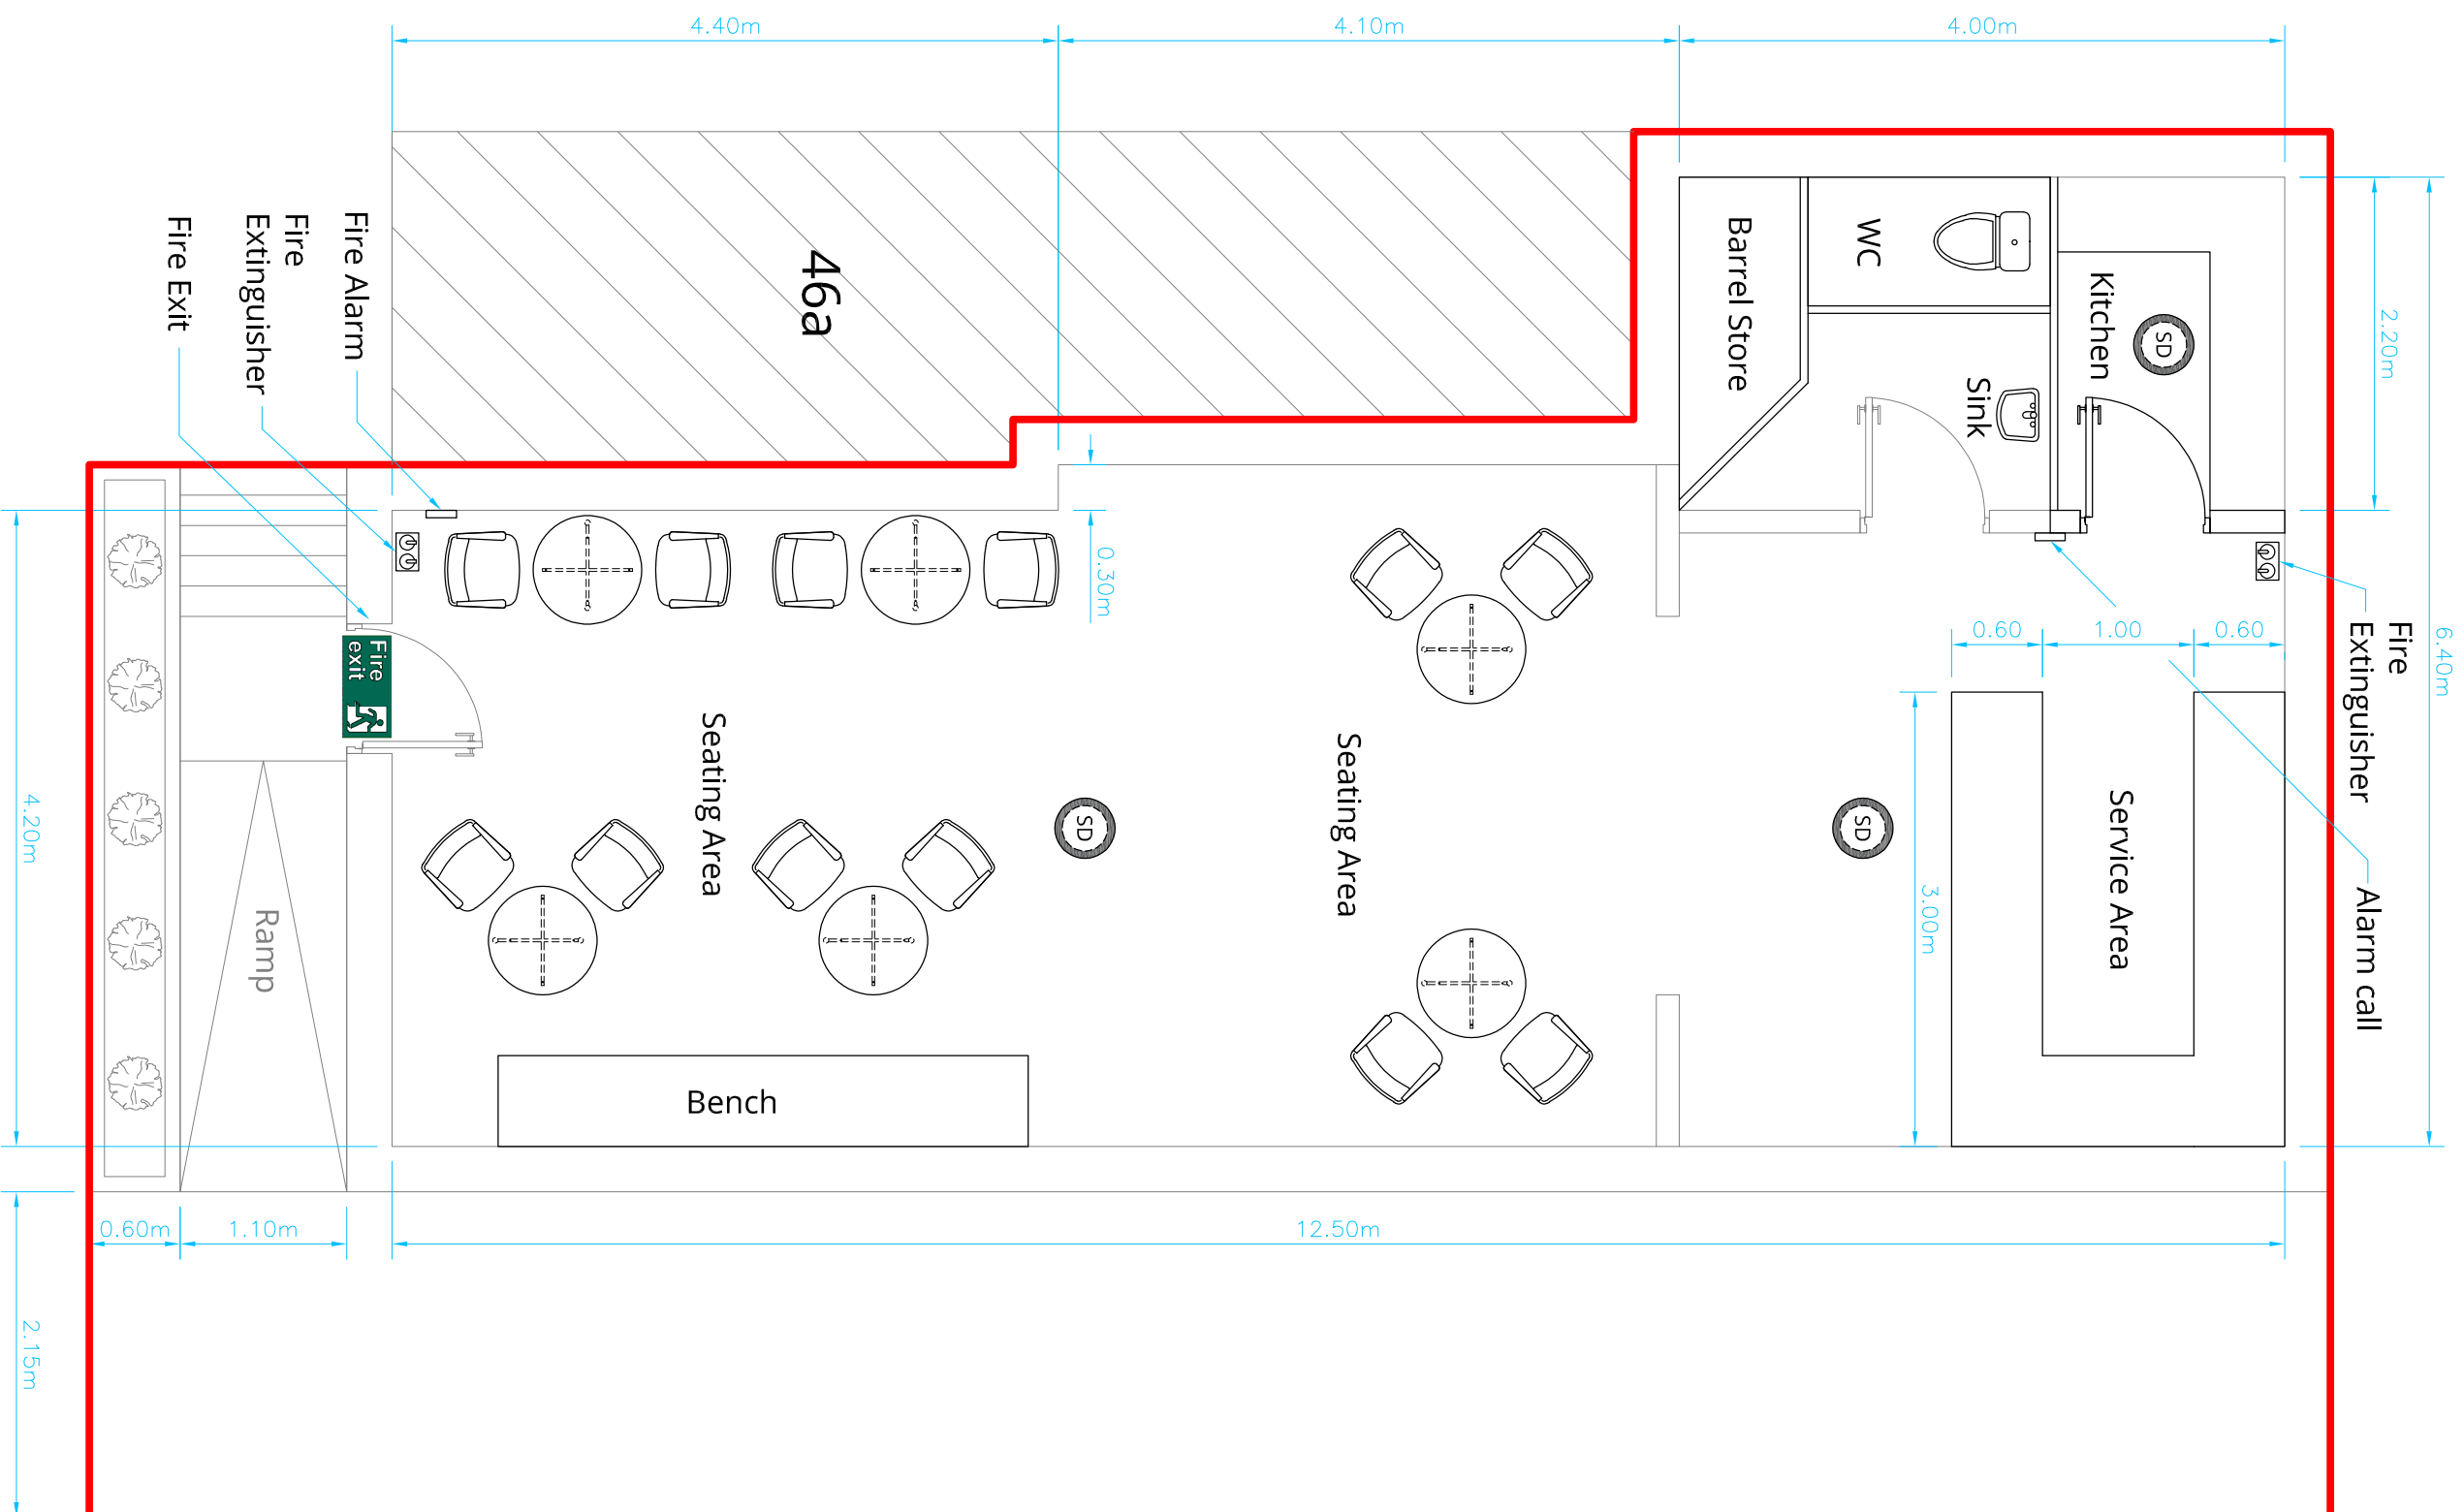
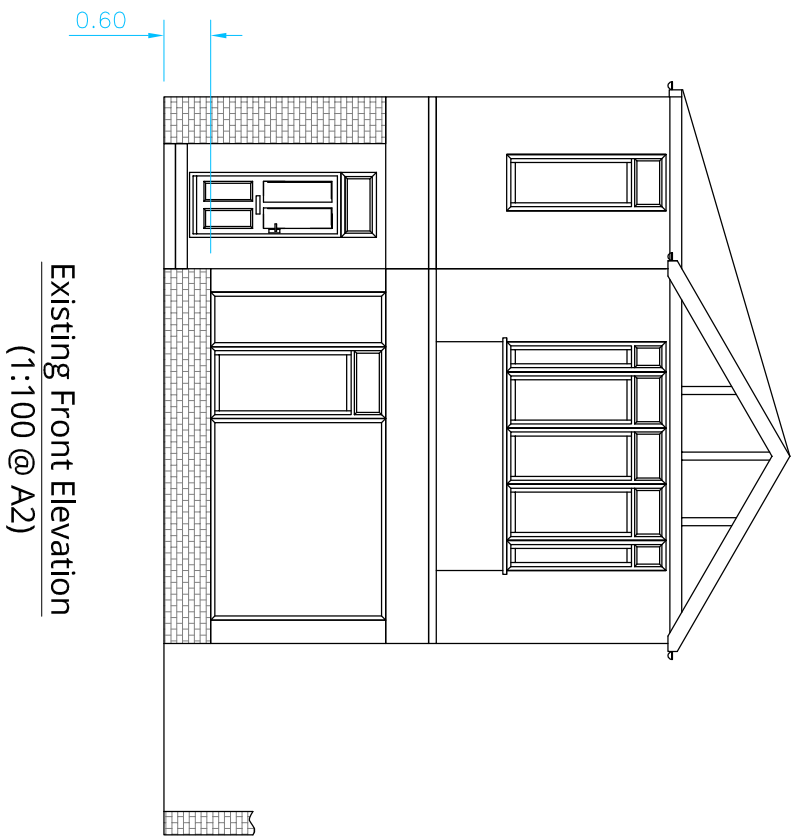


THESE DRAWINGS INDICATE IN GENERAL THE PROJECT IN TERMS OF ARCHITECTURAL DESIGN INTENT AND ARE INTENDED FOR LOCAL PLANNING AUTHORITY AND BUILDING REGULATION PURPOSES. THE DRAWINGS DO NOT NECESSARILY INDICATE OR DESCRIBE ALL WORK REQUIRED FOR FULL COMPLETION OF THE REQUIREMENTS OF THE CONTRACT DOCUMENTS.

AS INDICATED OR DESCRIBED, THE CONTRACTOR SHALL FURNISH ALL ITEMS REQUIRED FOR THE PROPER EXECUTION AND COMPLETION OF THE WORK.



NO NEW WORKS ARE TO PROTRUDE INTO NEIGHBOURING PROPERTIES AND ANY REQUIREMENTS OF THE PARTY WALL ACT ARE TO BE OBTAINED PRIOR OF COMMENCEMENT OF ANY WORKS.

ALL DIMENSIONS ARE IN METERS.

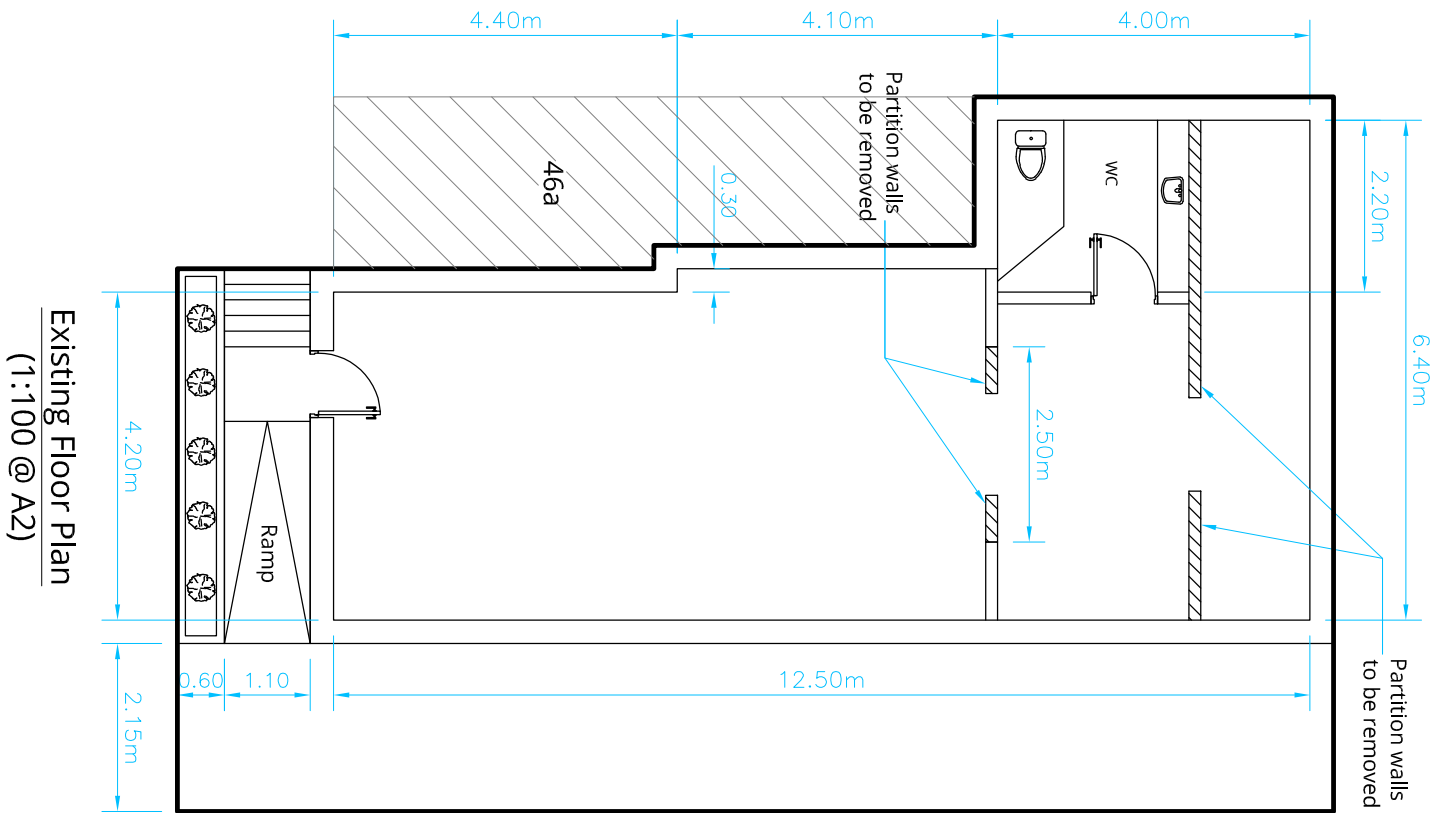

— = Licensing Area
⊙ = Smoke Detector

Proposal Floor Plan
(1:50 @ A2)

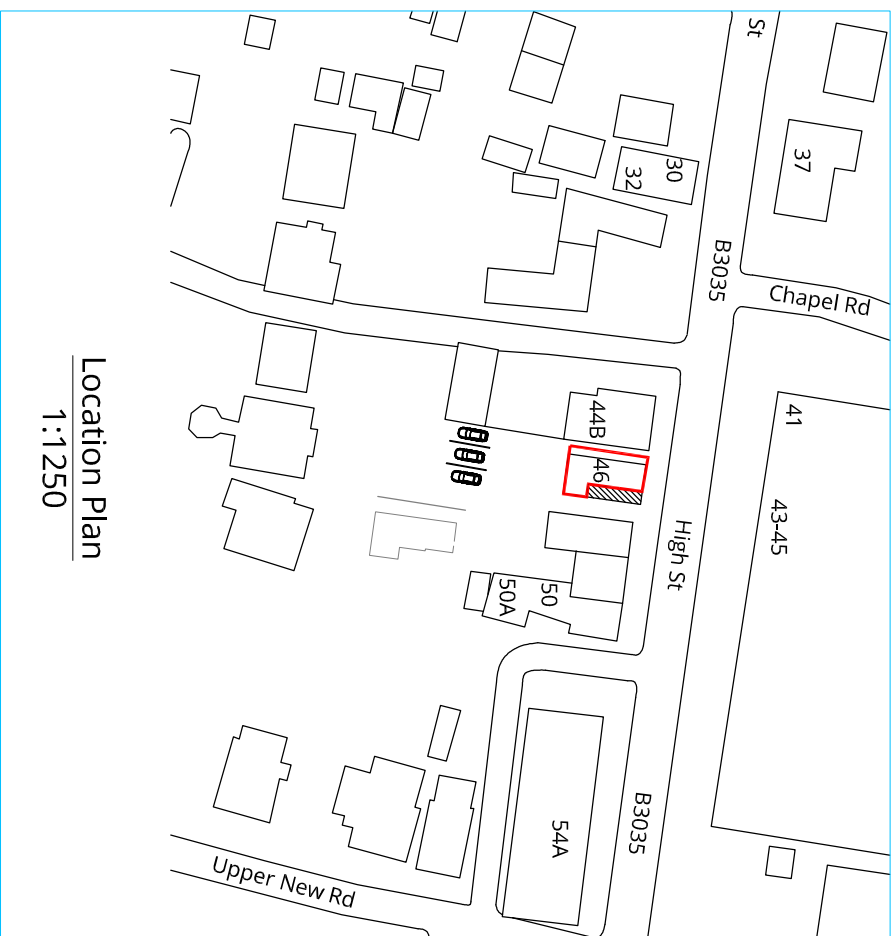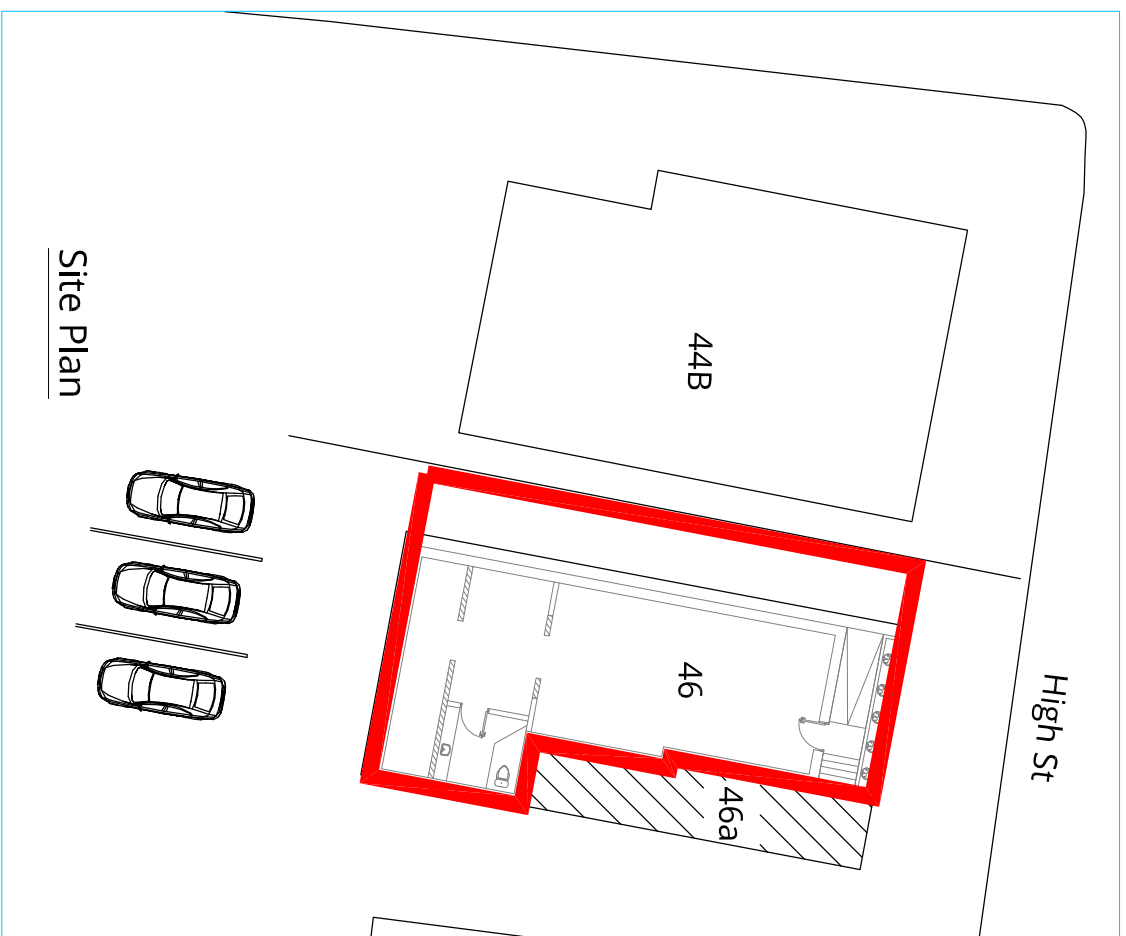

ISSUE	DATE	DESCRIPTION	C/N	NO
B	17.03.26	Existing floor plan updated to show 46a.		
C	18.03.26	Location plan and site plan now match. Proposal amended.		
D	27.03.26	Location plan and site plan amended to suit premises boundary.		
E	30.04.26	Outdoor seating area removed.		

IF IN DOUBT PLEASE CONTACT THE ARCHITECT

DO NOT SCALE THIS DRAWING

2026 PRODUCT PROTECTED BY DESIGN RIGHT

TITLE: 46 HIGH STREET FLOOR PLAN
PROPOSAL

PART NO.:

DRAWN:	CHECKED:	SCALE:	DRAWING No.:	ISSUE
LOG	KP	1:100	GA-004	E
DATE:	DATE:	UNO @ A2		
02.03.26	03.03.26			