

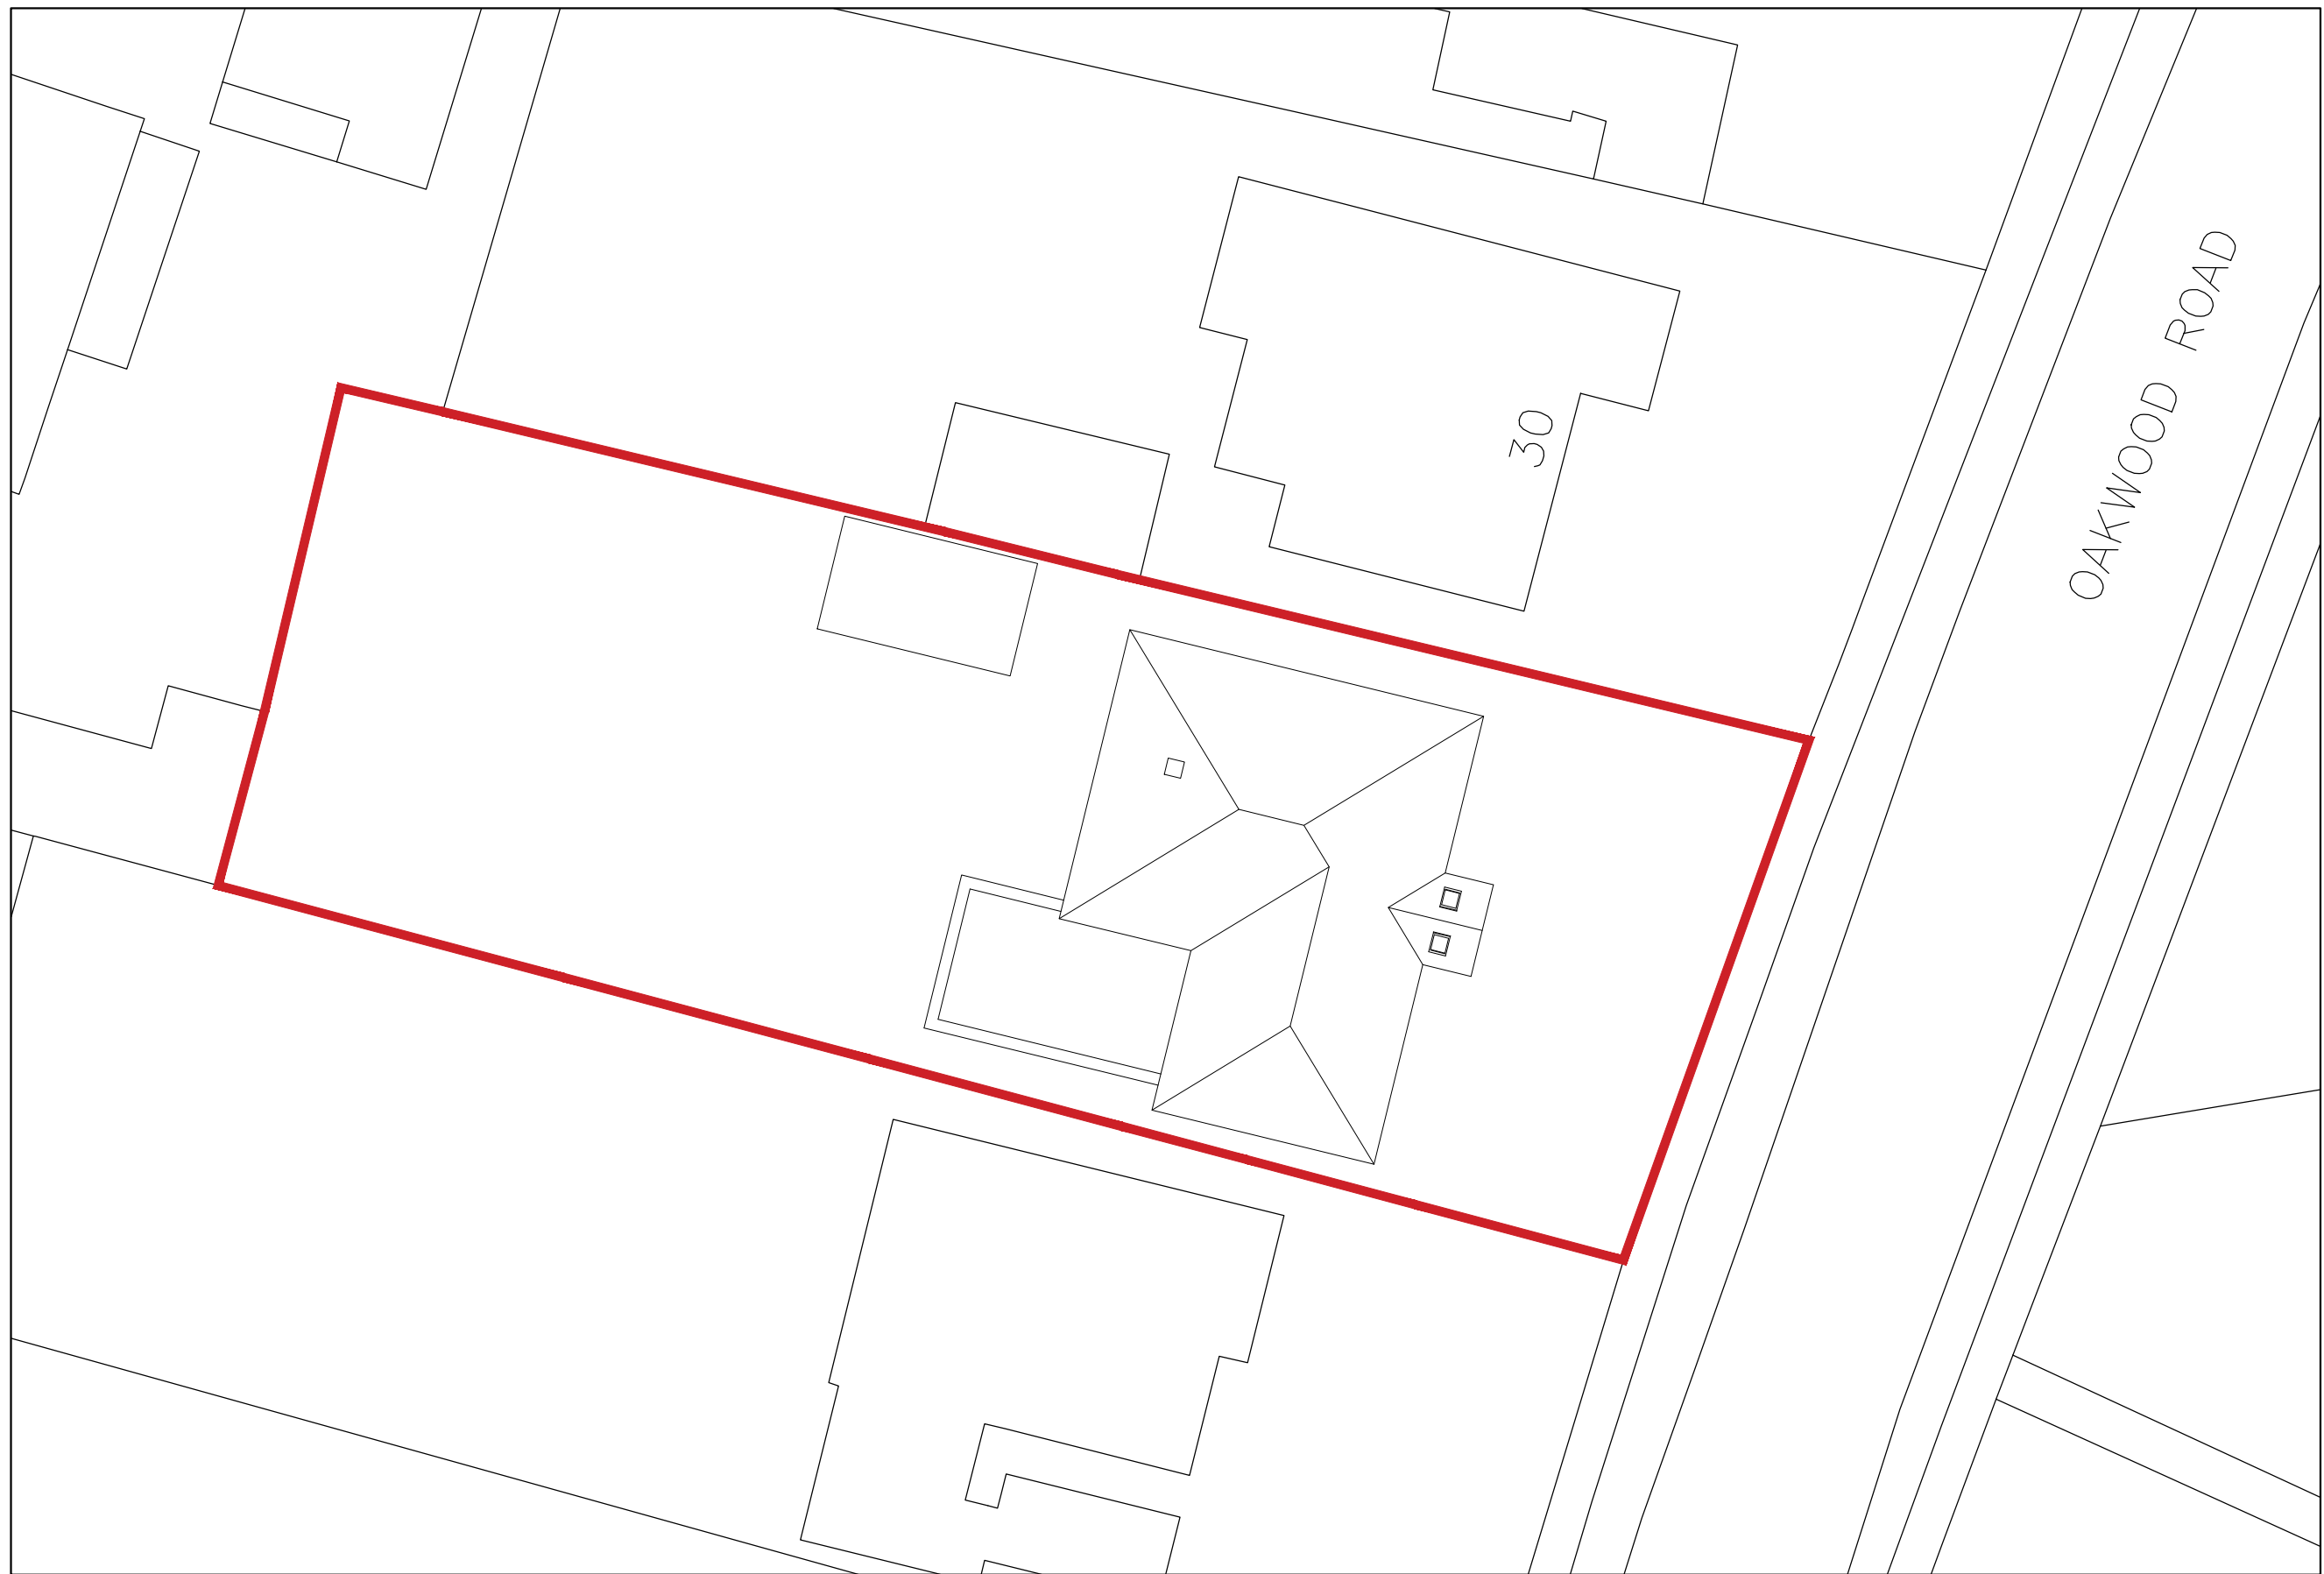


**LOCATION PLAN**  
SCALE 1:1250

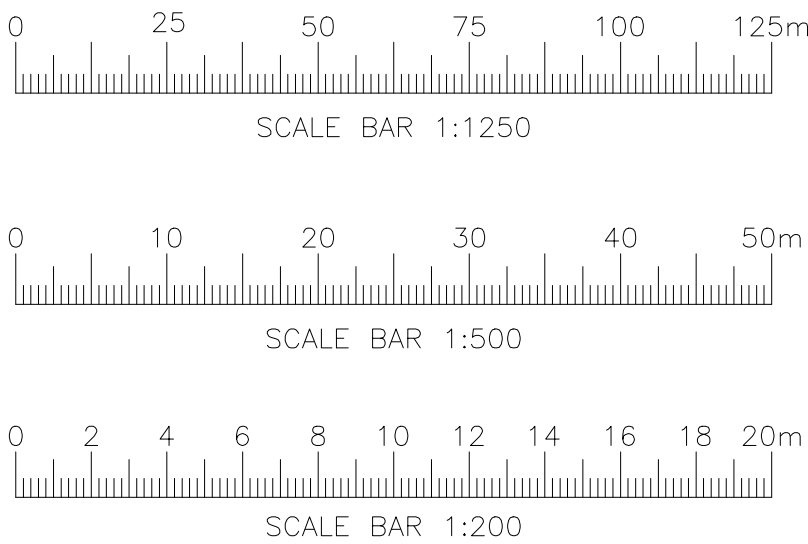

**SITE PLAN**  
SCALE 1:200

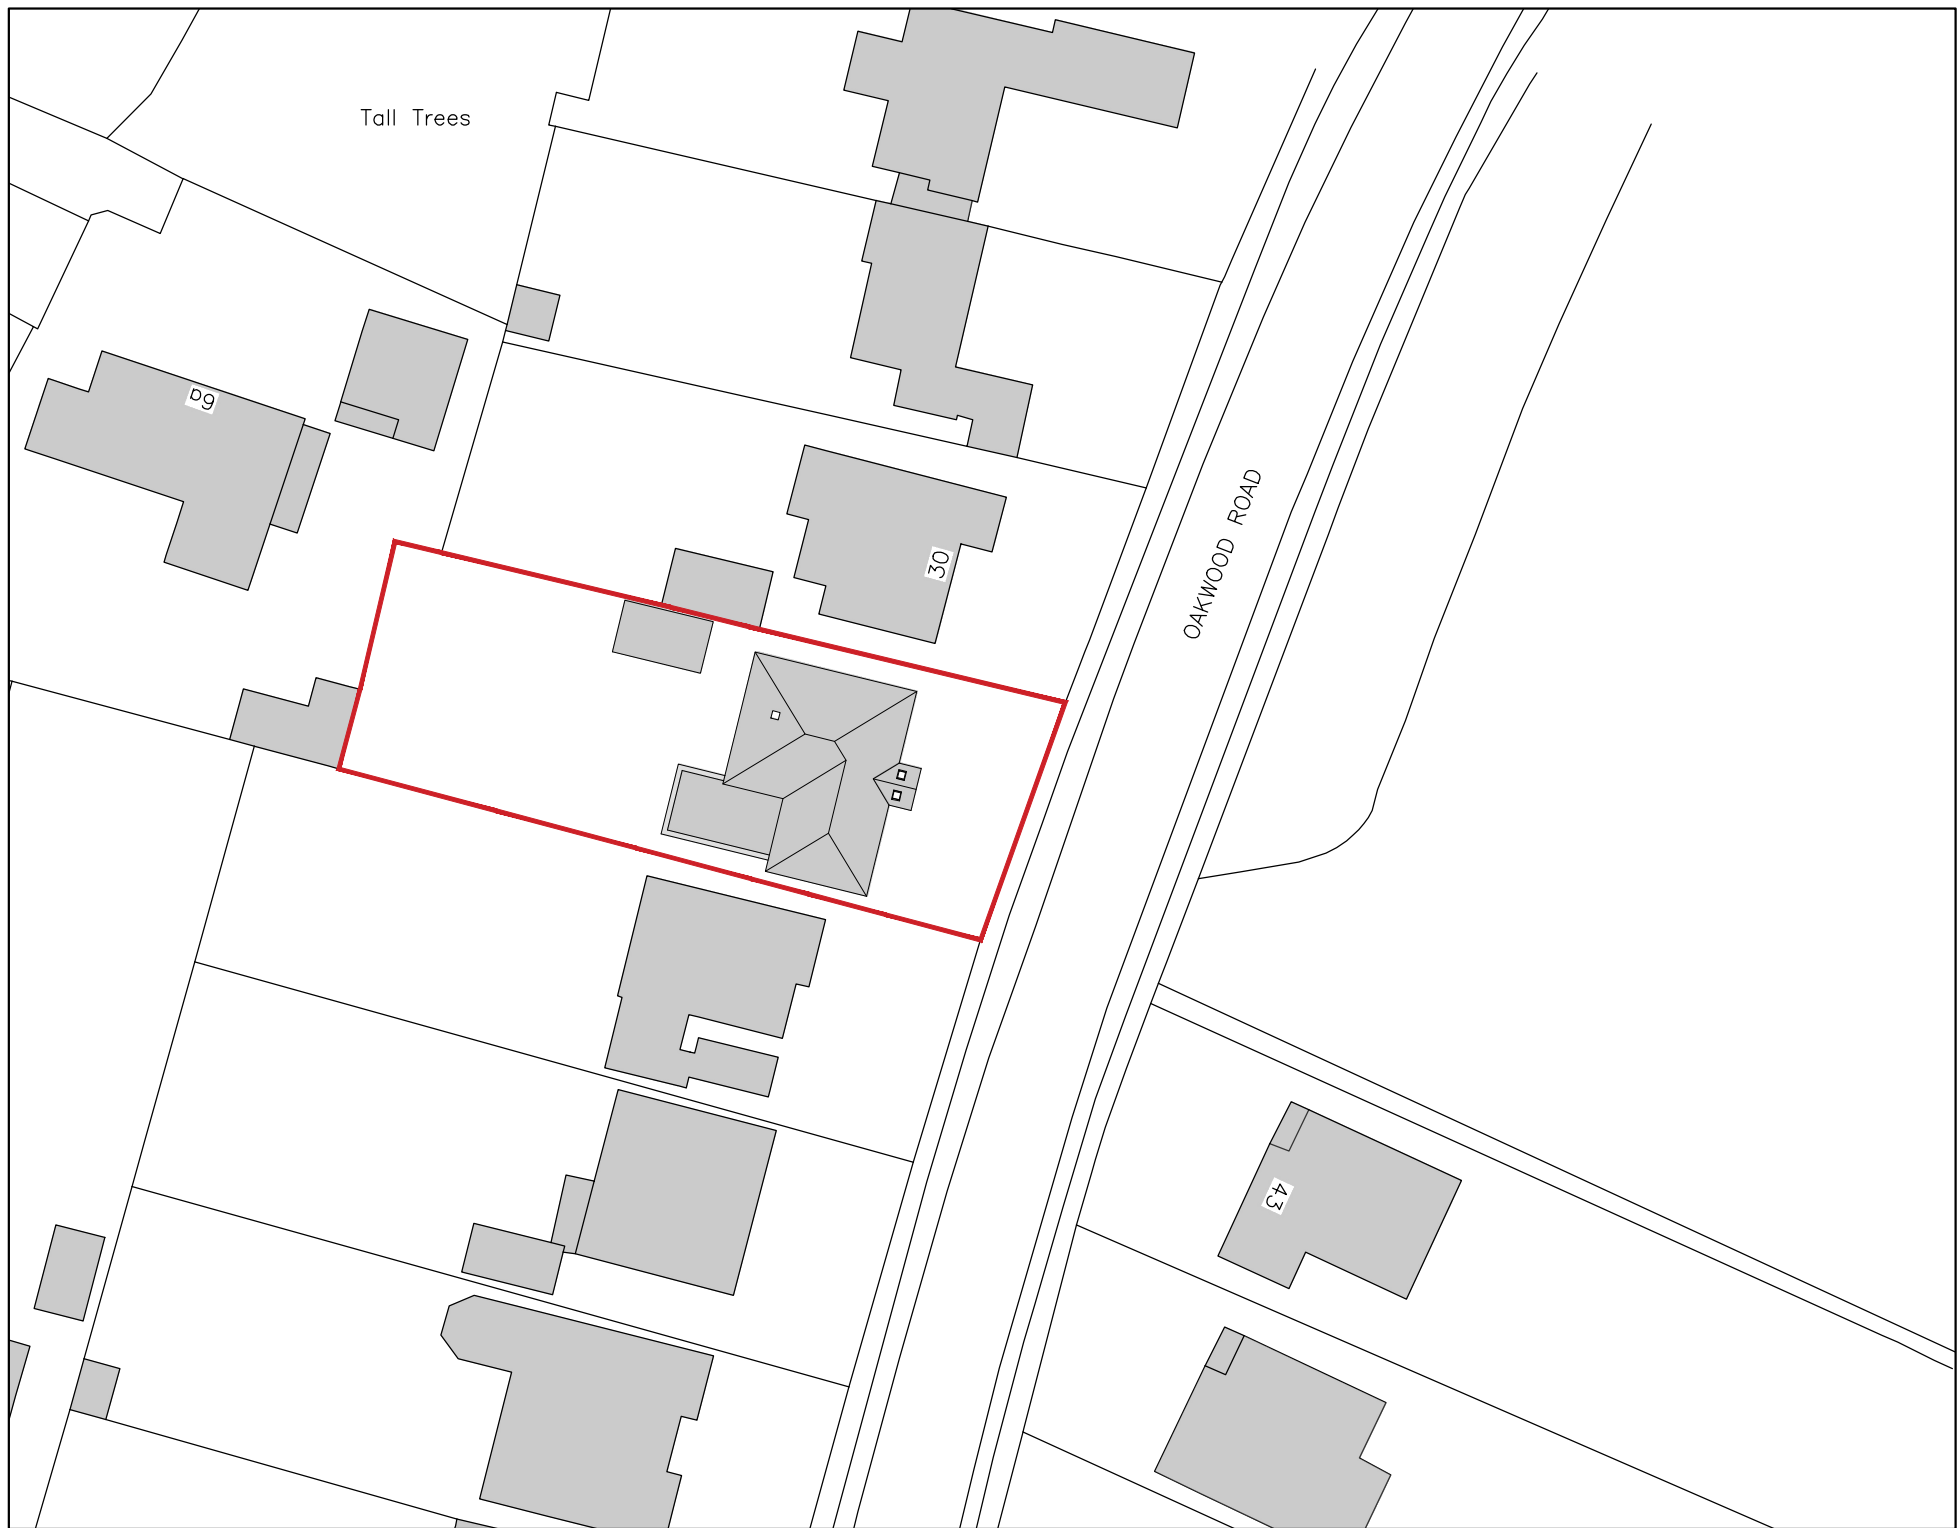

**BLOCK PLAN**  
SCALE 1:500

ORANGE KEY  
DESIGN STUDIOS

Tel: (01488) 682918  
E-mail: info@orangekeytd.co.uk

Client  
**Mr & Mrs Smart**

Project  
**32 Oakwood Road  
Hiltingbury  
SO53 1LX**

Title  
**Location, site and block plan**

Scale  
**AS SHOWN @ A1**

Date  
**FEB 2026**

Drawing number

**25080/PL003**

Rev.

**P3**