




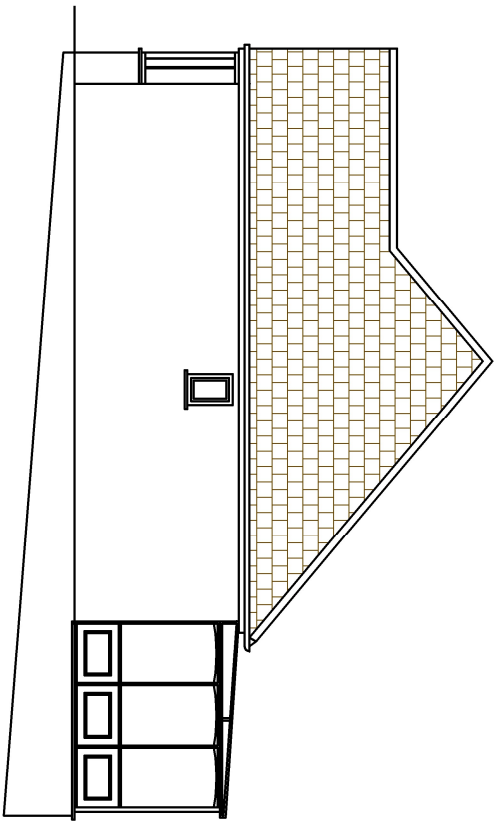


EXISTING NORTH EAST ELEVATION 1:100

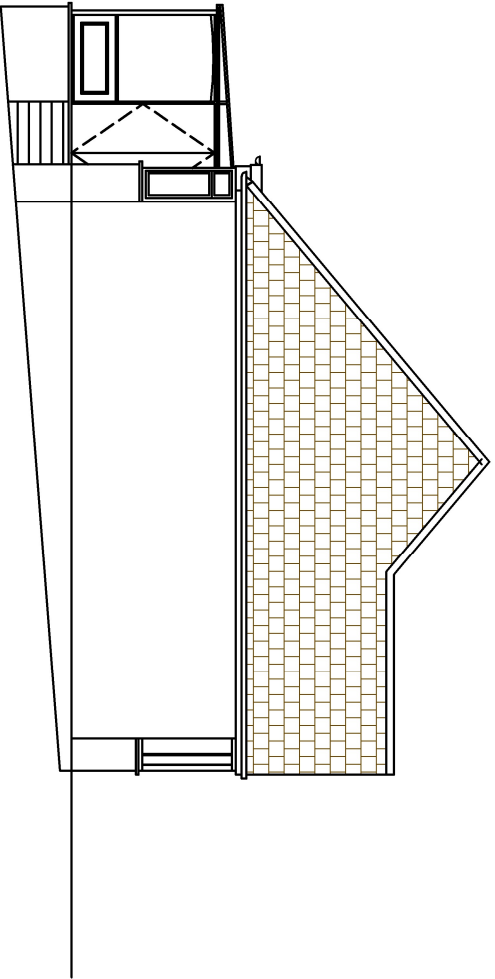


EXISTING SOUTH WEST ELEVATION 1:100

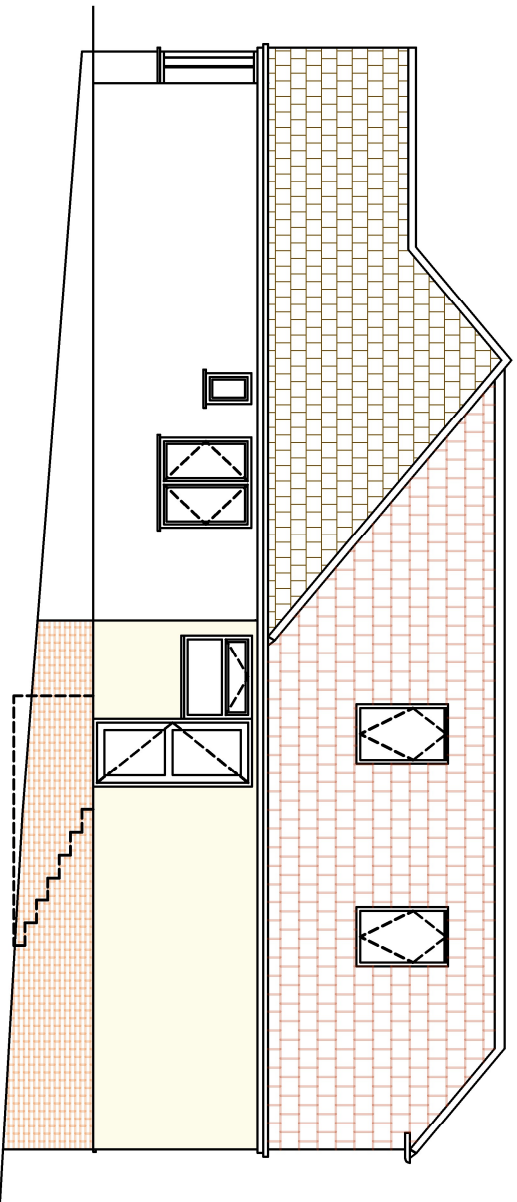


PROPOSED NORTH EAST ELEVATION 1:100

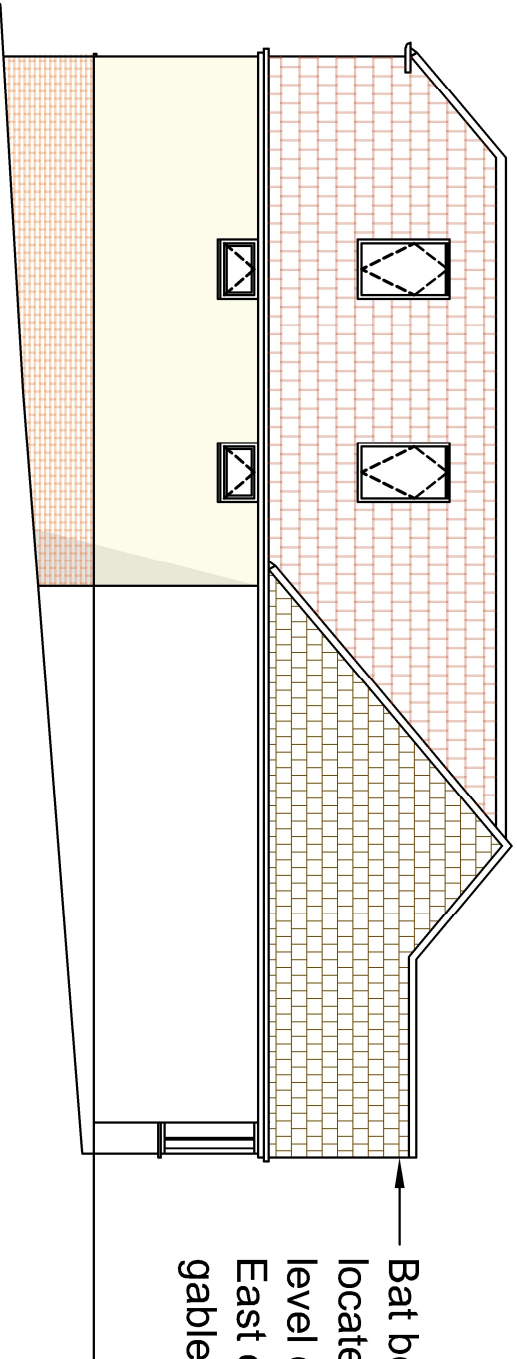


PROPOSED SOUTH EAST ELEVATION 1:100

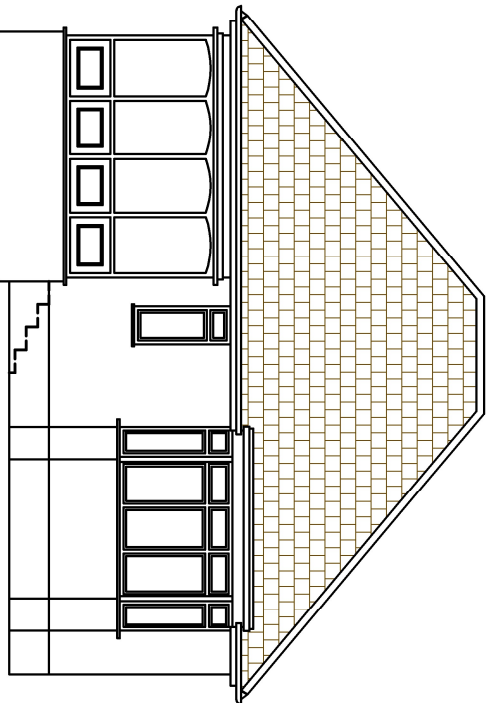

EXISTING NW ELEVATION 1:100

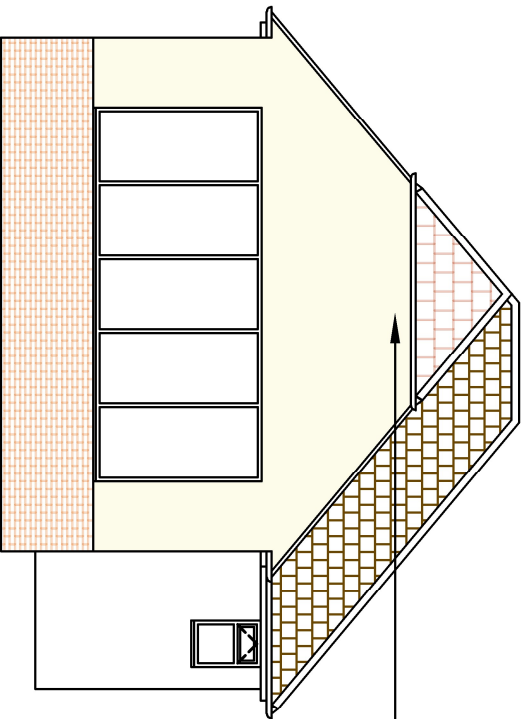

PROPOSED NW ELEVATION 1:100

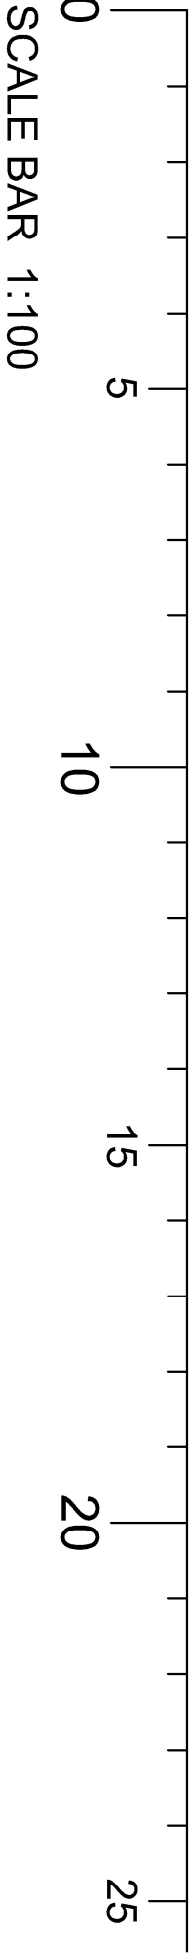

A	Apr 26	Inclusion of bat & swift nest boxes		
REV	DATE	DESCRIPTION		
PROJECT TITLE		CLIENT		
55 UPPER NORTHAM ROAD EXTENSION		MR RICKY CHILDS		
DRAWING TITLE		SCALE	DATE	
EXISTING & PROPOSED ELEVATIONS		1:100 @ A3	JAN 2026	
PROJECT NO	DRAWING NO	REV	DRAWN	CHECKED
0122	PL300	A	mac	rc