



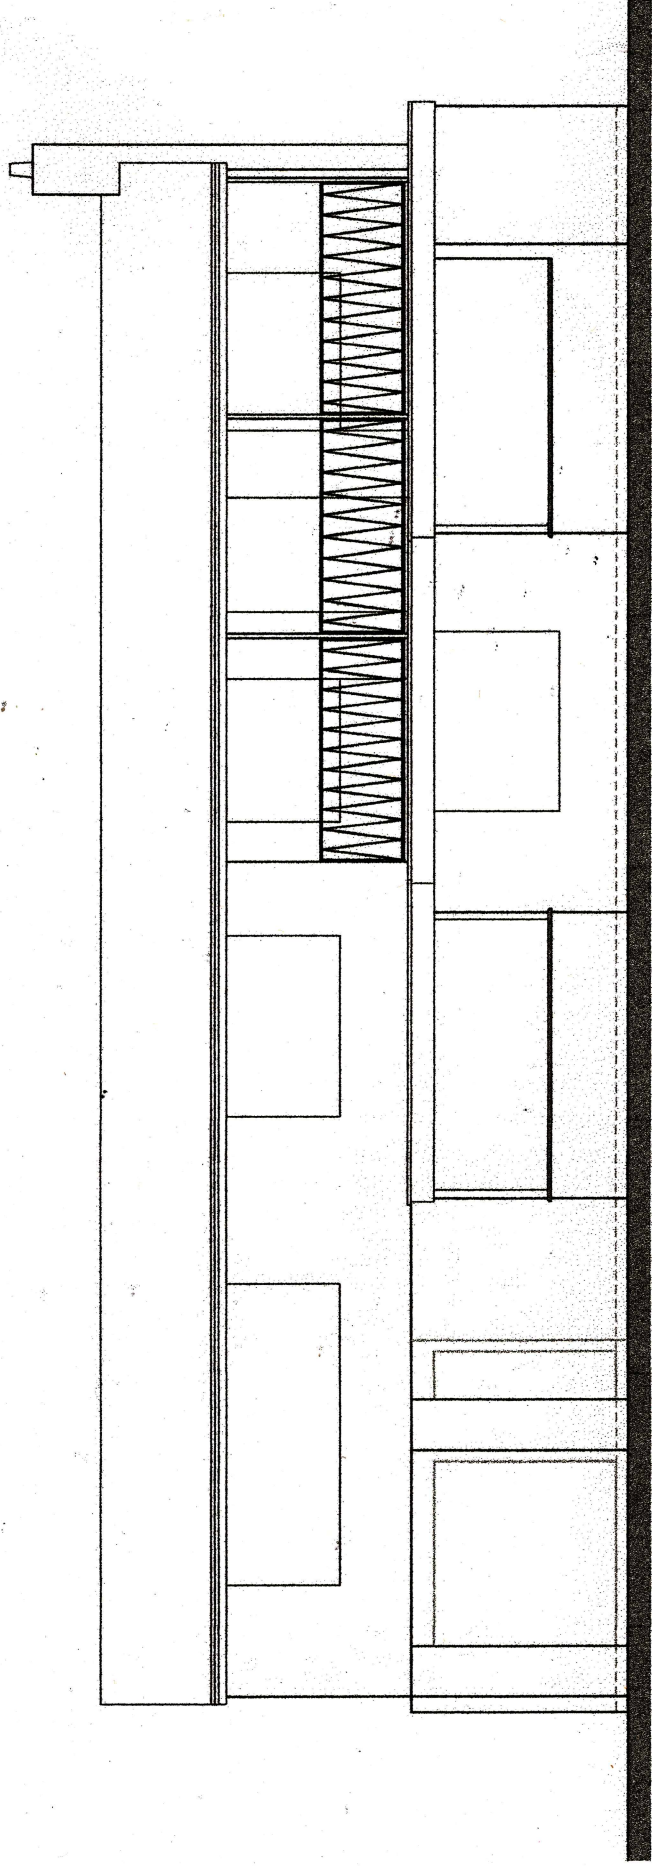

SOUTH ELEVATION

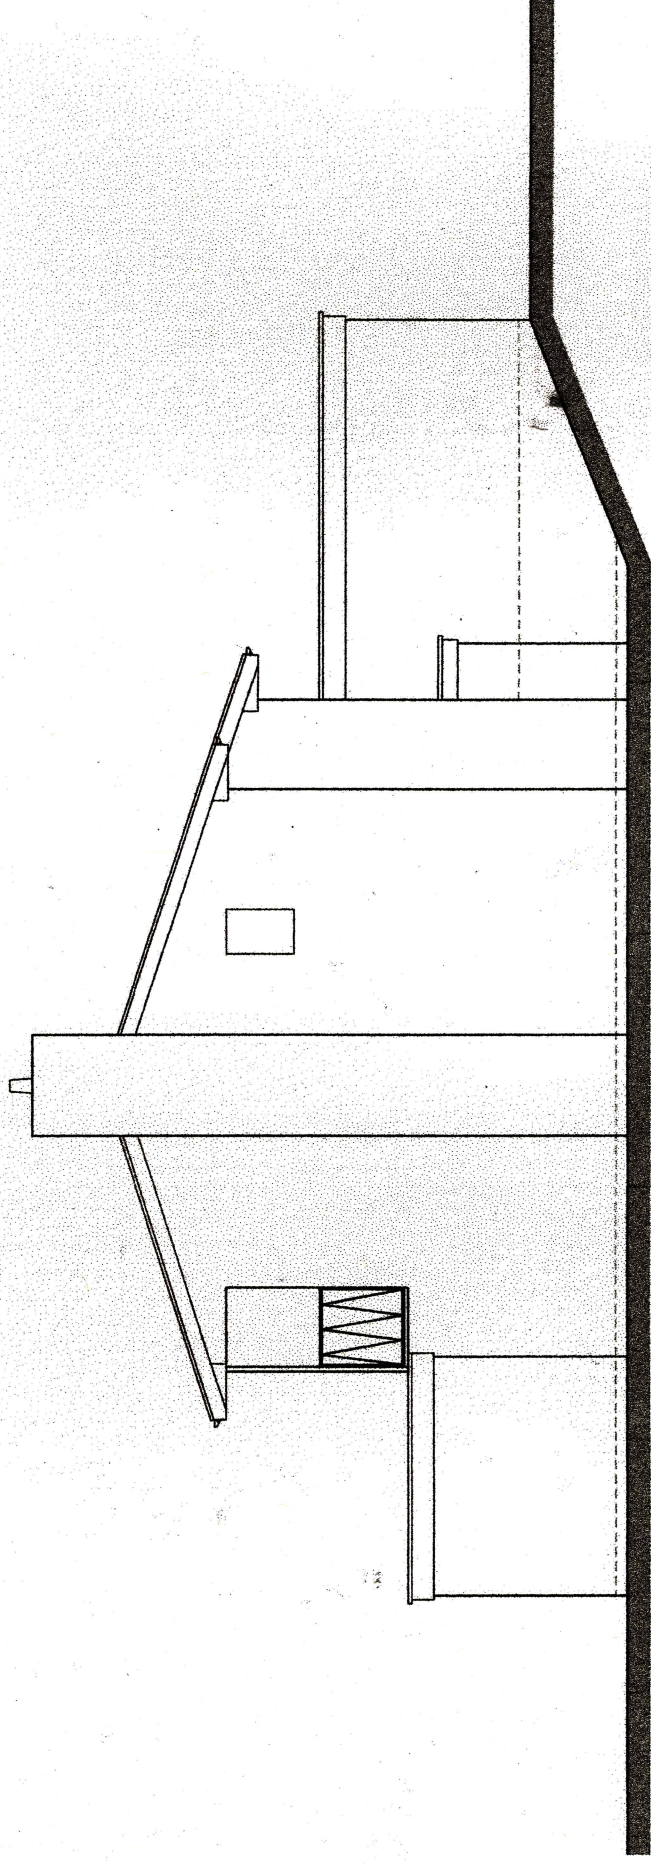

EAST ELEVATION



JON DALE ARCHITECT LTD.

Jon Dale RIBA 12 Crestwood View, Eastleigh, Hampshire, SO50 4NF Tel: 07787 575126 E-mail: jondalearchitect@gmail.com

Project

Cherry Court
Satterns Lane
Burton

Title

Existing Elevations
South & East

Scale 1:100
A3

Date Sept 23

Drawn PP

Checked

Job No.

Drawing No.
Exist PRCC 02

Revision