




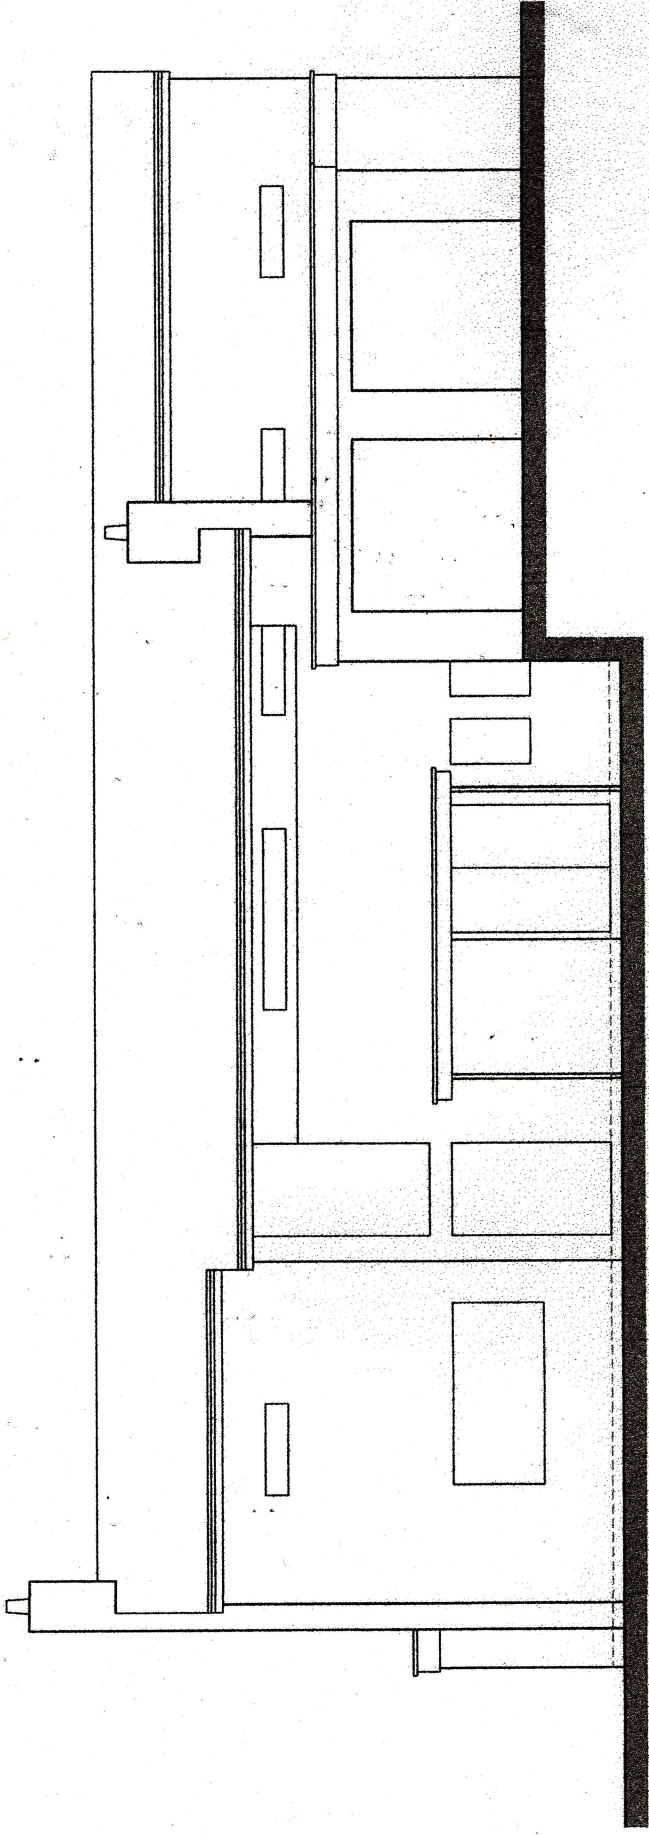

NORTH ELEVATION

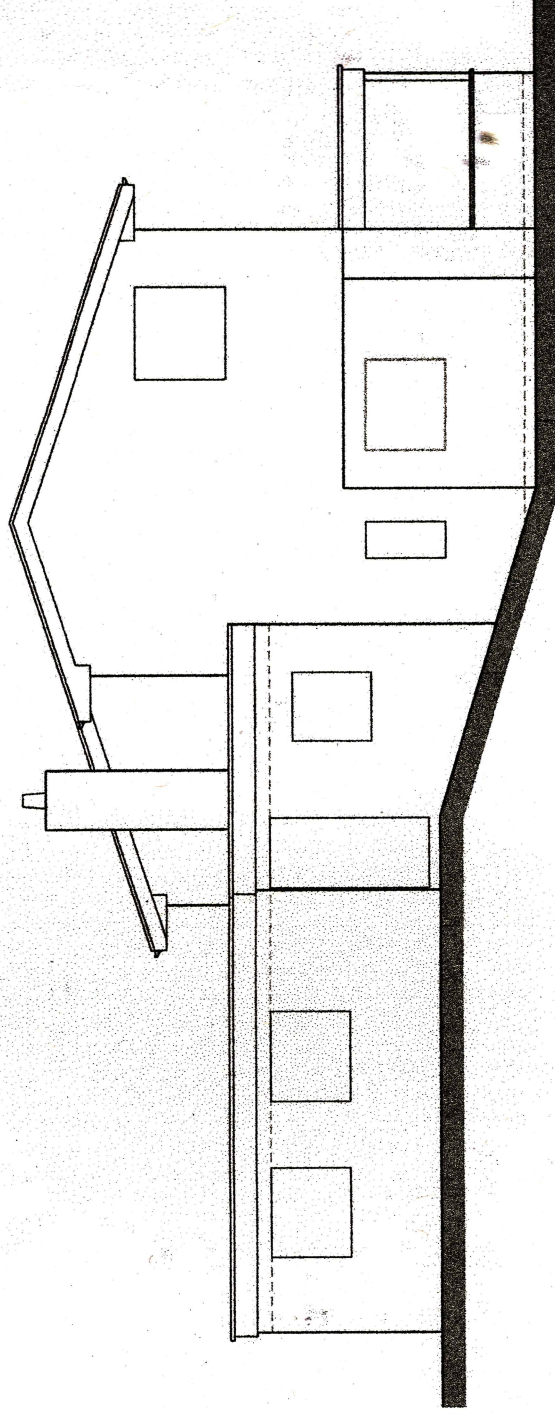

WEST ELEVATION

 

JON DALE ARCHITECT LTD.

Jon Dale RIBA 12 Crestwood View, Eastleigh, Hampshire, SO50 4NF Tel: 07787 575126 E-mail: jondalearchitect@gmail.com

Project	Title	Drawing No.	Revision
Cherry Court Sallern's Lane Bursledon	Existing Elevations North & West	Job No.	Exist. PRCC01
Scale 1:100 @ A3	Date Sept 23	Drawn IP	Checked