

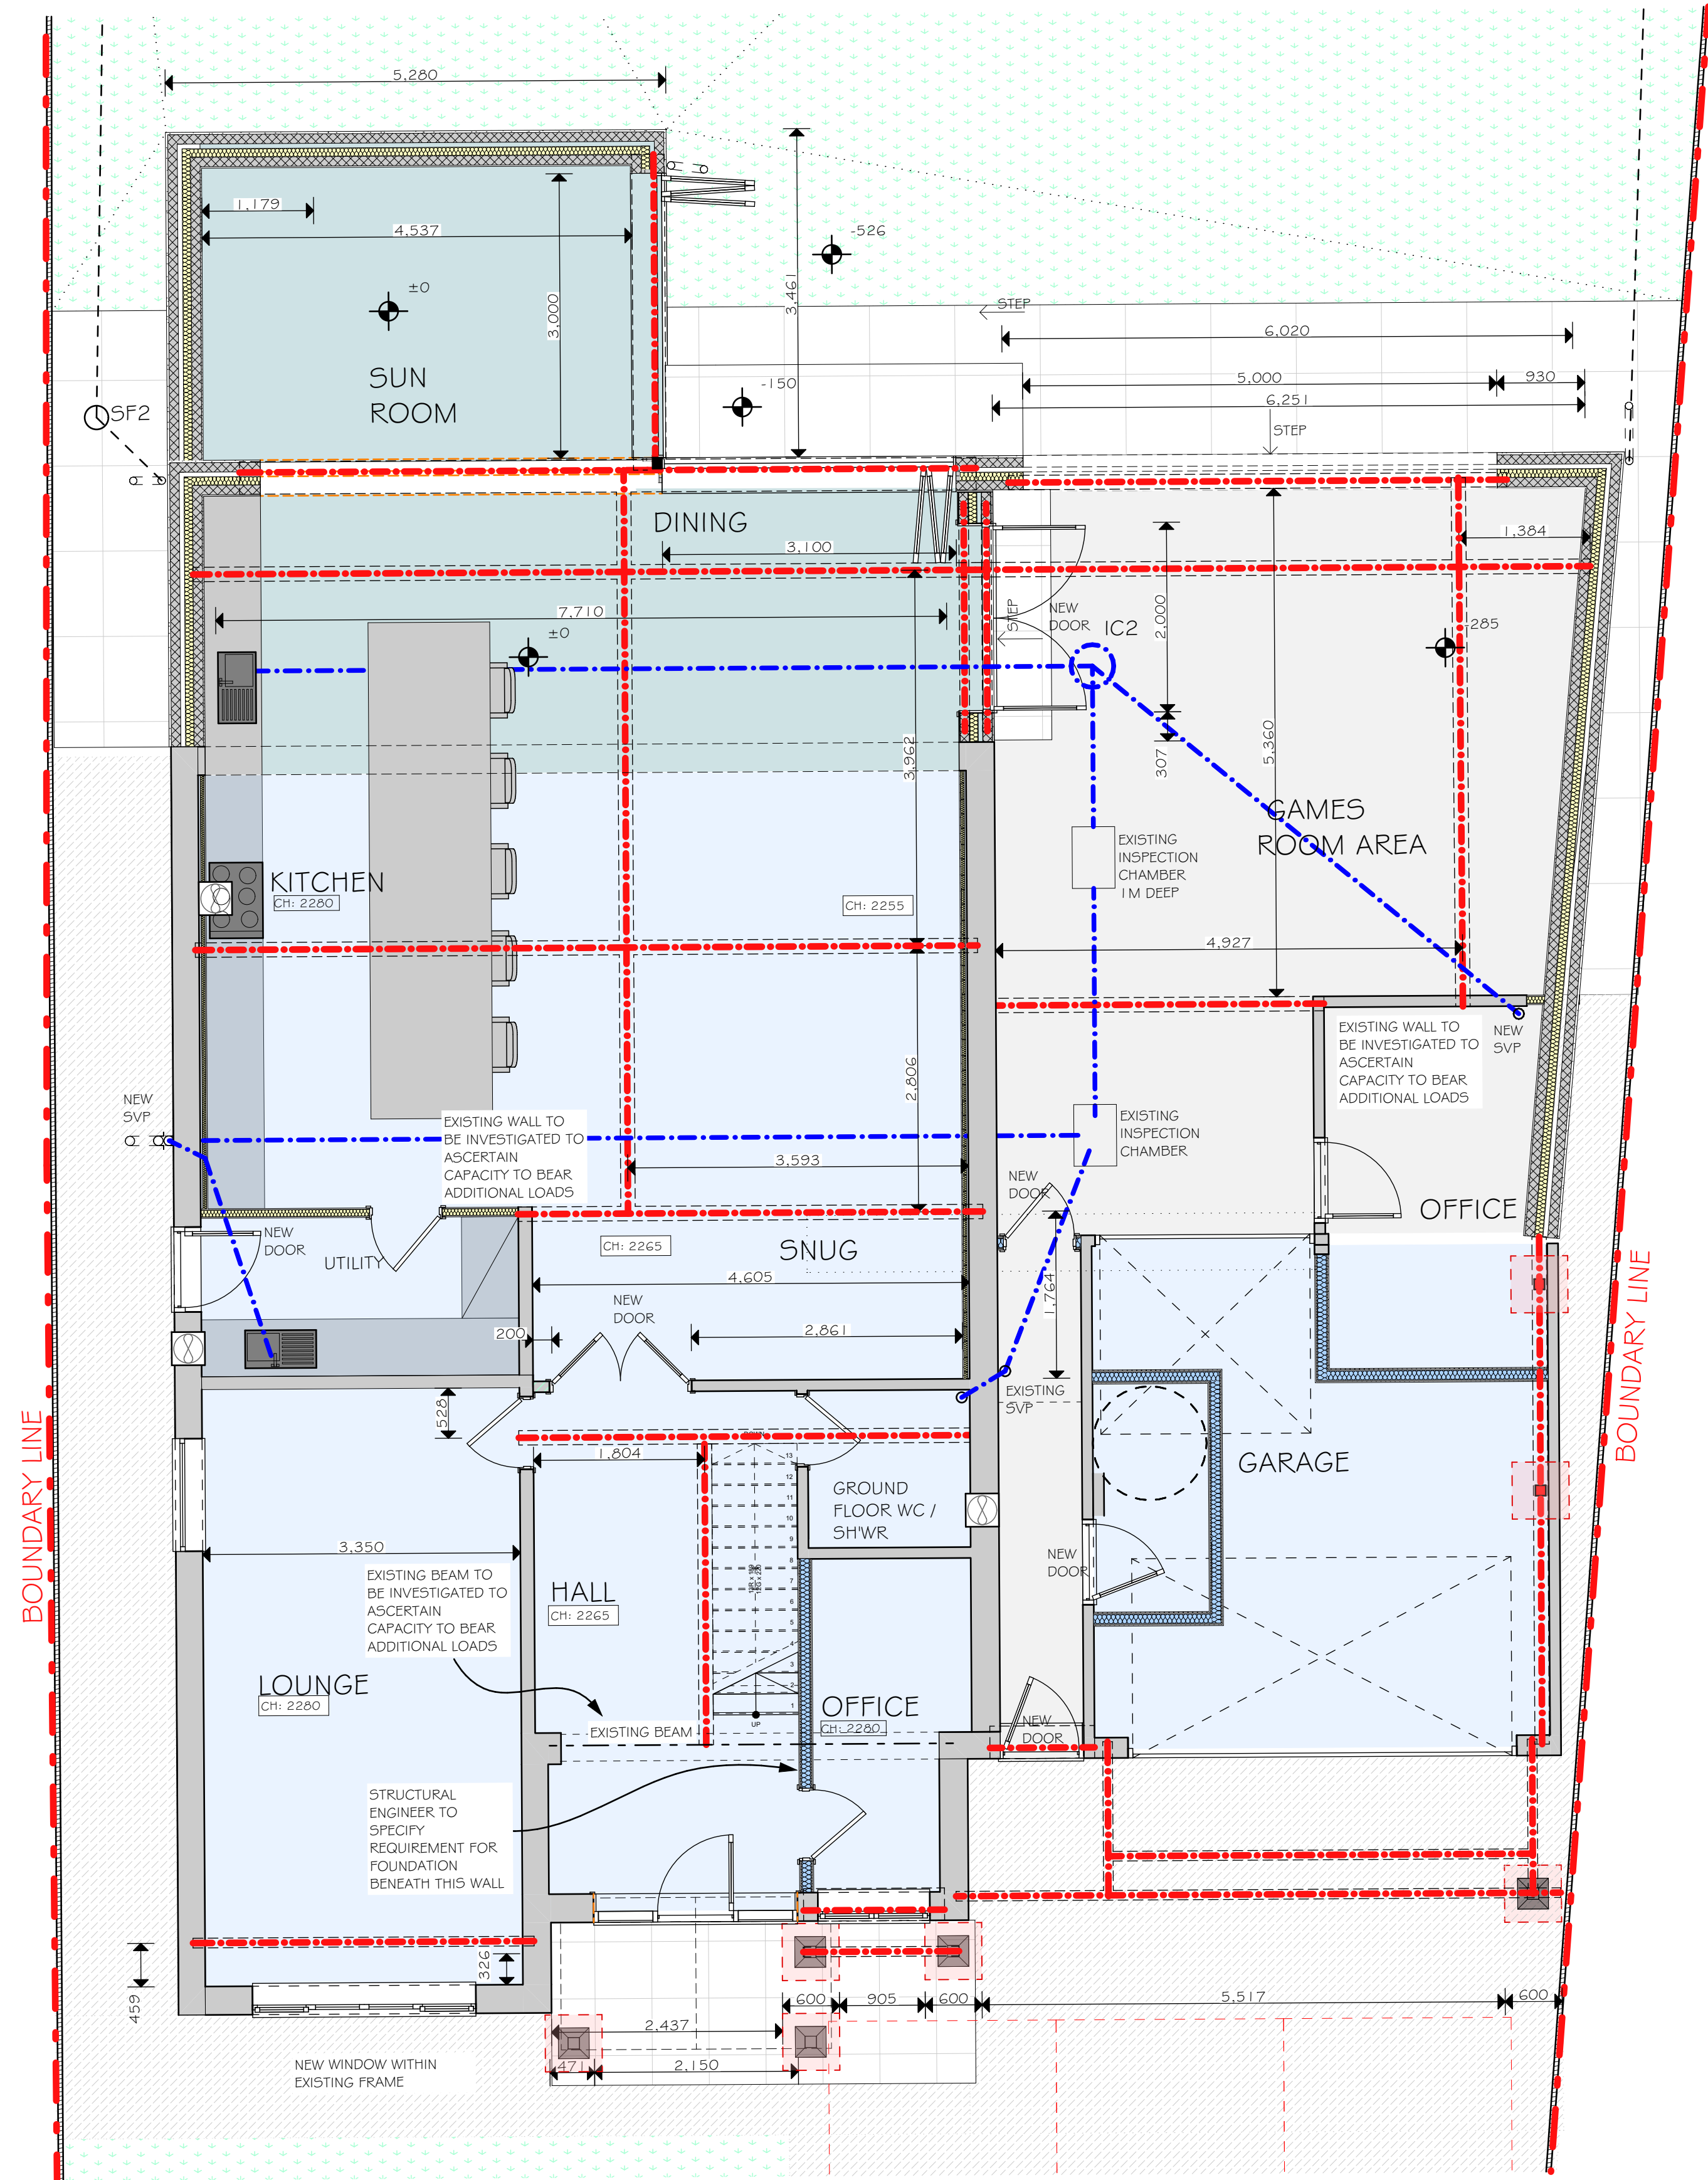


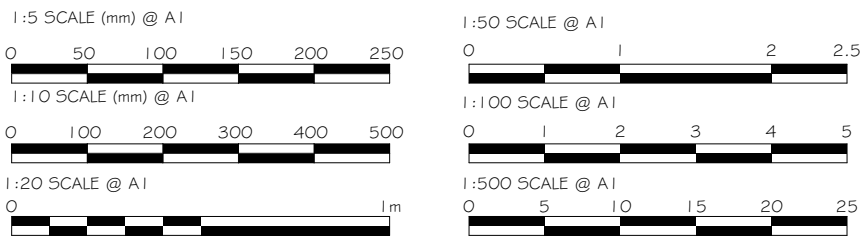

GROUND FLOOR PLAN - 1:50@ A1

EXISTING PLANS, AS AGREED IN APPLICATION
REF H/25/100645, 24/02/2026

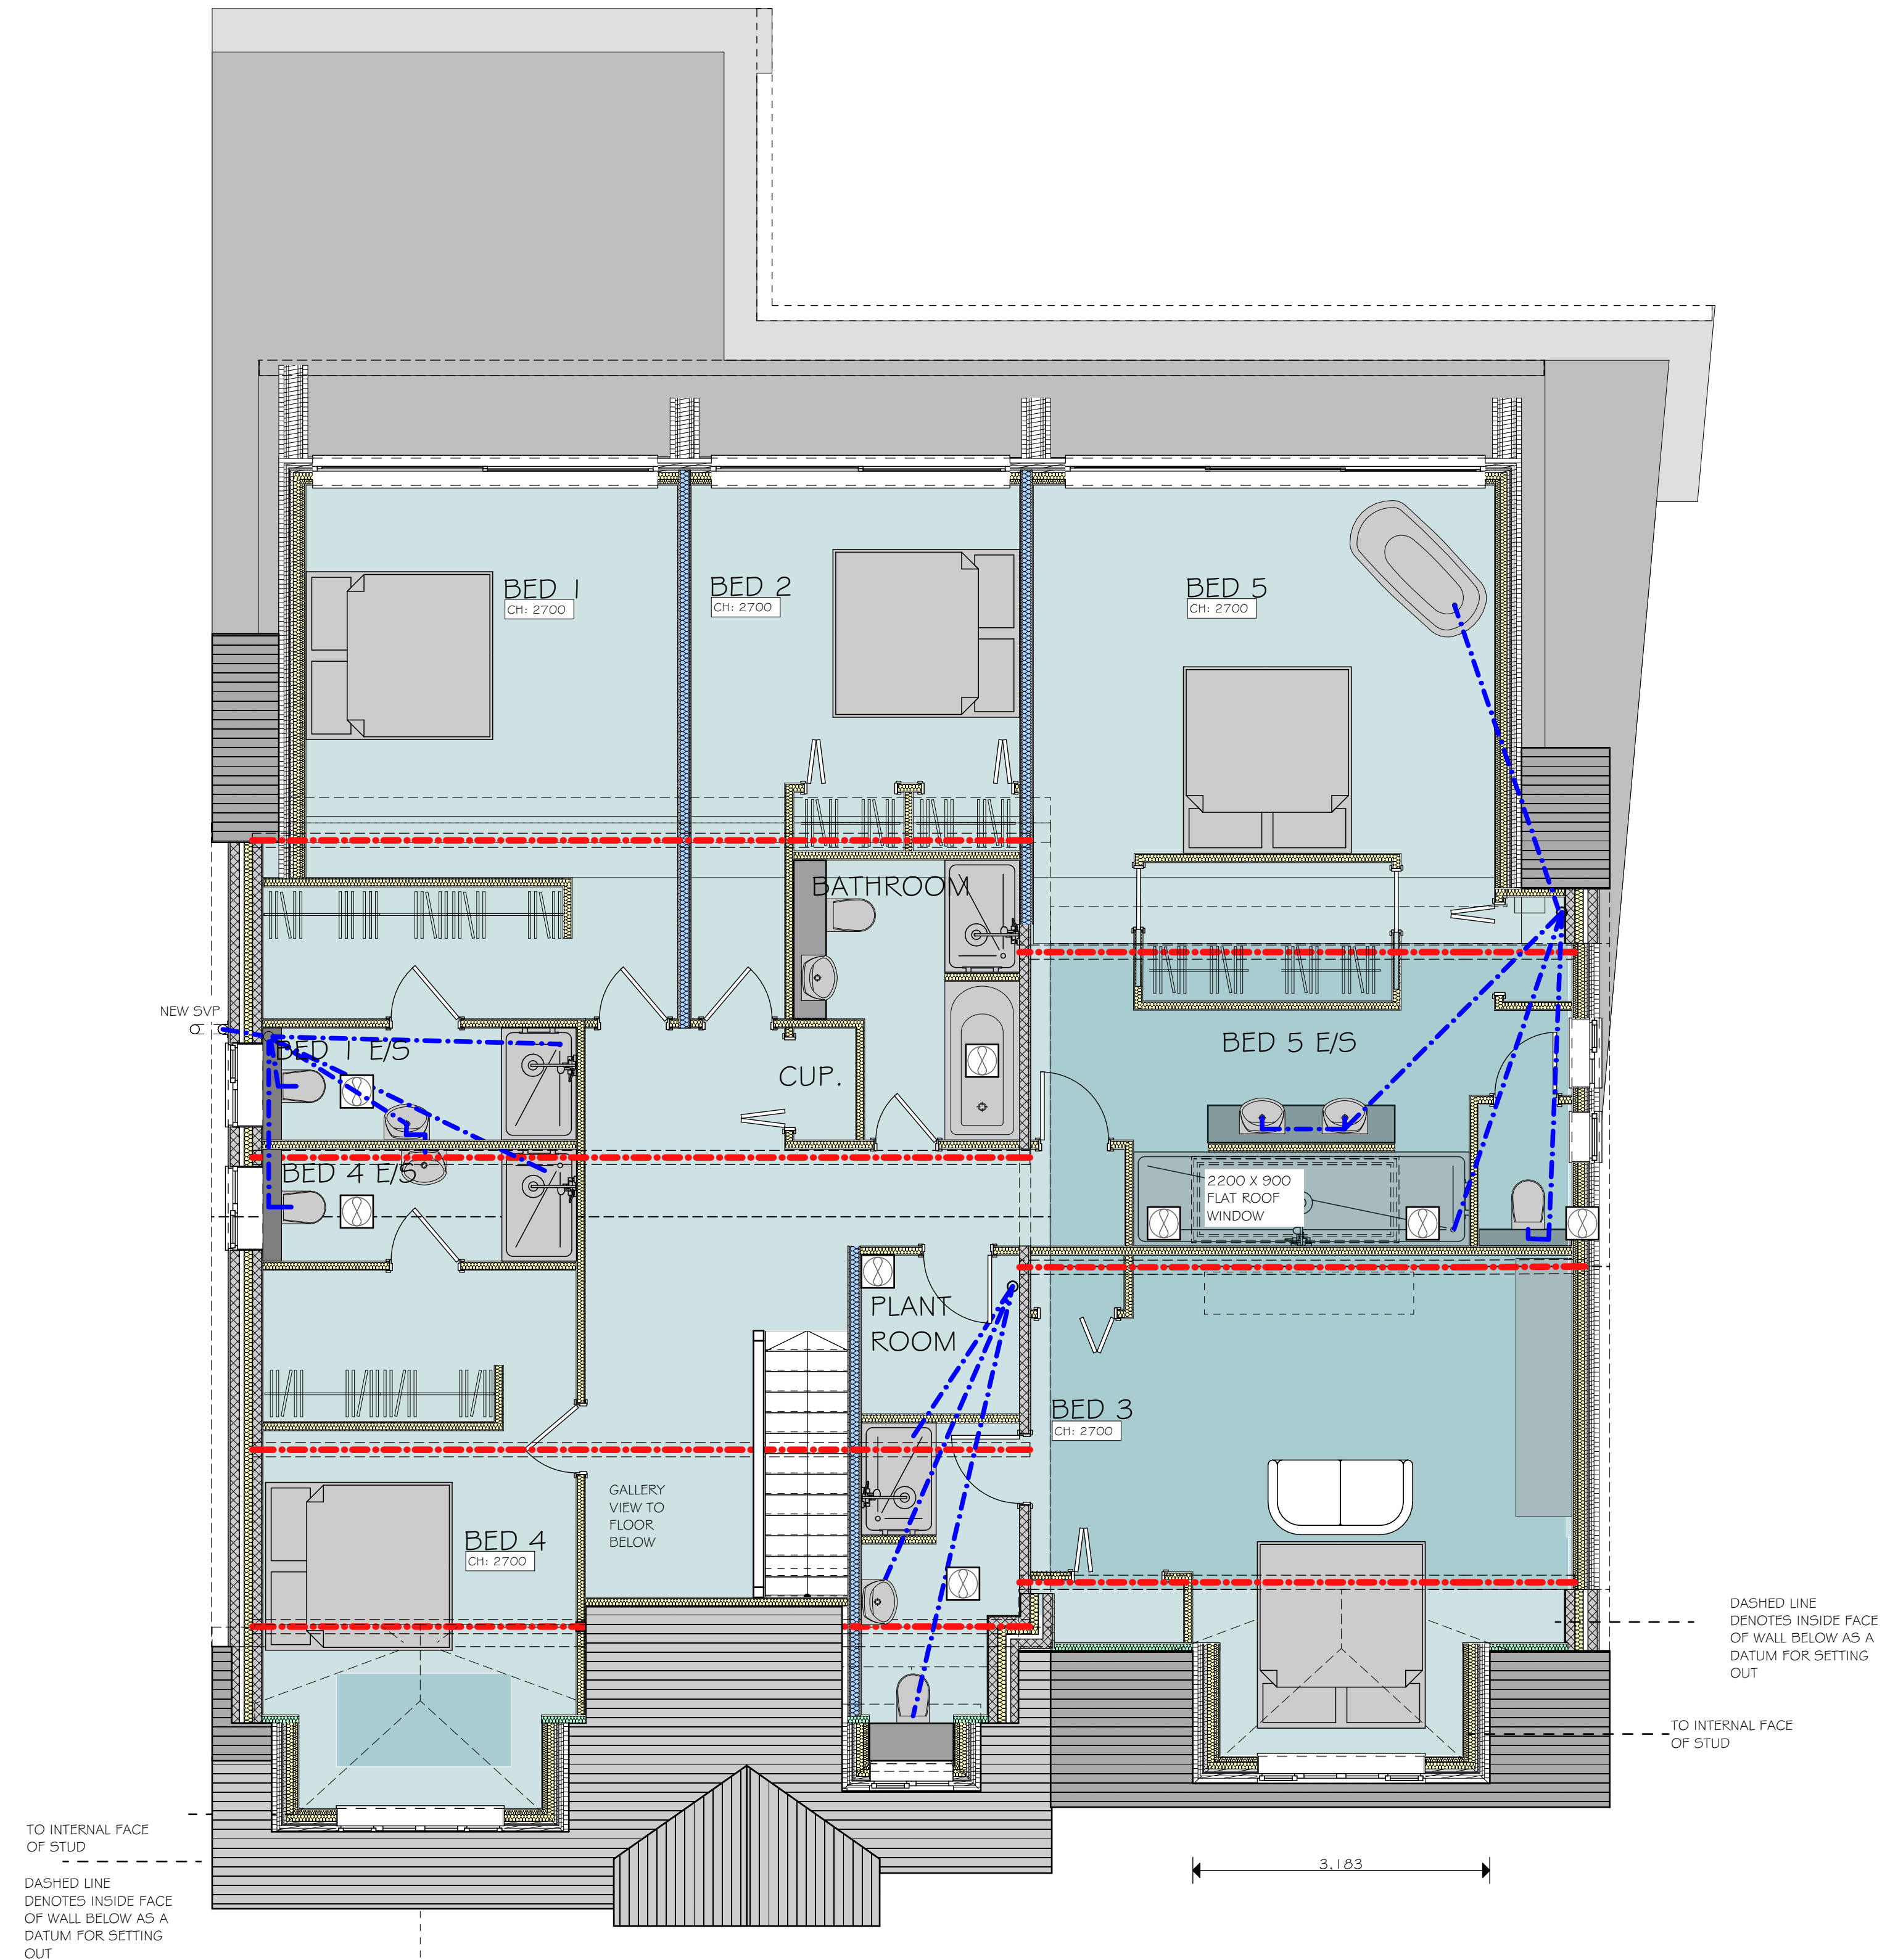

FIRST FLOOR PLAN - 1:50@ A1

A - DESIGN PROGRESSION TO PATIO



30 WYDCIFFE ROAD
SOUTHSEA TOWN
HAMPSHIRE
PO4 0LA
TEL: 07970057114
e: INFO@ASCDESIGNSERVICES.CO.UK

- NOTES
- ALL DRAWINGS TO BE PRINTED AT 1:100 SCALE. DO NOT FIT TO PLOTTER MARKING WHEN PRINTING.
 - This drawing is copyright of ASC Design.
 - Reproduction is only to take place with written authority.
 - These plans are subject to Planning & Building Regulation Approval or any other statute in law before building work commences.
 - Any structural work where mentioned on this drawing is subject to a qualified structural and civil engineer calculations before building work commences.
 - All boundaries are assumed. To be confirmed on site before building work commences.
 - All drawings marked - are not to be built or manufactured from.
 - Only Local Authority Planning Departments may scale dimensions from the drawings.
 - If any discrepancies are found in the drawings these are to be brought to the attention of ASC Design.

Client Details: MARK WHITE 27 PARK ROAD CHANDLER'S FORD SO53 2EW		
Date: APRIL 2026	Page: A1	
Drawing Code: EXISTING - WHITE	Drawing No: 01	Rev: -