



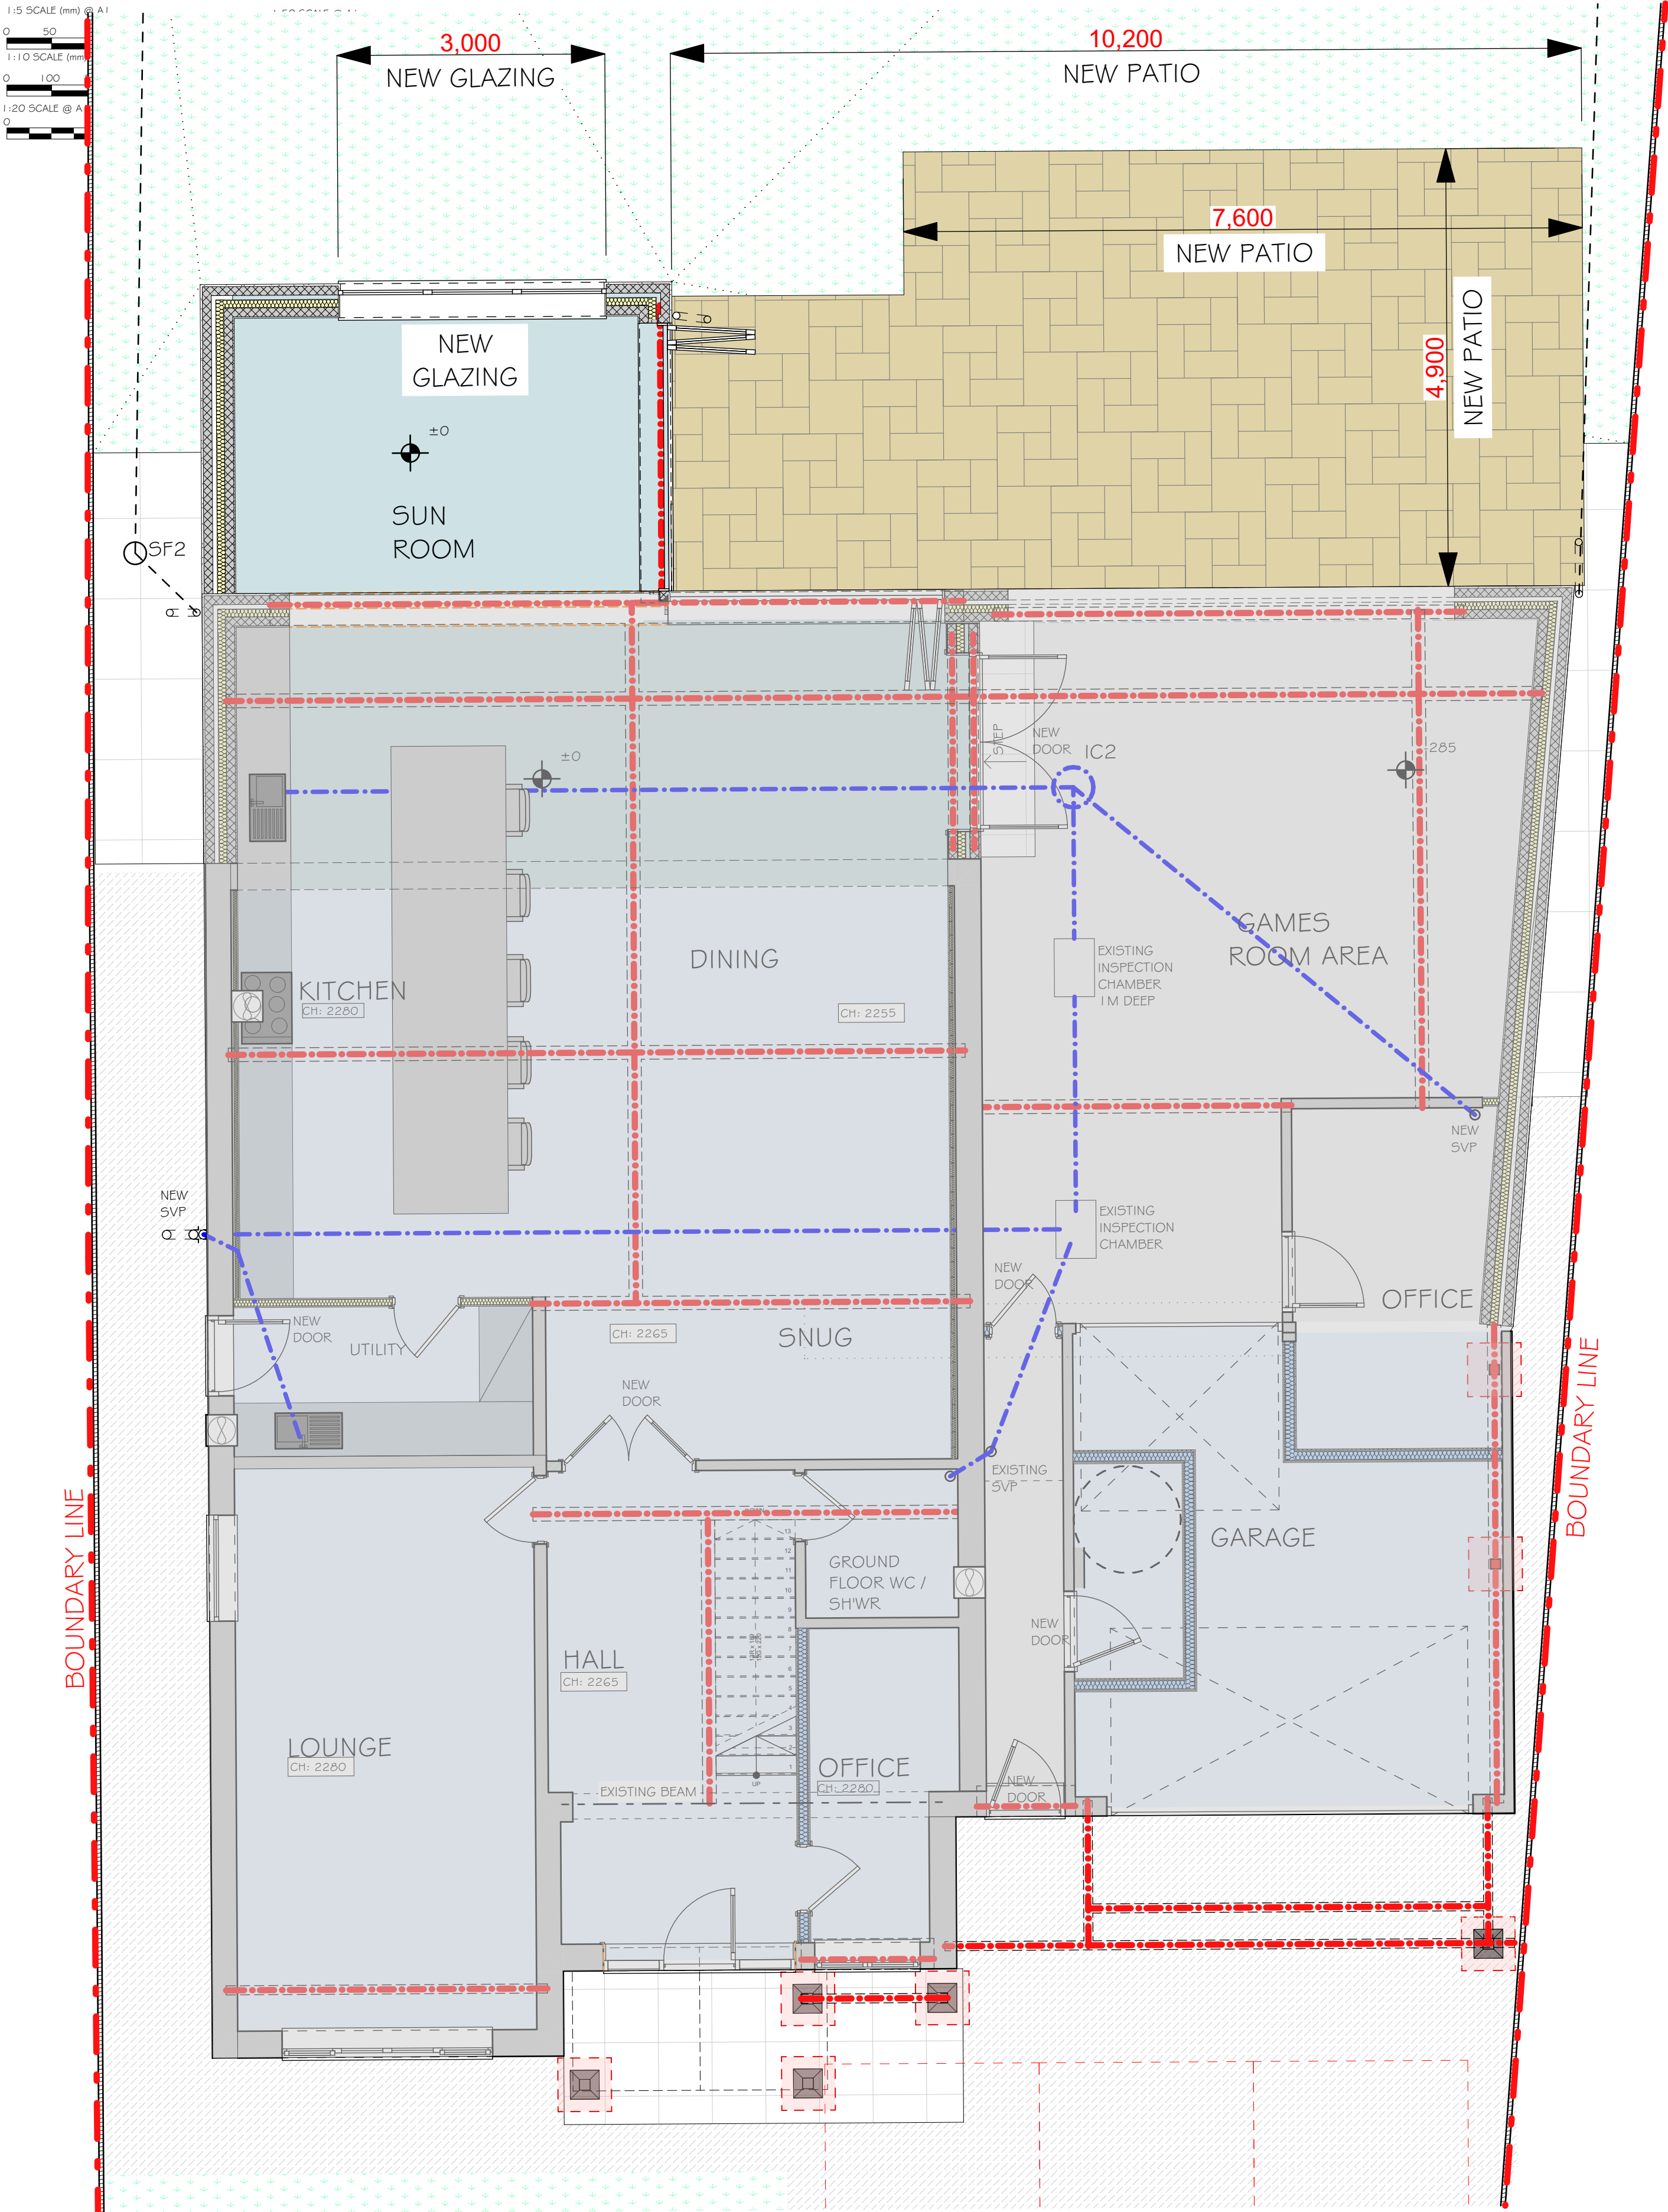

GROUND FLOOR PLAN - 1:50@ A1

# RETROSPECTIVE PLAN OF NEW PATIO AND NEW GLAZING

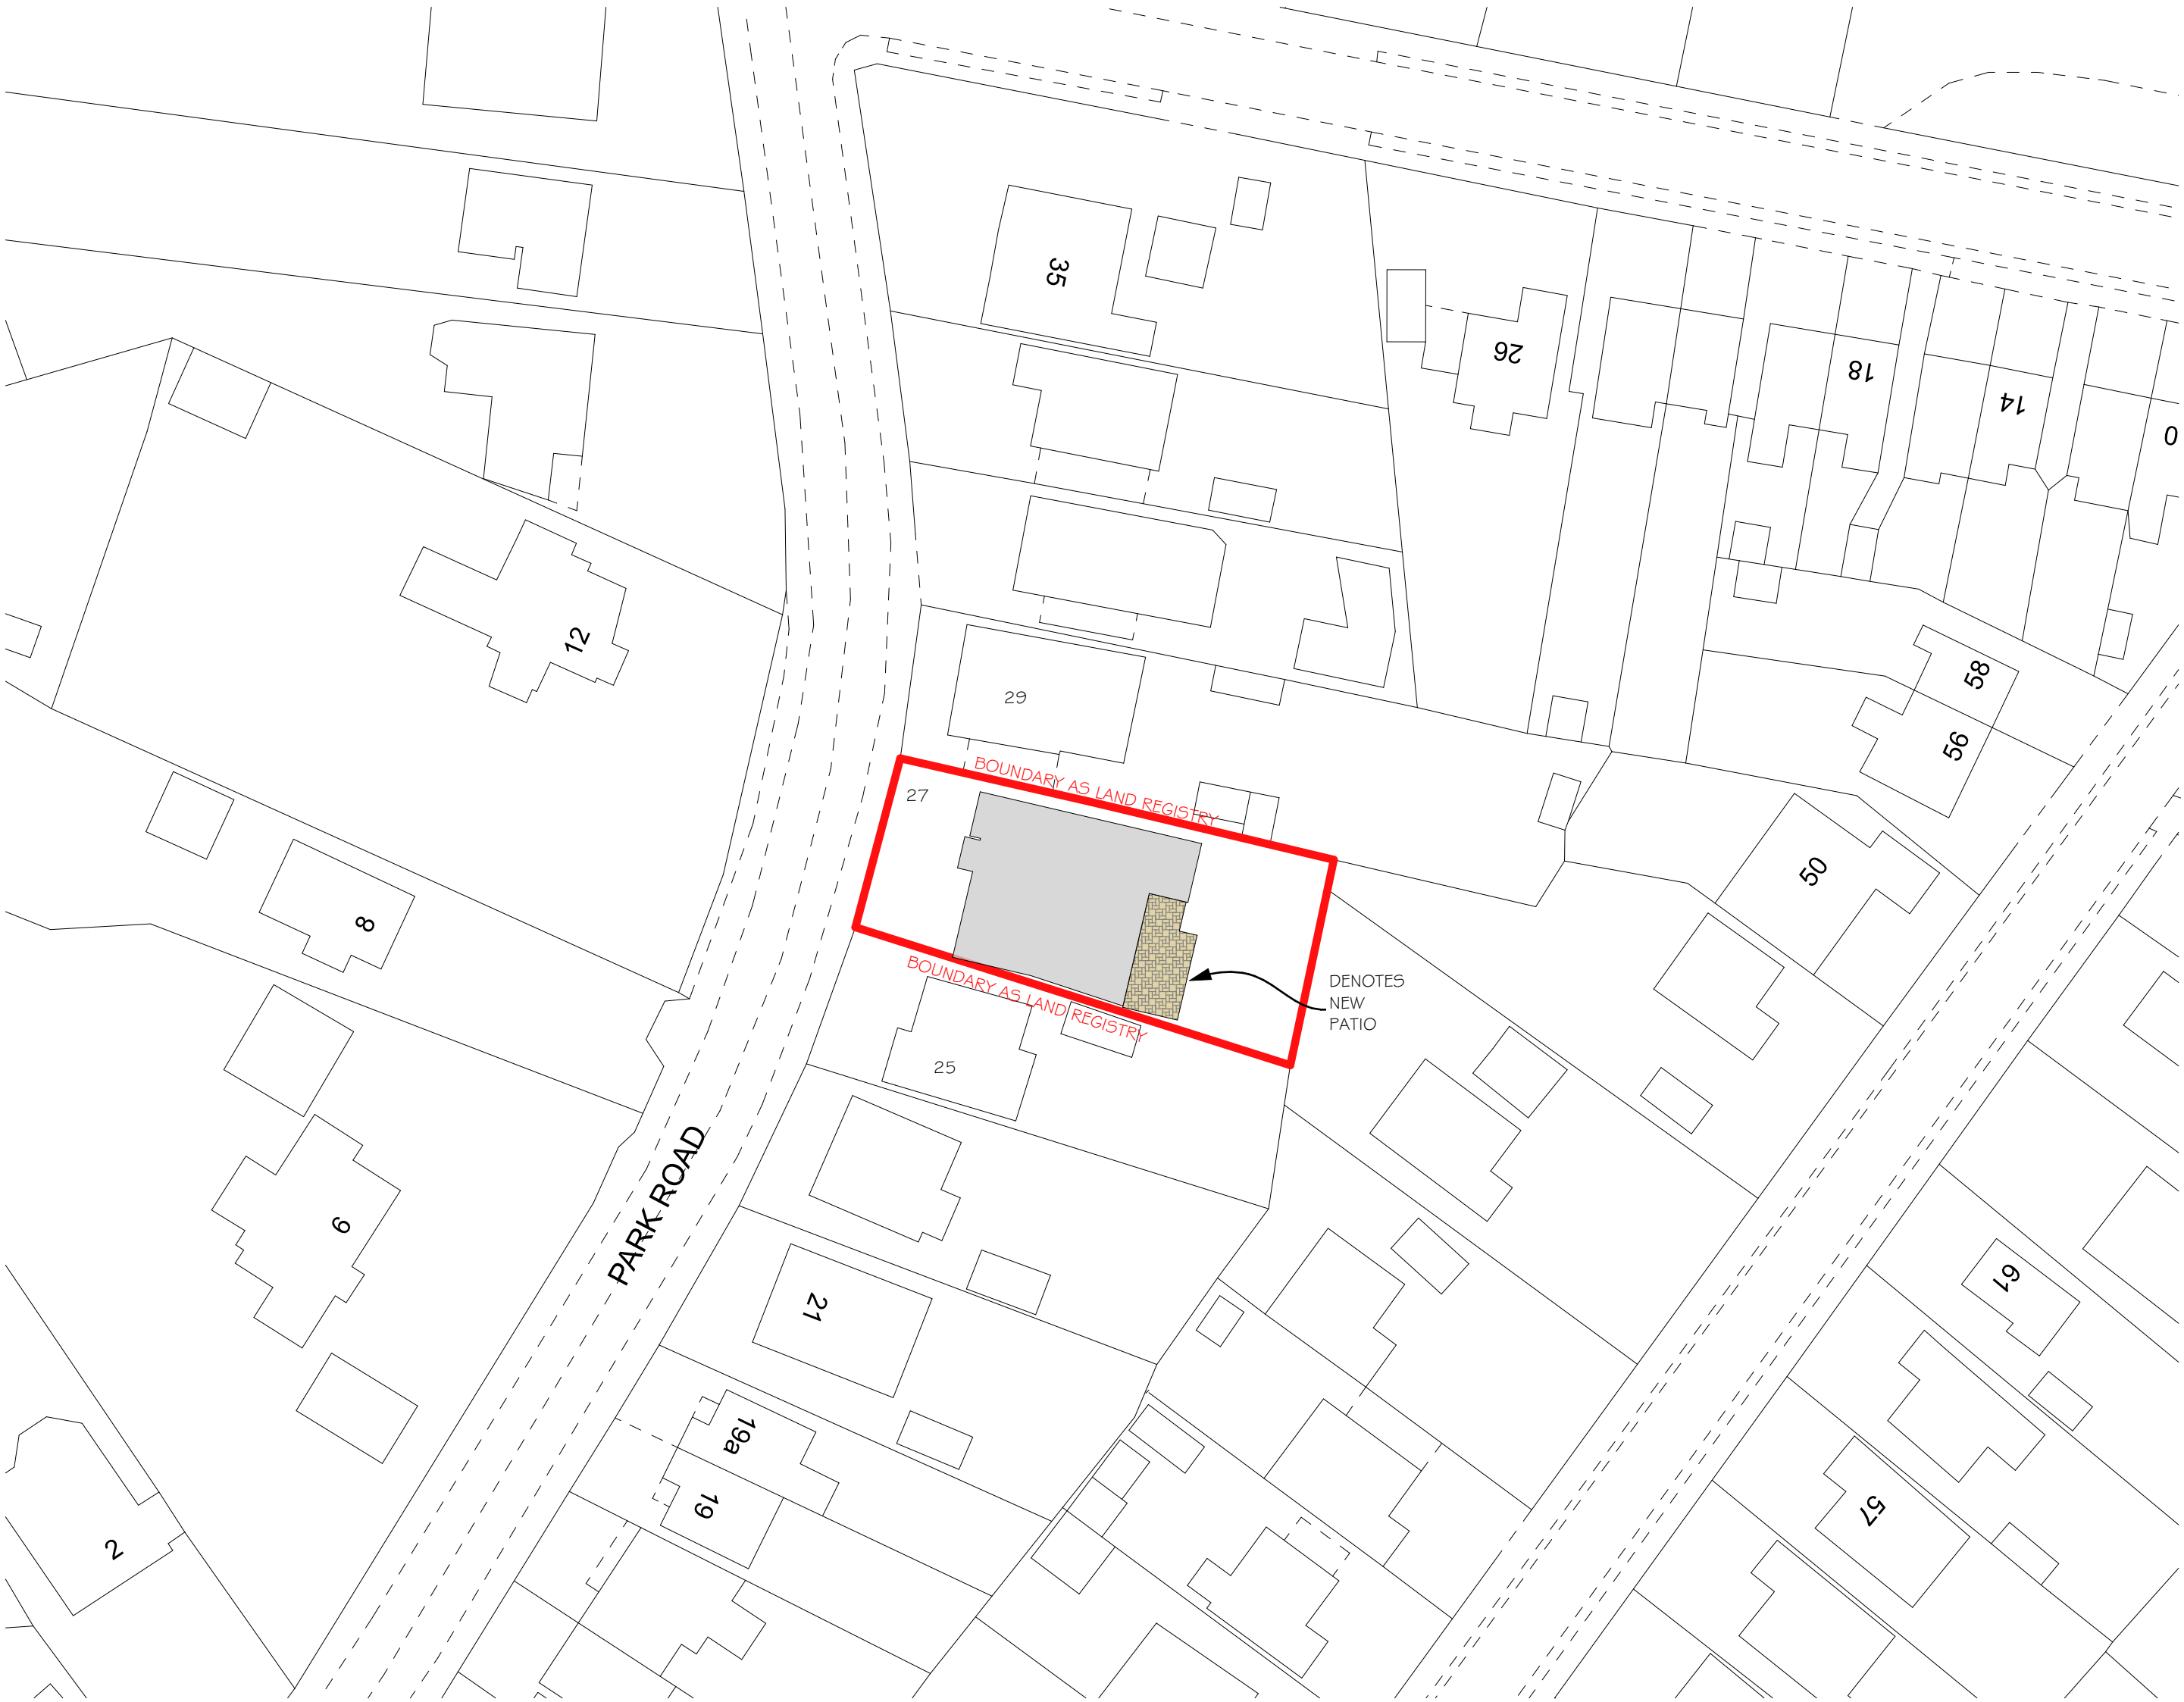

BLOCK PLAN - 1:500 @ A1



ASC  
DESIGN SERVICES LTD  
30 WYDCLIFFE ROAD  
SOUTHSEA TOWN  
HAMPSHIRE  
PO4 0LA  
TEL: 07970057114  
e: INFO@ASCDESIGNSERVICES.CO.UK

NOTES  
ALL DRAWINGS TO BE PRINTED AT 1:500 SCALE. DO NOT FIT TO PLOTTER MARKINGS WHEN PRINTING.  
1. This drawing is copyright of ASC Design.  
2. Reproduction is only to take place with written authority.  
3. These plans are subject to Planning & Building Regulation Approval or any other statute in law before building work commences.  
4. Any structural work where mentioned on this drawing is subject to a qualified structural and civil engineer calculations before building work commences.  
5. All drawings marked - are not to be built or manufactured from.  
6. Only Local Authority Planning Departments may scale dimensions from the drawings.  
7. If any discrepancies are found in the drawings these are to be brought to the attention of ASC Design.

Client Details:  
MARK WHITE  
27 PARK ROAD  
CHANDLER'S FORD  
SO53 2EW

Date:  
APRIL 2026

Drawing Code:  
RETROSPECTIVE - WHITE

Drawing No:  
01

Rev:  
-

A - DESIGN PROGRESSION TO PATIO