




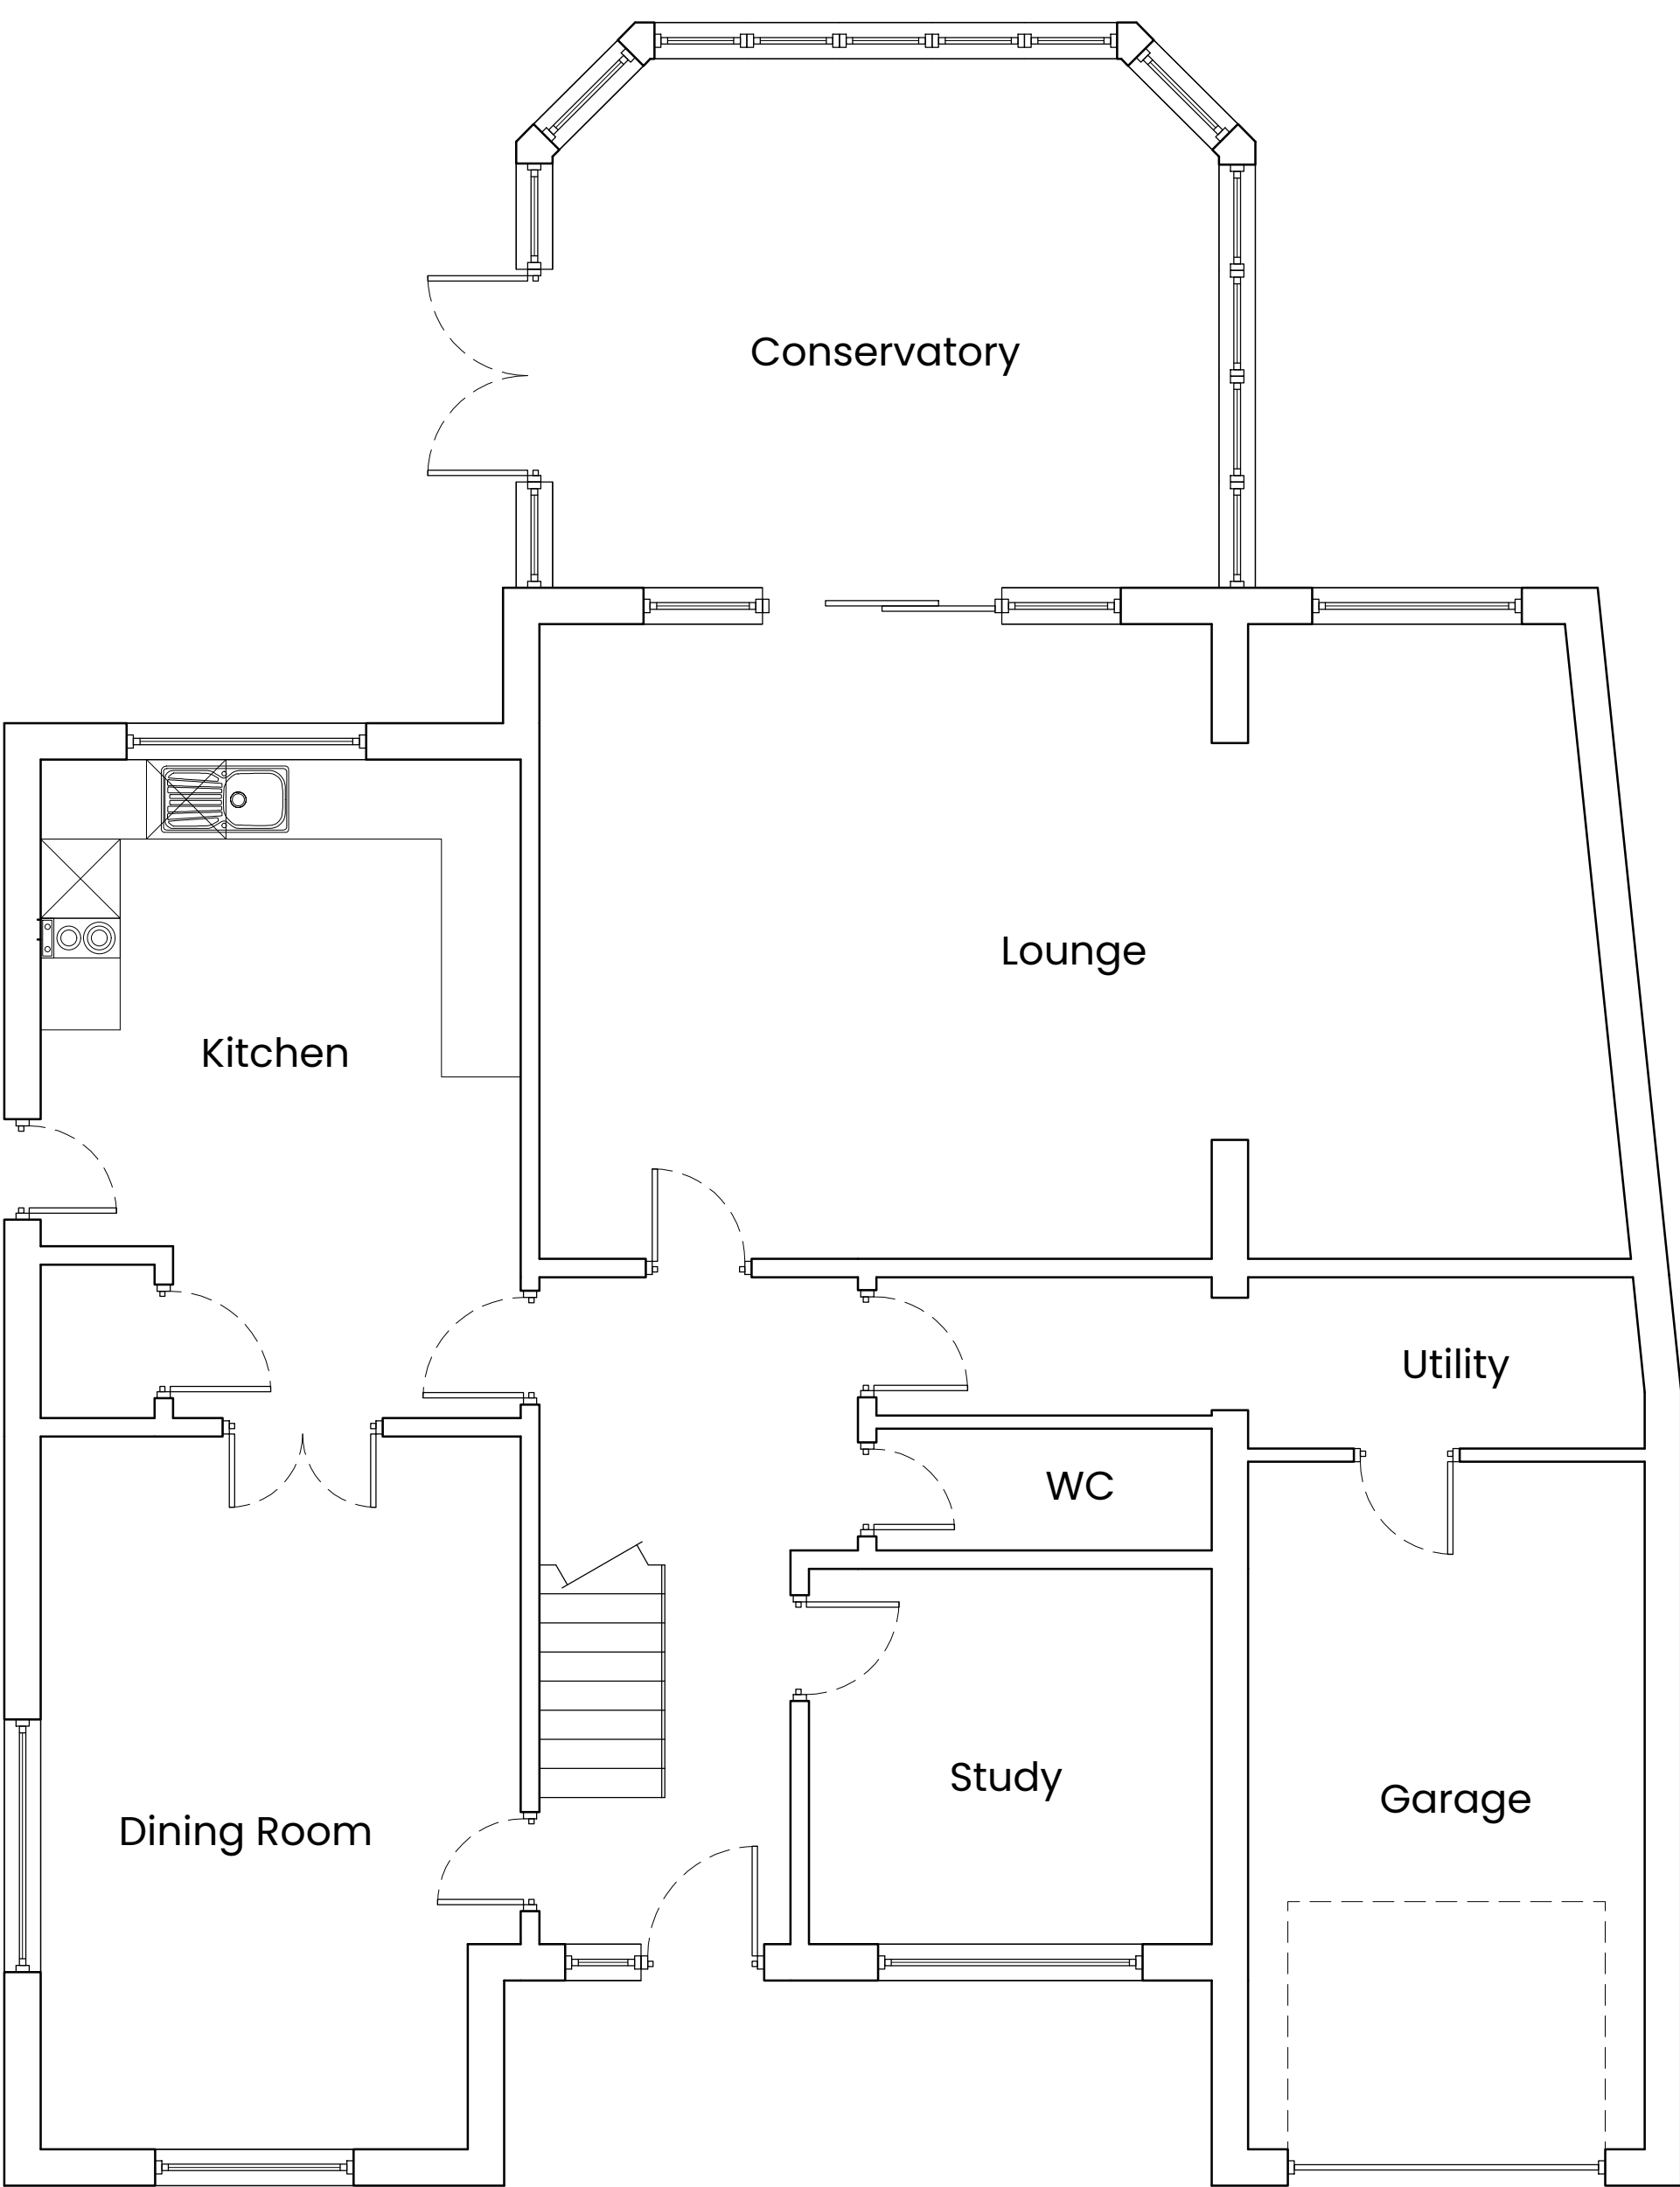


Existing Ground Floor Plan

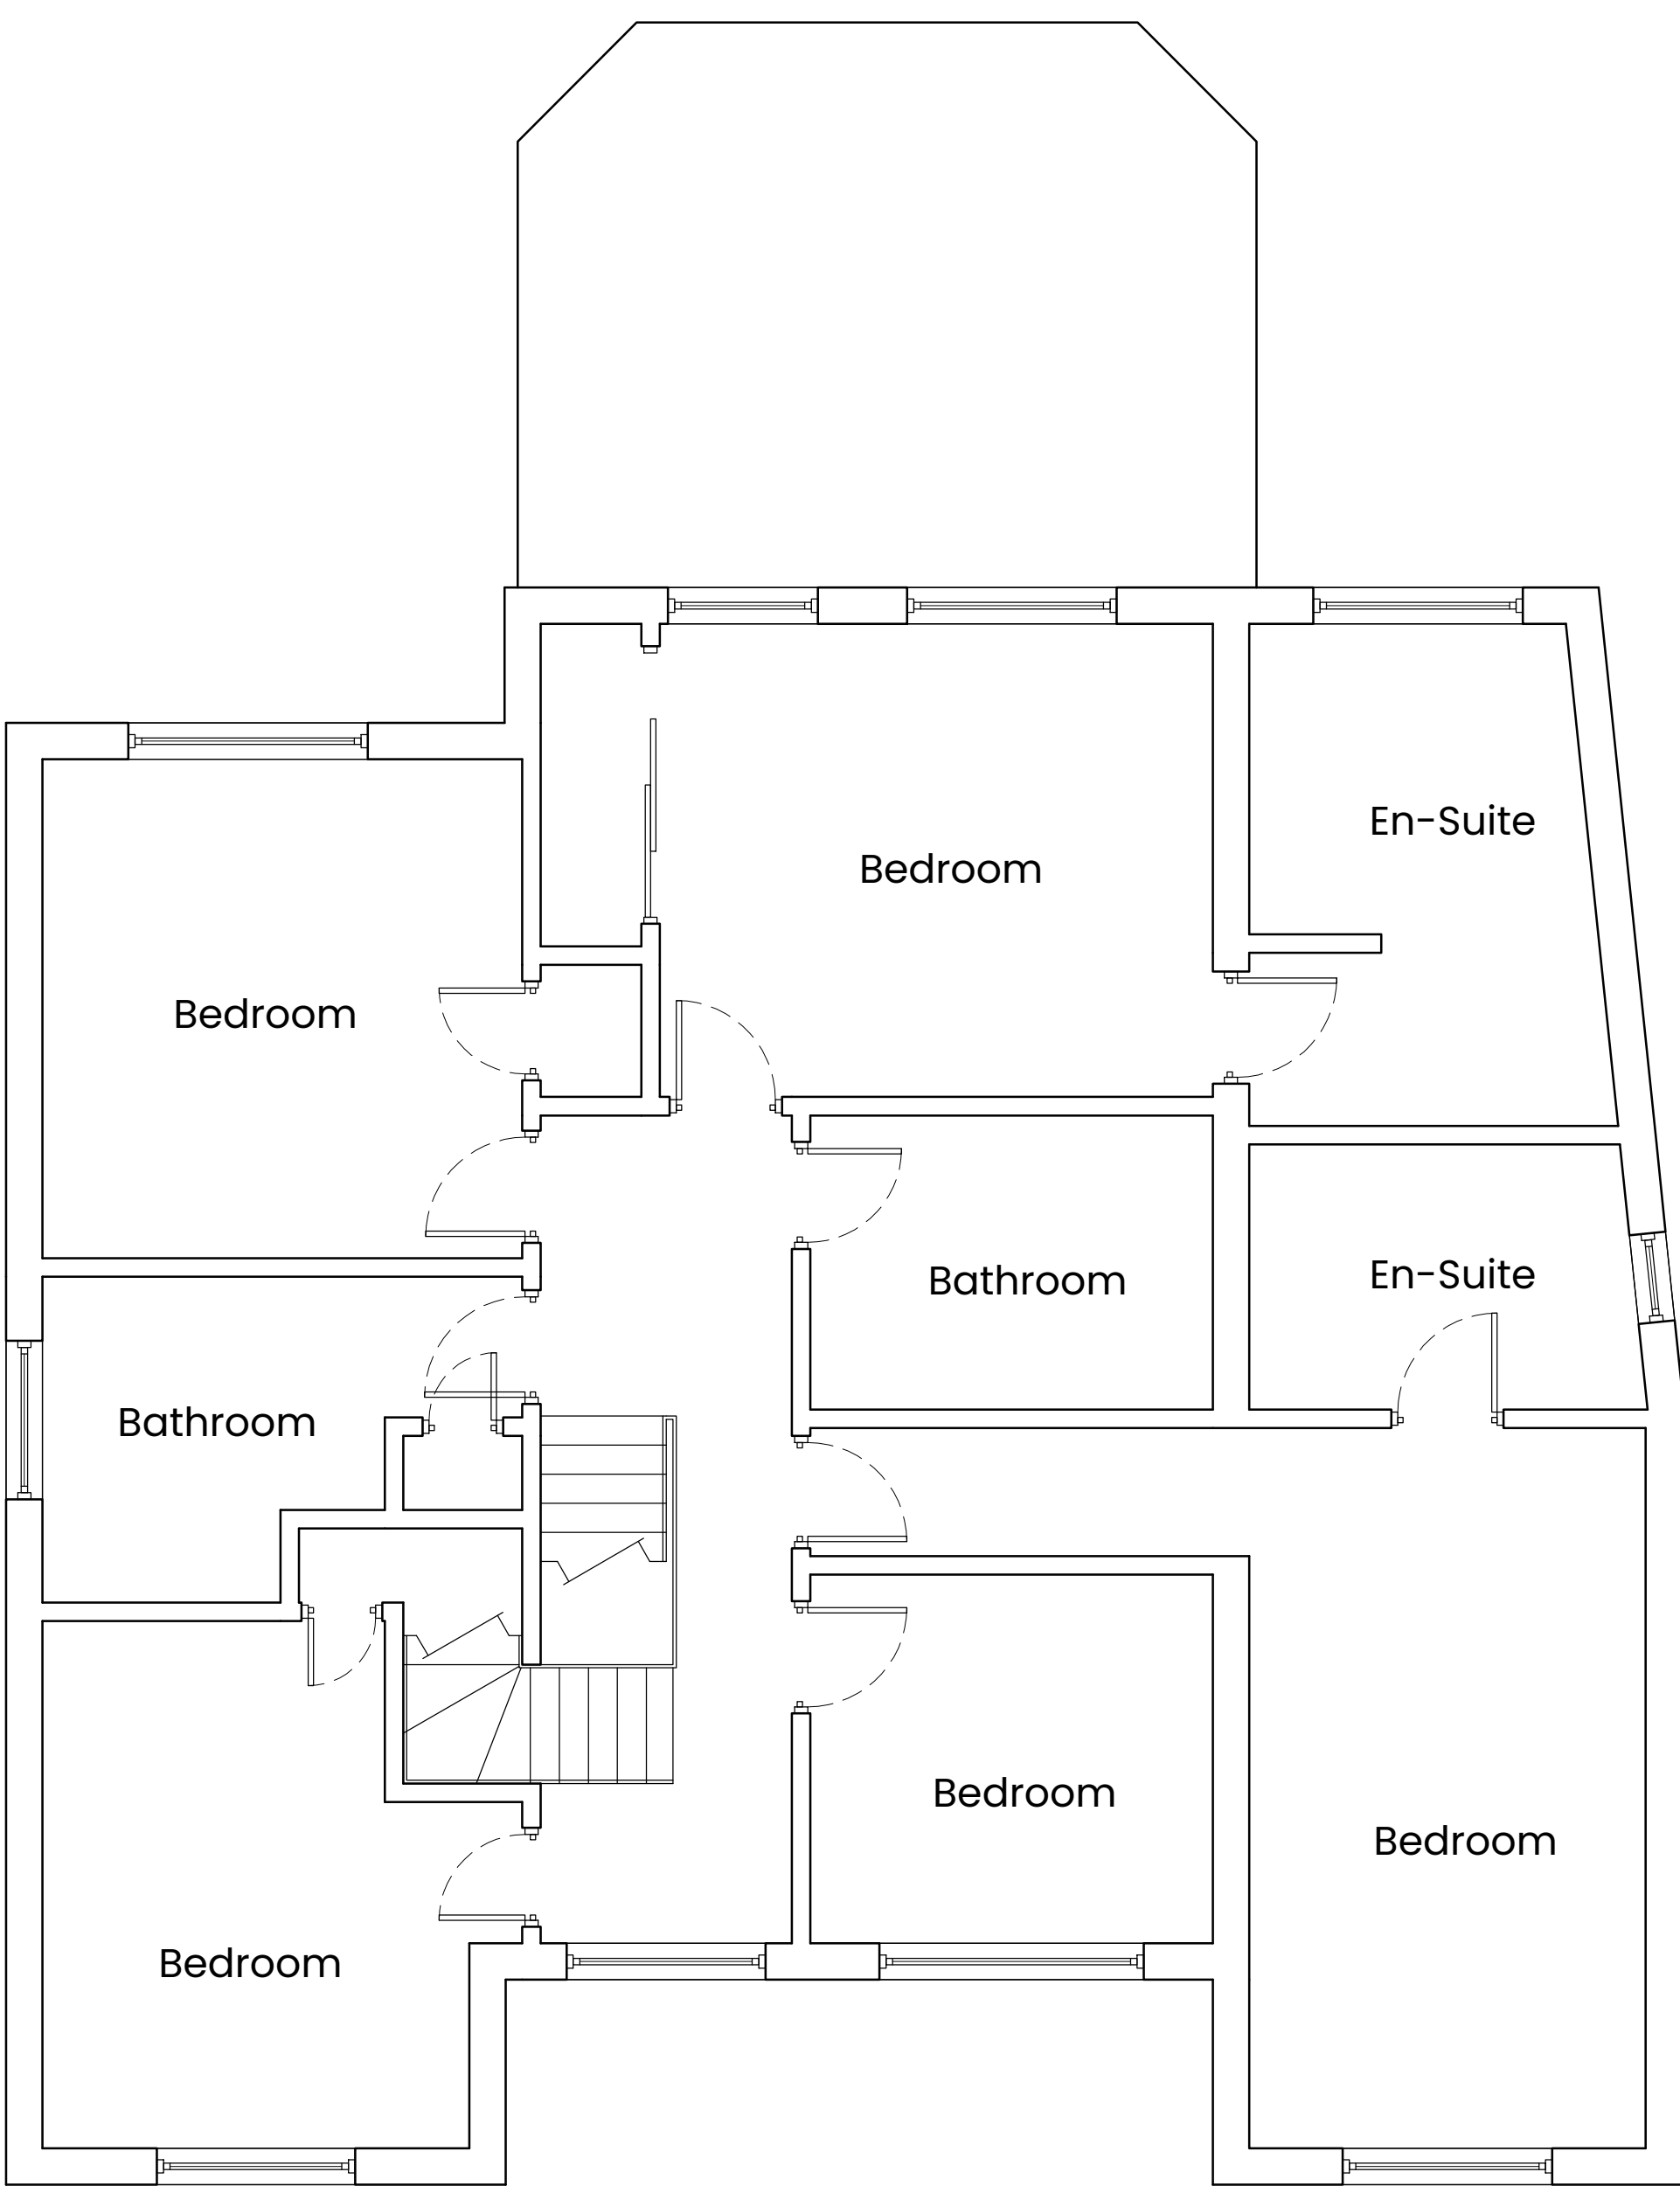

Existing First Floor Plan

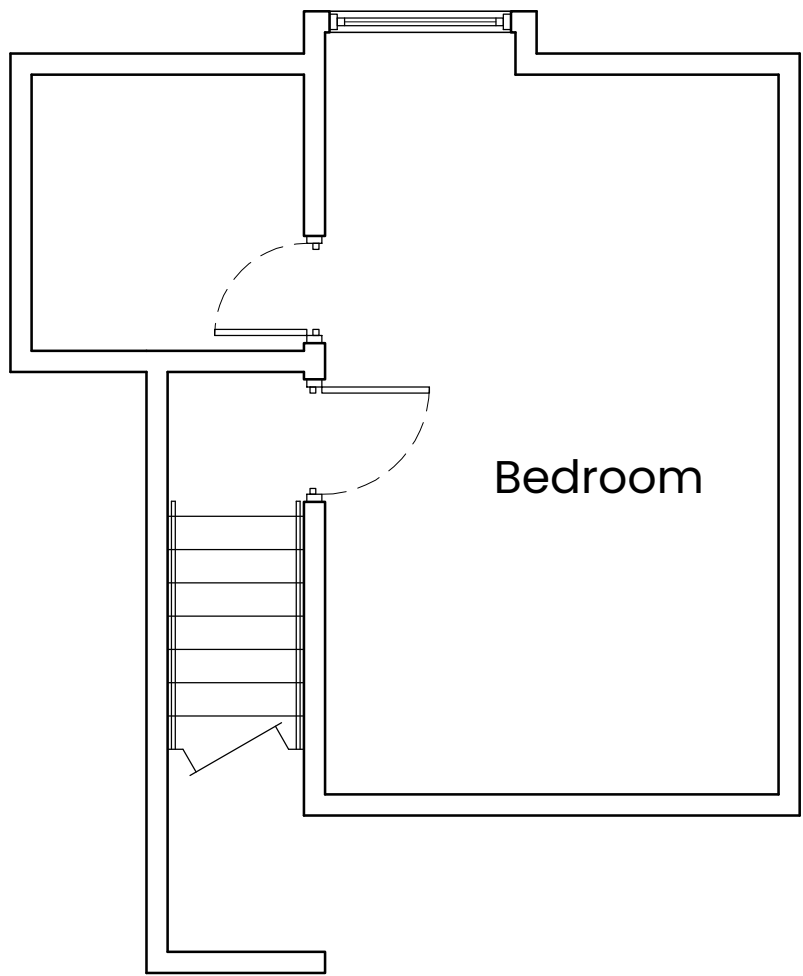

Existing Second Floor Plan

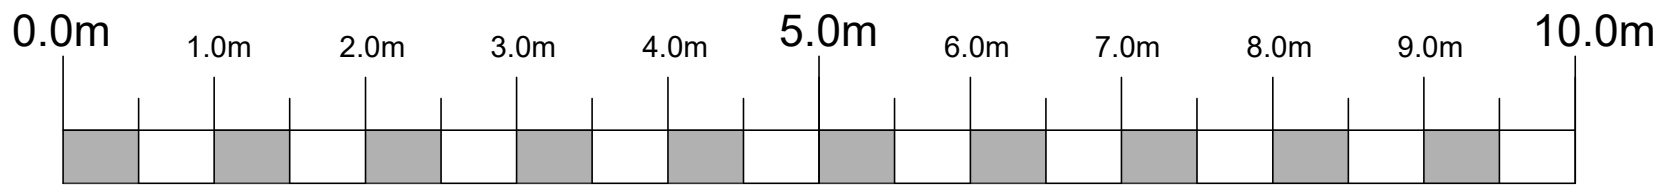

COPYRIGHT

All rights in this work are reserved. No part of this work may be reproduced, stored or transmitted in any form or by any means(including without limitation by photocopying or placing on a website) without the prior permission in writing of ADG except in accordance with the provisions of the Copyright, Designs and Patents Act 1988.

Applications for permission to reproduce anypart of this work should be addressed to ADG Architects at info@adgarchitects.co.uk

AREA CALCULATIONS

The areas shown are approximate only and have been measured off preliminary drawings as the likely areas at the current state of design using the stated option from the Code of Measuring Practice, 6th edition. These may be affected by future design development and construction tolerances, or the result of surveys for existing buildings. Take account of these factors before planning any financial or property development purpose or strategy and seek confirmation of latest areas before decision making.

Rev No.	Date	Description
	22/04/26	Existing Plans

ADG

6 Pioneer Court • Morton Palms Business Park • Dorlington • D31 4WD

01325 464 111 • enquiries@adgarchitects.co.uk • www.adgarchitects.co.uk

Drawing Title

Existing Floor Plans

Description

Proposed Conversion from Residential Dwelling into Supported Living Apartments
4 Oakwood Road, Hittingbury, Chandler's Ford, Hampshire, SO53 1LU

Client

Liaise

Checked By	JB	Drawn By	CM	File Name	R2611- ADG- ZZ- 00- DR- A-	Drawing No.	0001
Scale	1:50	Sheet Size	A1	Status	FEASIBILITY	Revision	P01