




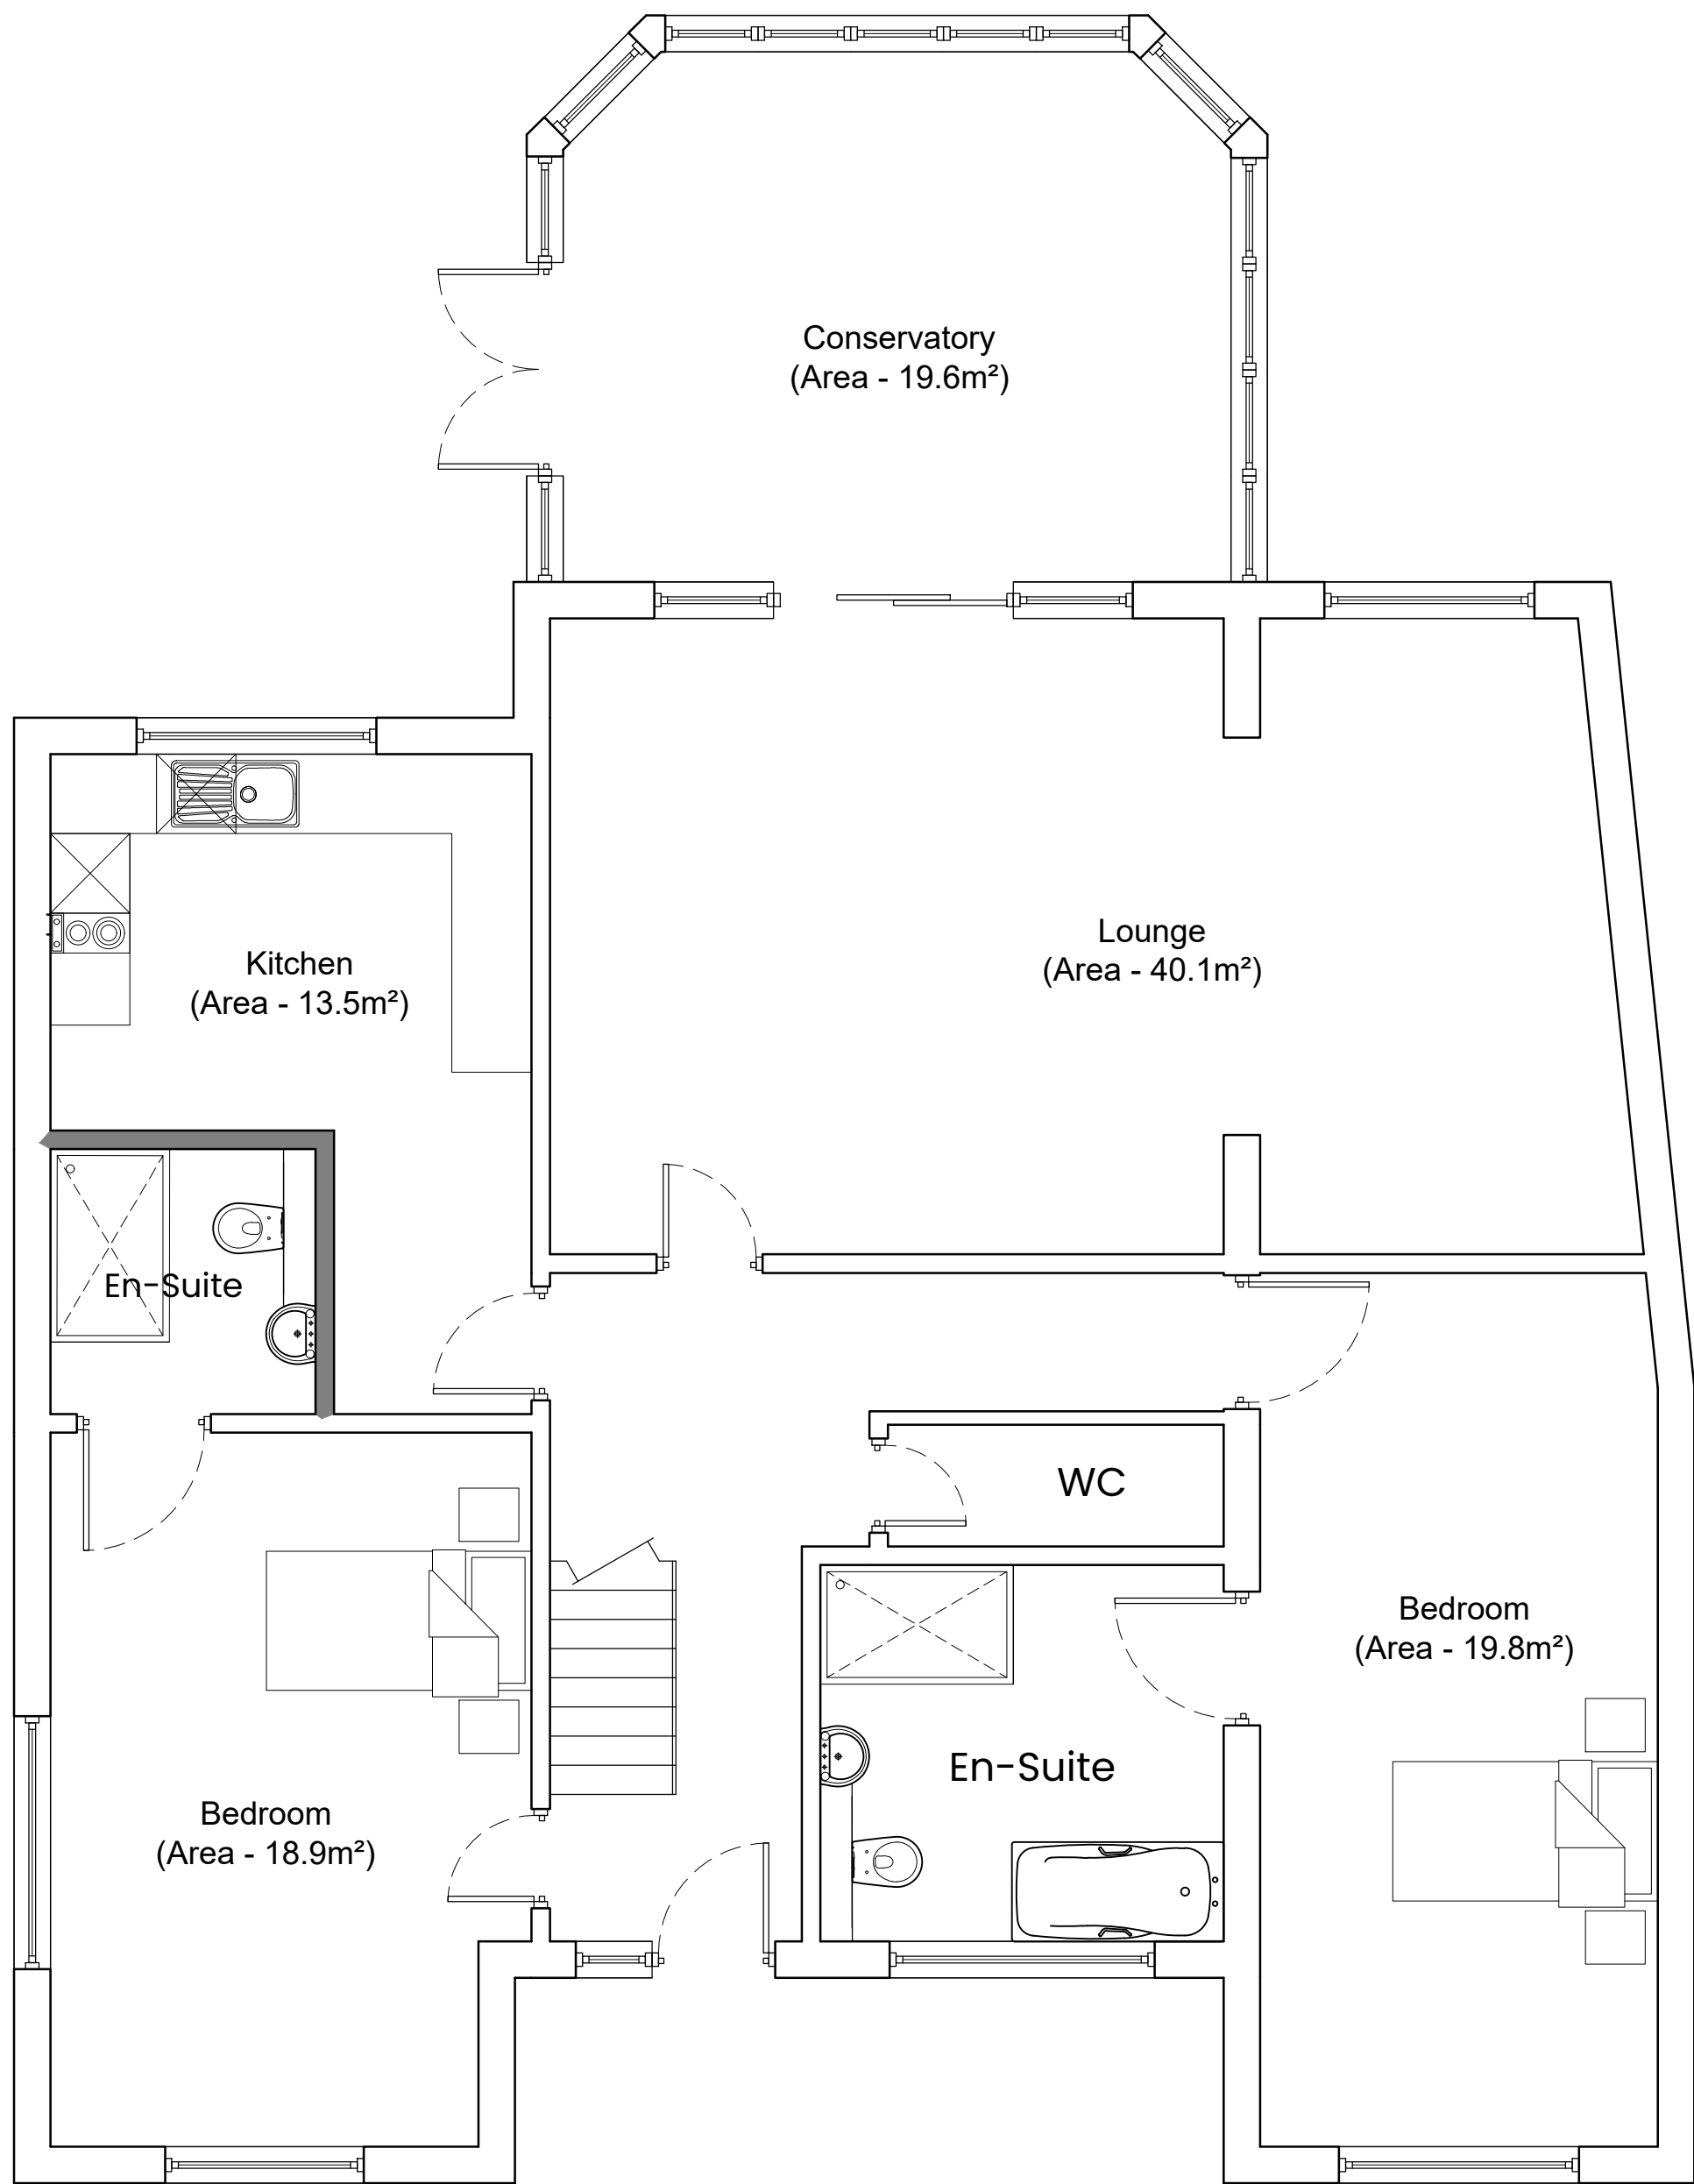


Proposed Ground Floor Plan

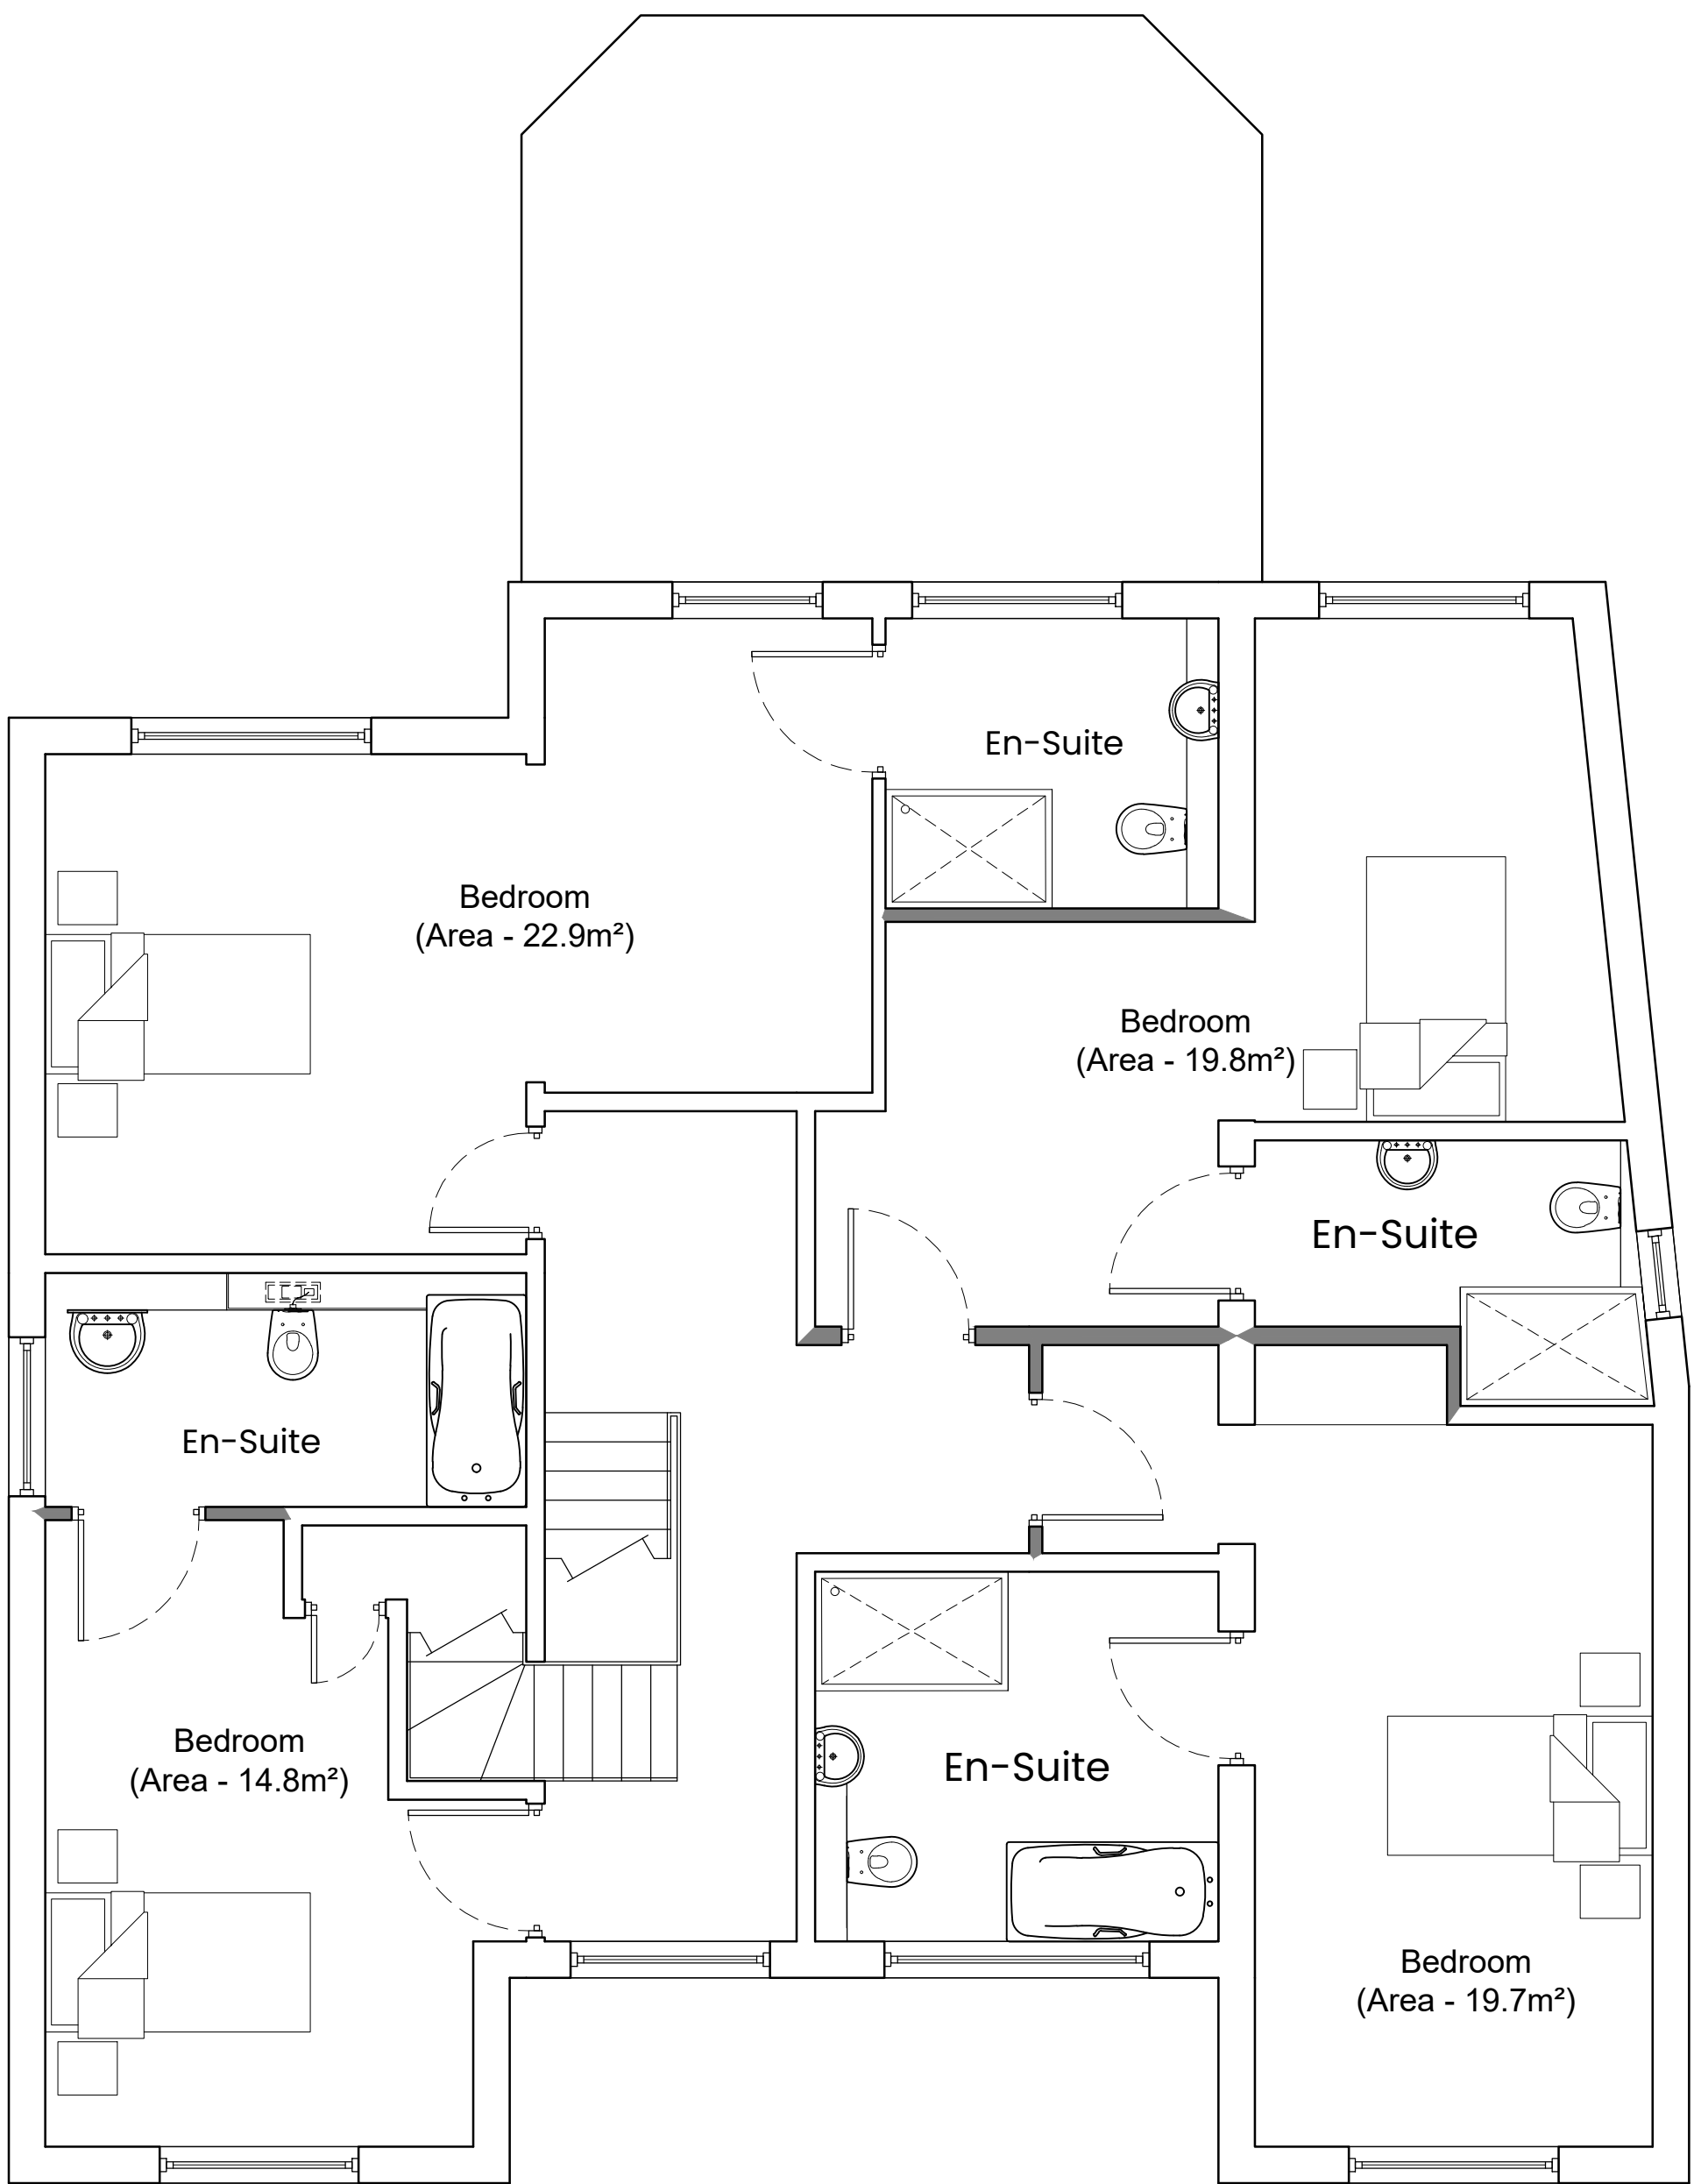

Proposed First Floor Plan

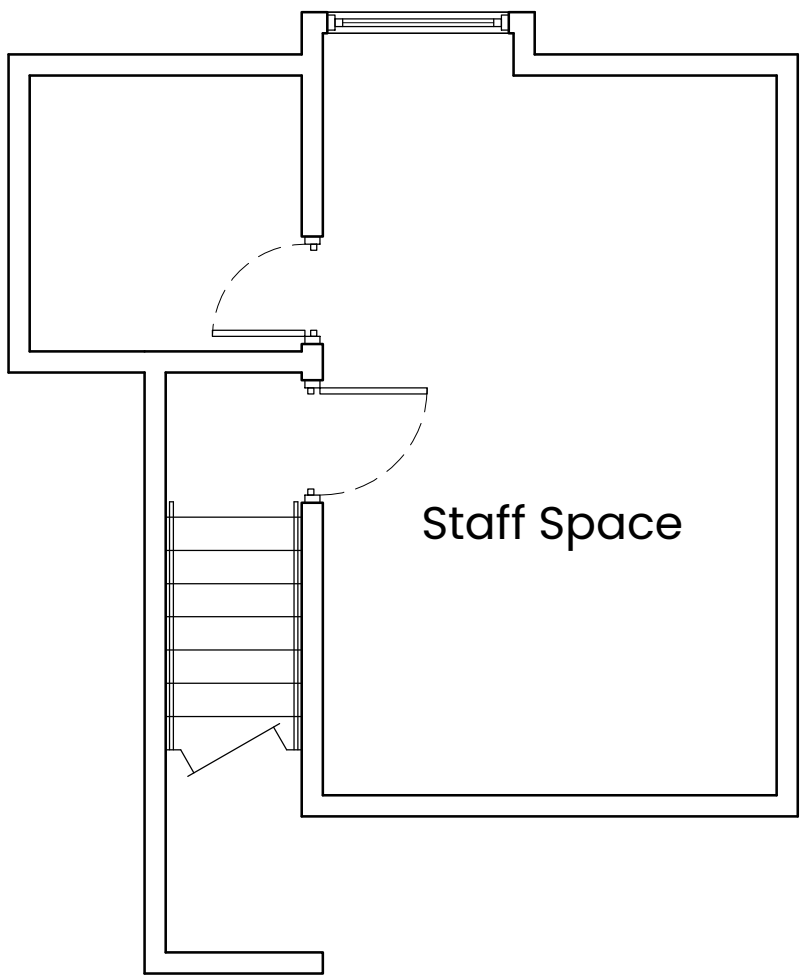

Proposed Second Floor Plan

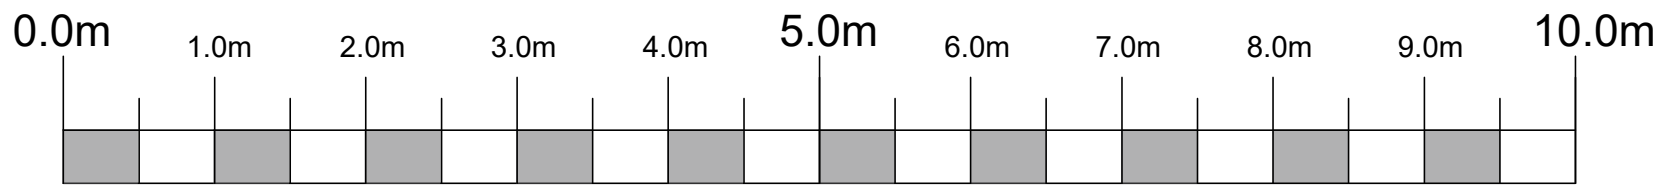

COPYRIGHT All rights in this work are reserved. No part of this work may be reproduced, stored or transmitted in any form or by any means(including without limitation by photocopying or placing on a website) without the prior permission in writing of ADG except in accordance with the provisions of the Copyright, Designs and Patents Act 1988. Applications for permission to reproduce anypart of this work should be addressed to ADG Architects at info@adgarchitects.co.uk AREA CALCULATIONS The areas shown are approximate only and have been measured off preliminary drawings as the likely areas at the current state of design using the stated option from the Code of Measuring Practice, 6th edition. These may be affected by future design development and construction tolerances, or the result of surveys for existing buildings. Take account of these factors before planning any financial or property development purpose or strategy and seek confirmation of latest areas before decision making.		<table><tr><th>Rev No.</th><th>Date</th><th>Description</th></tr><tr><td></td><td>11/09/24</td><td>Original Drawing</td></tr><tr><td></td><td></td><td></td></tr><tr><td></td><td></td><td></td></tr><tr><td></td><td></td><td></td></tr><tr><td></td><td></td><td></td></tr><tr><td></td><td></td><td></td></tr><tr><td></td><td></td><td></td></tr><tr><td></td><td></td><td></td></tr><tr><td></td><td></td><td></td></tr></table>	Rev No.	Date	Description		11/09/24	Original Drawing																									 8 Pioneer Court • Morton Palms Business Park • Dorlington • DL1 4WD 01325 464 111 enquiries@adgarchitects.co.uk www.adgarchitects.co.uk	Drawing Title Proposed Floor Plans – Residential Service Option Description Proposed Conversion from Residential Dwelling into Supported Living Apartments 4 Oakwood Road, Hittingbury, Chandler's Ford, Hampshire, SO53 1LU Client Liaise <table><tr><td>Checked By</td><td>JB</td><td>Drawn By</td><td>CM</td><td>File Name</td><td>R2511- ADG- ZZ- 00- DR- A-</td><td>Drawing No.</td><td>0002</td></tr><tr><td>Scale</td><td>1:50</td><td>Sheet Size</td><td>A1</td><td>Status</td><td>FEASIBILITY</td><td>Revision</td><td>A</td></tr></table>	Checked By	JB	Drawn By	CM	File Name	R2511- ADG- ZZ- 00- DR- A-	Drawing No.	0002	Scale	1:50	Sheet Size	A1	Status	FEASIBILITY	Revision	A
Rev No.	Date	Description	
	11/09/24	Original Drawing	
Checked By	JB	Drawn By	CM	File Name	R2511- ADG- ZZ- 00- DR- A-	Drawing No.	0002	
Scale	1:50	Sheet Size	A1	Status	FEASIBILITY	Revision	A	