



PROPOSED ROOF PLAN WITH DIMENSIONS

SCALE 1:50

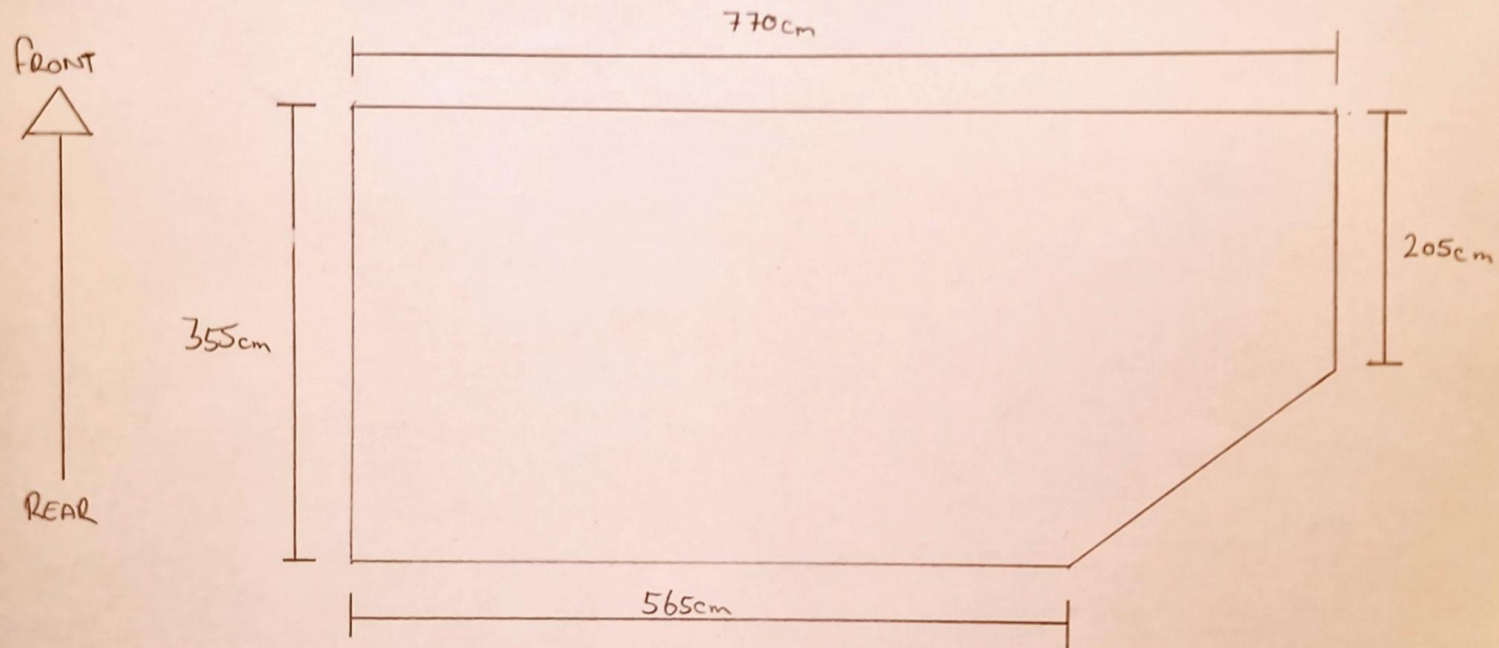

SCALE BAR
1:50

 

Roof 1:50