



PROPOSED FRONT ELEVATION
WITH DIMENSIONS
SCALE 1:50

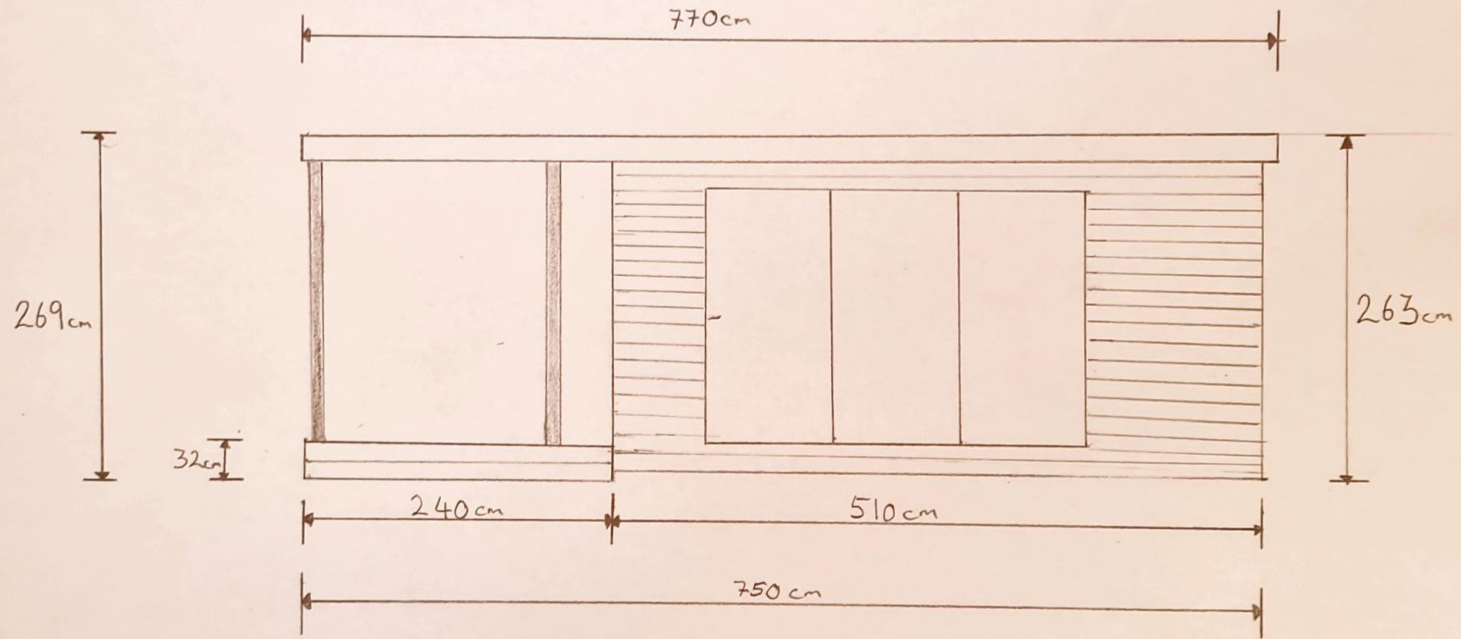

SCALE BAR
1:50

 

FRONT ELEVATION 1:50