



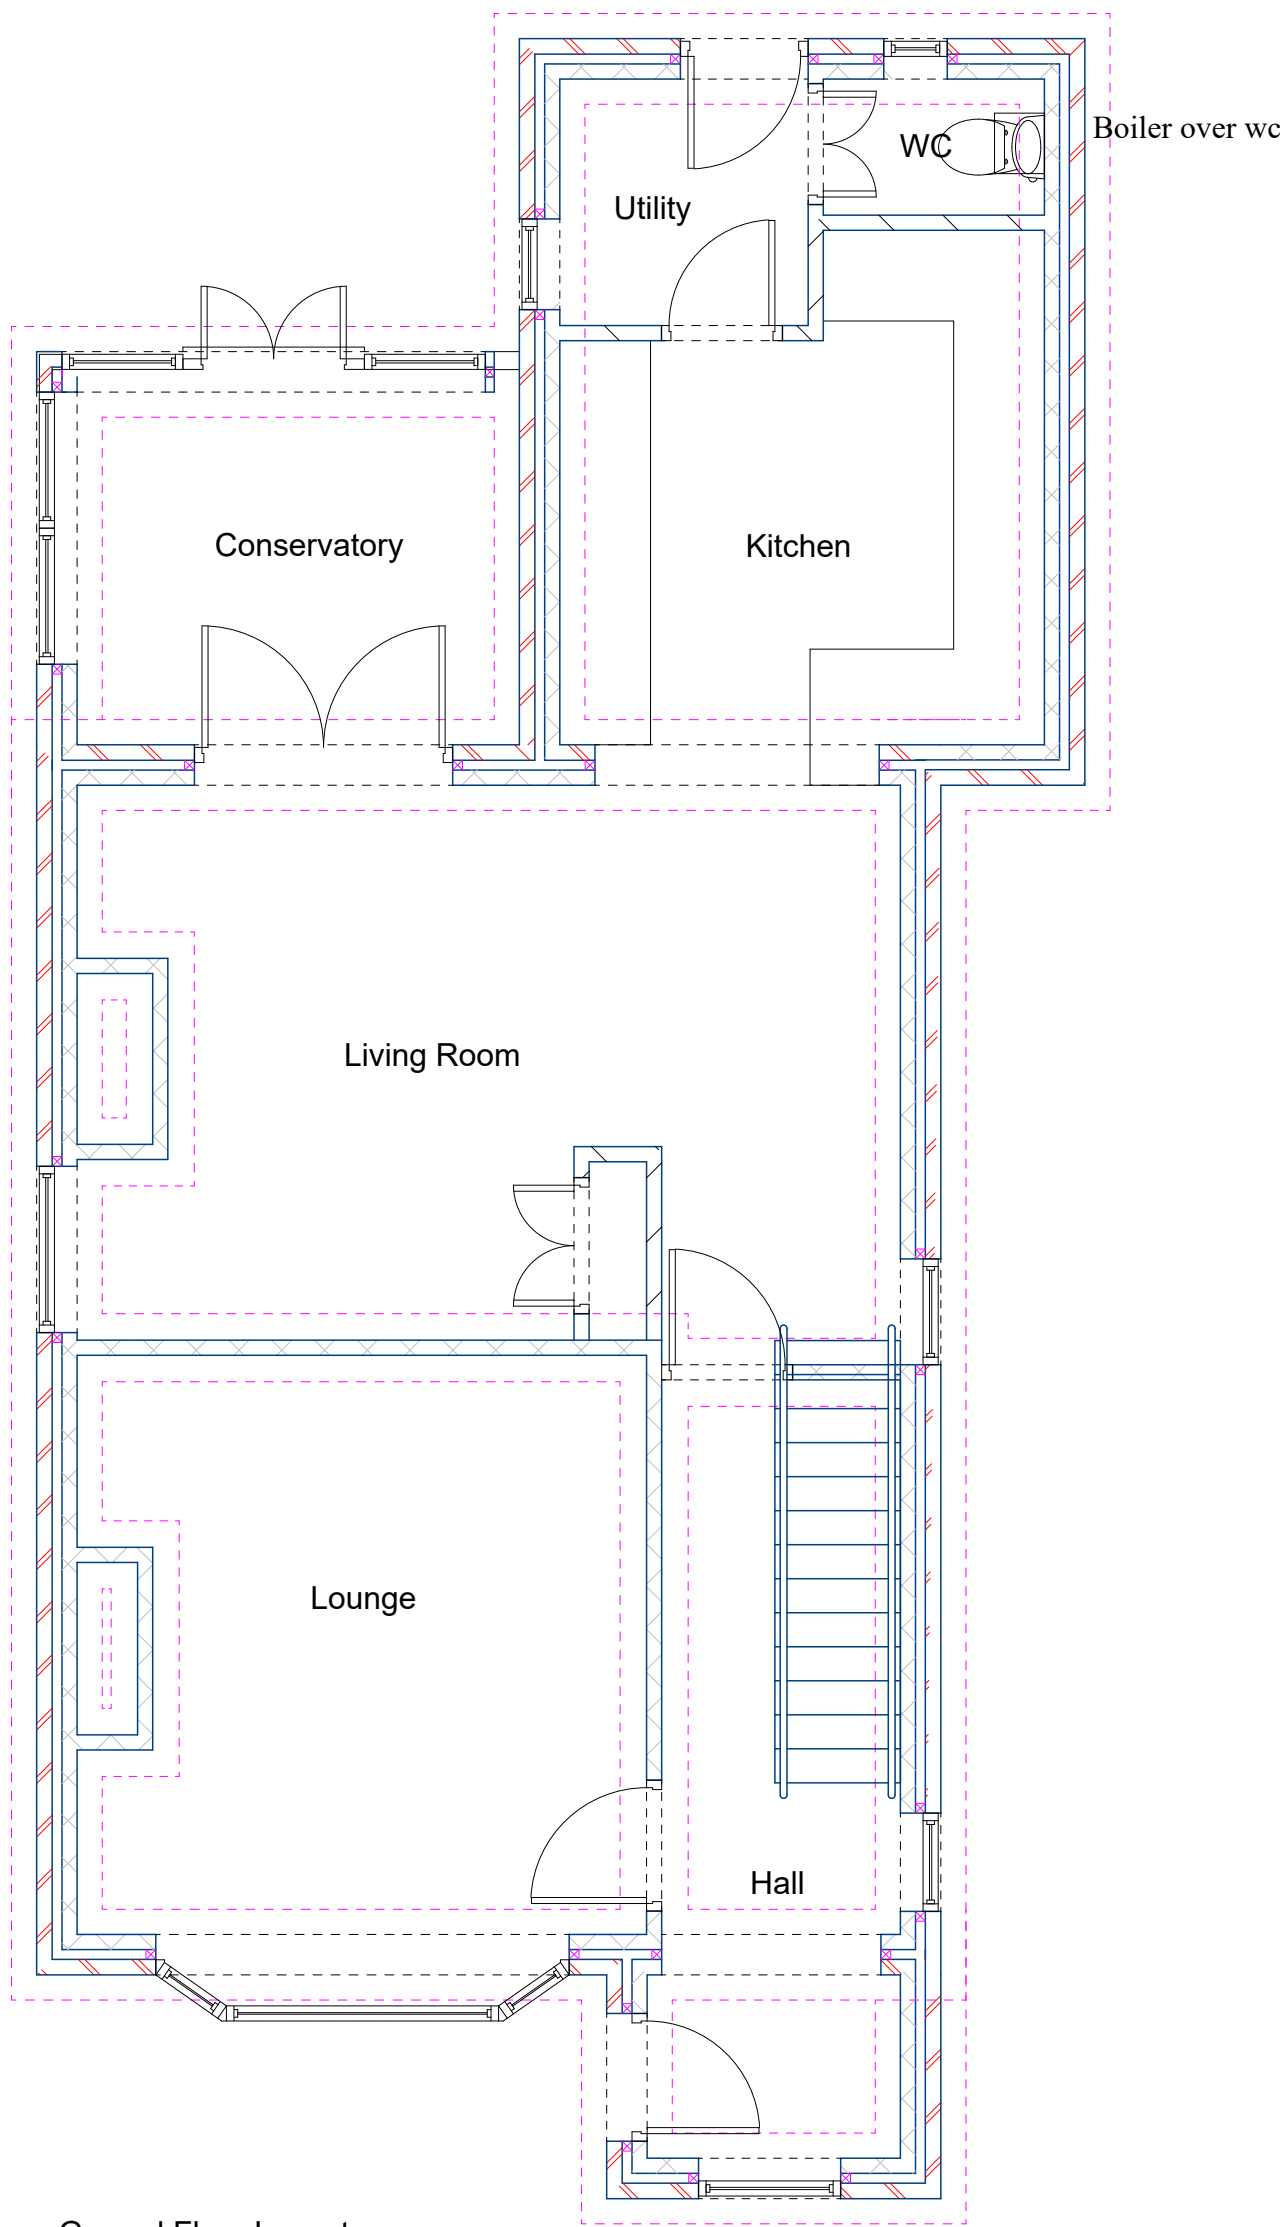


Ground Floor Layout



Rear Elevation

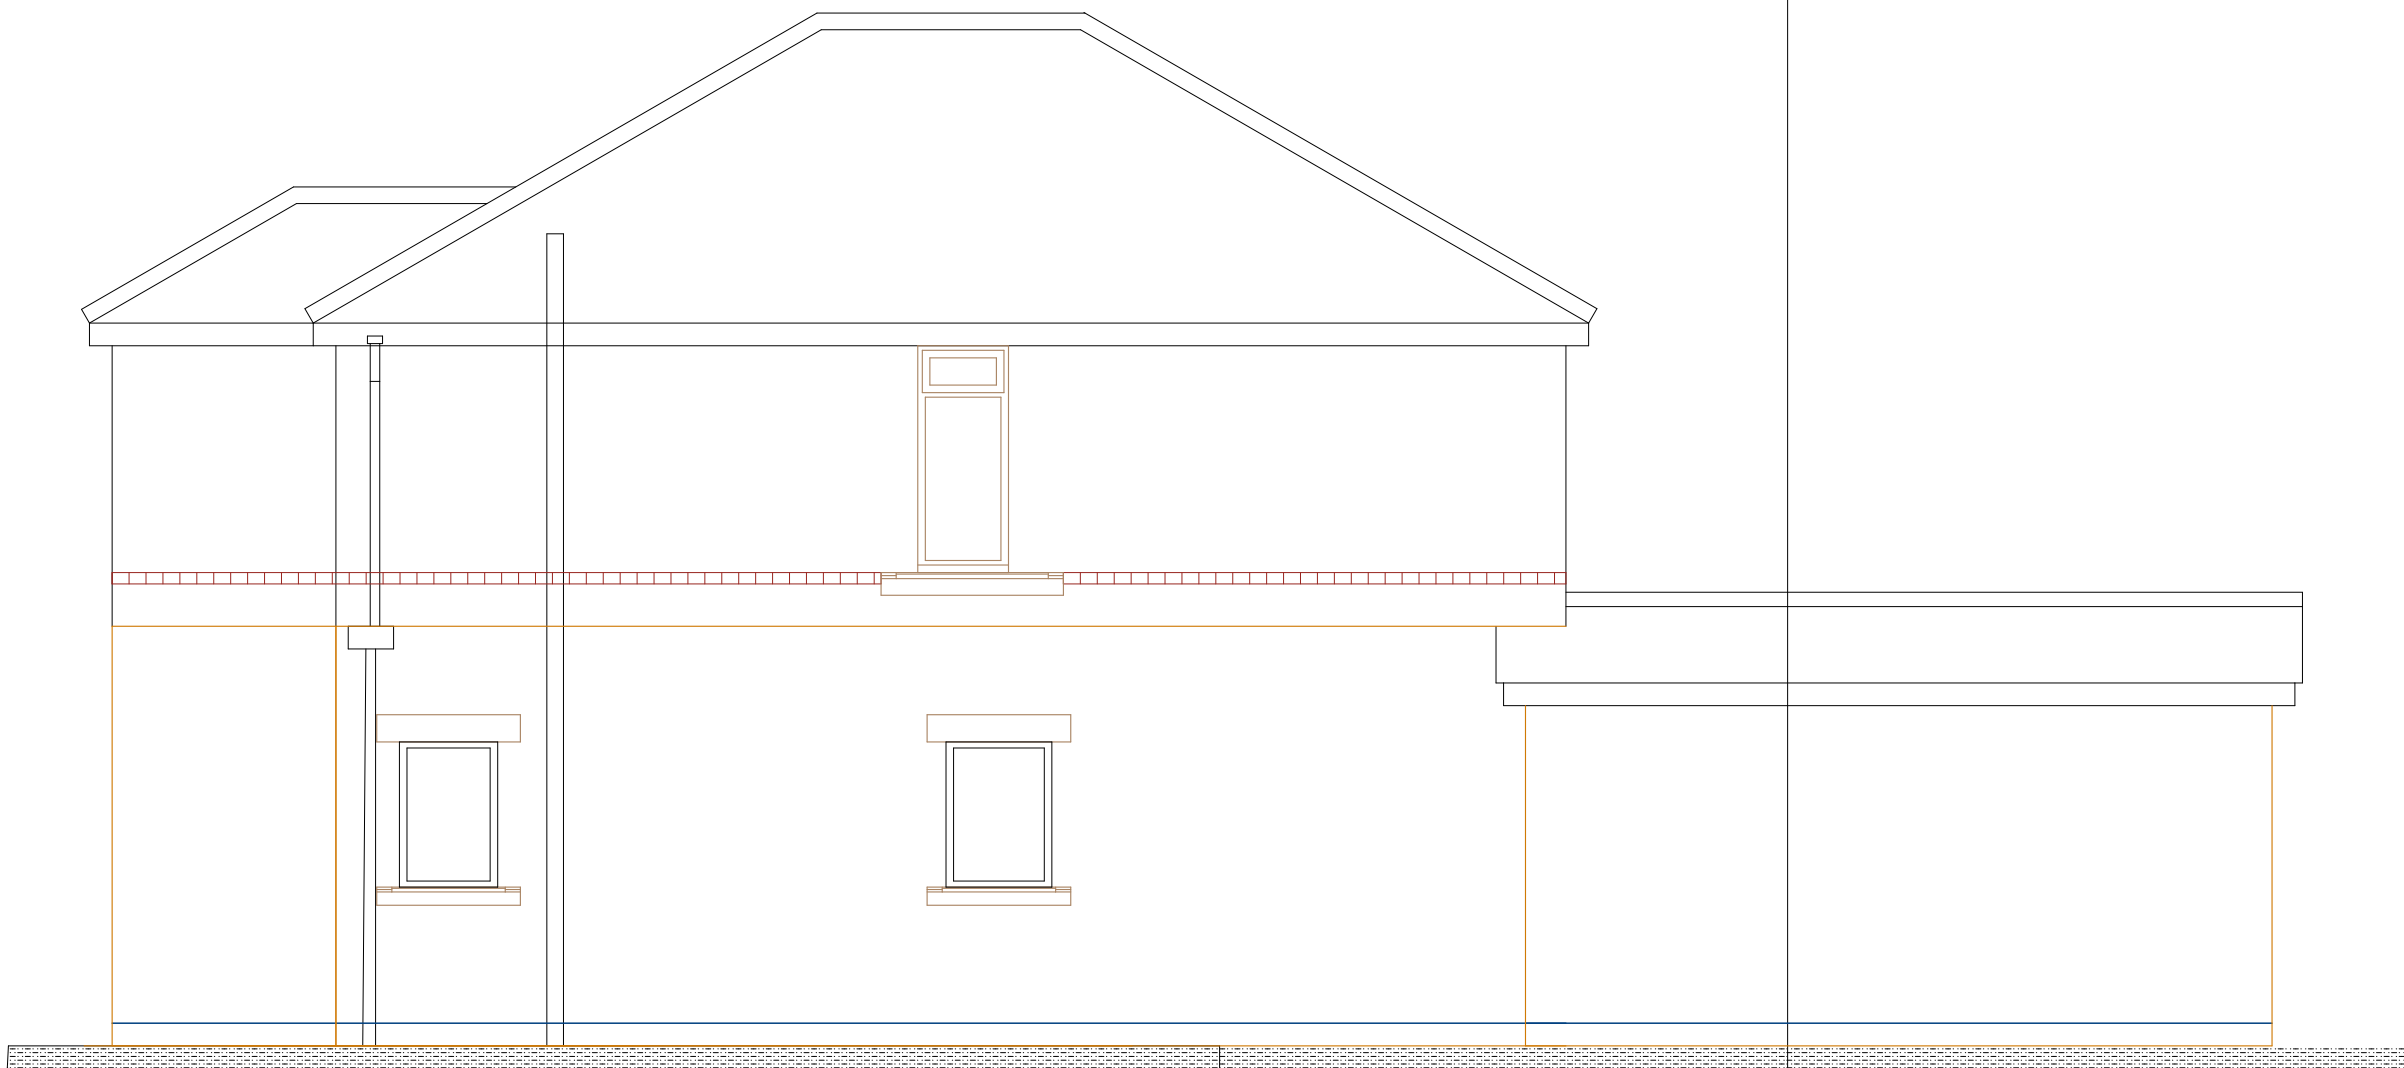

Side Elevation

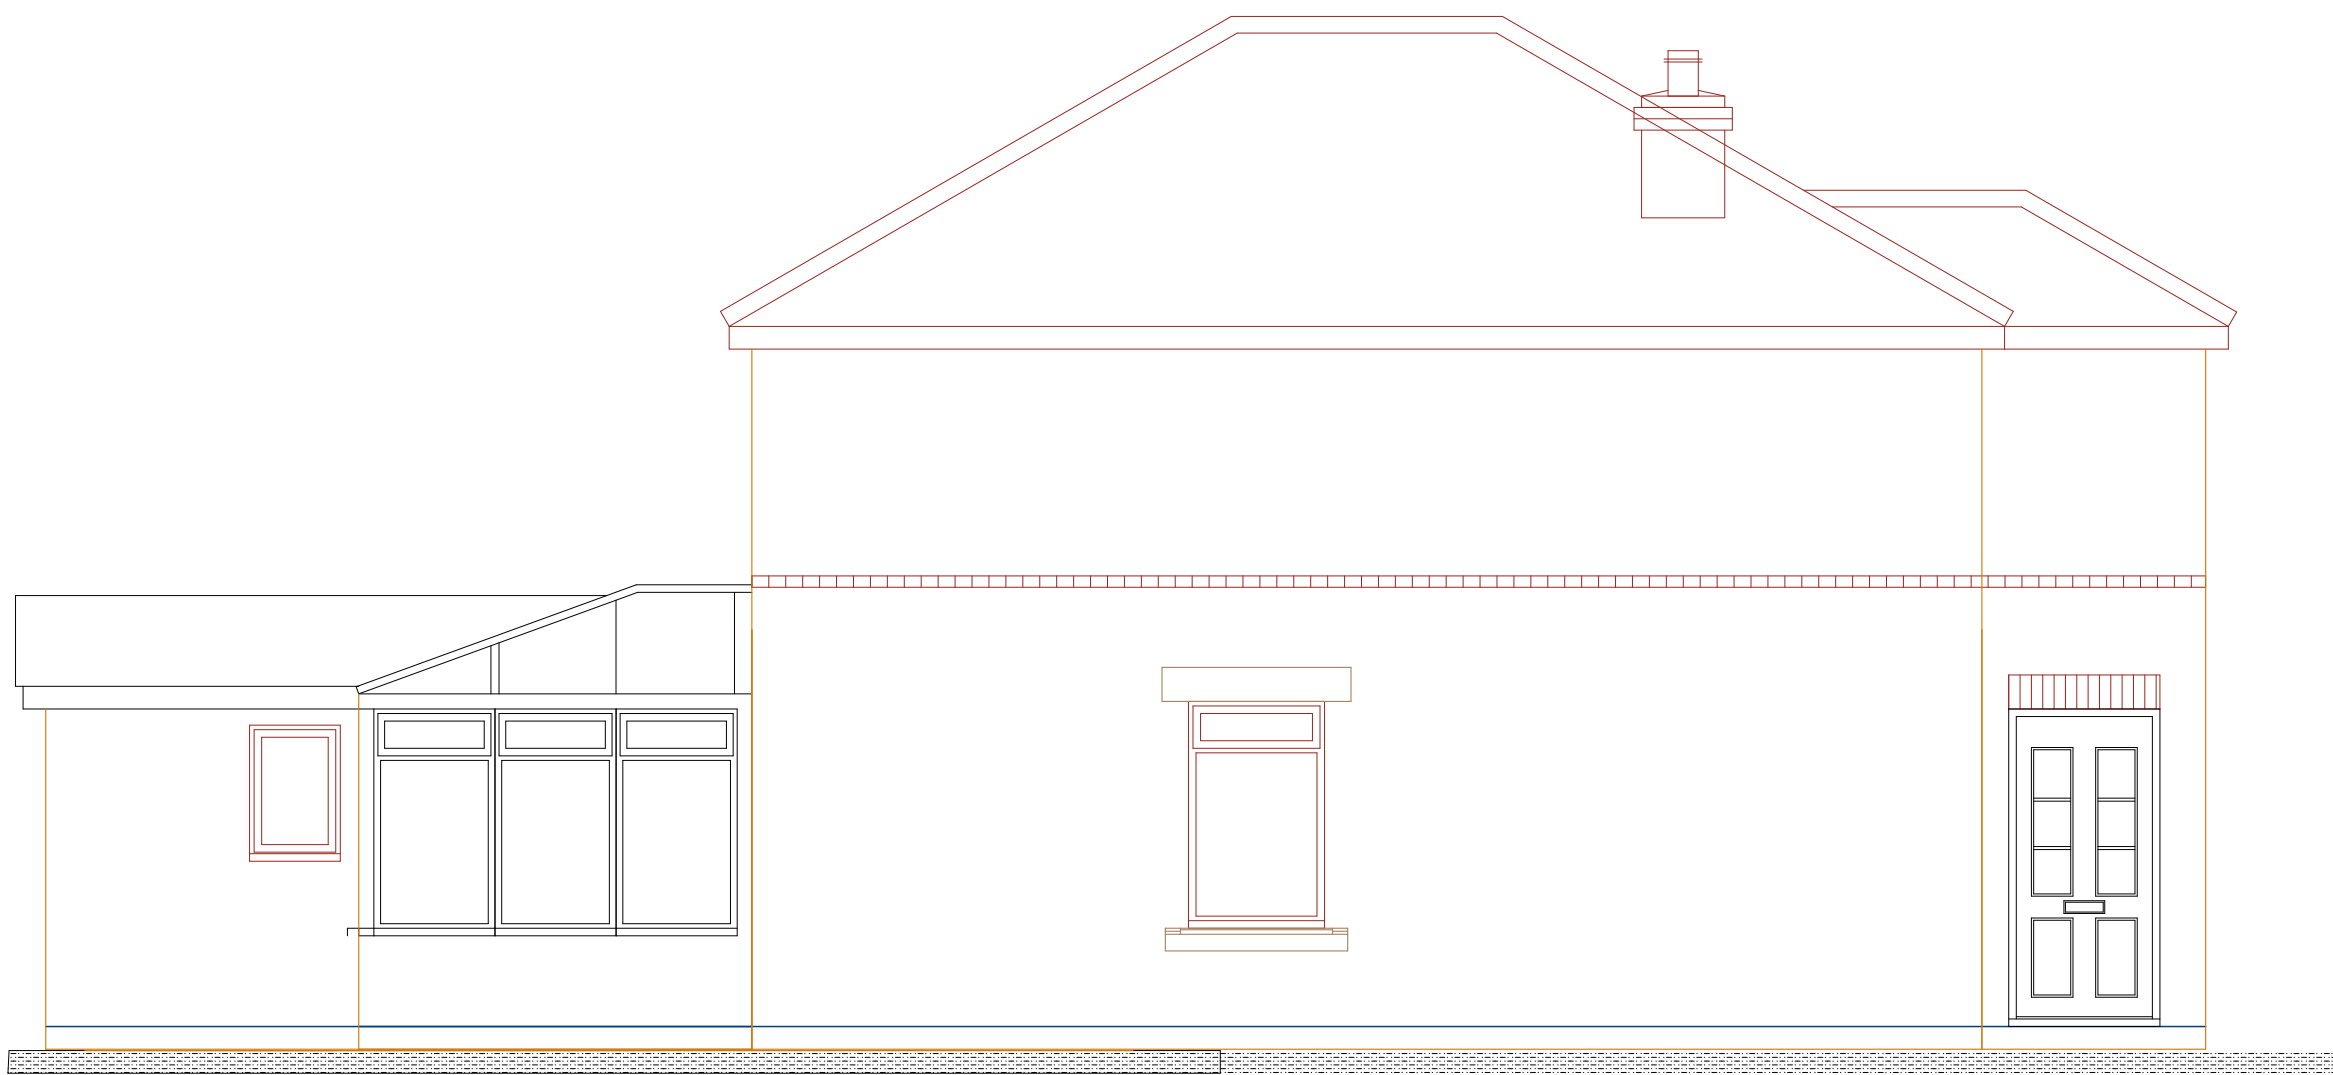

Side Elevation

Notes

Project  
**Single Storey Rear Extension**  
21 Ruskin Road  
Eastleigh  
SO50 4JR  
Drawing Title  
**Existing Plans**

Client  
**Mr & Mrs Dan Roberts**  
Drawing No.  
**ROB/01/26**

Date  
04/26  
Drawn by  
Name

Scale  
1:50  
Checked by  
Name

Page Size - A1

3000 mm