



The Contractor is to check and verify all building and site dimensions, levels, sewer invert levels and positions of drains before works start. Any discrepancy to be notified to MDG Architects. **DO NOT SCALE FROM THIS DRAWING EXCEPT FOR PLANNING PURPOSES.** This drawing and the building works depicted are the copyright of MDG Ltd. and may not be reproduced or amended except by written permission. No liability will be accepted for amendments made by other persons.

| Rev. | Date       | N  | Revision              |
|------|------------|----|-----------------------|
| A    | 08.05.2026 | SM | Site boundary amended |

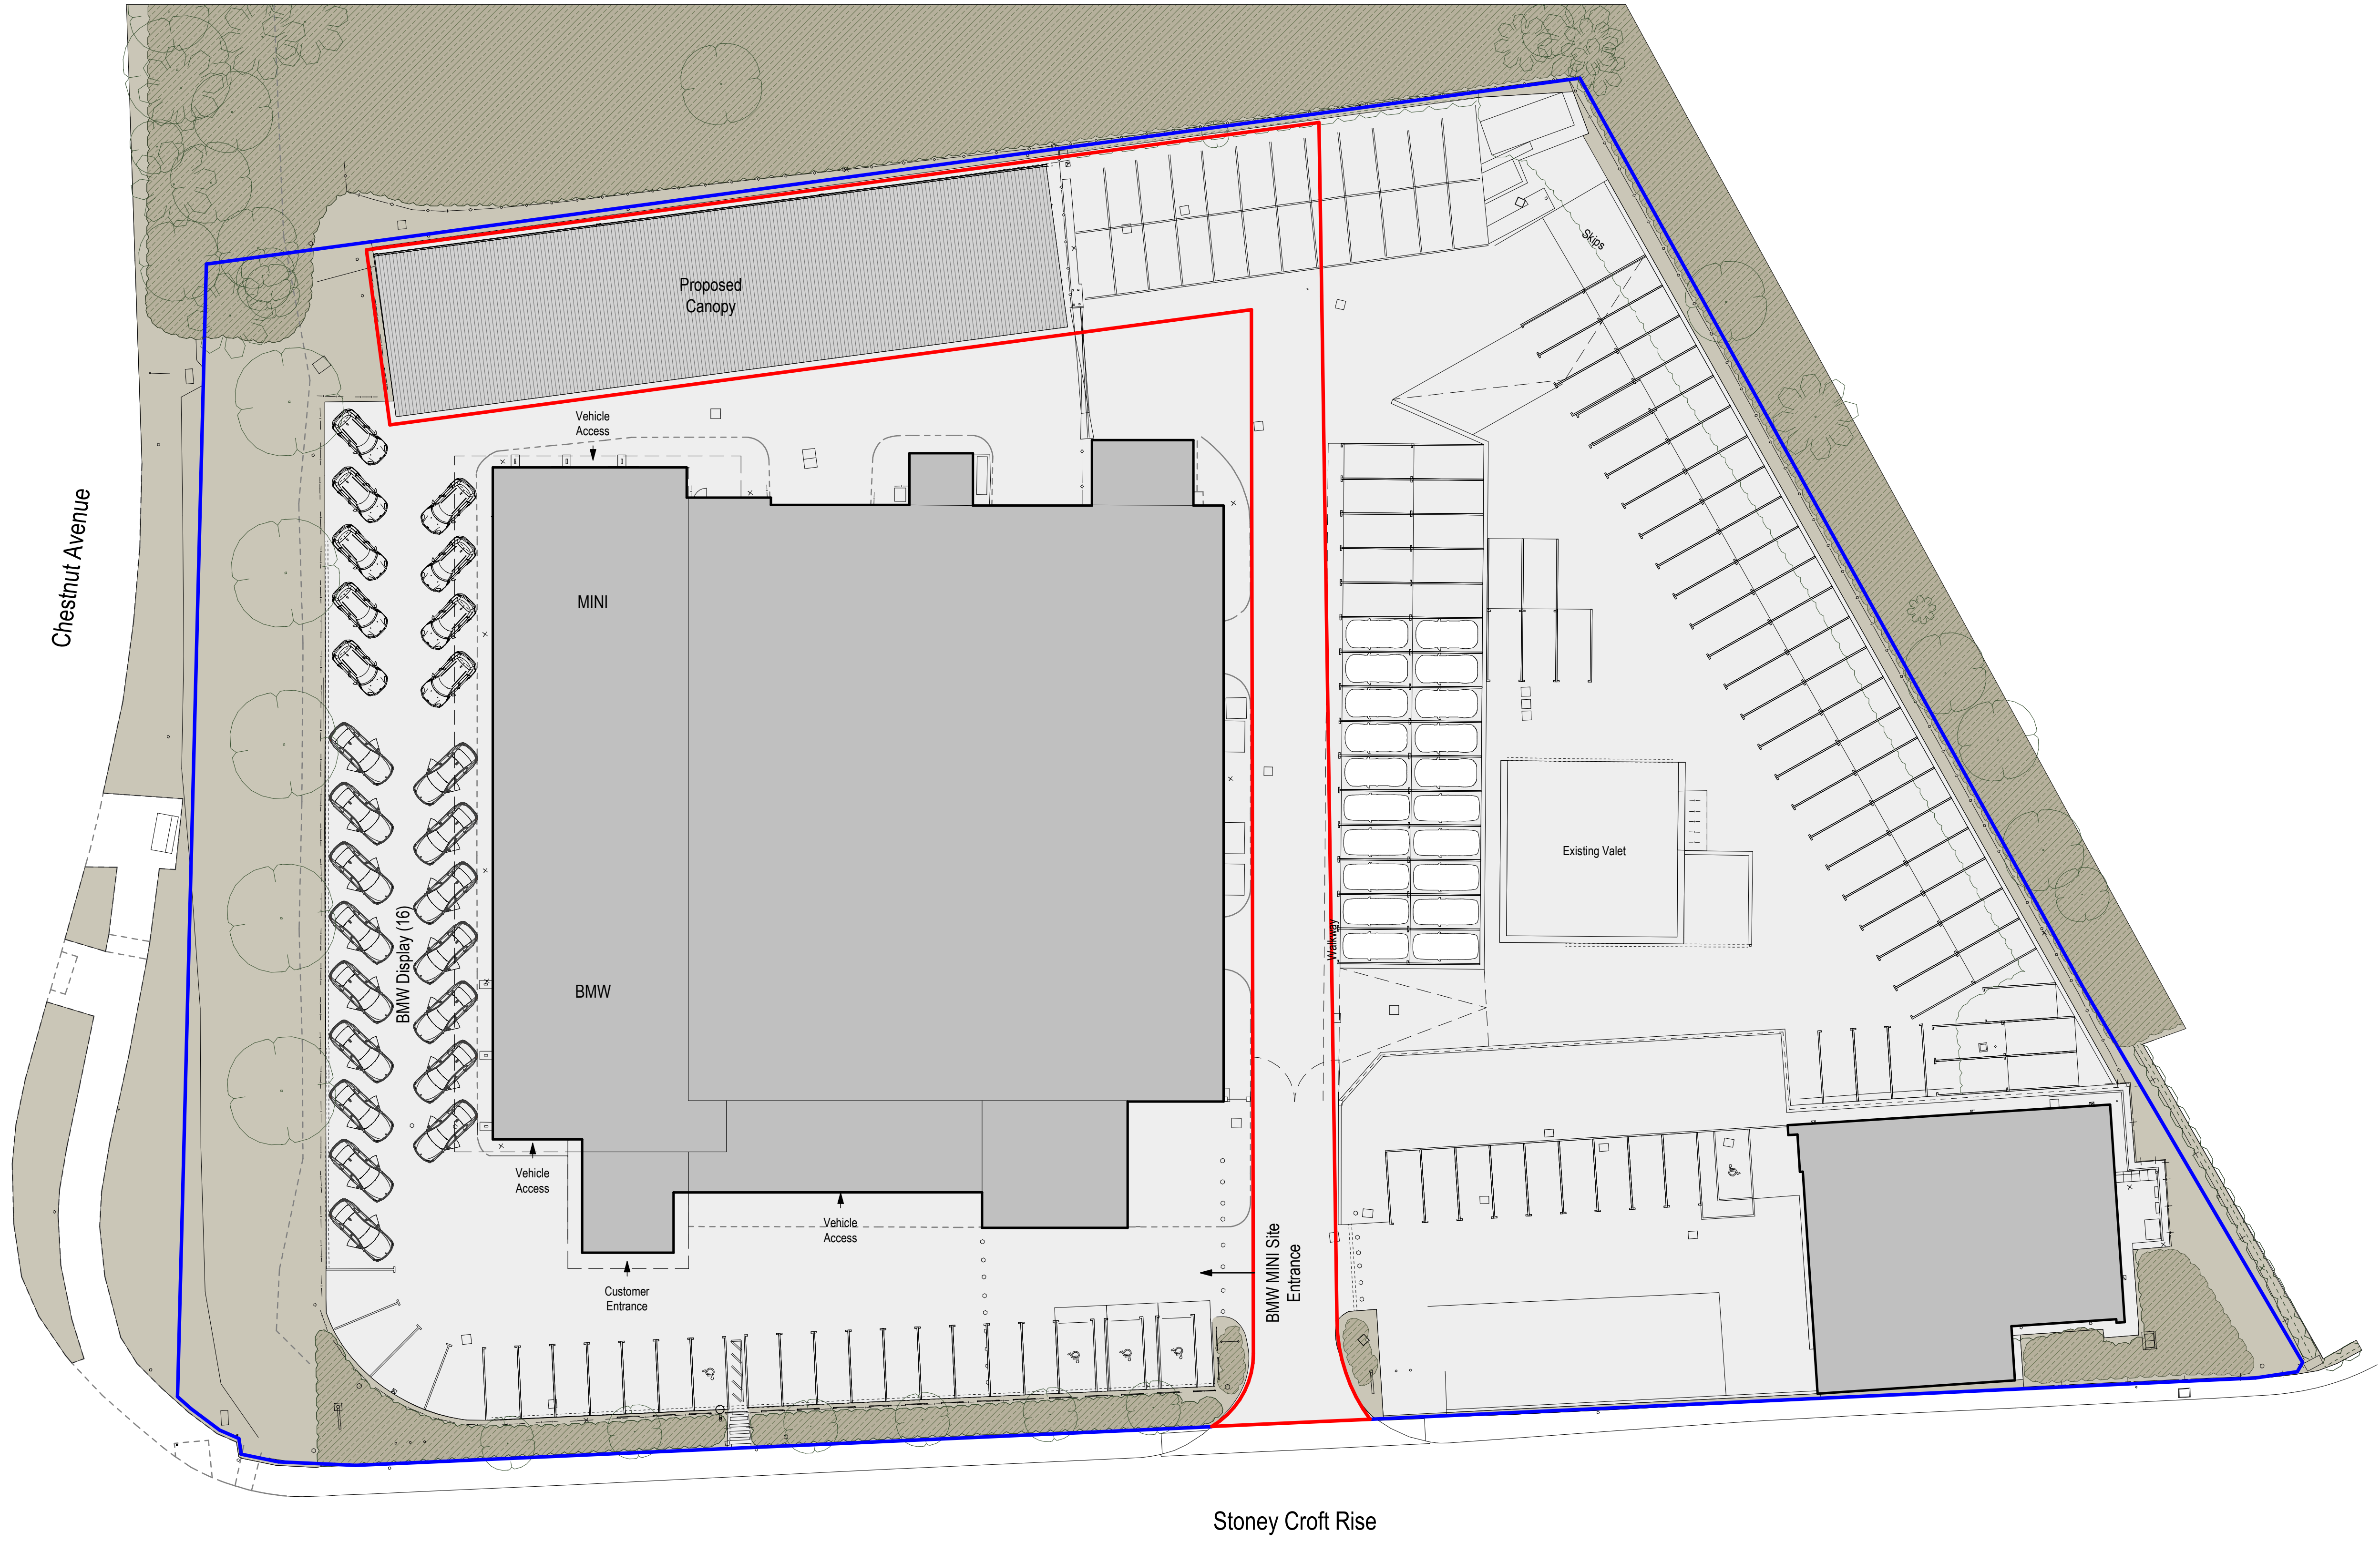

1 Proposed Site Plan

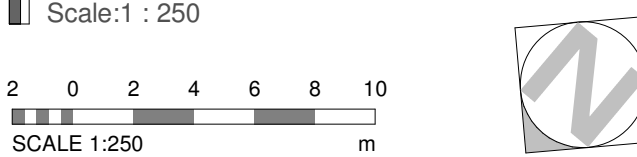

- Site Boundary
- Ownership Boundary

PROJECT  
Partridge BMW, Eastleigh

DRAWING  
Proposed Site Plan

|          |               |            |
|----------|---------------|------------|
| SCALE    | 1 : 250 at A1 | CHECKED    |
| DATE     | April2026     | DRAWN SM   |
| DWG. No. | A1371-A- 160  | REVISION A |