



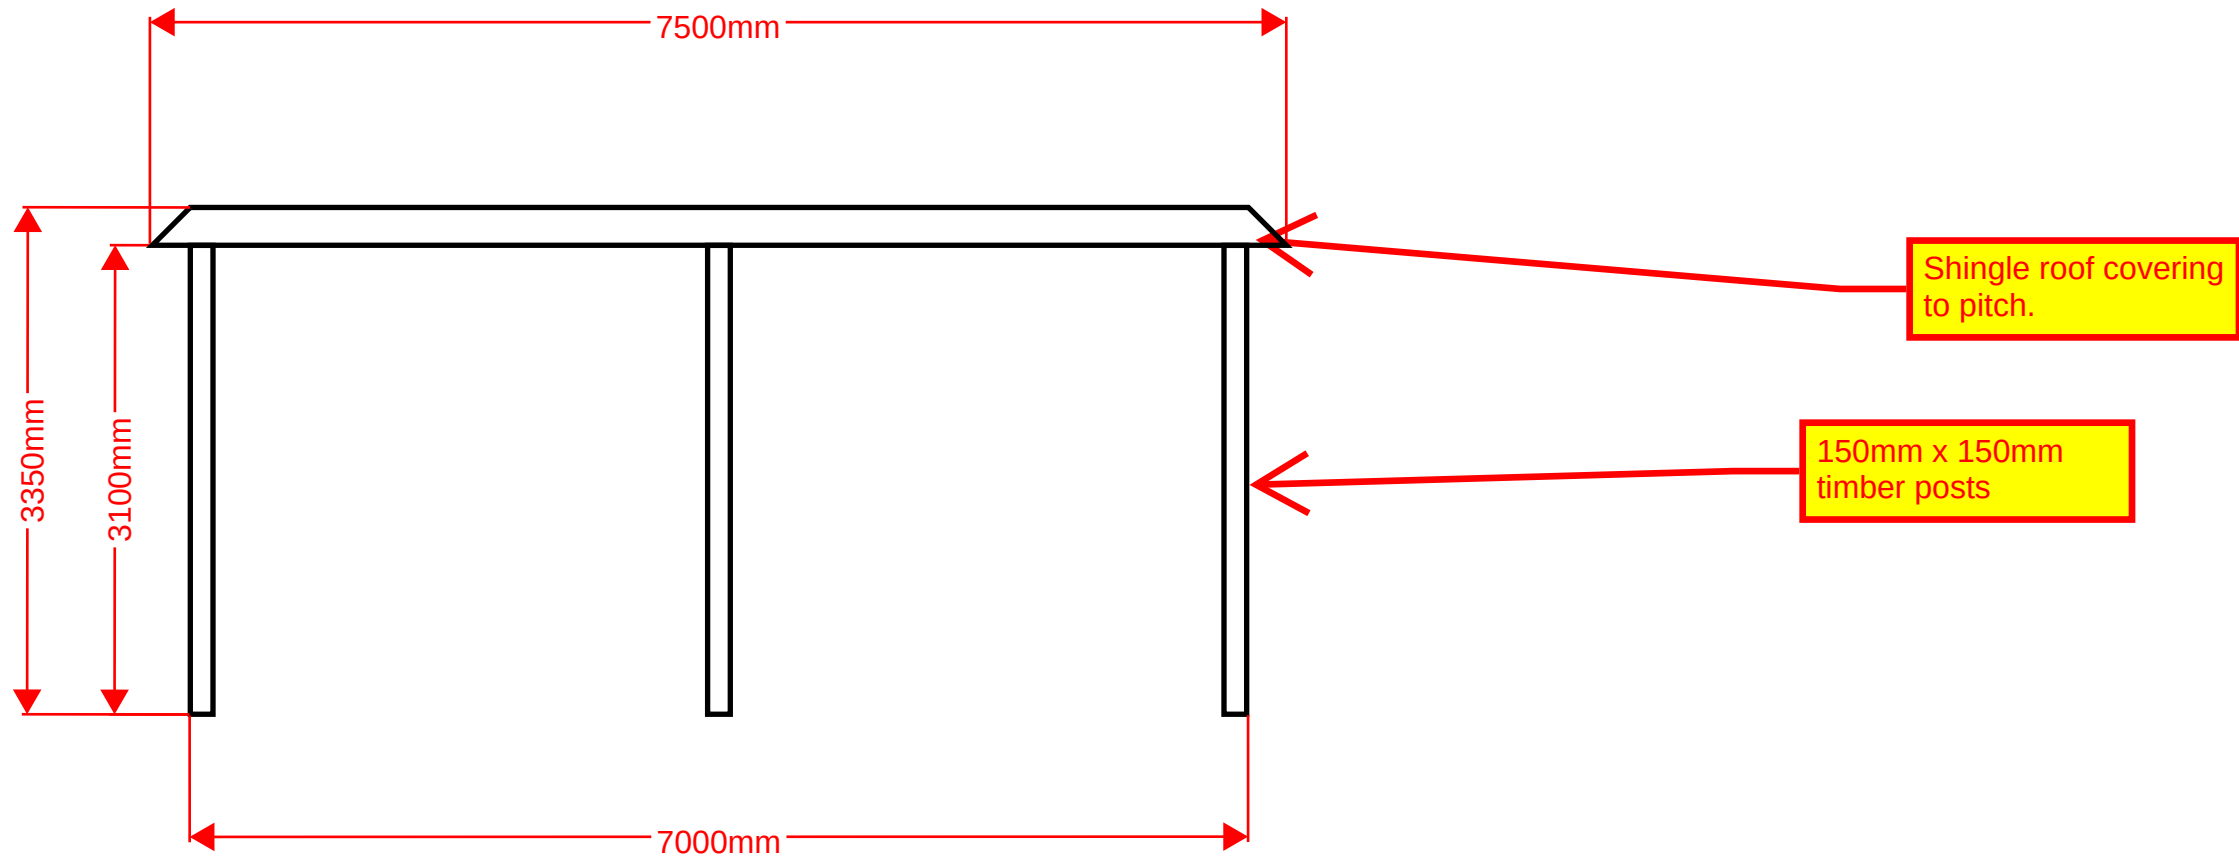

**East Elevation
1:50**

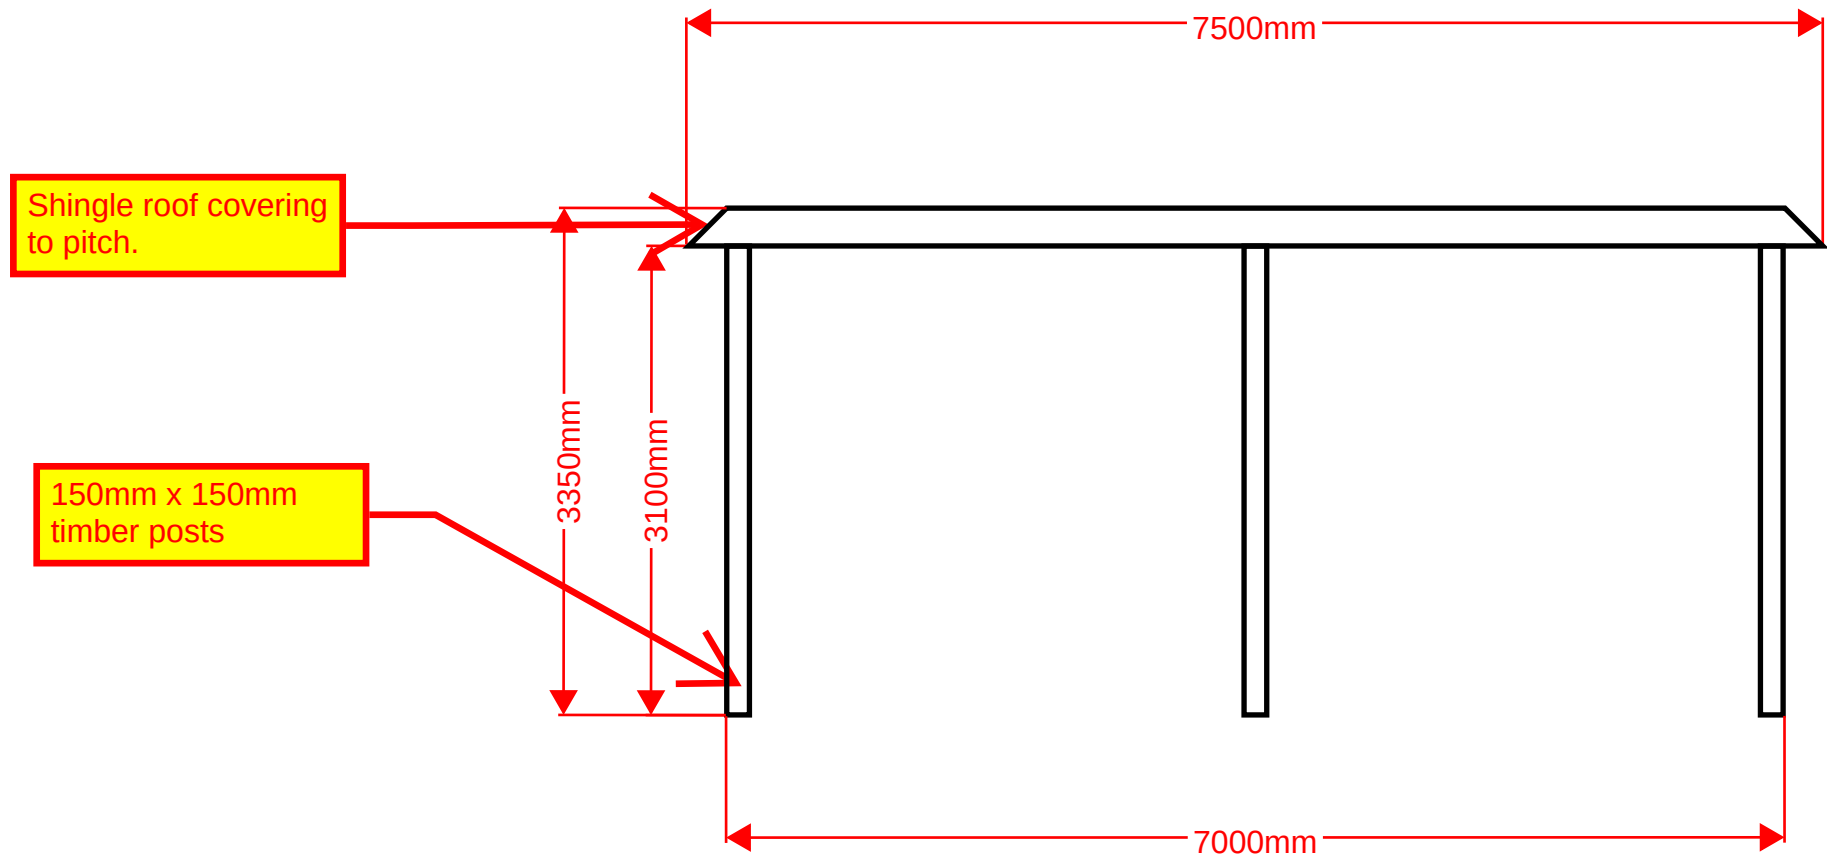

**West Elevation
1:50**

Elevation Drawings - East and West
Date: 12/04/2025
Site address: 28 Mortimers Lane, Fair Oak, Eastleigh, Hampshire, SO50 7BD
Scale: 1:50 at A3

