


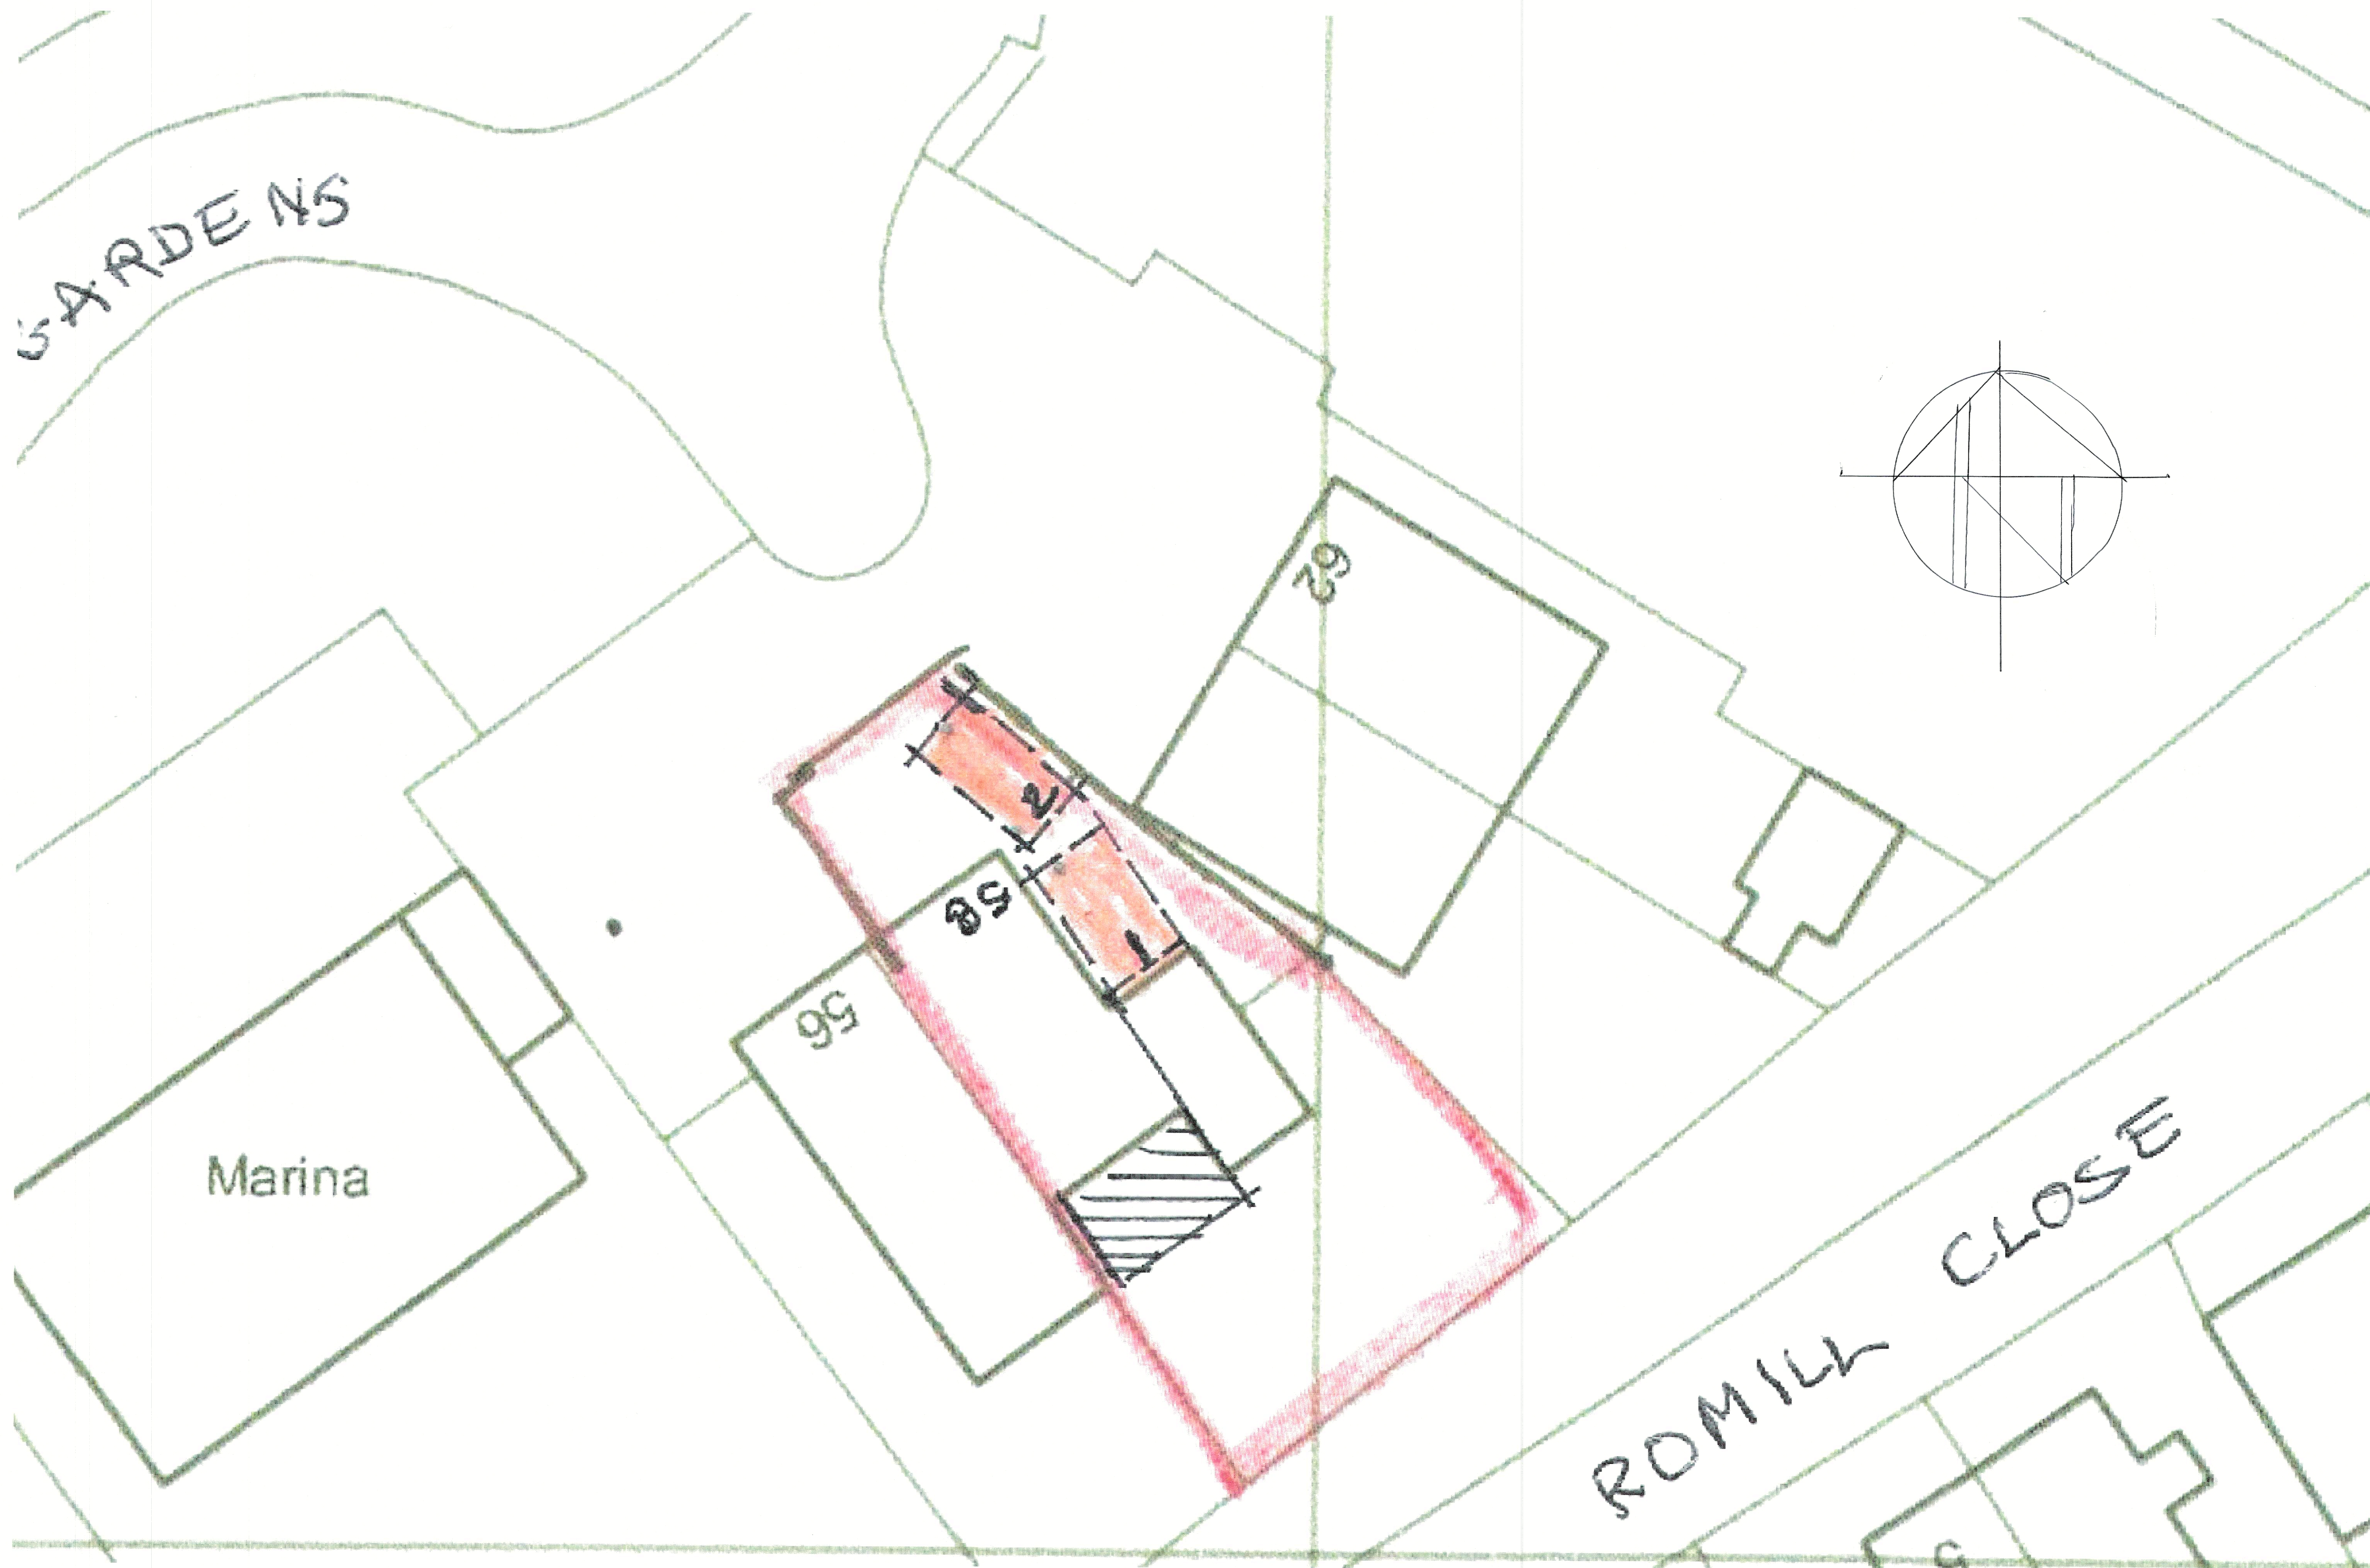

Site plan 58 Mill Gardens West End Hants.

Scale 1:100
0m 1 2 3 4 5m
Scale bar.