


© The copyright of this drawing remains with Pro Vision and may not be reproduced in any form without prior written consent. Only scale from this drawing for the purposes of determining a planning application. Do not scale from this drawing for construction purposes. Any discrepancies between this and any other consultant's drawings should be reported to the Architect immediately. The contractor must check all dimensions before commencing work on site and all discrepancies reported to the Architect. No deviation from this drawing will be permitted without the prior consent of the Architect.

Crown copyright and database rights 2026. OS AC0000813445

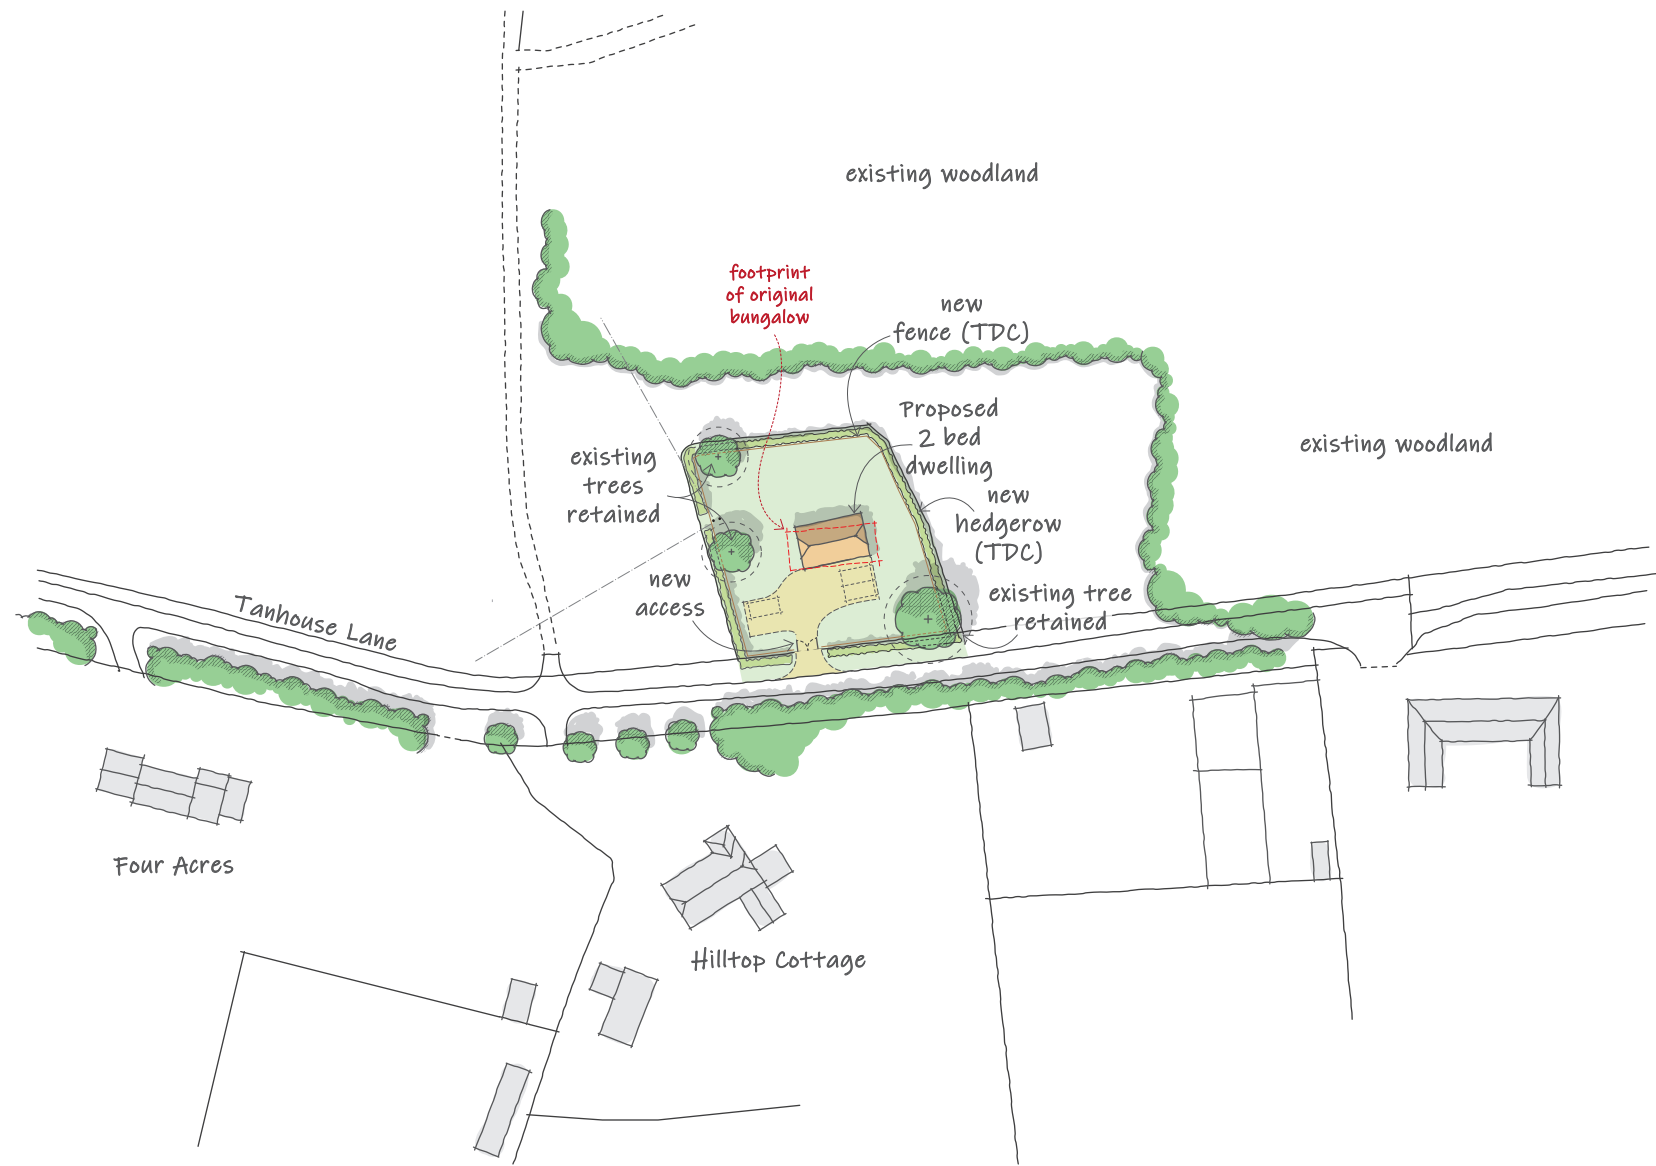

ISSUE	DATE	DESCRIPTION	DRAWN	CHECKED
v1	19/3/2026	preliminary issue	RO	

CLIENT:	Mr J Bowers		
PROJECT:	The Bungalow, Tanhouse Lane, Hedge End		
DRAWING:	Proposed Site Plan		1/1250
NUMBER:	51867-XX-P1-02		A3
ISSUE:	v1		Mar'26