



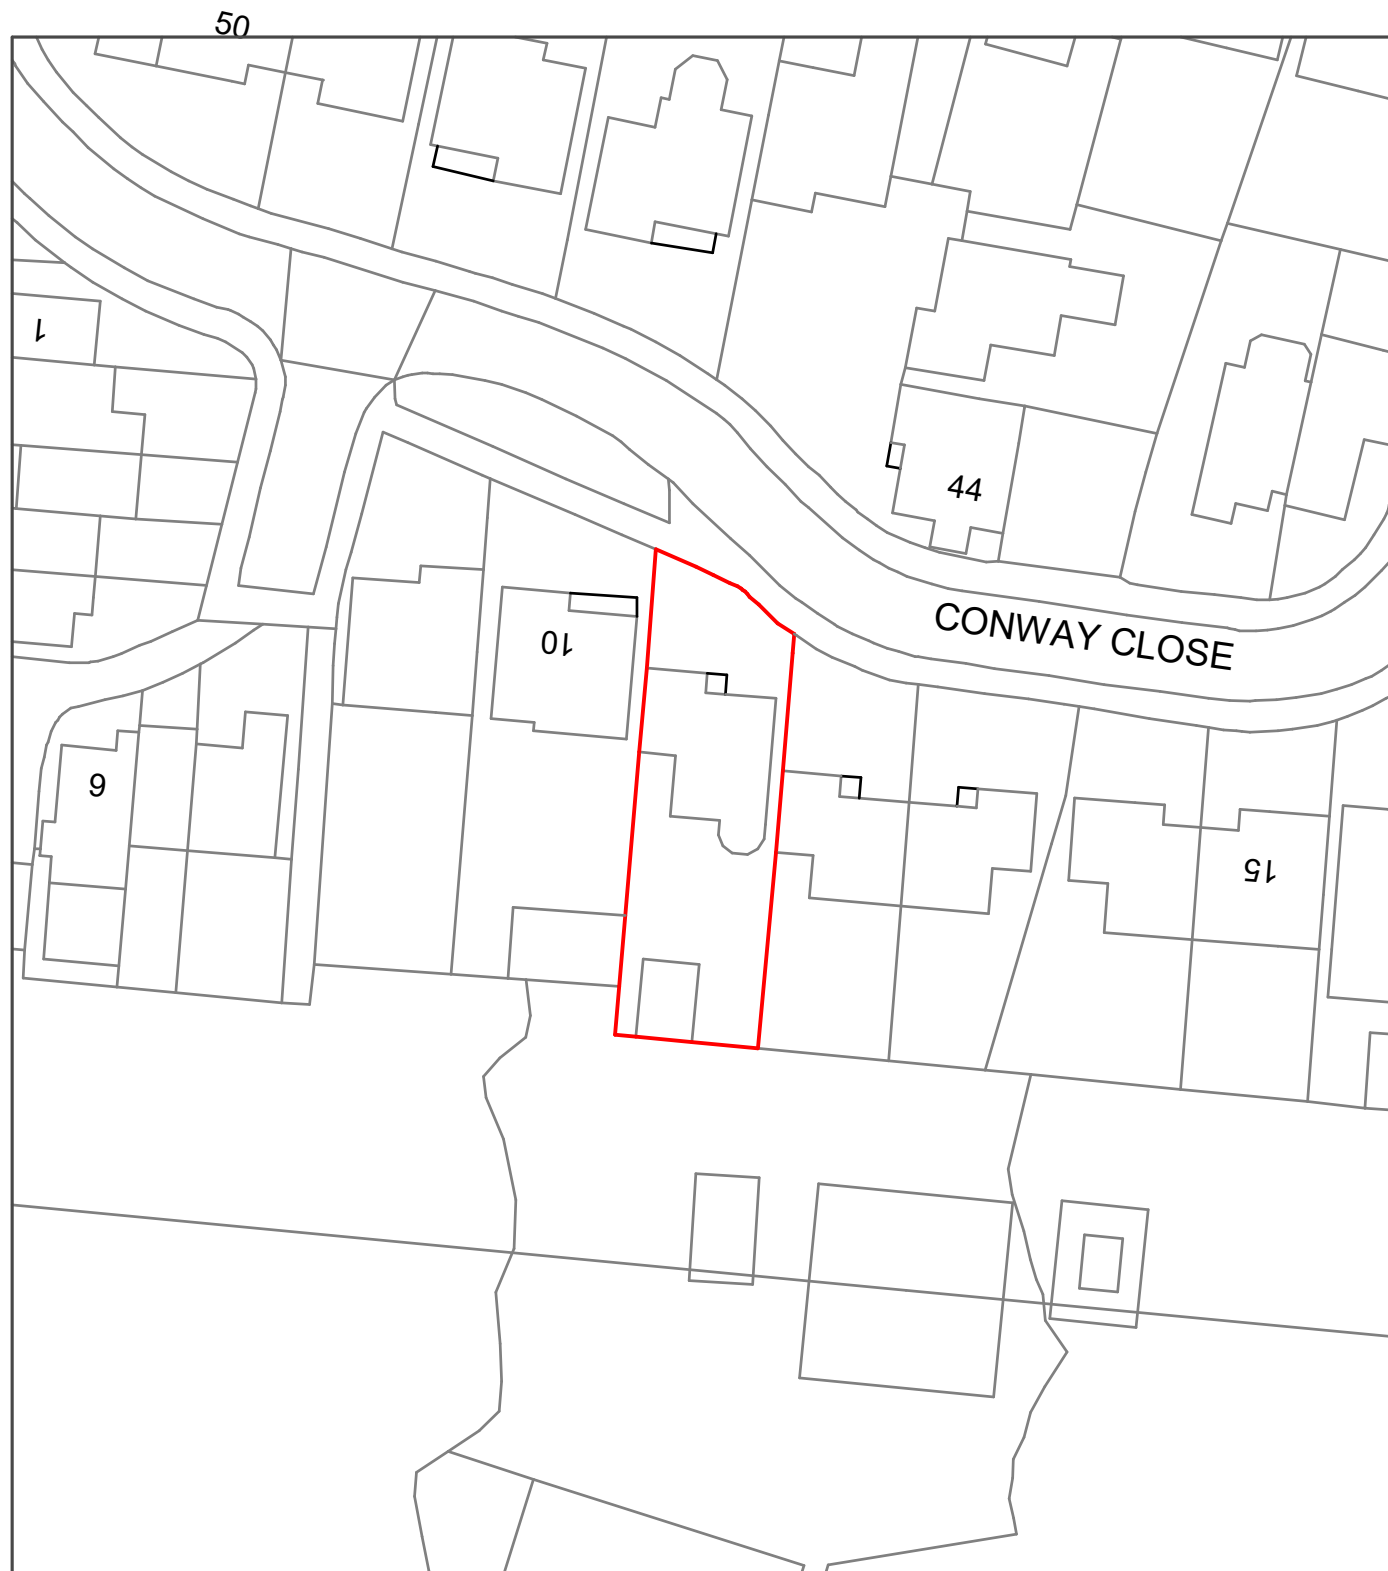


Existing site plan

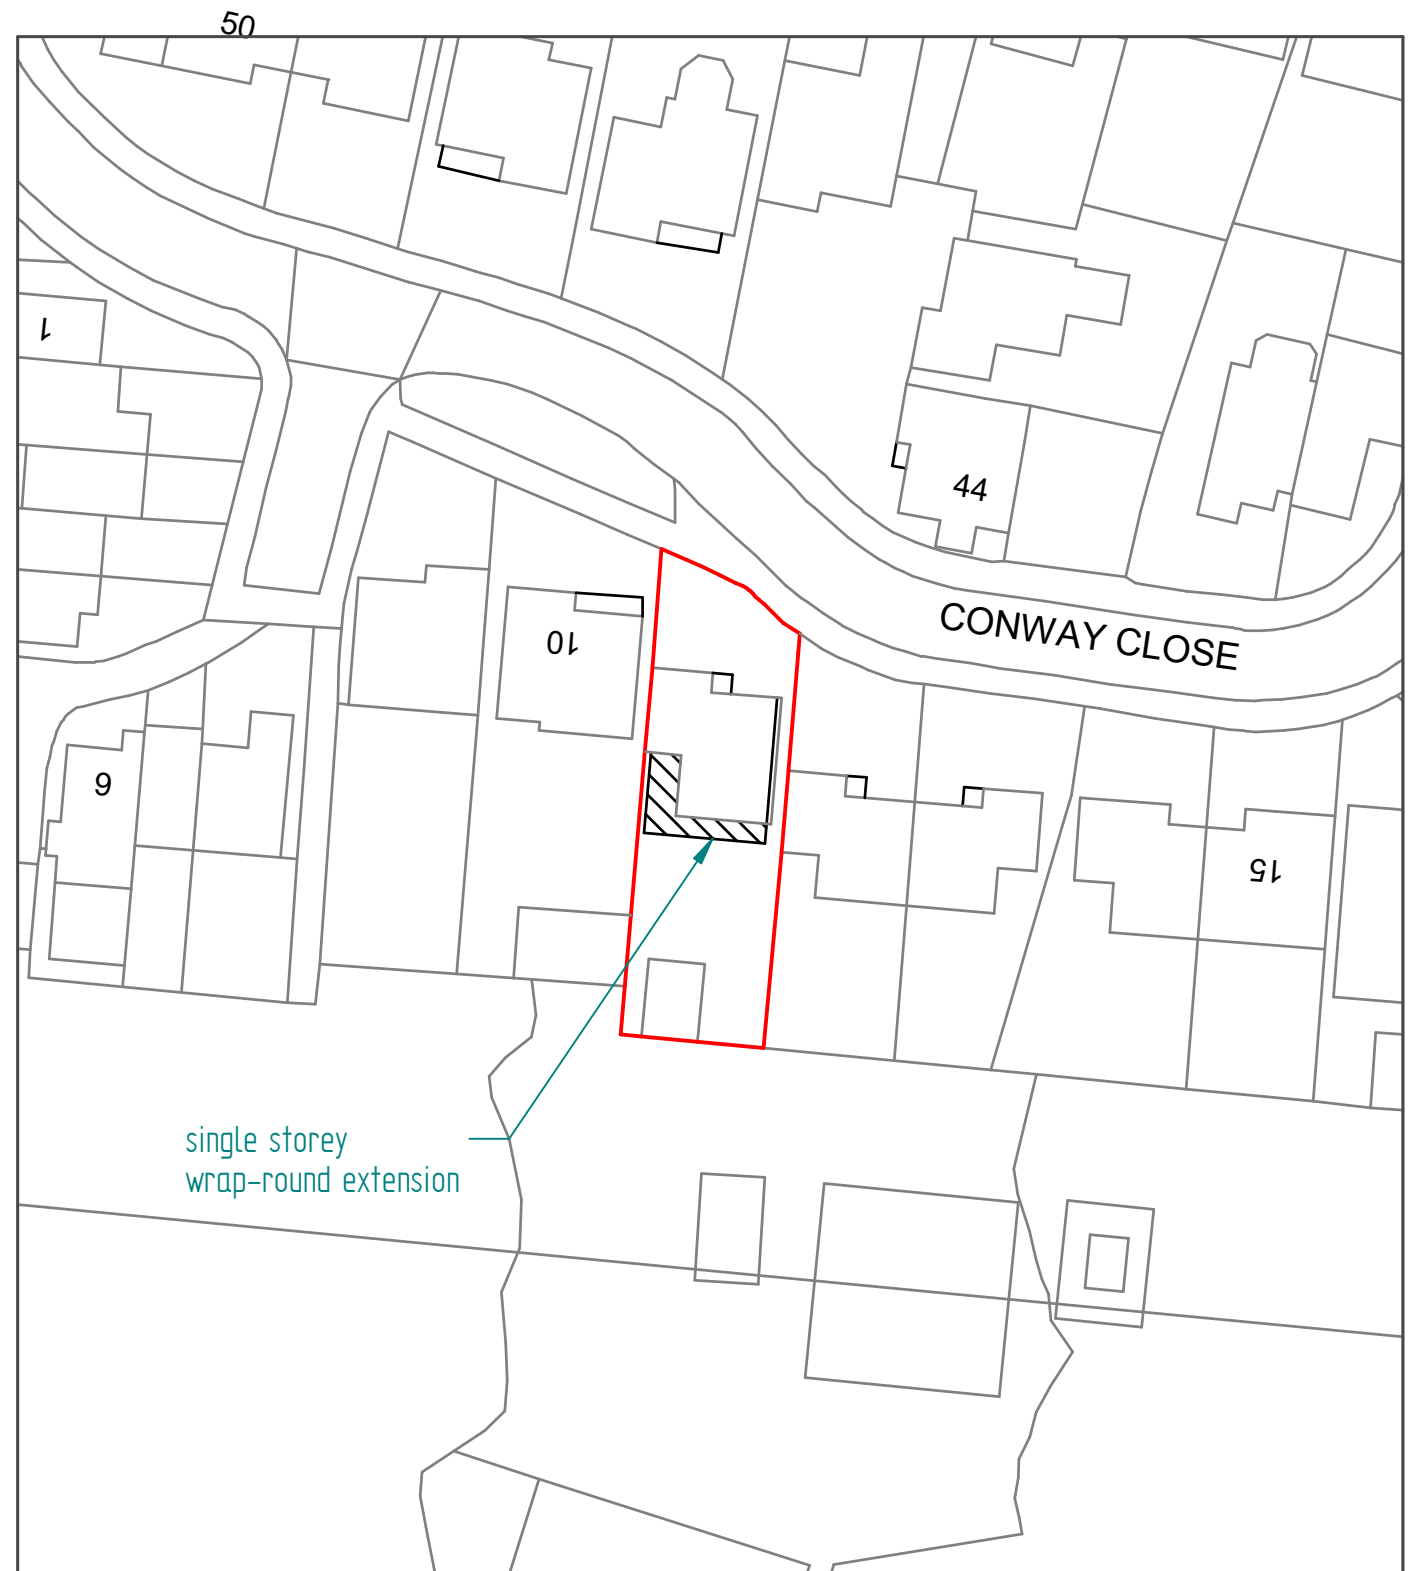

Proposed site plan

SCALE 1:500 @ A3

 

© Crown copyright 2026 Ordnance Survey 100053143

SCALE 1:500 @ A3

	NAME	DATE
DRAWN	PRB	31/03/2026

UNLESS OTHERWISE SPECIFIED
DIMENSIONS ARE IN MILLIMETERS

DWG PLANS 85 Cranmer Drive, Nursling, Southampton, SO16 0TD Mobile: 07851229345, Email: info@dwgplans.co.uk		
TITLE Site Plans 11 Conway Close, Chandlers Ford		
SIZE A3	DWG NO DWG PLANS 04709	REV A
CLIENT: Mr and Mrs Dennis		
SCALE: 1:500 @ A3		SHEET 1 of 1