


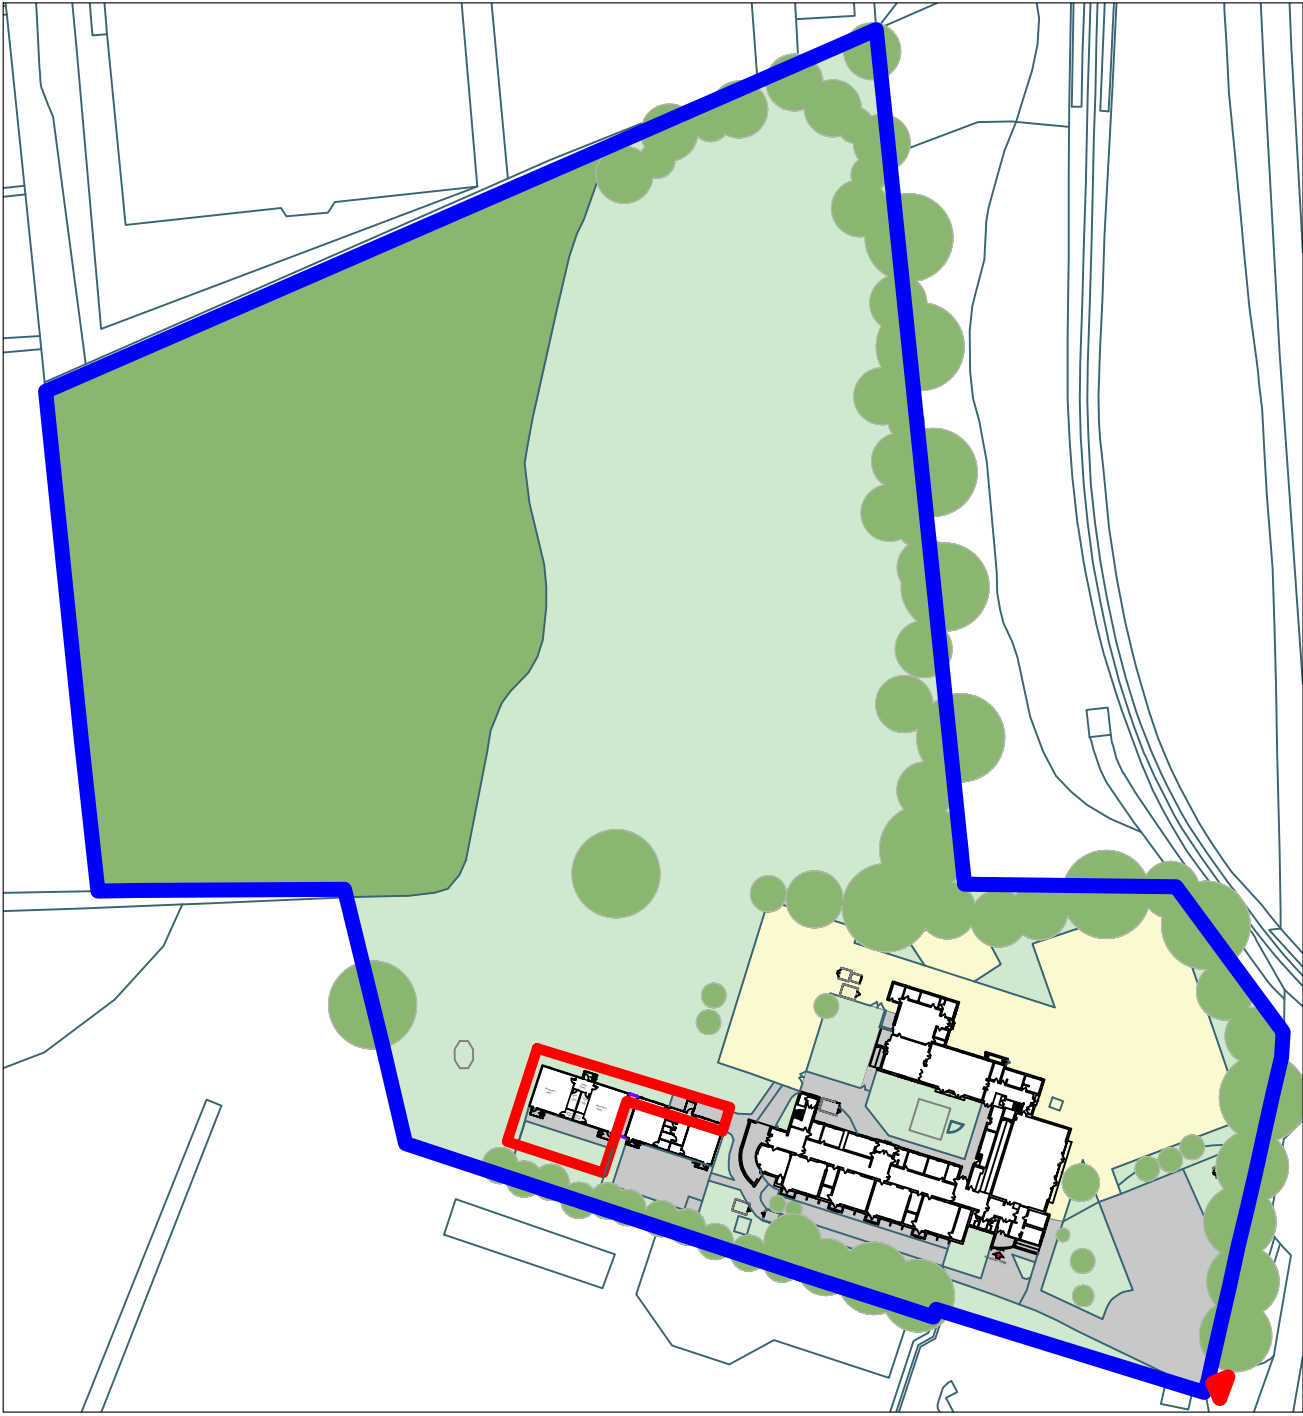

1:1500 Site Plan



General Notes

1. This drawing is © copyright Hampshire County Council 2023. No unauthorised reproduction of any kind is permitted.
2. No dimensions to be scaled from this drawing. Verify all dimensions prior to construction. Immediately report any discrepancies on the document to the Architect/Contract Administrator. This document shall be read in conjunction with associated models, specifications and related consultant's documents.
3. Drawing to be read with all relevant Architectural, Interiors, Structural, M&E, Drainage/Public Health, Landscape, Civils and Interiors drawings and specifications.
4. This map is reproduced from Ordnance Survey material with the permission of Ordnance Survey on behalf of the controller of Her Majesty's Stationary Office © Crown copyright. Unauthorised reproduction infringes Crown Copyright & may lead to prosecution or civil proceedings (100019180) 2023.

Hampshire County Council

Notes:

P1	Issued for Planning	21/04/26	PG	
Rev	Description	Date	By	Chkd

Property Services,
Elizabeth II Court,
Sussex Street, Winchester SO23 8BH
Tel: (01962) 847801

Hampshire County Council
Property Services

Hamble Primary School
SO31 4ND
SEND RP

Existing Site Plan - Mod. 2

SCALE	DRAWN	CHKD	APRV
1 : 250@ A1	ARCNPG		XX
DRAWING No. project code - originator - volume - level - type - role - number revision			
P15141-HCC-00-DR-A-1051			P01