

REVISIONS				
REV.	DESCRIPTION	DRAWN	CHKD.	DATE
A	Parking and drive added.	AC	AC	12/05/26

PINEVIEW CLOSE

Chestnut Reach


13

23

Hazeldene

SCHOOL ROAD

Oak View

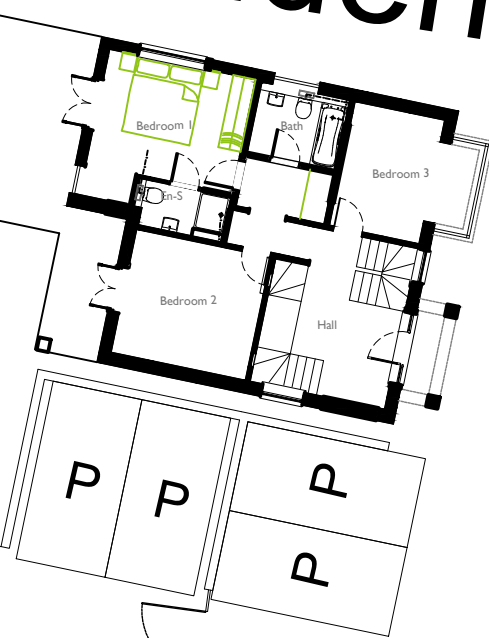


New gate installed on timber posts fixed new fence

Existing hedge removed

Key

Site Boundary

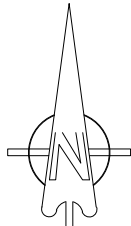

Please ensure drawing is printed with 'no scaling' and NOT 'scaled to fit'. Check against scale bar.



Email: alexpcarr@outlook.com
Telephone: 07308 953285
Facebook: @acdesignuk

PROJECT Hazeldene School Road Bursledon	Project type Housing	Drawing classification Housing	SCALE 1:200	SHEET SIZE A2	SHEET No.	DATE 02/03/26	DRAWN Alexander Carr
	DRAWING TITLE Proposed Site Plan		Planning				
			TSB01-1001-A				