


REVISIONS				
REV.	DESCRIPTION	DRAWN	CHKD.	DATE
A	Layout amended to client comments	AC	AC	12/05/26

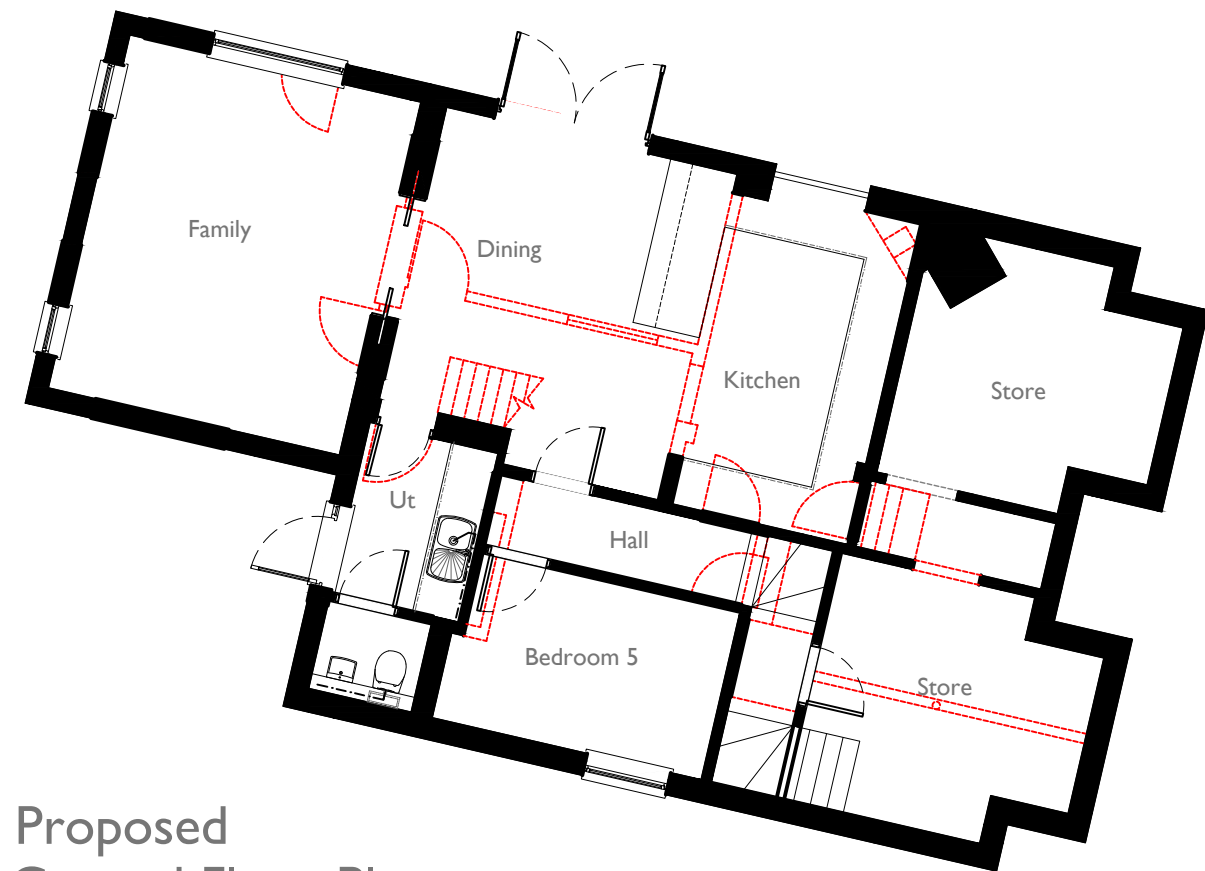

Proposed
Ground Floor Plan



Proposed
First Floor Plan



In association with

Hampshire
Architect

Email: alexpcarr@outlook.com
Telephone: 07308 953285
Website: www.acdesignuk.co.uk

PROJECT Hazledean School Road Bursledon	Project type Housing	Drawing classification Housing	SCALE 1:100	SHEET SIZE A3	SHEET No.	DATE 24/02/26	DRAWN Alexander Carr
	DRAWING TITLE Proposed Lower Ground and Ground Floor Plans		Planning				
			TSB01-101-A				

