


REVISIONS				
REV.	DESCRIPTION	DRAWN	CHKD	DATE
A	Parking indicated	AC	AC	12/05/26

PINEVIEW CLOSE

Chestnut Reach

13

23

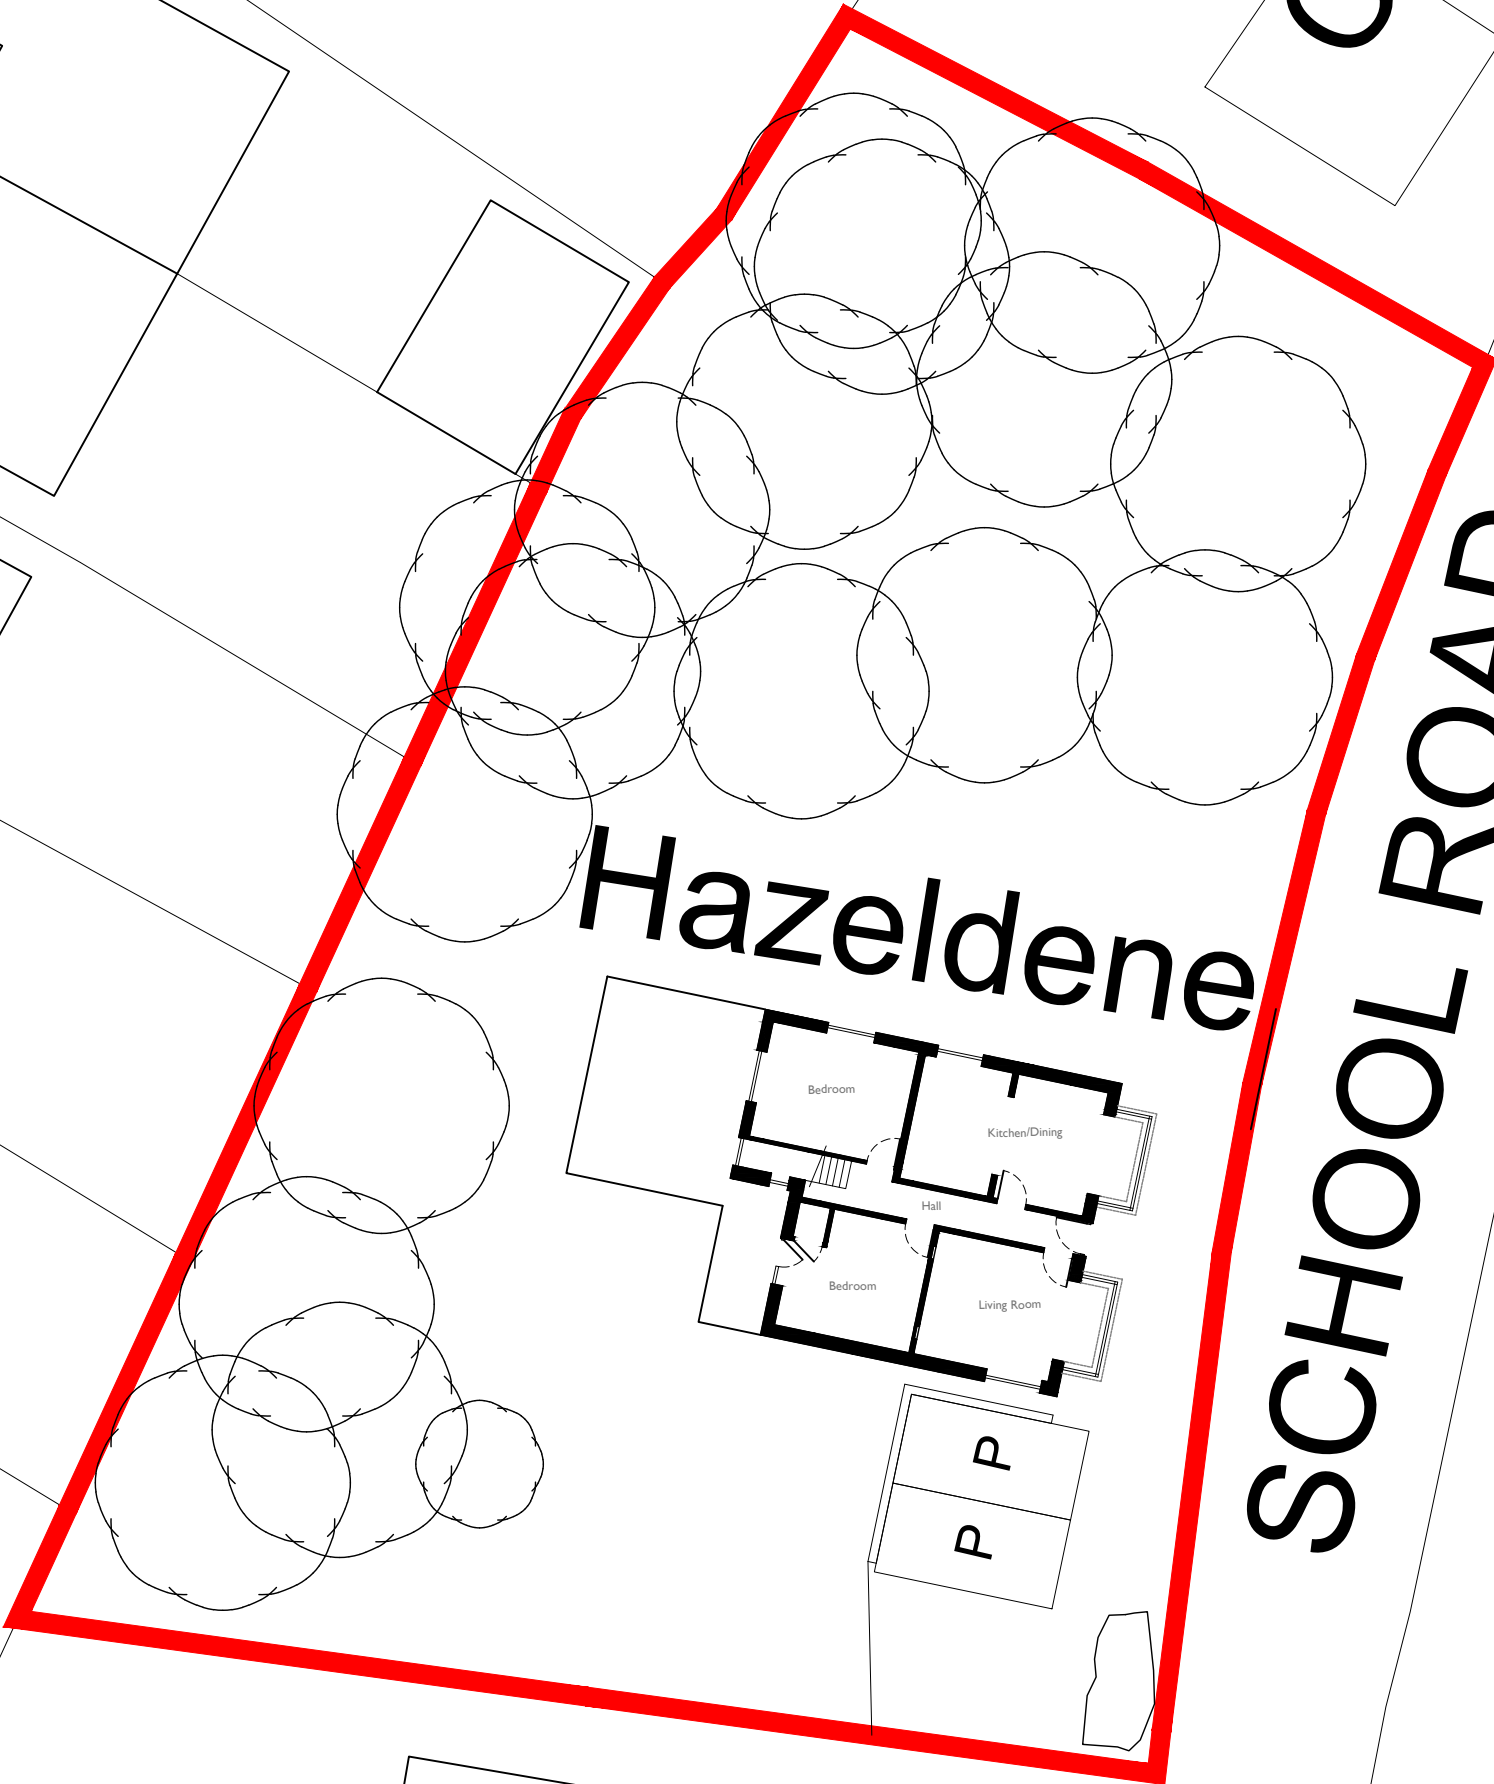

Hazeldene


SCHOOL ROAD

Oak View



Email: alexpcarr@outlook.com
Telephone: 07308 953285
Facebook: @acdesignuk

PROJECT Hazeldene School Road Bursledon	Project type Housing	Drawing classification Housing	SCALE 1:200	SHEET SIZE A2	SHEET No.	DATE 02/03/26	DRAWN Alexander Carr
	DRAWING TITLE Existing Site Plan		Planning				
			TSB01-I000-A				

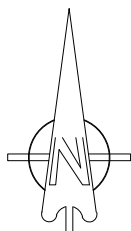

Key

Site Boundary



Please ensure drawing is printed with 'no scaling' and NOT 'scaled to fit'. Check against scale bar.