






Proposed Site Layout Plan 1:200 @ A1

 


Proposed East Elevation Scale 1:100

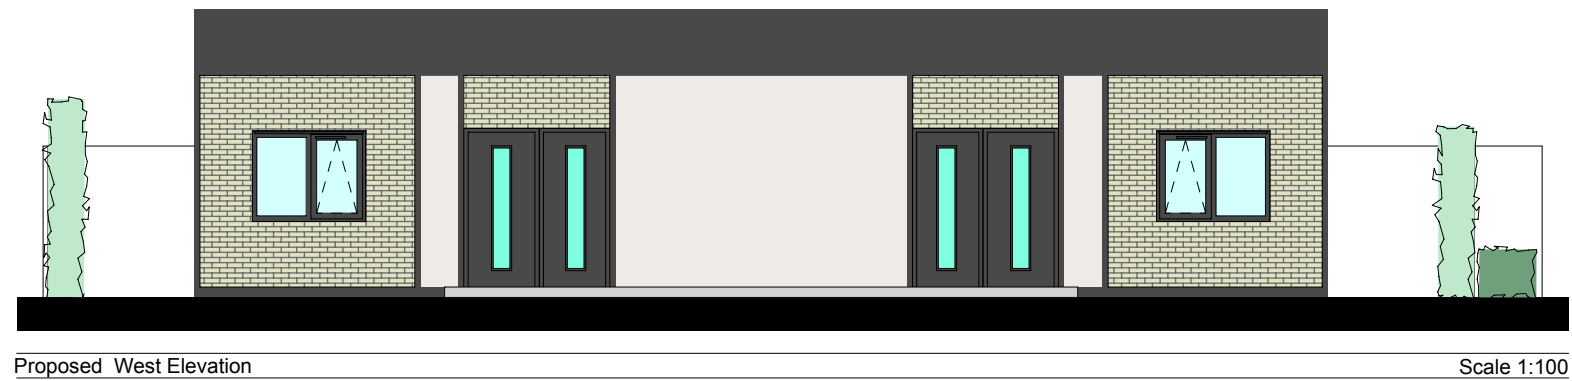


Proposed West Elevation Scale 1:100

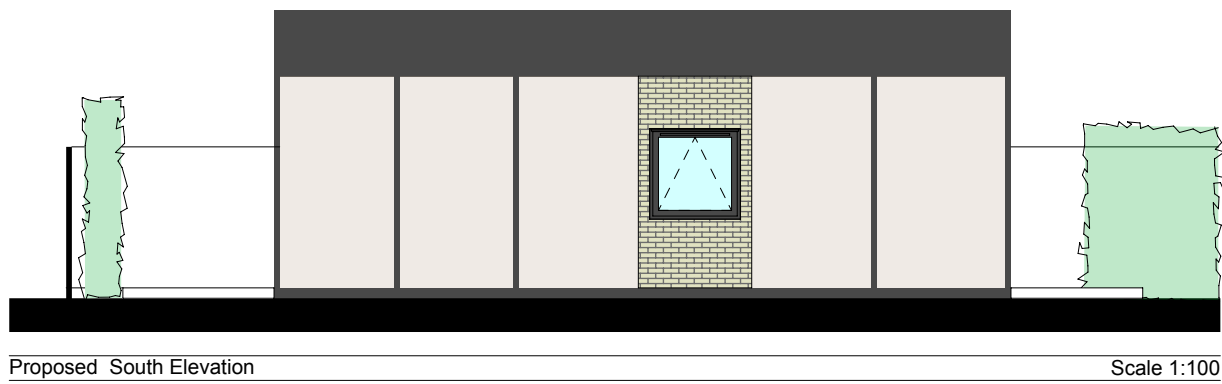

Proposed South Elevation Scale 1:100

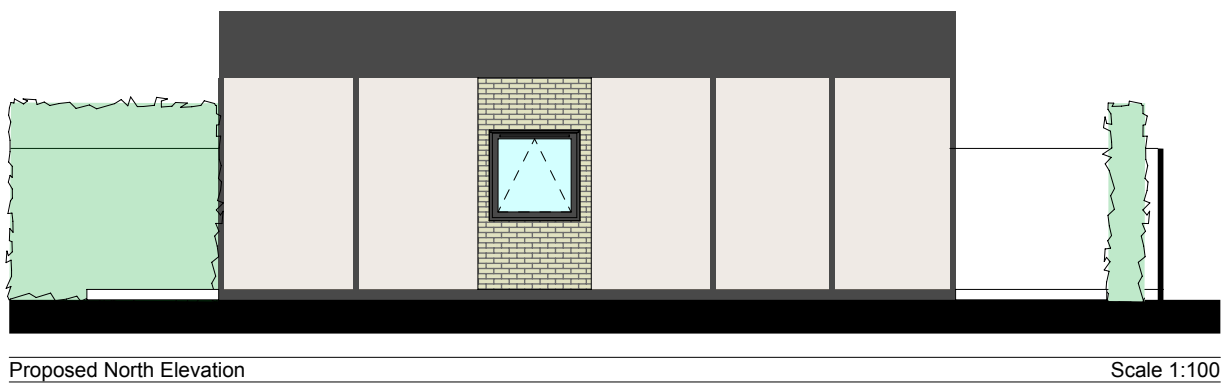

Proposed North Elevation Scale 1:100

 

Copyright:
This drawing is the copyright of ACM Architects Ltd and may not be reproduced without their permission in writing.
Note:
It is the contractors responsibility to check all dimensions and levels on site and report all discrepancies immediately to the architect.
The contractor should not scale off the drawings under any circumstance.

Revisions			
A	Building repositioned and garden area extended	AM	04/26

acmarchitects ltd.

3 Ash Road, Ashurst, Southampton, Hants, SO40 7AT
T 023 8029 2751 E alan.acmltd@gmail.com

Project
Proposed Modular Classroom Building
Boorley Park Primary School
Naim Road
Botley
Southampton,
SO32 2SH

Client
Raise Education Trust

Drawing title
Proposed Site Layout Plan & Elevations

Date 04/26 **Drawn** AM

Scale As shown **Checked**

Project no. 2605 **Drawing no.** 03-22B