



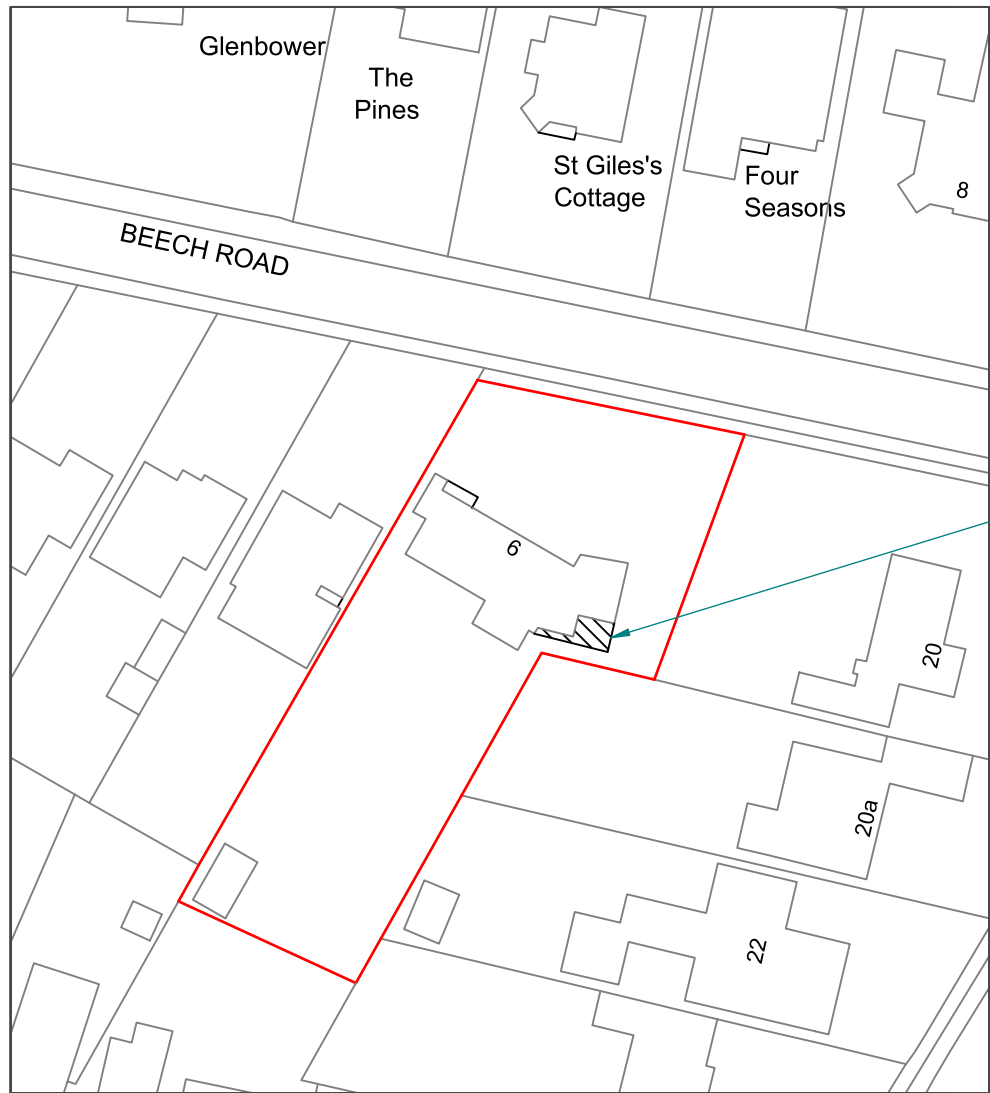

© Crown copyright 2026 Ordnance Survey 100053143

SCALE 1:500 @ A3

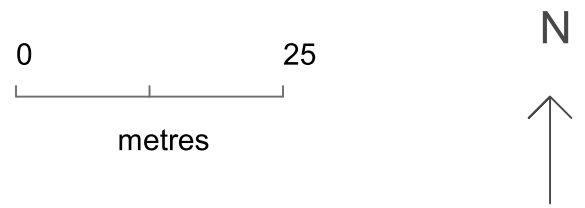

DWG PLANS			35 Cranmer Drive, Nursling, Southampton, SO16 0TD		
			Mobile: 07851229345, Email: info@dwgplans.co.uk		
			TITLE		
			Site Plan		
			9 Beech Road, Chandlers Ford		
			SIZE	DWG NO	REV
			A3	DWG PLANS 04761	A
			CLIENT: Mr and Mrs Lee		
			SCALE: 1:500 @ A3		SHEET 1 of 1
DRAWN			NAME	DATE	
PRB				30/04/2026	
UNLESS OTHERWISE SPECIFIED DIMENSIONS ARE IN MILLIMETERS					