



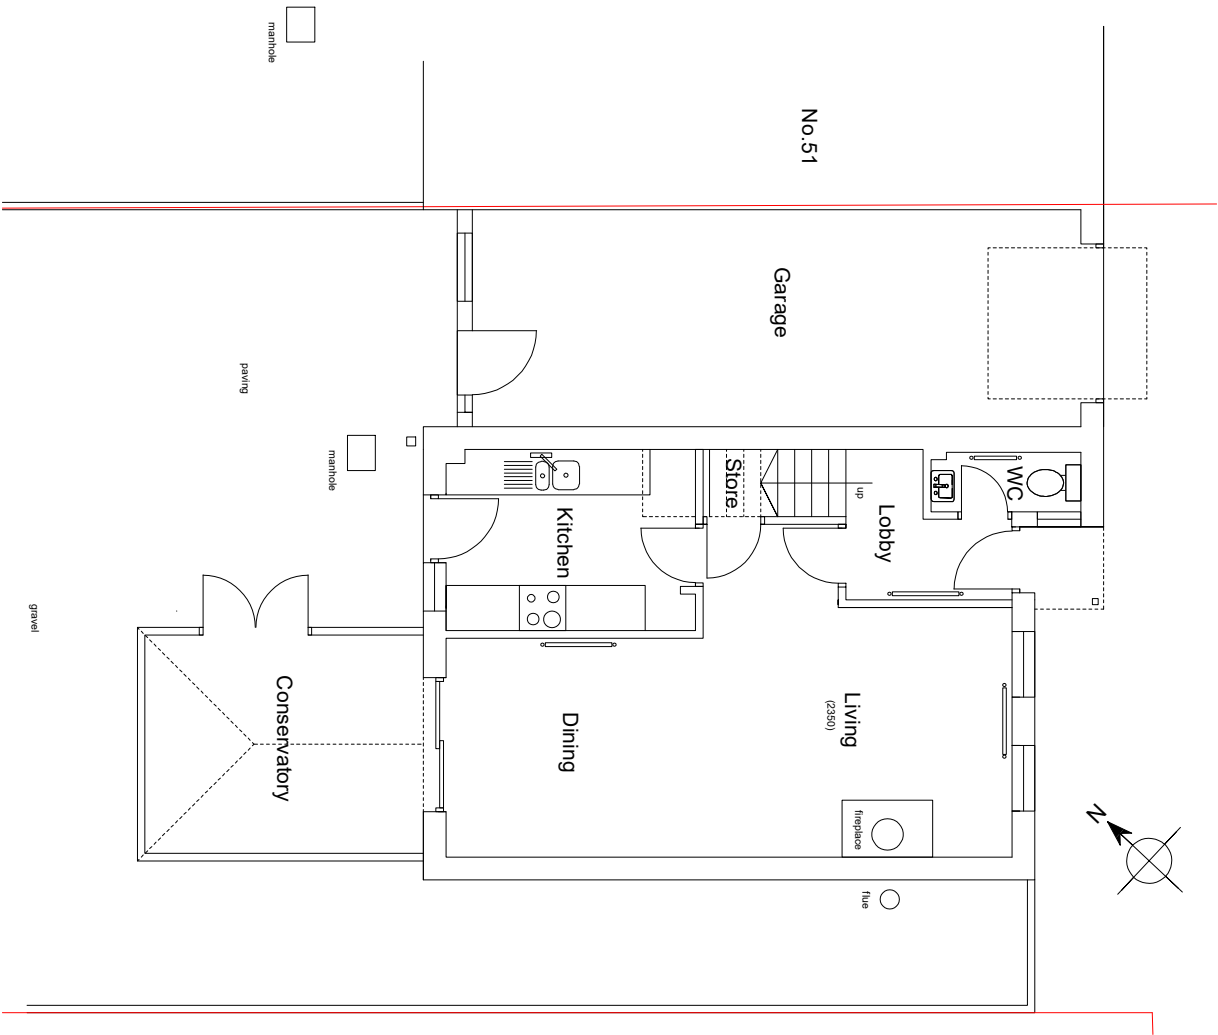


Ground Floor Plan



Location Plan

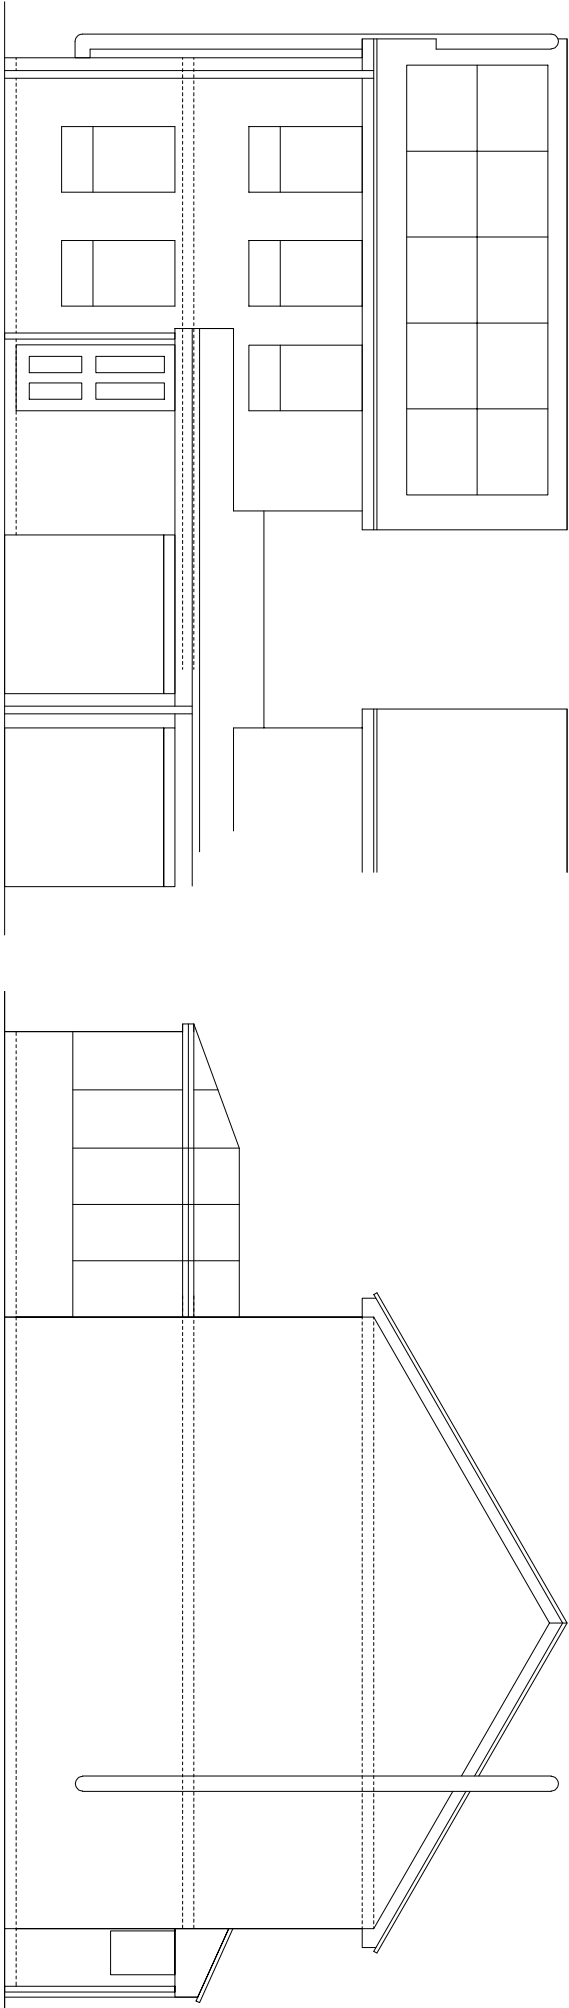


Front Elevation

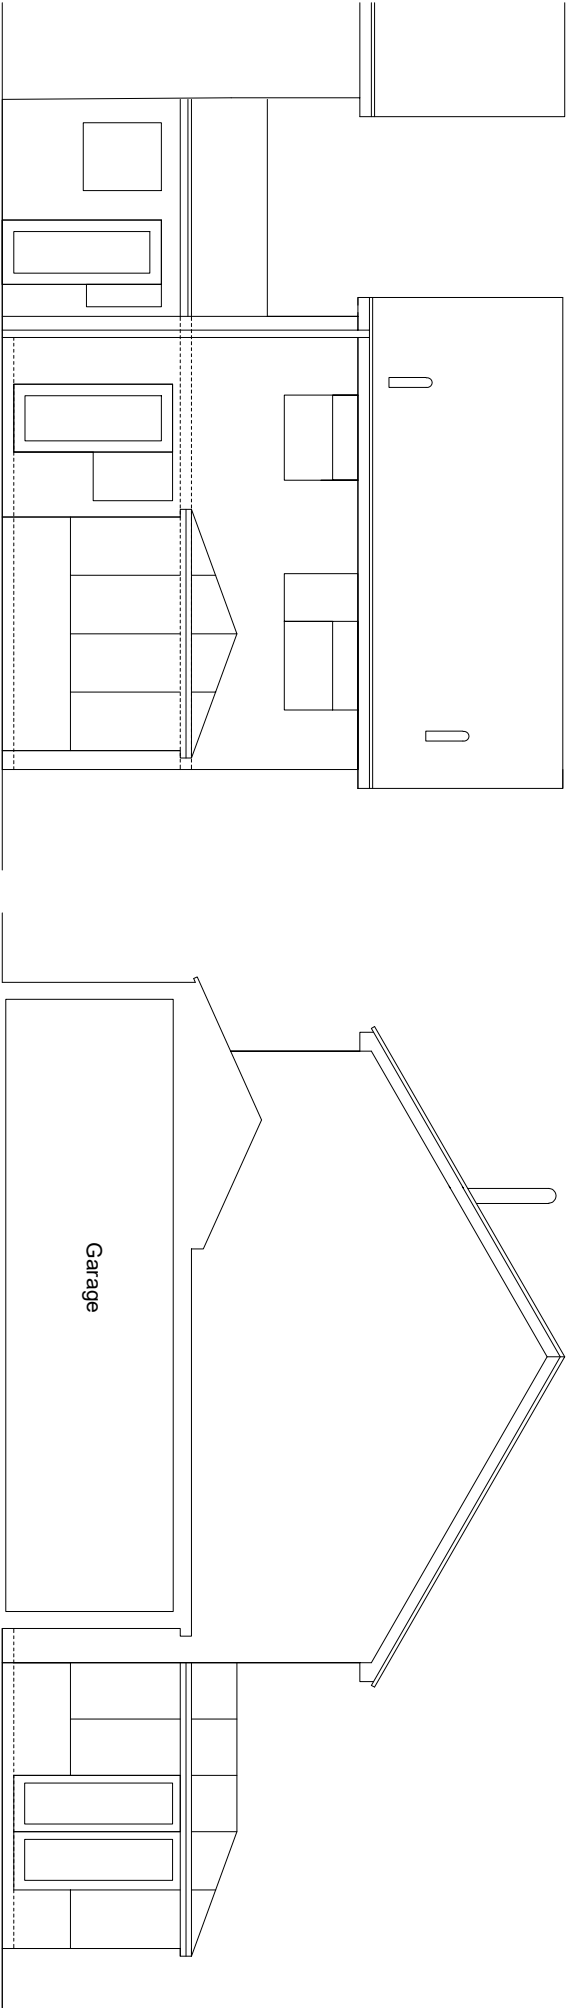

Side Elevation

Rear Elevation

 

GM Architects			Date	26.04.2026	Drawn By	GM	Scale	1:100/ 1:1000
Client/Project Mr B Chant 52 Allbrook Knoll, Eastleigh			Drawing Status PLANNING					
Tel: +44 (0) 7825346084 Email: gregmann2008@yahoo.co.uk			Drawing No.					
Drawing Title Existing Survey Details			Rev					
			06176 00.01					
			-					