



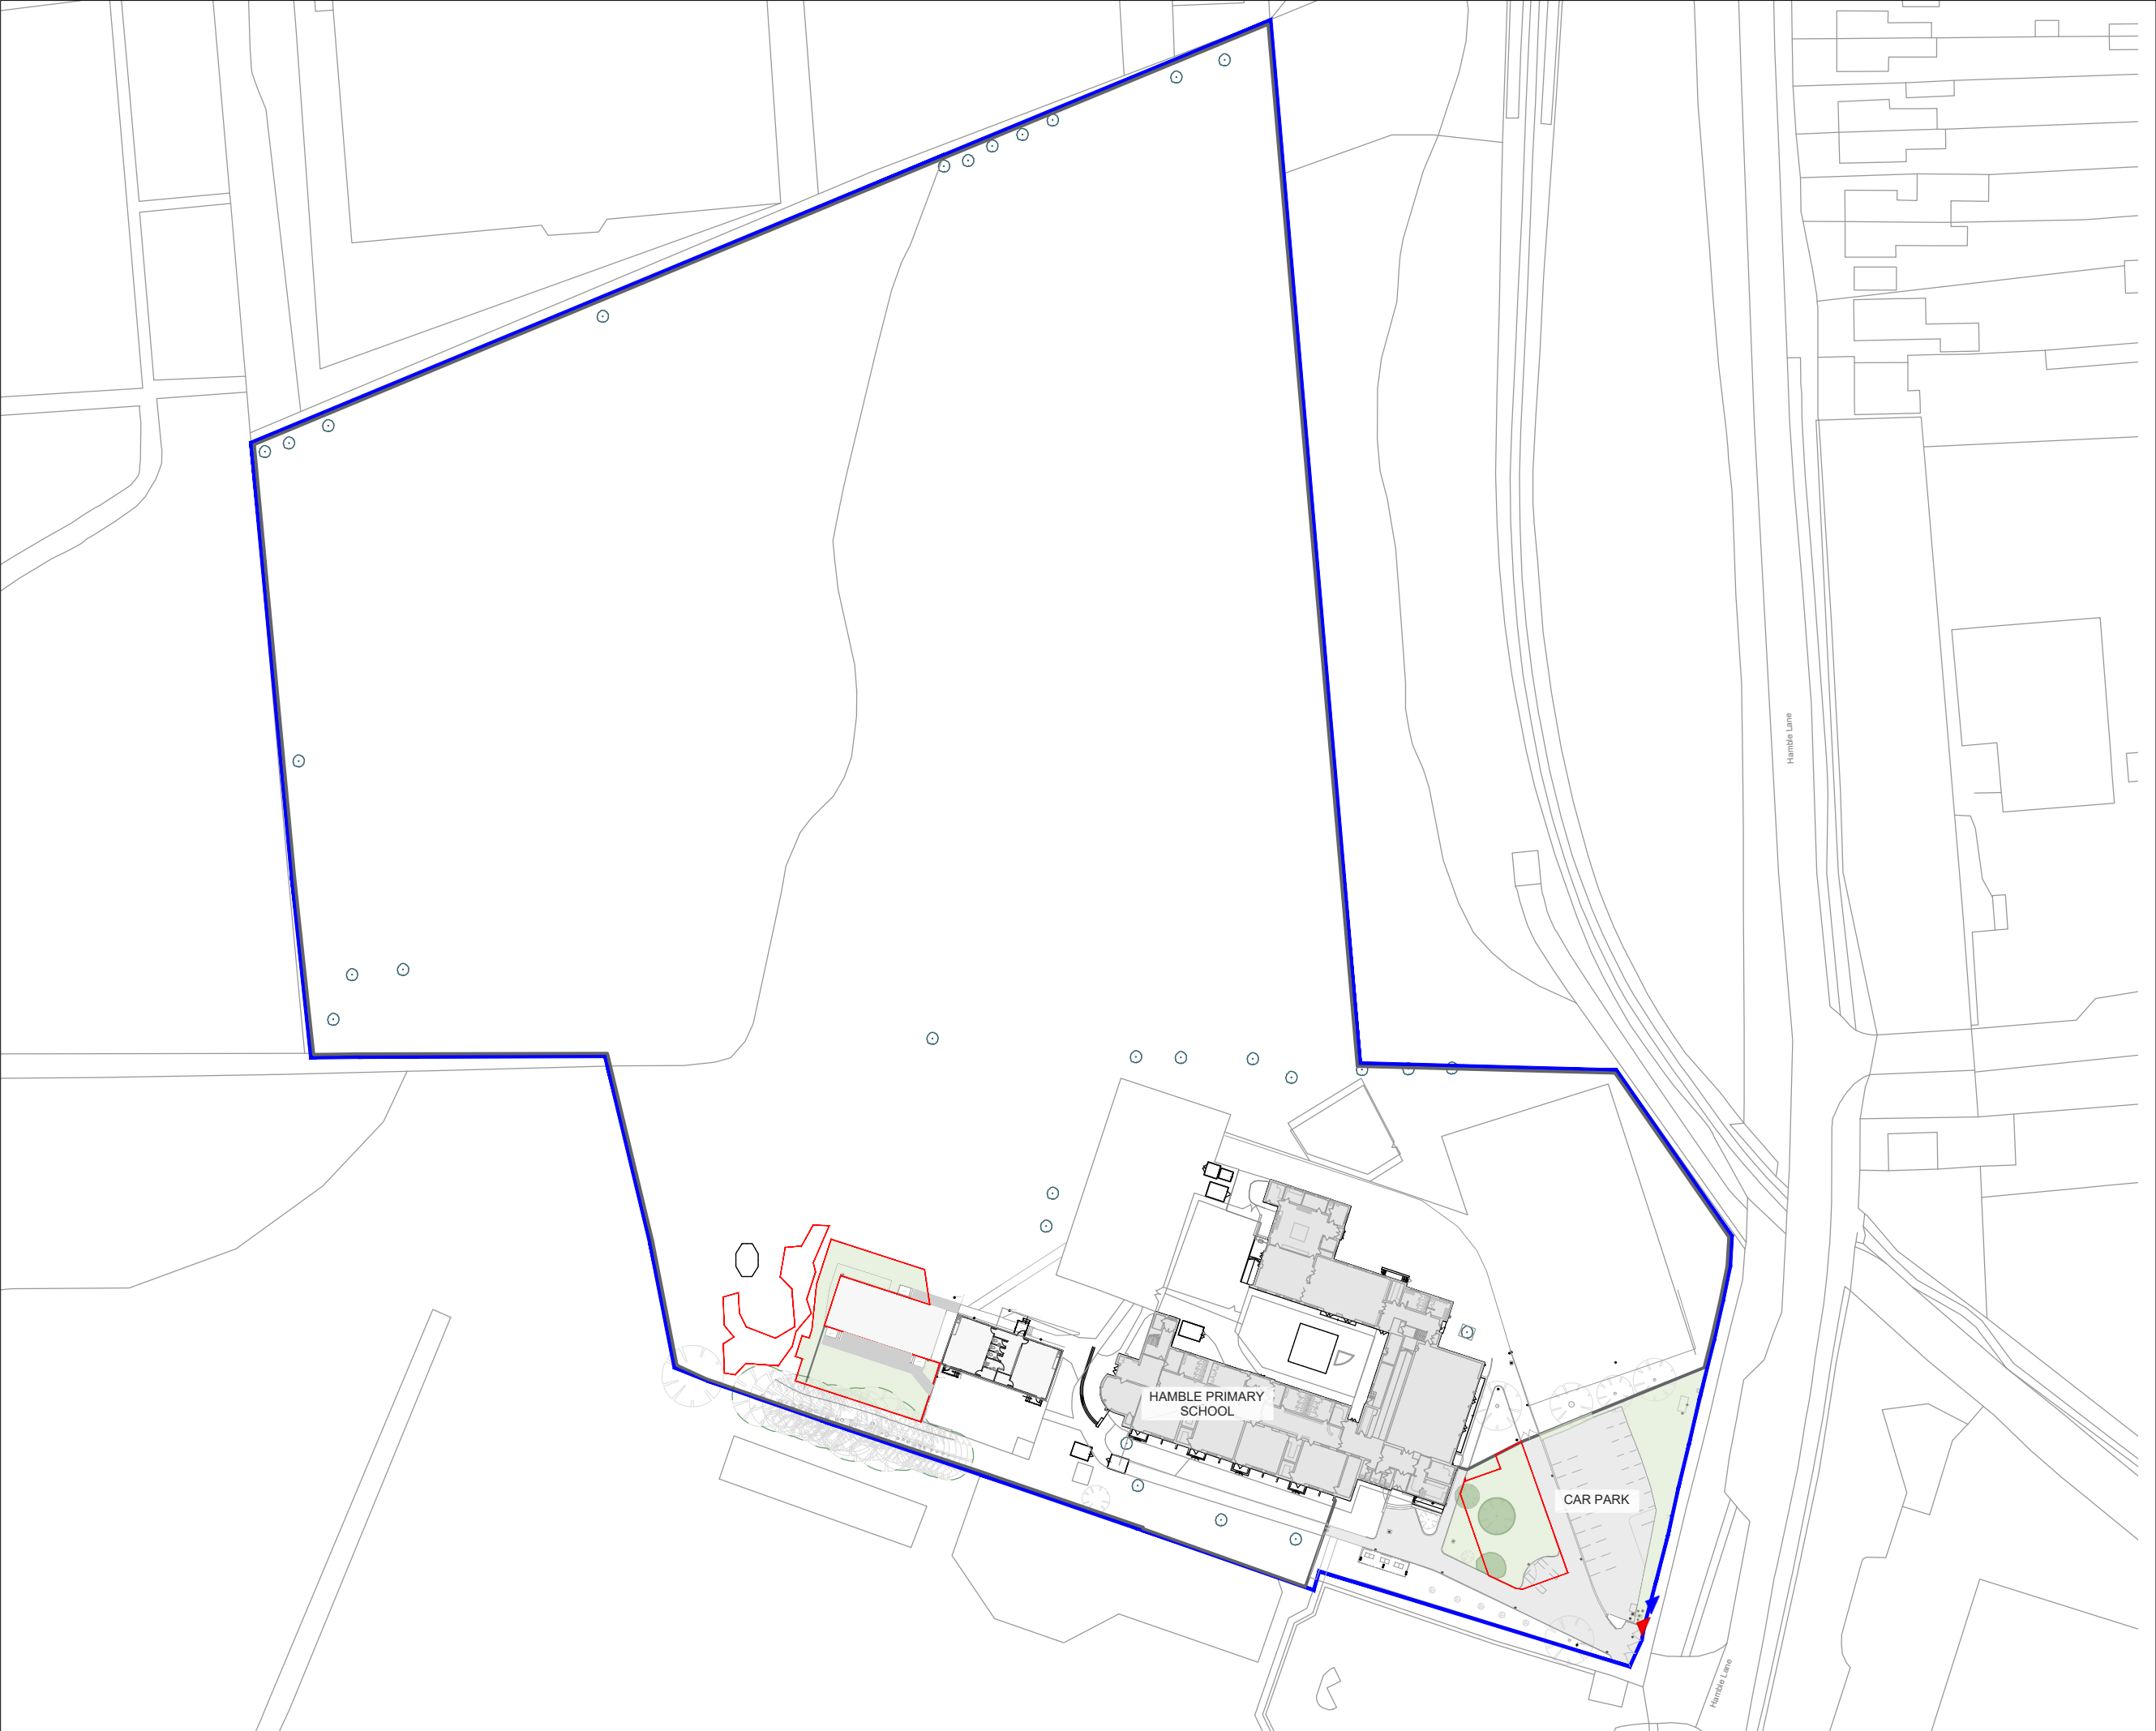

General Notes

1. This drawing is © copyright Hampshire County Council 2025. No unauthorised reproduction of any kind is permitted.
2. No dimensions to be scaled from this drawing. Verify all dimensions prior to construction. Immediately report any discrepancies on the document to the Architect/Contract Administrator. This document shall be read in conjunction with associated models, specifications and related consultant's documents.
3. Drawing to be read with all relevant Architectural, Interiors, Structural, M&E, Drainage/Public Health, Landscape, Civils and Interiors drawings and specifications.
4. This map is reproduced from Ordnance Survey material with the permission of Ordnance Survey on behalf of the controller of Her Majesty's Stationery Office © Crown copyright. Unauthorized reproduction infringes Crown Copyright & may lead to prosecution or civil proceedings (100019180) 2025.

 Hampshire County Council

 

- Land Ownership Boundary
- Planning Application Boundary

P1	PLANNING	4/27/2026	JM	WP

Rev	Description	Date	By	Chd
-----	-------------	------	----	-----

HCC Property Services
The Castle
Winchester SO23 8UD
Tel: (01962) 847801

 HCC Property Services

PROJECT NAME
Hamble Primary School SEND RP

SHEET NAME
Existing Site Plan

SCALE
1:1000 @ A3

DRAWN JM **CHKD** MR **APRV** -

DRAWING No.
project code - originator - volume - level - type - role - number version

P15141-HCC-ZZ-DR-L-7000 P1

SUITABILITY
code description

SO INITIAL STATUS