


LEFT SIDE ELEVATION

1:50 SCALE

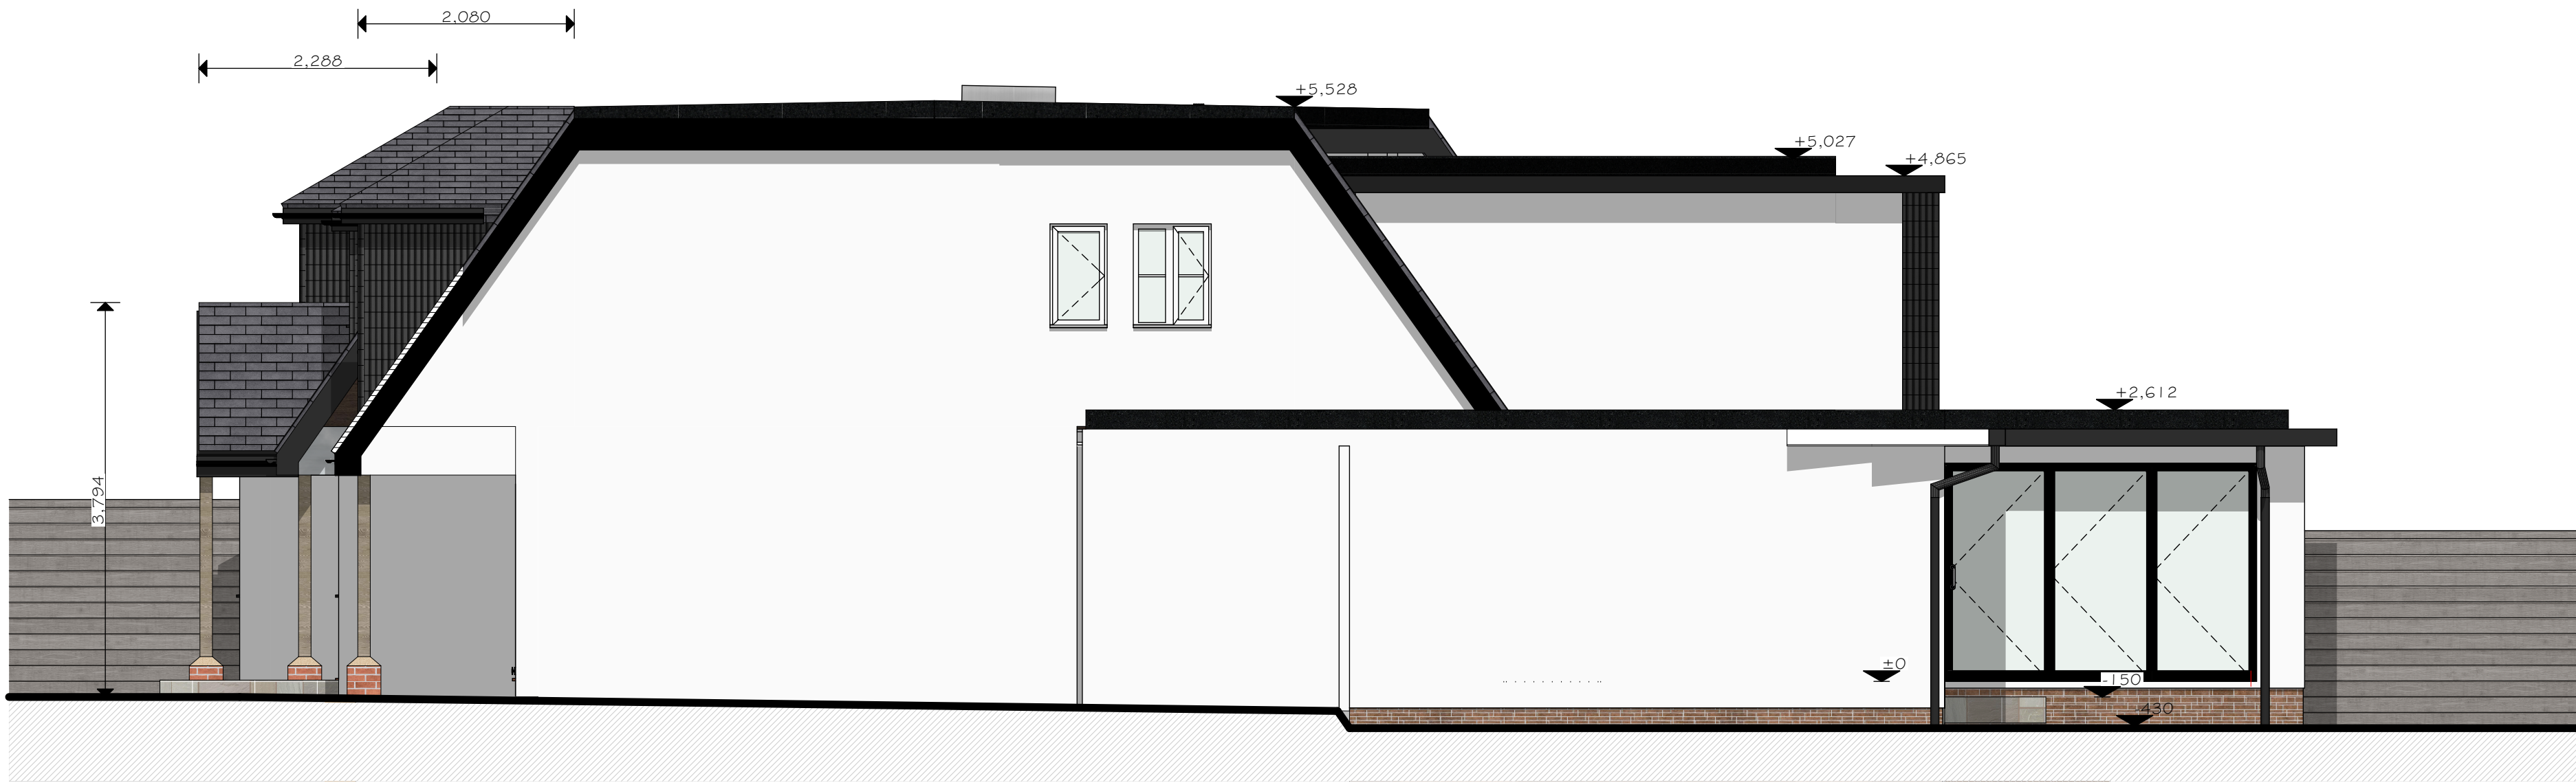

RIGHT SIDE ELEVATION

1:50 SCALE



FRONT ELEVATION

1:50 SCALE



REAR ELEVATION

1:50 SCALE

EXISTING ELEVATIONS, AS AGREED IN
APPLICATION REF H/25/100645, 24/02/2026

ASC
30 WINDCLIFF ROAD
SOUTHSEA TOWN
HANTS
PO4 0LA
TEL: 07970077114
E: INFO@ASCDESIGNSERVICES.CO.UK

NOTES
1. This drawing is a copy of the original drawing.
2. These plans are subject to Planning & Building
3. Any alterations to the plans must be made in the
4. Any alterations to the plans must be made in the
5. All drawings marked - are not to be built or
6. Only Local Authority Planning Department may alter
7. All drawings marked - are not to be built or
8. Only Local Authority Planning Department may alter

Client Details	Mark White	27 Park Road	Chandlers Ford	SO53 2EW
Date:	APRIL 2026	Page:	A1	
Drawing Code:	EXISTING - WHITE	Drawing No:	02	

7 MILLSTONE CLOSE
HANTS
PO4 3AP
TEL: 07970077114
E: INFO@ASCDESIGNSERVICES.CO.UK