





FRONT ELEVATION.

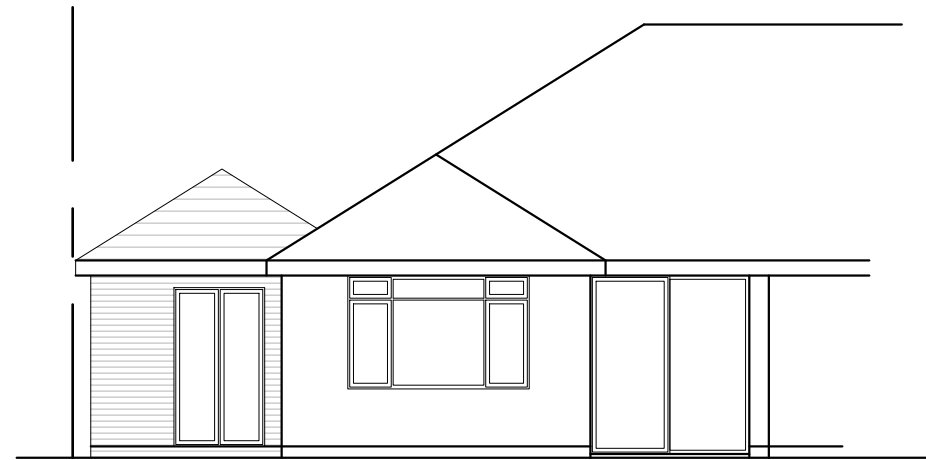


REAR ELEVATION.

Standard concrete block to
1.8m above adjacent ground.

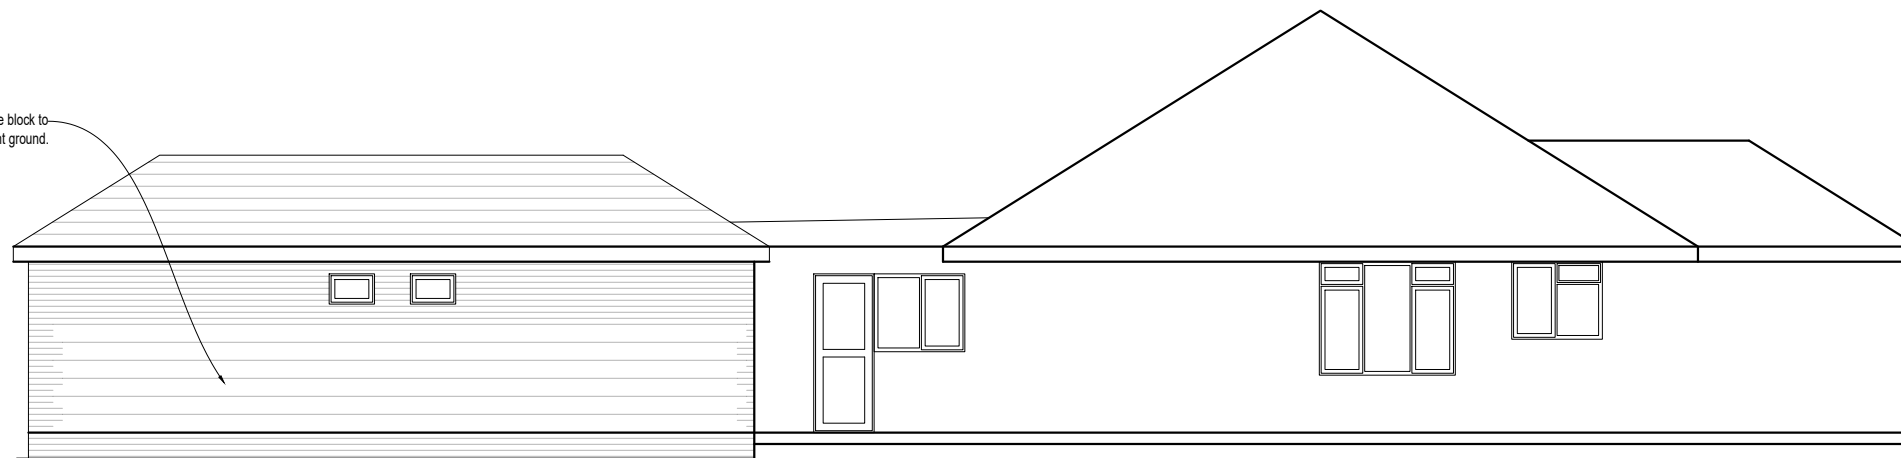

SIDE ELEVATION.

Standard concrete block to
1.8m above adjacent ground.

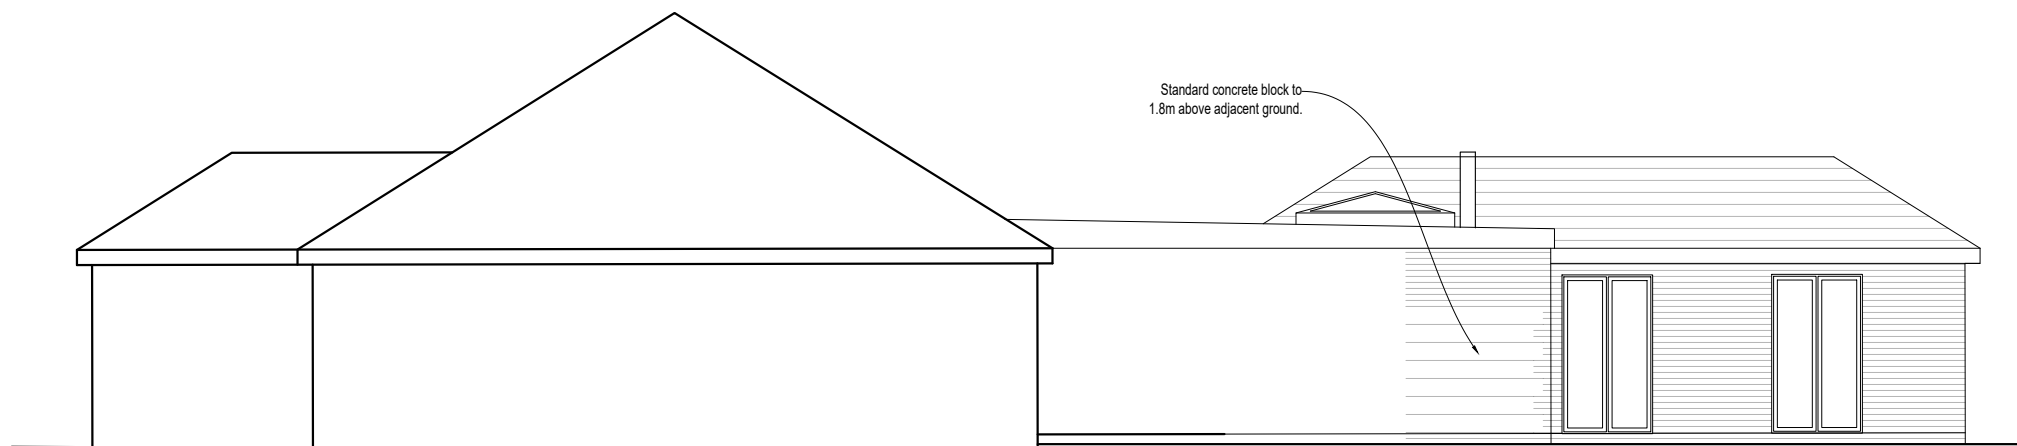

SIDE ELEVATION.

0m 1m 2m 3m 4m 5m

1:100 @A3

These plans are the property of
and owned by Craig Roppolo.
The reproduction, copying or
sharing of them without the
express written permission of the
owner is prohibited.

Proposed Elevations.

8 Rogers Close
Bishopstoke
Eastleigh
SO50 6ED

DRWG 03 - 04/24H

Scale 1:100 @ A3