




- KEY:
- Demolished Buildings - 507 sqm
 - Buildings to be demolished
 - Containers to be removed


6 Site Location Plan
Scale: 1:2000

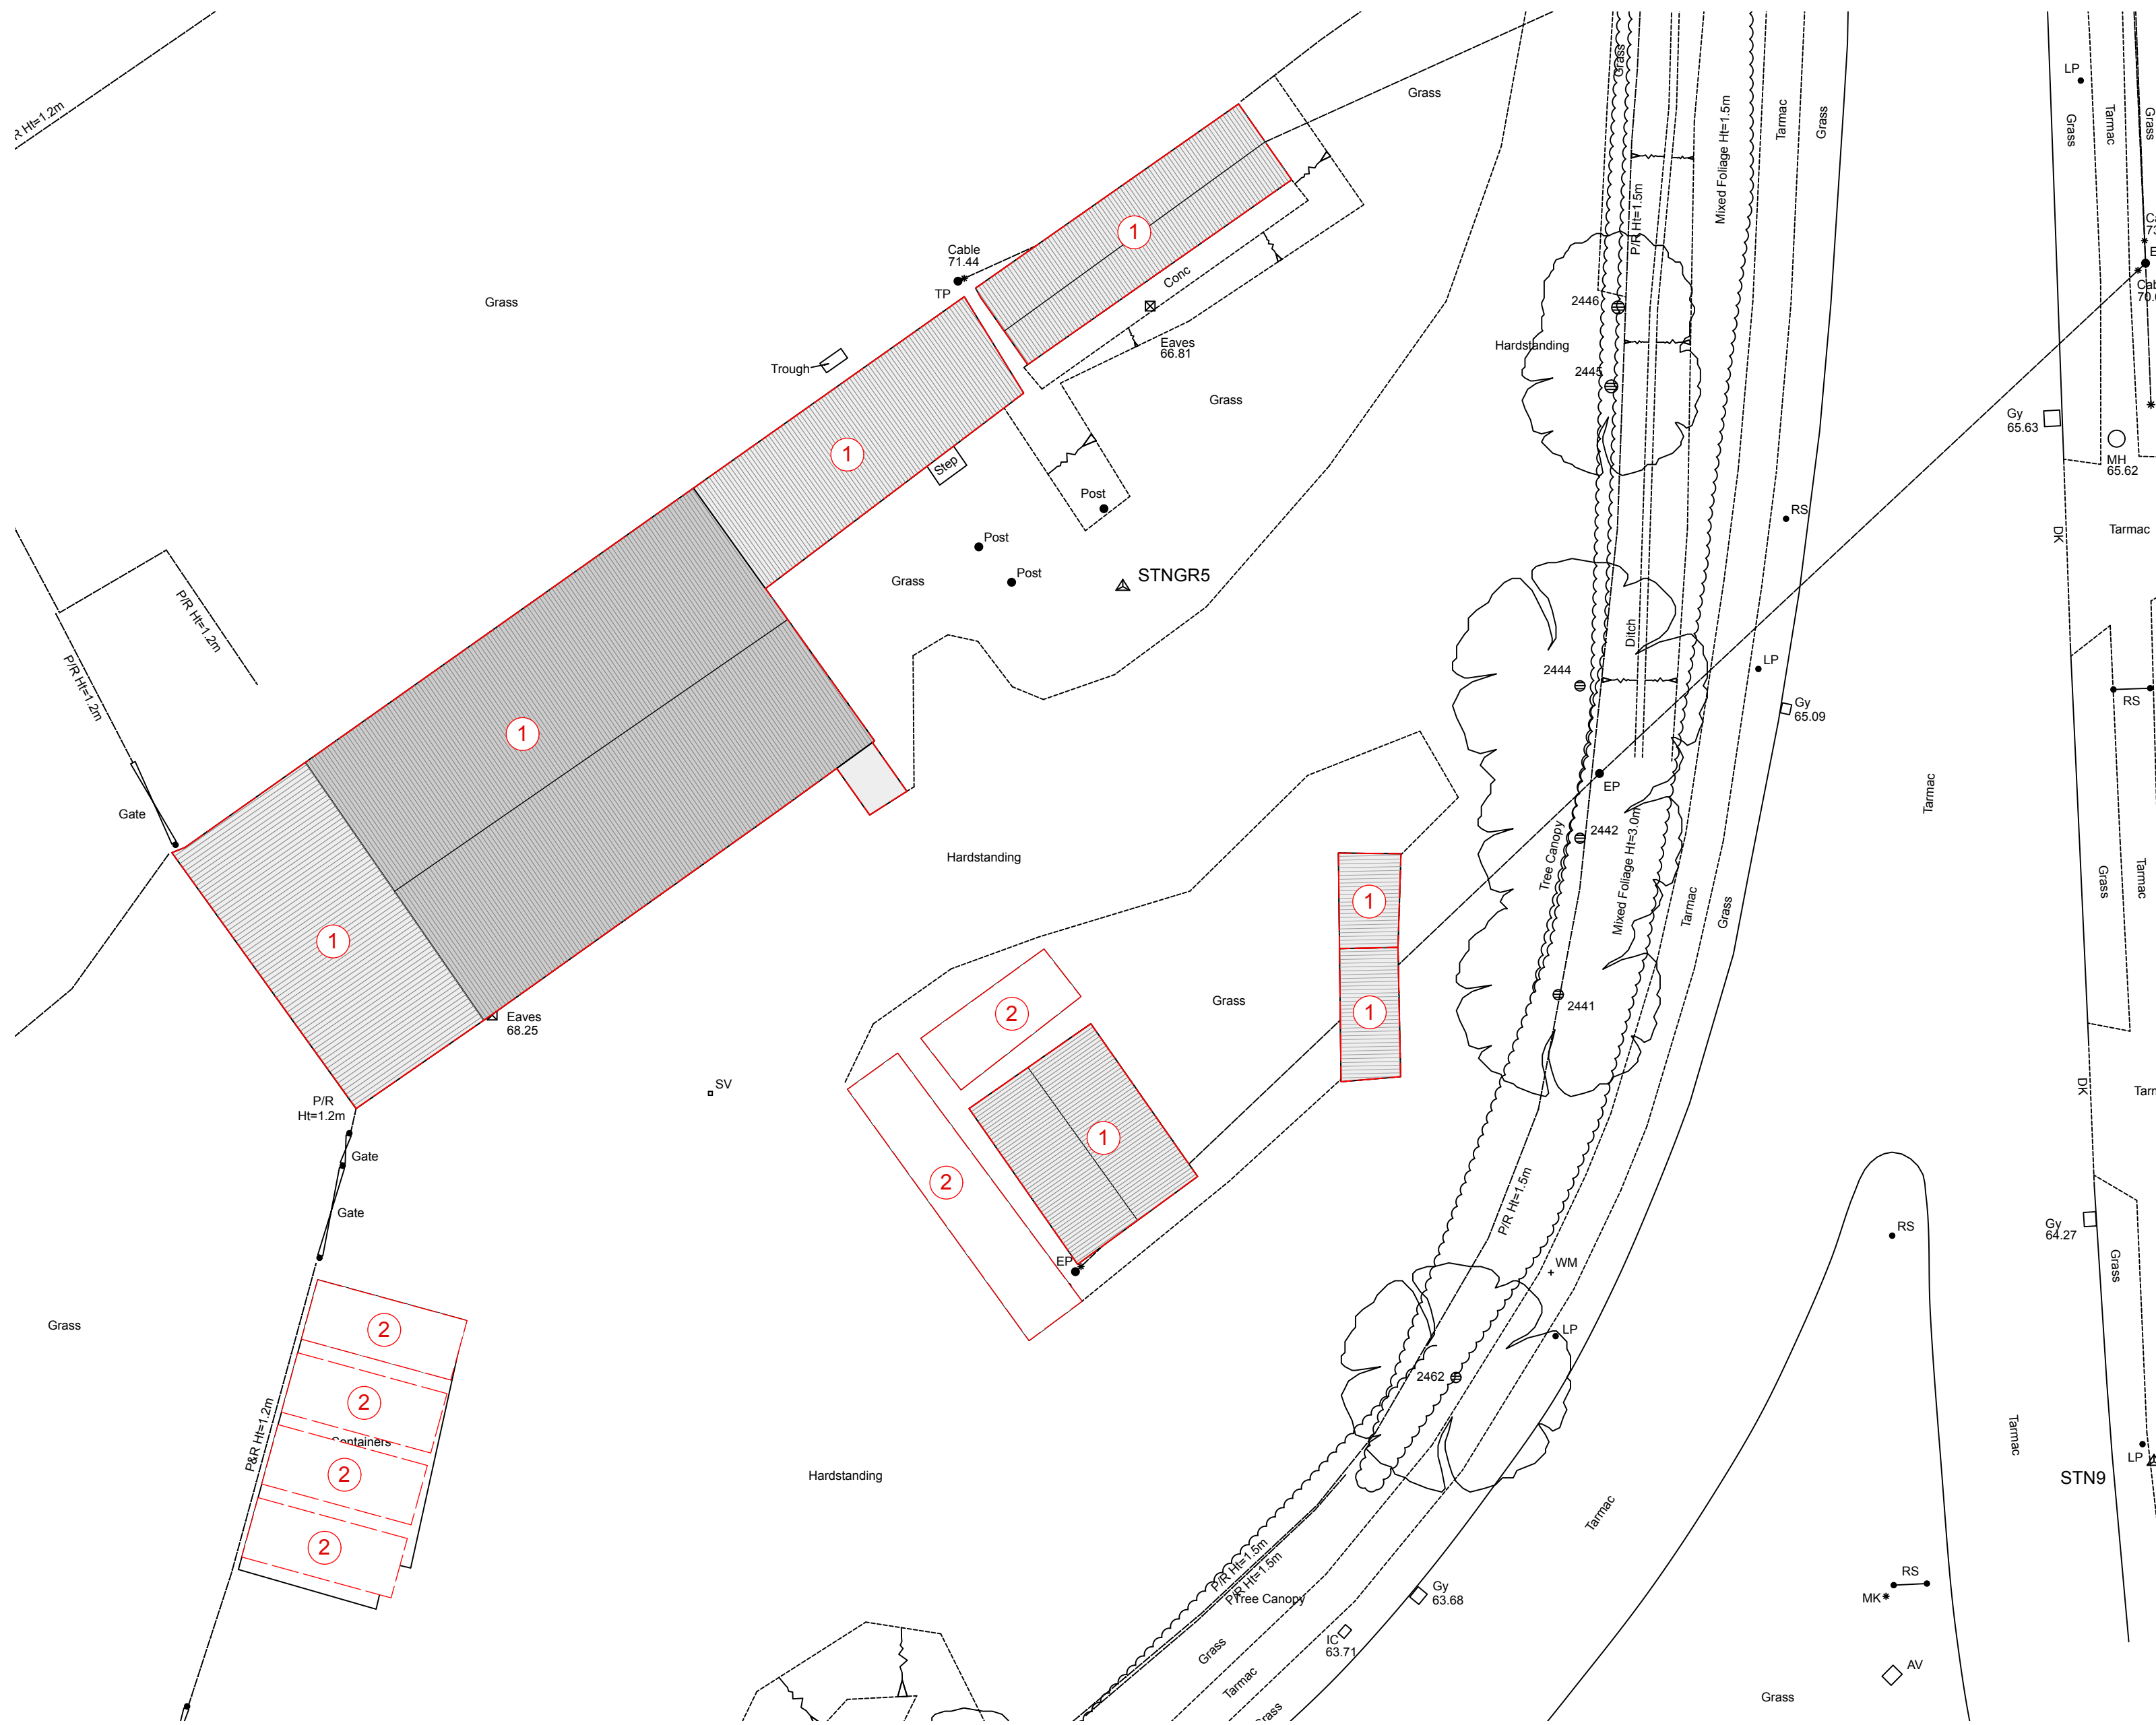


5 Site Plan
Scale: 1:200




View of buildings to be demolished from the south

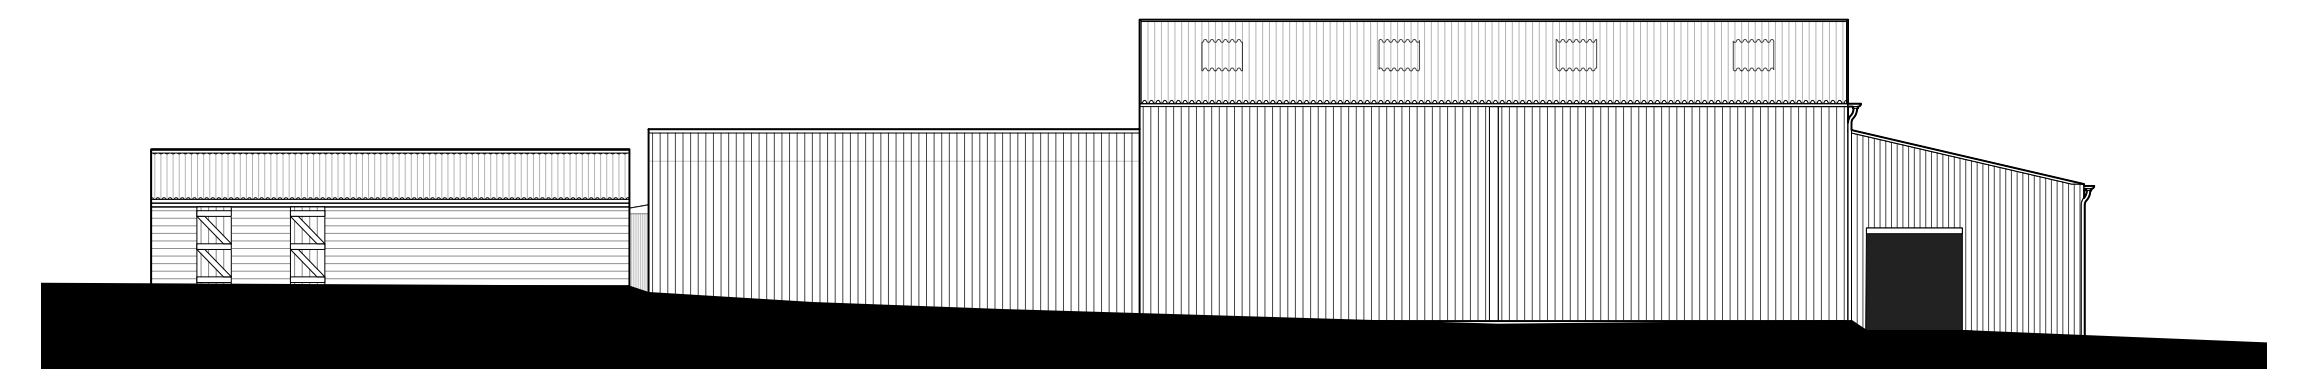


4 Scale: 1:200
North Elevation - Building to be Demolished

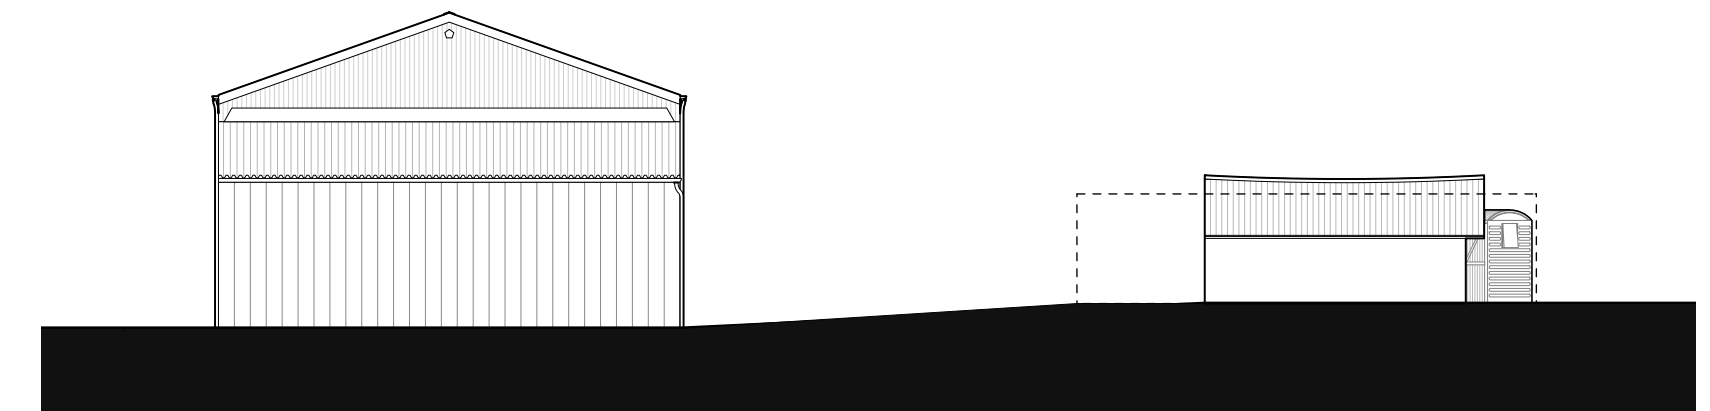

3 Scale: 1:200
West Elevation - Building to be Demolished

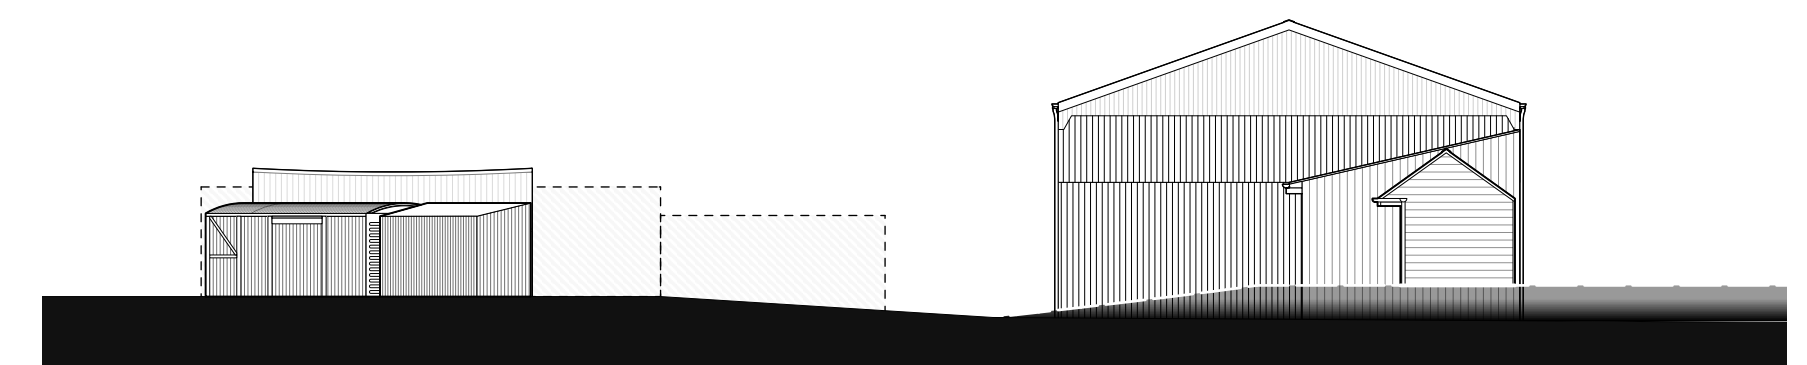

2 East Elevation - Building to be Demolished
Scale: 1:200

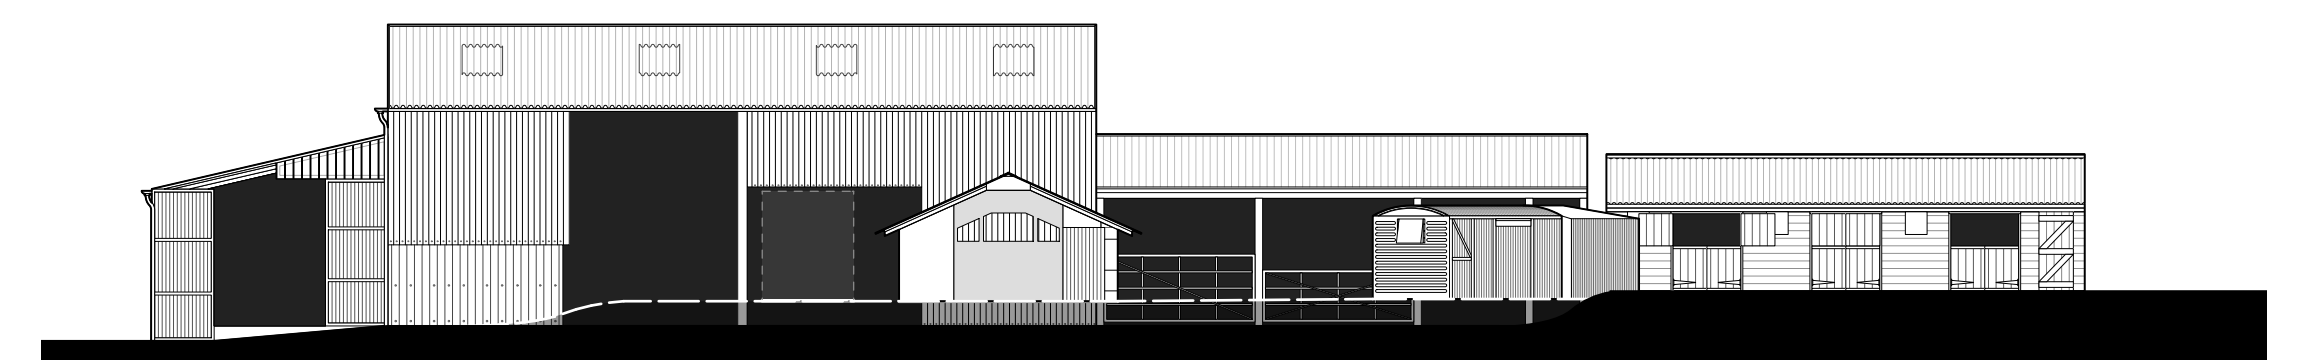

1 South Elevation - Building to be Demolished
Scale: 1:200

A 20/05/2025

JH

