



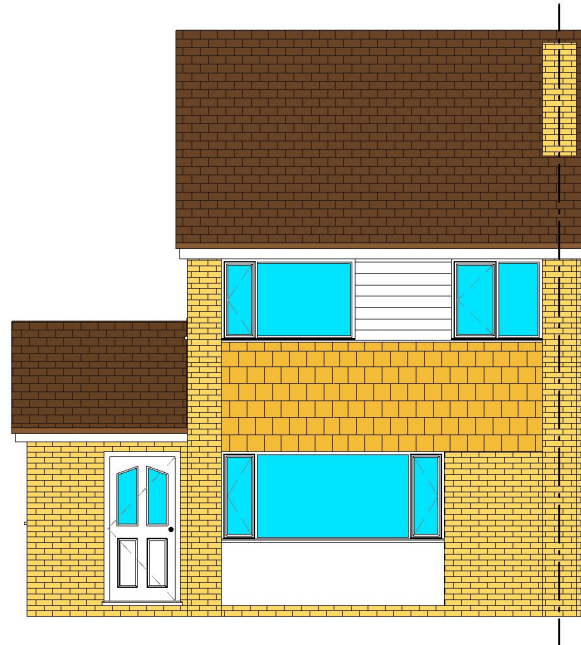


1 Proposed Front Elevation
1 : 100

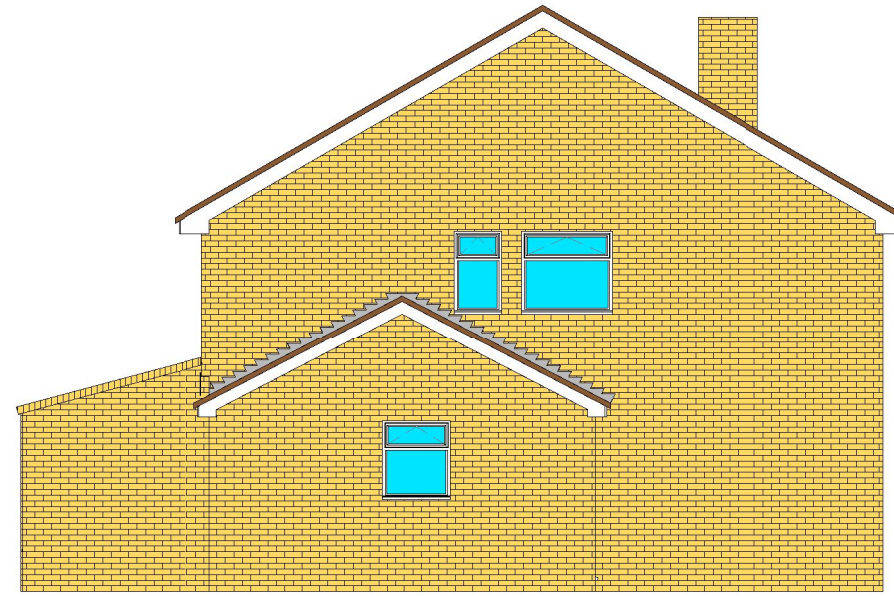



2 Proposed Rear Elevation
1 : 100




3 Proposed Side (Left) Elevation
1 : 100

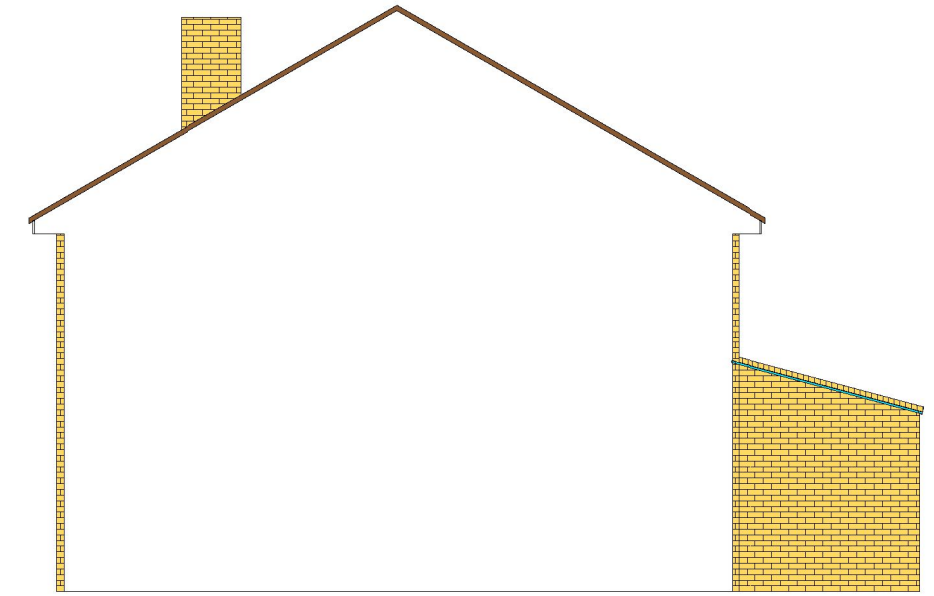

4 Proposed Side (Right) Elevation
1 : 100

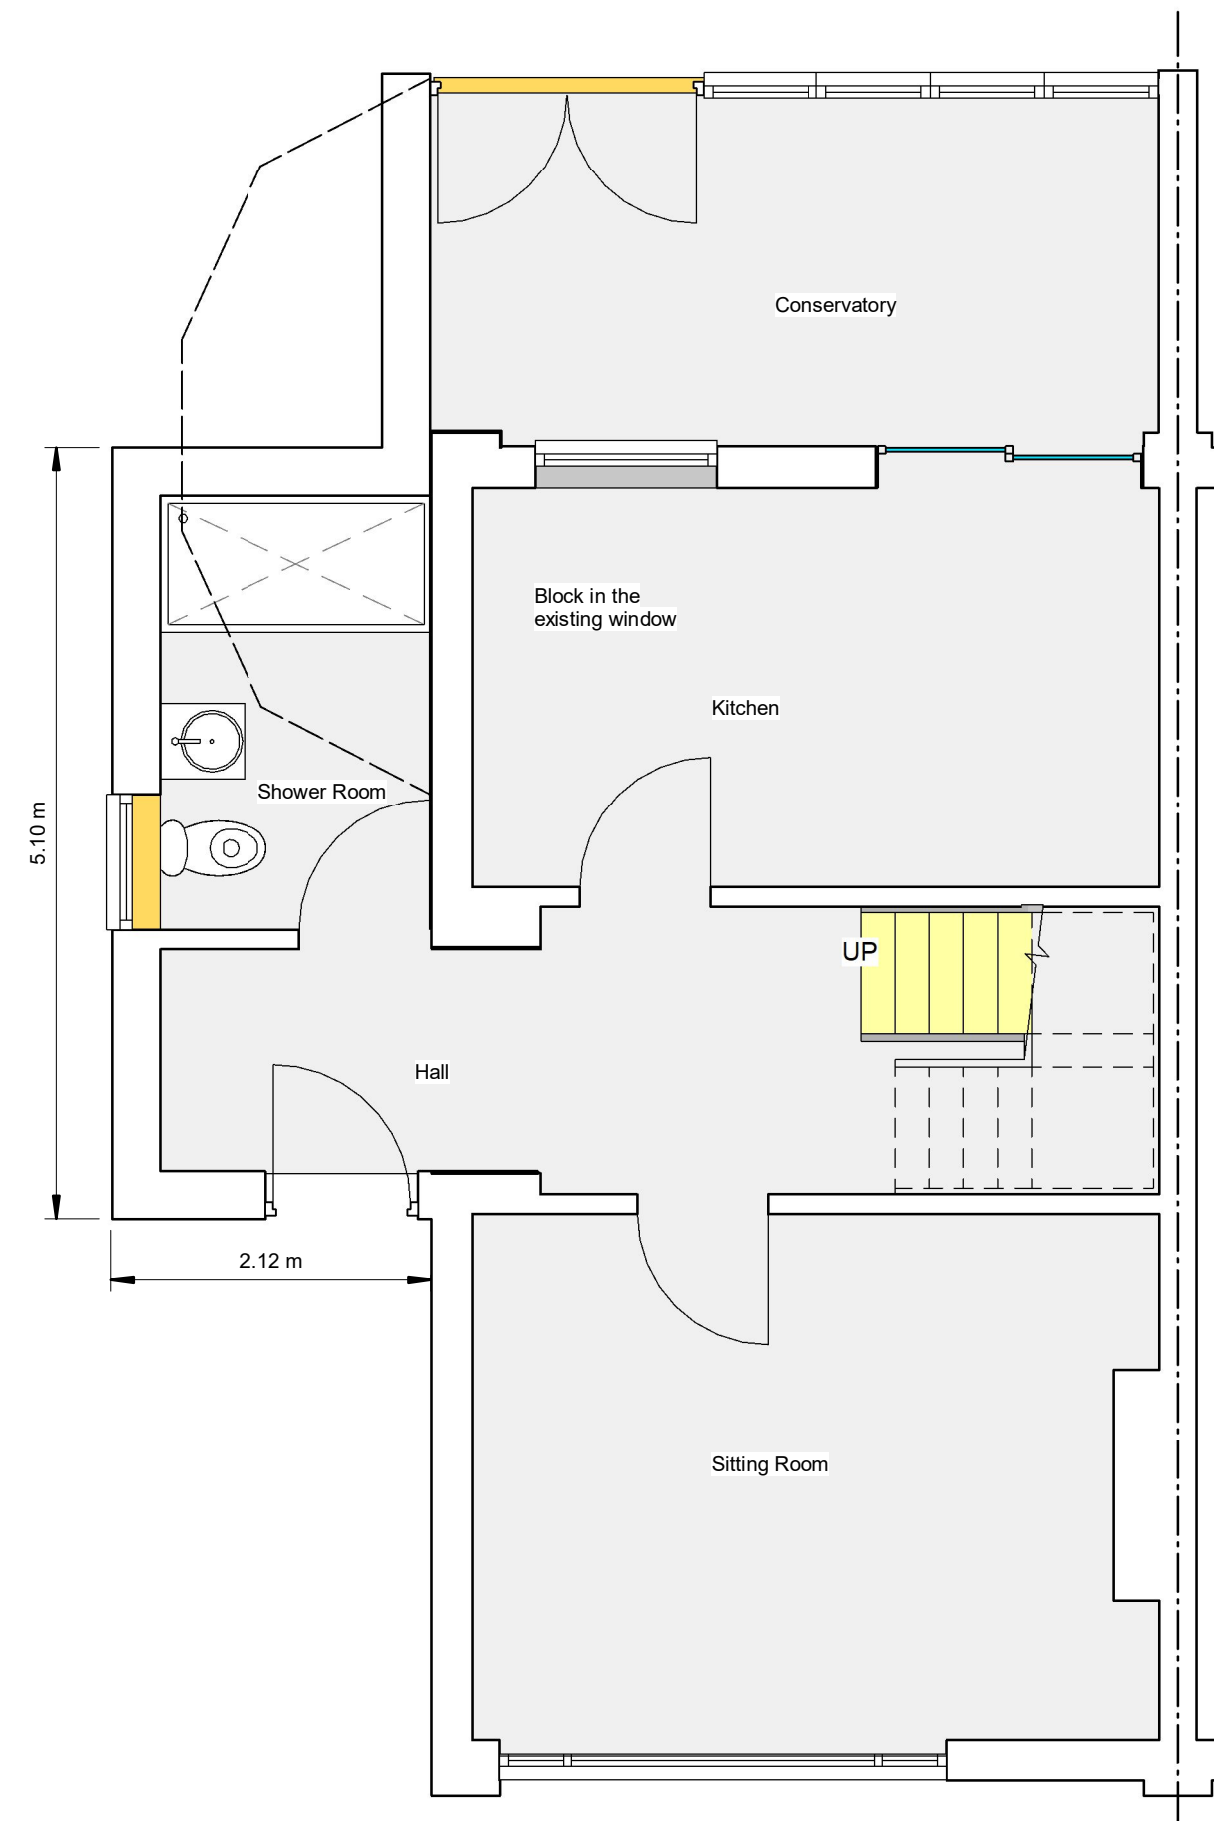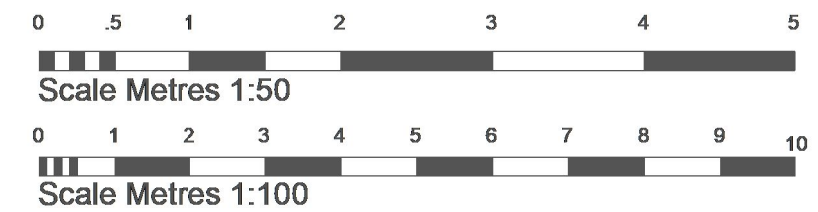

5 Proposed Ground Floor Plan
1 : 50

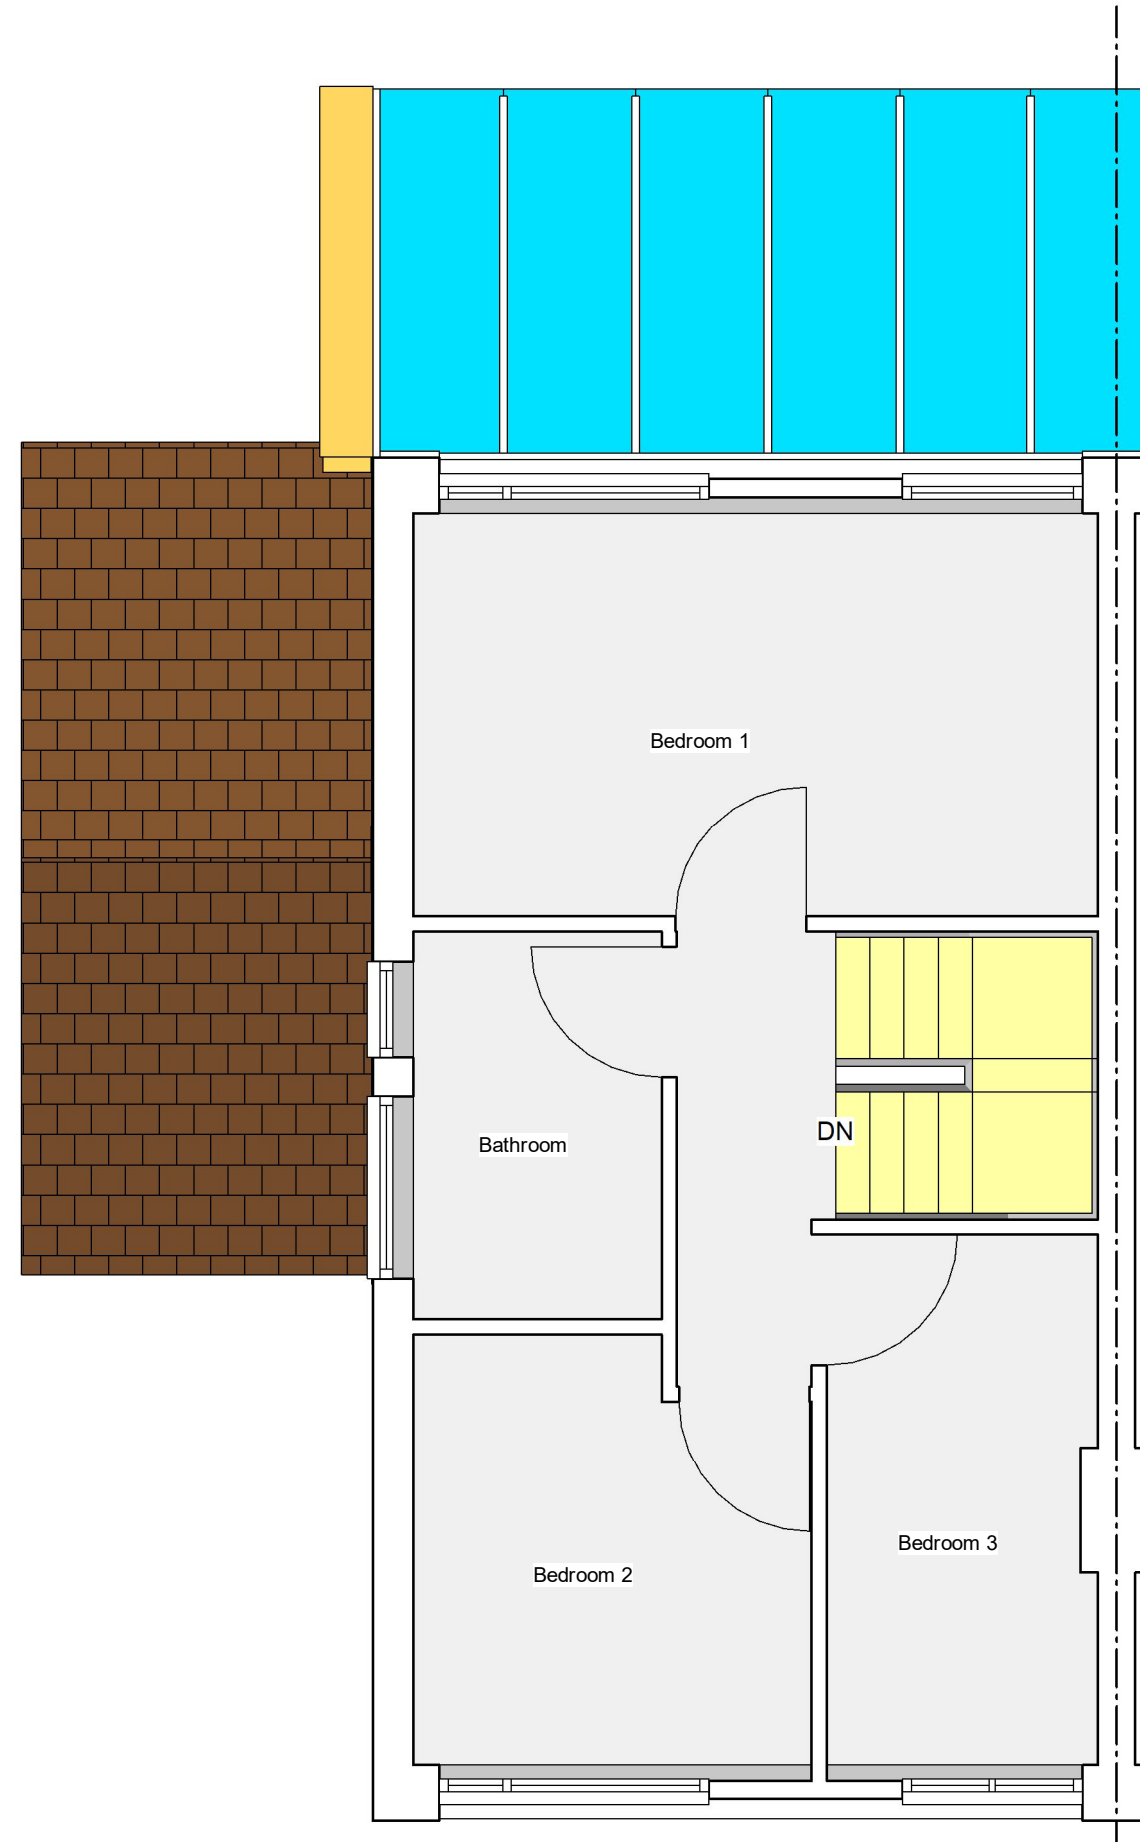

6 Proposed First Floor Plan
1 : 50

PROPOSED WORKS
Single storey side extension.
Demolition of part of the existing conservatory and construction of new gable end wall to close off the existing conservatory space.
Walls constructed with buff LBC bricks to match the existing walls.
Pitched roof clad with concrete interlocking tiles to match the existing.
White UPVC windows and doors to match the existing

Revision				
Drawings by: unsted design				
Unsted Design Ltd 16 Hazel Close, Chandlers Ford Eastleigh SO53 5RF			Tel: 02380274720 Email: info@UnstedDesign.co.uk Web Site www.UnstedDesign.co.uk Company Number 8013235	
Utilities/Highways/Environment: It is the responsibility of the client or their contractor to liaise with the Utility providers, Highway Authorities and Environment Agency to ensure that all approvals are in place unless Unsted Design have been given written instructions to act on your behalf. Copyright: The copyright for this drawing remains the property of Unsted Design. It cannot be copied, altered or reproduced in any form without the consent of Unsted Design. It cannot be passed to a third party without the written consent of Unsted Design. Dimensions: All dimensions to be checked on site prior to the commencement of any work. Do not scale from this drawing for construction purposes. Party Wall Agreements: It is the sole responsibility of the building owner or their contractor to draw up any agreements or notices required to comply with the Party Wall Act. This drawing does not guarantee the position of the boundary.				
Client:		PIGDON		
Project Address:		36 BRUNSWICK ROAD FAIR OAK EASTLEIGH SO50 8FE		
Drawing Contents: PROPOSED FLOOR PLANS AND ELEVATIONS				
Purpose:		PLANNING APPLICATION		
Scale:		1:50 1:100		
Date		7th May 2026		Drawn by: MKU
Drawing Number	Client	Status	Project Number	Sheet Size
008 PIGDON		PR1692 A2		