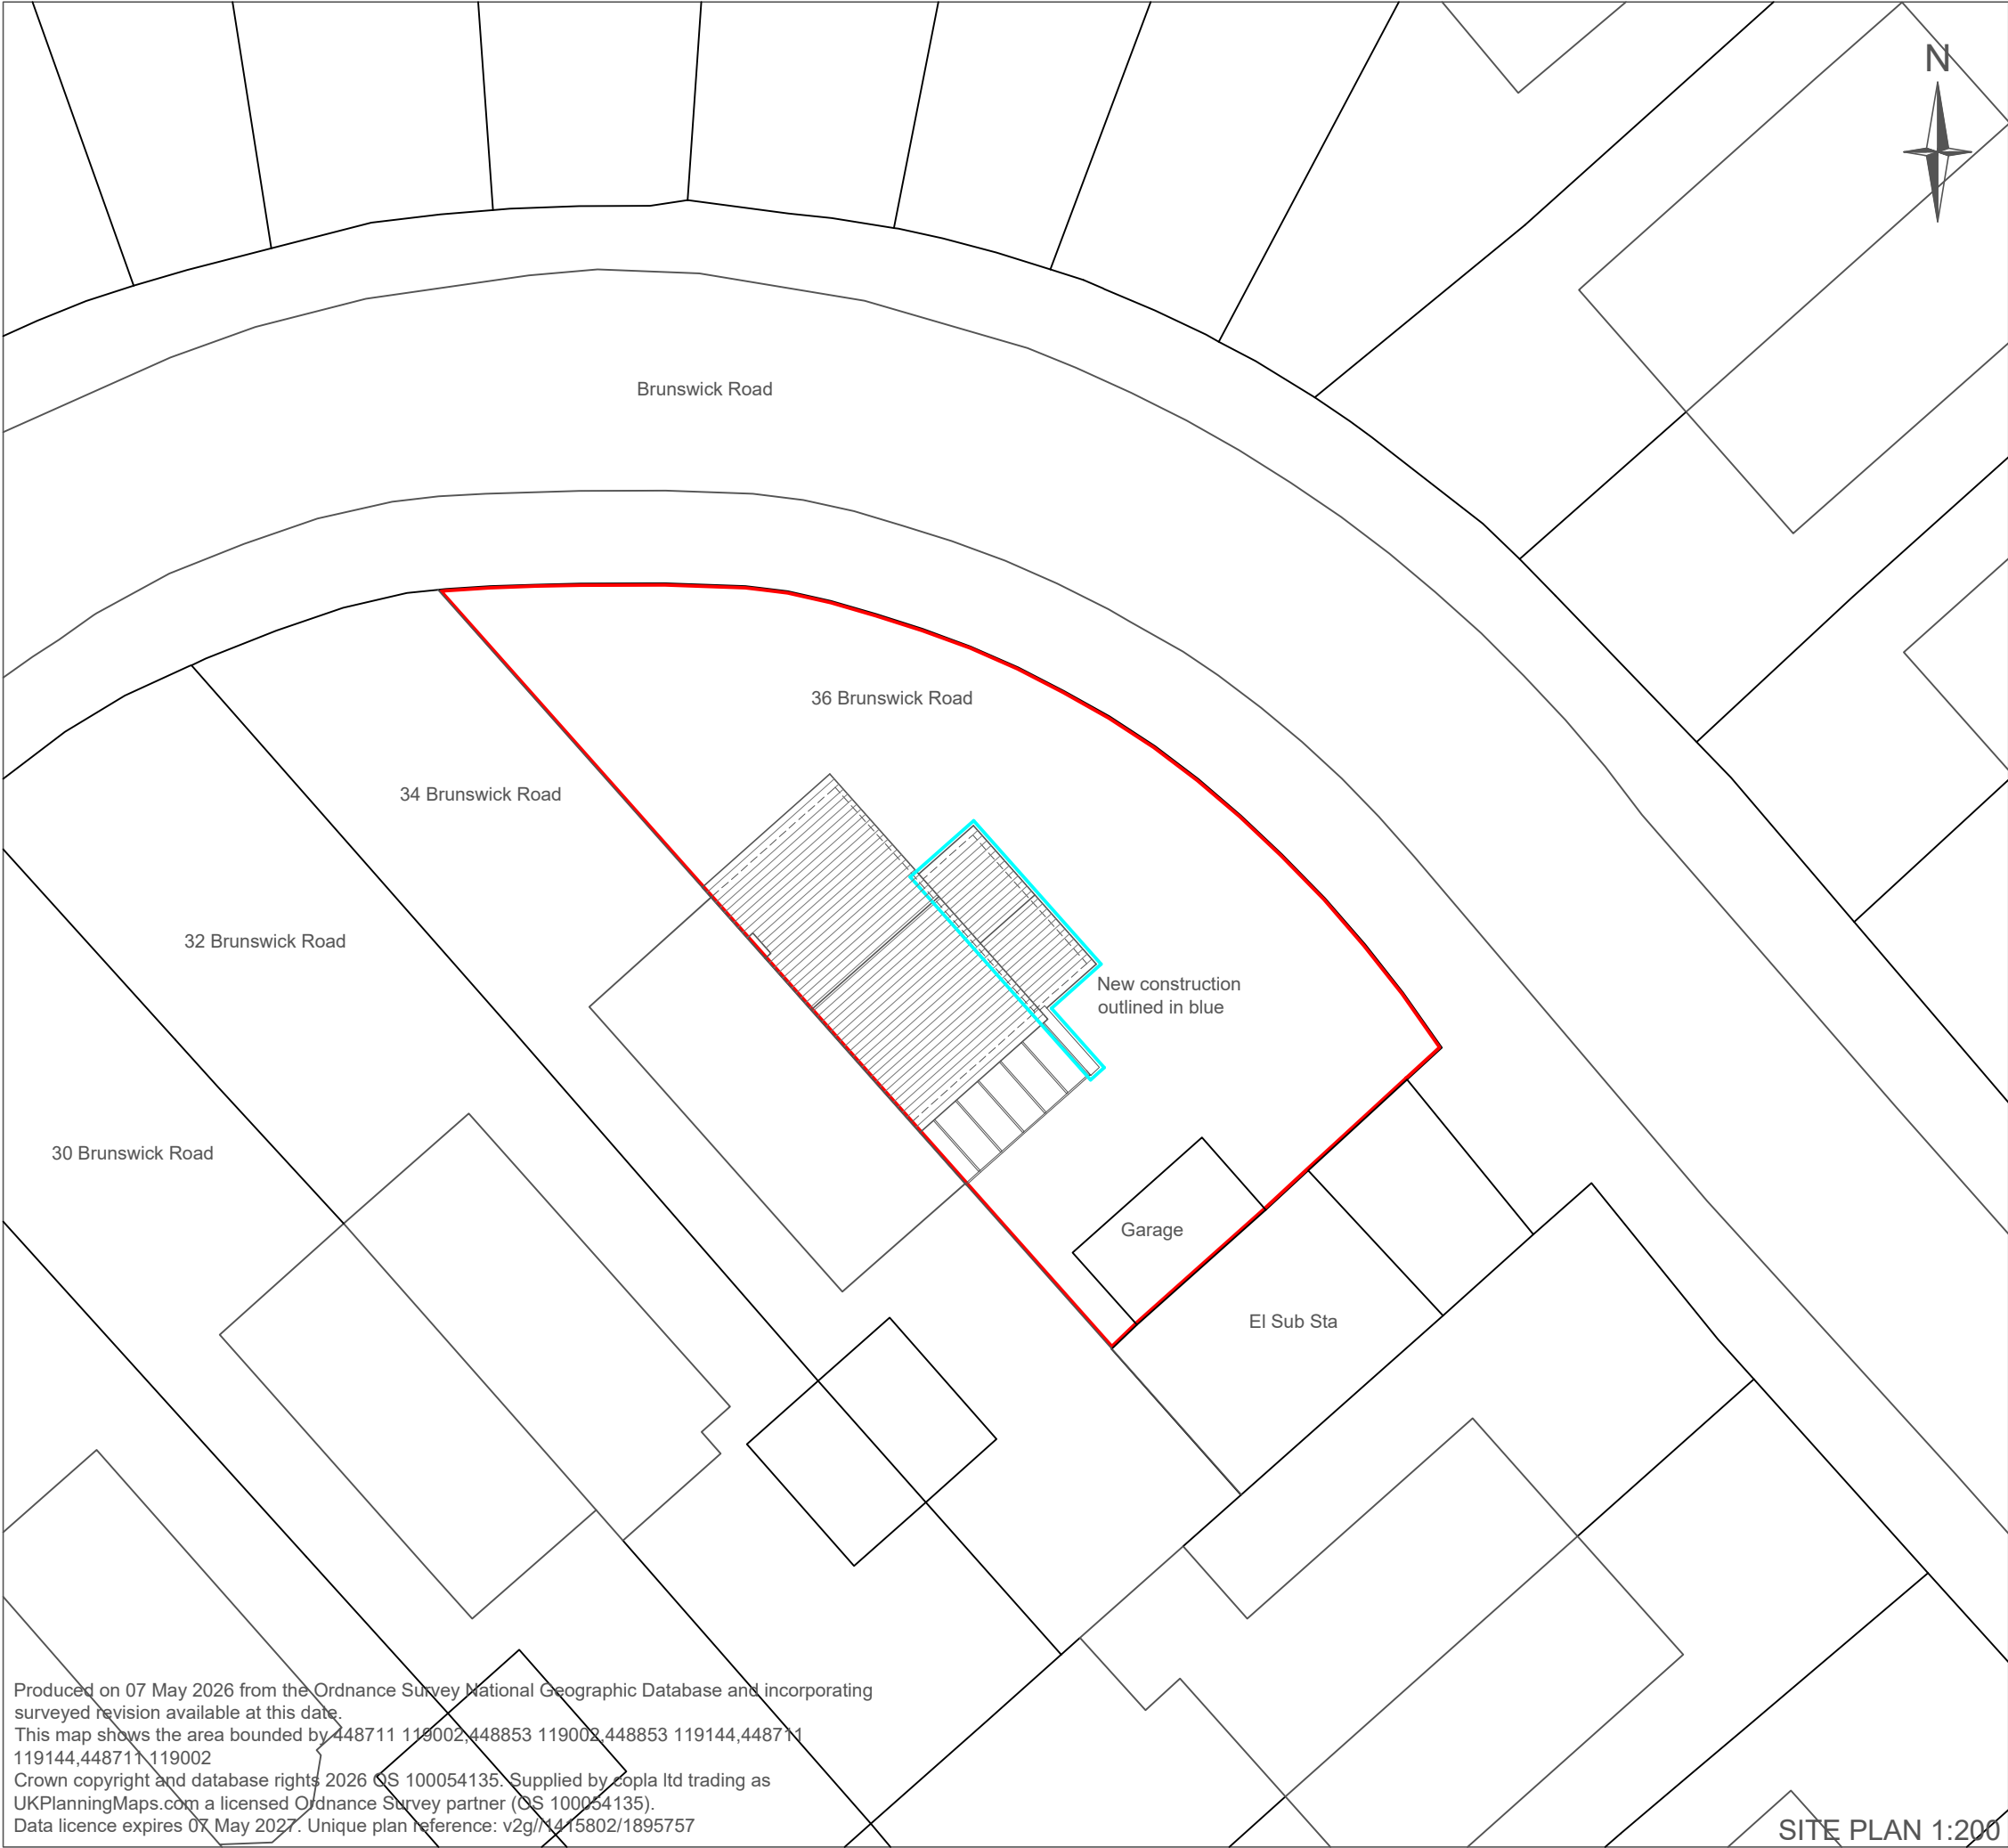


Revisions:

Drawing by:

unsted design

3D Computer Aided Architectural Design

Unsted Design Ltd

16 Hazel Close,

Chandlers Ford,

EASTLEIGH,

SO53 5RF.

Tel: 023 80274720

Fax: 023 8027 4720

Email: info@UnstedDesign.co.uk

Web Site: www.UnstedDesign.co.uk

Company Number 8013235

Legend

New Work Outline

45 Degree Sight Line

Utilities/Highways/Enviroment:

It is the responsibility of the client or their contractor to liaise with Utility Providers, Highways Authority's and Enviroment Agency and to ensure that all approvals are in place unless Unsted Design Ltd have been given written instructions to act your behalf.

Dimensions:

All dimensions to be checked on site prior to the commencement of any work. Do not scale from this drawing for construction purposes.

Copyright:

The copyright for this drawing remains the property of Unsted Design. It cannot be copied, altered or reproduced in any form without the written consent of Unsted Design Ltd. It cannot be passed to a third party without the written consent of Unsted Design Ltd.

Party Wall Agreements:

It is the sole responsibility of the building owner or their contractor to draw up any agreements or notices required to comply with the Party Wall Act. This drawing does not guarantee the position of the boundary.

Client:

Project Address:

PIGDON

36 BRUNSWICK ROAD

FAIR OAK

EASTLEIGH

SO50 8FE

Drawing Contents:

SITE PLAN

Purpose:

Scale:

Date:

PLANNING APPLICATION

1:200

7th May 2026

Drawn by:

MKU

Drawing Number

Client

Status

Project Number

Sheet size

005-PIGDON-SP- 1692 -A3