



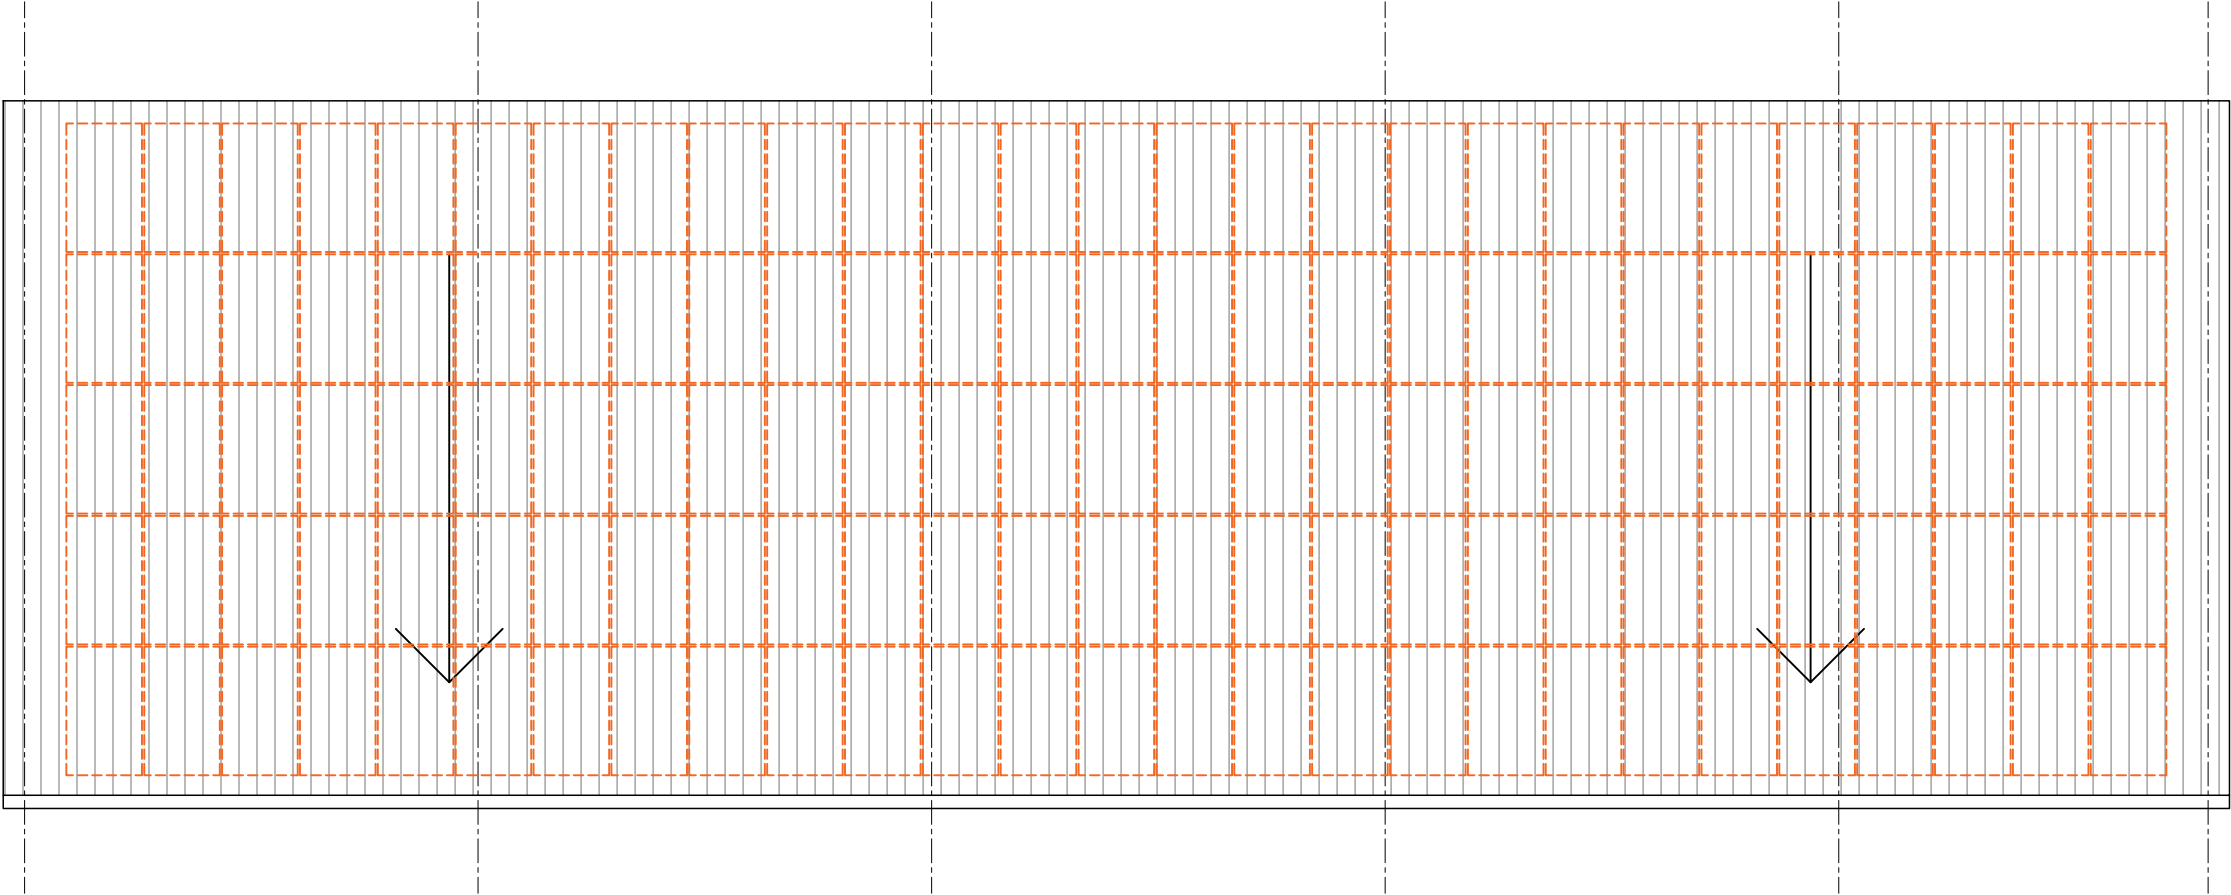

Proposed roof mounted solar panel array
(subject to engineers design)

PROPOSED ROOF PLAN

1:100

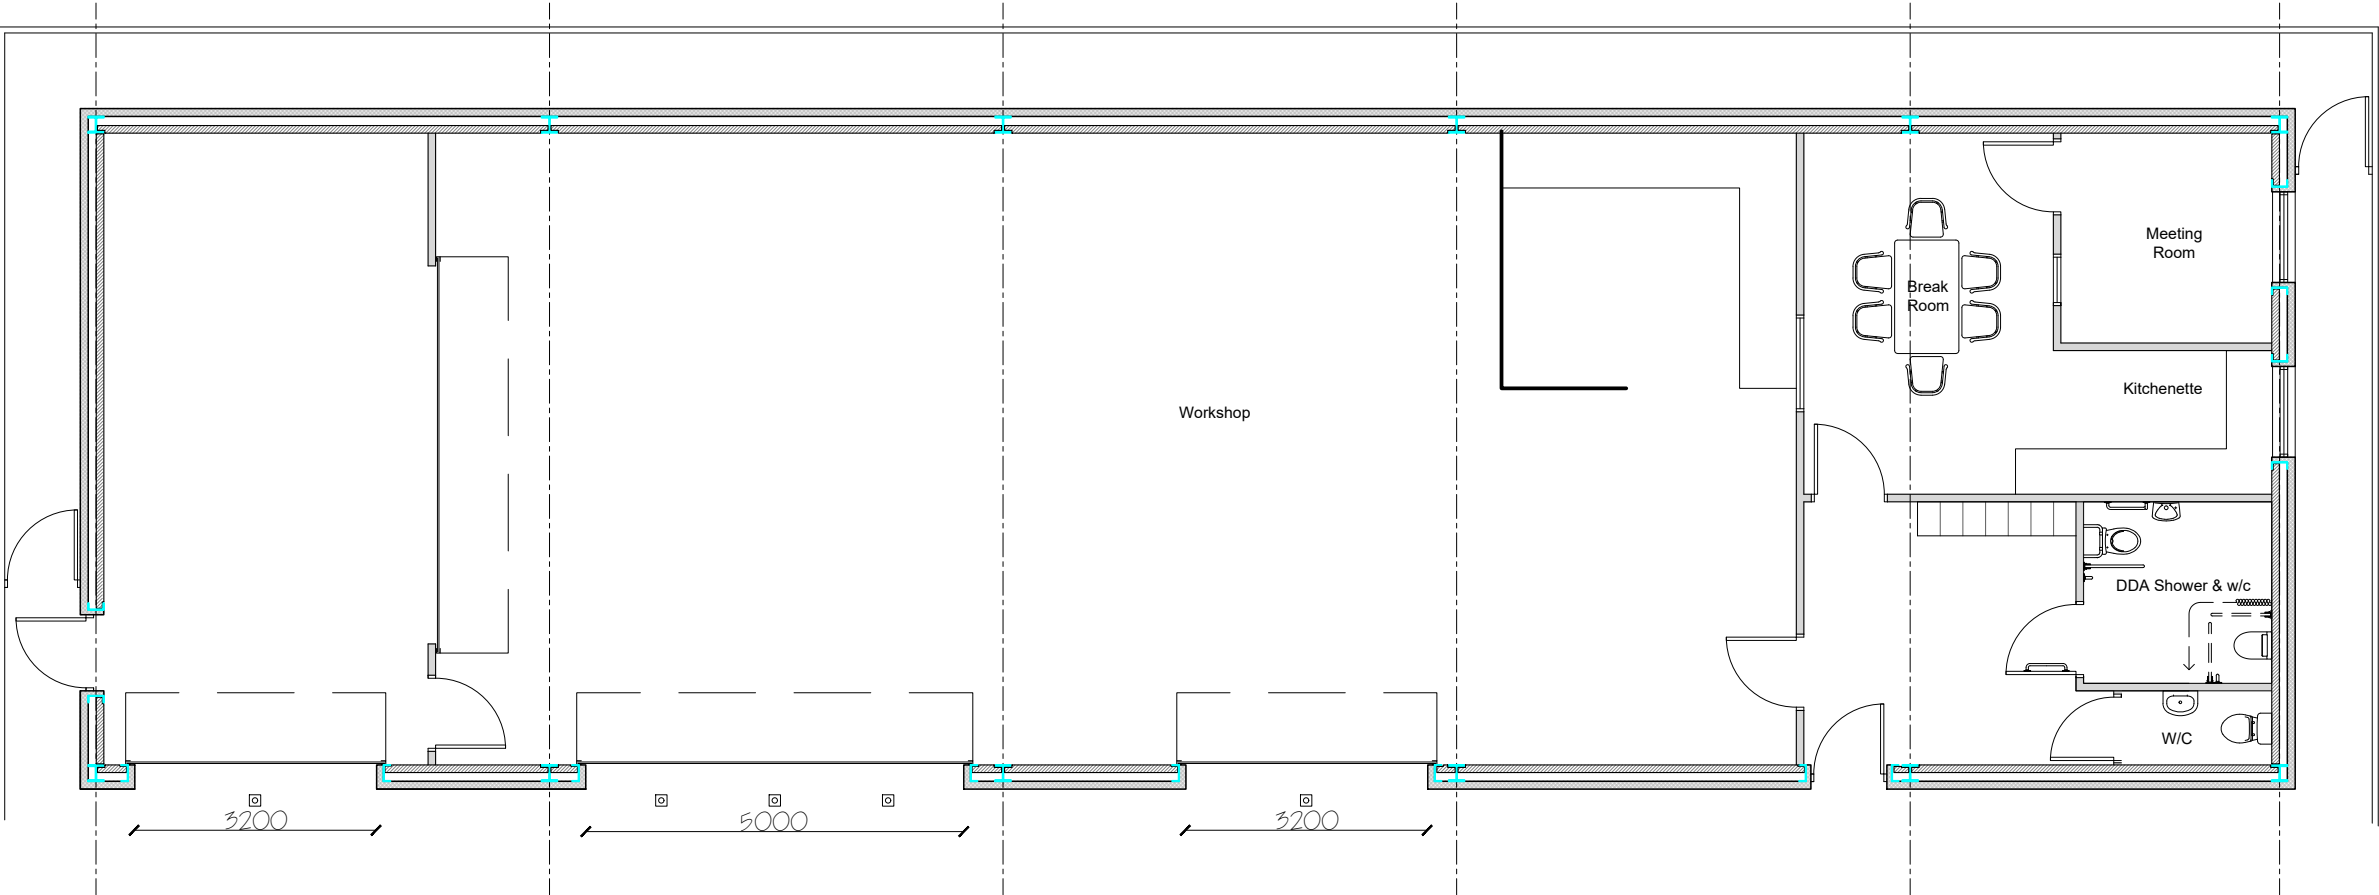

PROPOSED FLOOR PLAN

1:100



SCALE 1:100

Rev.	Date:	Description:	APP:
------	-------	--------------	------

Document Status: S1 Purpose of Issue: Planning



Building & Project Consultancy
The Old Manor House
Wickham Road, Fareham PO16 7AR
Tel: 01329 221199
Email: buildingconsultancy@eddisons.com
W: www.eddisons.com

Project Title:
Workshop at The Botley Centre
High Street
Botley
SO30 2ES

Drawing Title:
Proposed Plans

Client:
Botley Parish Council

Office ID:	Scale:	Date:	Drawn:	Checked:
853	A3	02/03/26	TS	

240222	EDD	ZZ	ZZ	DR	A	01 001	Revision
Project ID	Originator	Volume	Level	Type	Role	Draw No.	