




PROPOSED NORTH ELEVATION
1:100



PROPOSED EAST ELEVATION
1:100

PROPOSED WEST ELEVATION
1:100

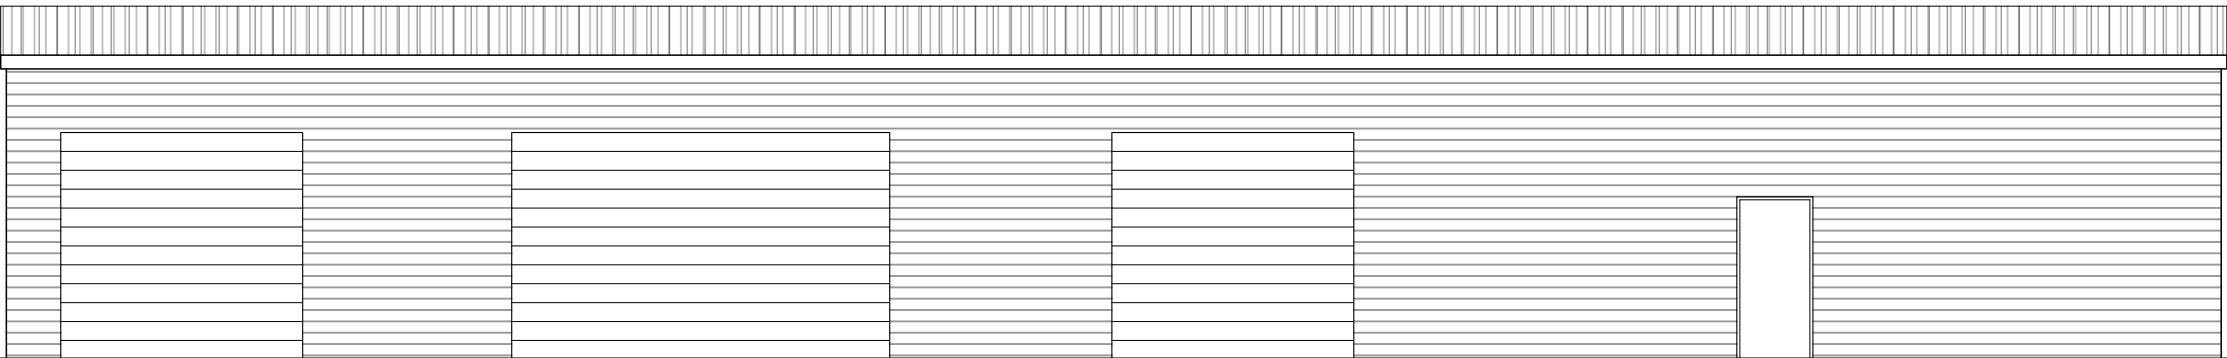

PROPOSED SOUTH ELEVATION
1:100



Rev.	Date:	Description:	APP:
------	-------	--------------	------

Document Status: S1
Purpose of Issue: Planning



Building & Project Consultancy
The Old Manor House
Wickham Road, Fareham PO16 7AR
Tel: 01329 221199
Email: buildingconsultancy@eddisons.com
W: www.eddisons.com

Project Title:
Workshop at The Botley Centre
High Street
Botley
SO30 2ES

Drawing Title:
Proposed Elevations

Client:
Botley Parish Council

Office ID: 853	Scale: A3	Date: 02/03/26	Drawn: TS	Checked:
-------------------	--------------	-------------------	--------------	----------

240222	EDD	ZZ	ZZ	DR	A	01 002
Project ID	Originator	Volume	Level	Type	Role	Dwg No.
						Revision