






Proposed front (West) elevation - no external alterations
scale A3 at 1:50

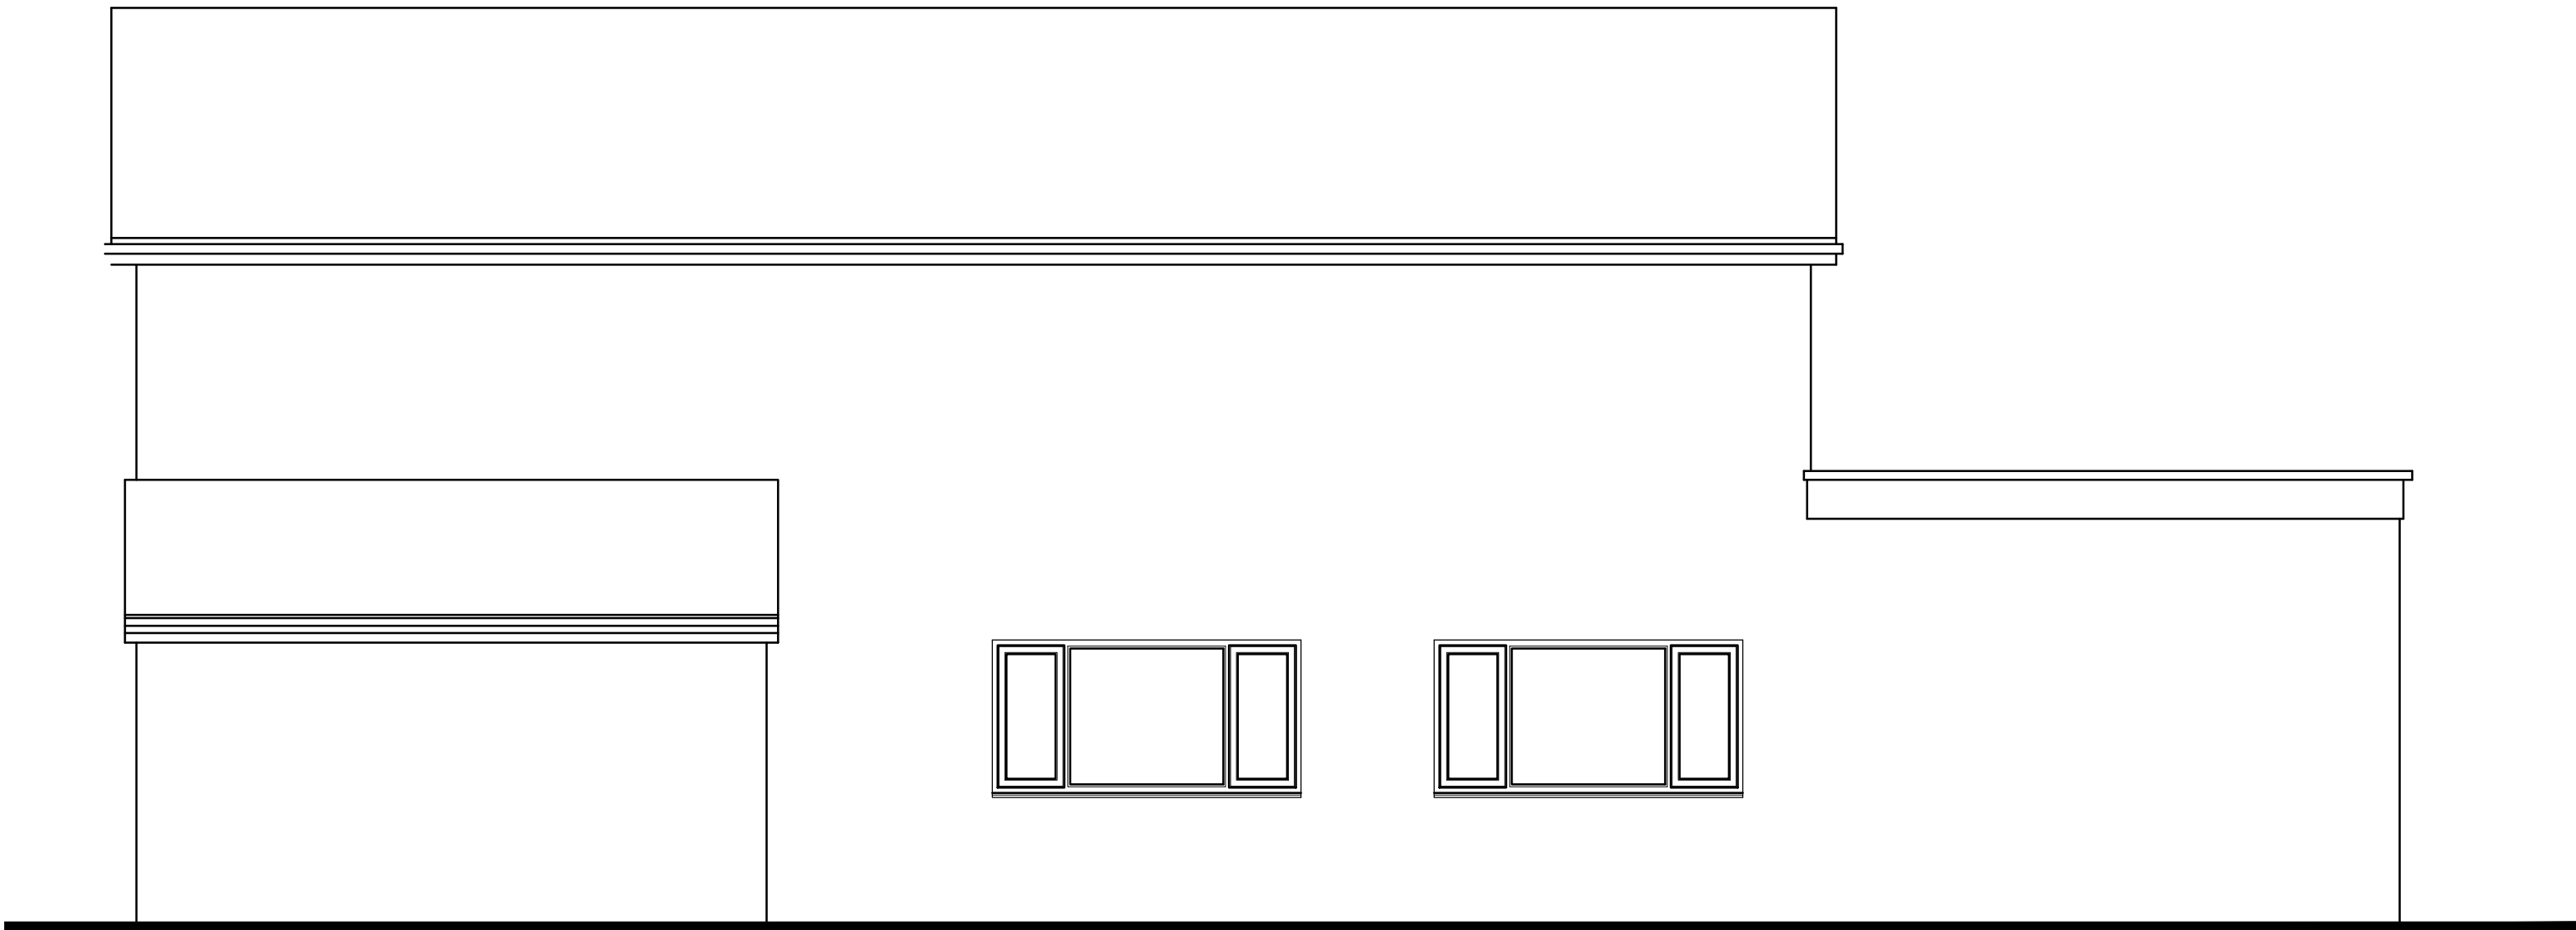

Proposed side (North) elevation - no external alterations
scale A3 at 1:50

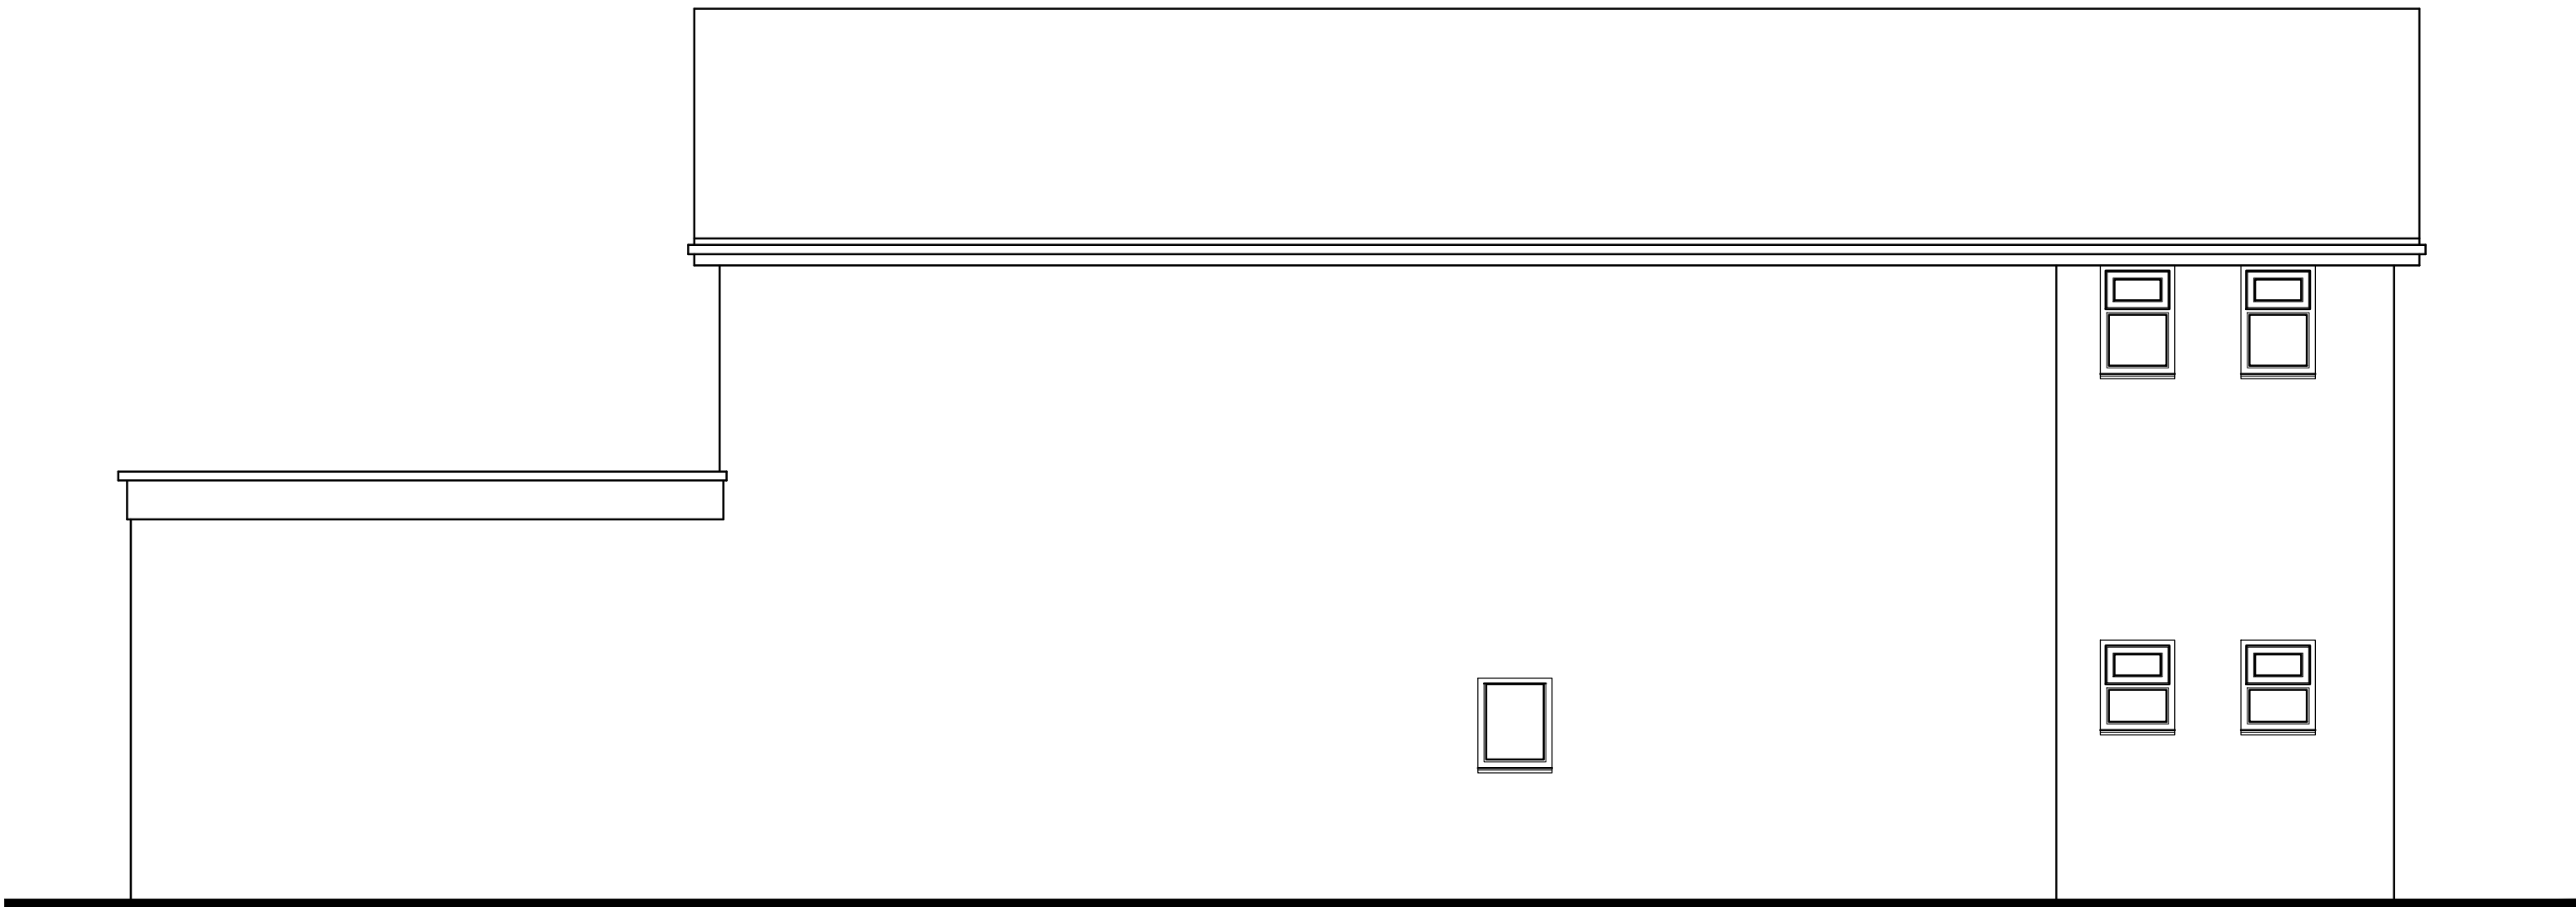


Proposed side (South) elevation - no external alterations
scale A3 at 1:50

 

Proposed Floor Plan

scale A3 at 1:50

 

notes

this drawing is the copyright of the MIURA ARCHITECTURE LTD and must not be reproduced in whole or part or used for the execution of works without their permission.

all dimensions to be checked on site prior to commencement of construction works and the architect notified of any discrepancy.

figured dimensions are to be used in preference to scaled dimensions.

no deviation from this drawing will be permitted without prior consent of the architect.

all drawings are prepared subject to a full measured and structural survey of the buildings and site.

all structural work is subject to the appointment of a structural engineer to confirm and agree the structural proposals.

domestic projects:
miura architecture take no responsibility as designer or principle designer unless the domestic client agrees in writing that the principal designer shall carry out these duties.

os promap licence no. 100020449.

scale width 100mm @ a1 - 50mm @ a3

client

revision	notes	date	drawn	check



Miura Architecture Limited
4 Highland Road, Southsea PO4 9AH
tel: 077654 72007
email: mark@miuraarchitecture.co.uk

project	2A Lower New Road, West End			
detail	Proposed Plans & Elevations			
drawn	checked			
date	April 26	status	Information	
a1 scale	a3 scale	9227	02	rev