


PROPOSED OUTBUILDING PLAN
SCALE 1:100



PROPOSED OUTBUILDING ROOF PLAN
SCALE 1:100

PROPOSED MATERIALS -

 


walls - blockwork




windows - grey



roof - flat
grey covering

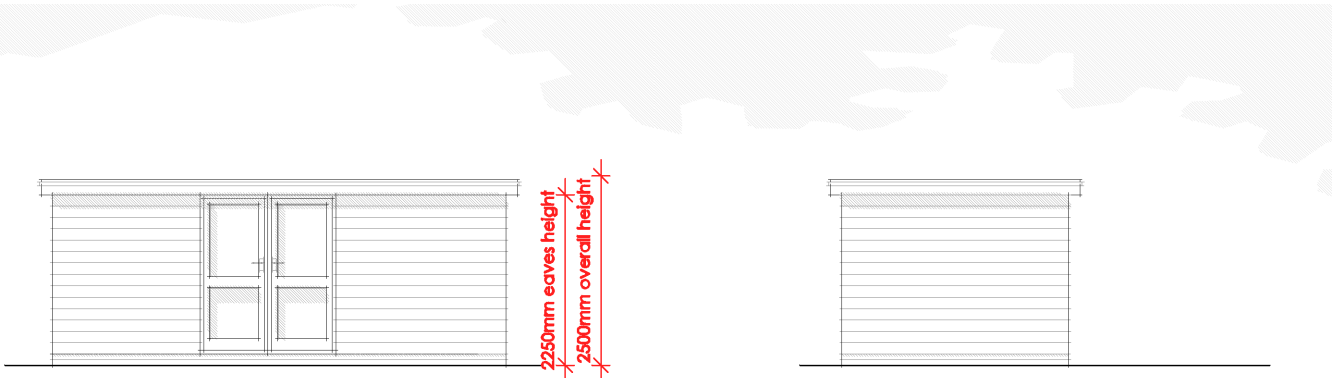


PROPOSED FRONT ELEVATION (facing due north)
SCALE 1:100

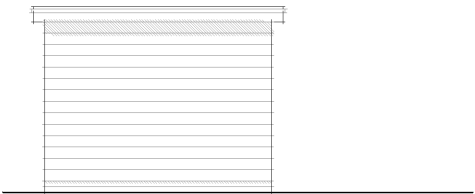

PROPOSED SIDE ELEVATION (facing due west)
SCALE 1:100



PROPOSED REAR ELEVATION (facing due south)
SCALE 1:100

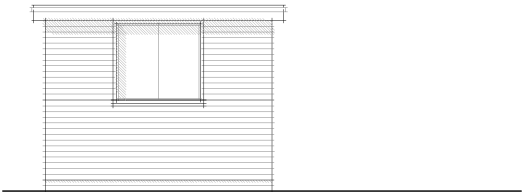

PROPOSED SIDE ELEVATION (facing due east)
SCALE 1:100

This drawing is the copyright of CMCdesign and may not be copied, altered or reproduced in any form without the written consent of CMCdesign.

It is the sole responsibility of the building owner to draw up all legal agreements with adjoining property owners to cover the over hanging of any fascias, guttering, foundations or any part of the building. CMCdesign can not be held responsible in any way whatsoever for any legal costs or other costs incurred through any neighborhood disputes.

It is the sole responsibility of the building owner to comply with the party wall act 1996. CMCdesign can not be held responsible in any way if non compliance is adopted.

Use figured dimensions only in millimetres only unless stated otherwise.

all clients and contractors to check all drawings and to verify all dimensions on site prior to works commencing. any discrepancies in dimensions or boundary locations are to be brought to the attention of CMCdesign immediately before any further works take place on site

revision

client
trapesch

stage
planning

date
may 2026

scale
1:100 @ A3

address
40 hazel close
west end
hampshire
so30 3jp

drawing no.
1056/05/301

drawing
proposed
outbuilding
plans & elevations

CMCdesign architectural services



the studio, 23 maltres road,
charders ford, hampshire, so53 5ds

t 07968 987654
e studio@cmc-design.co.uk
w www.cmc-design.co.uk