

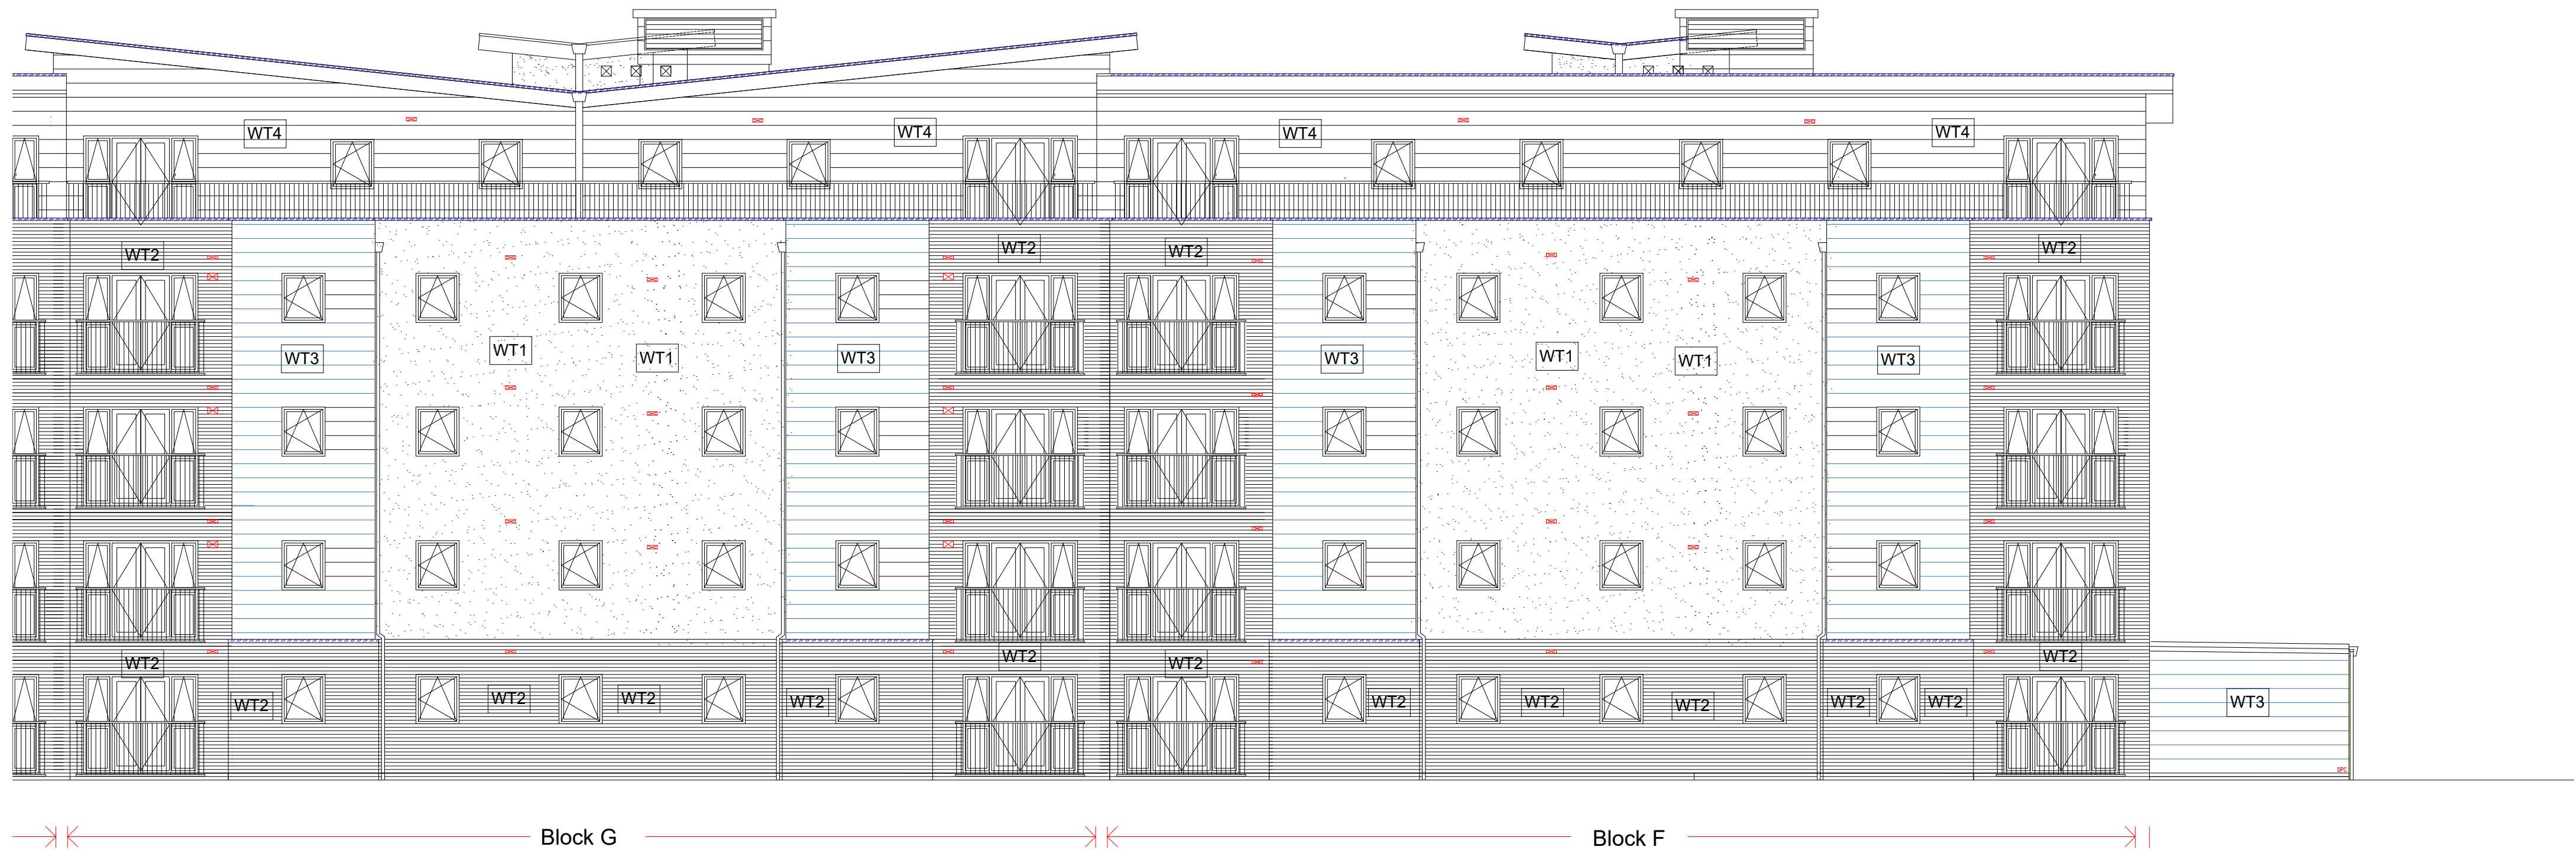


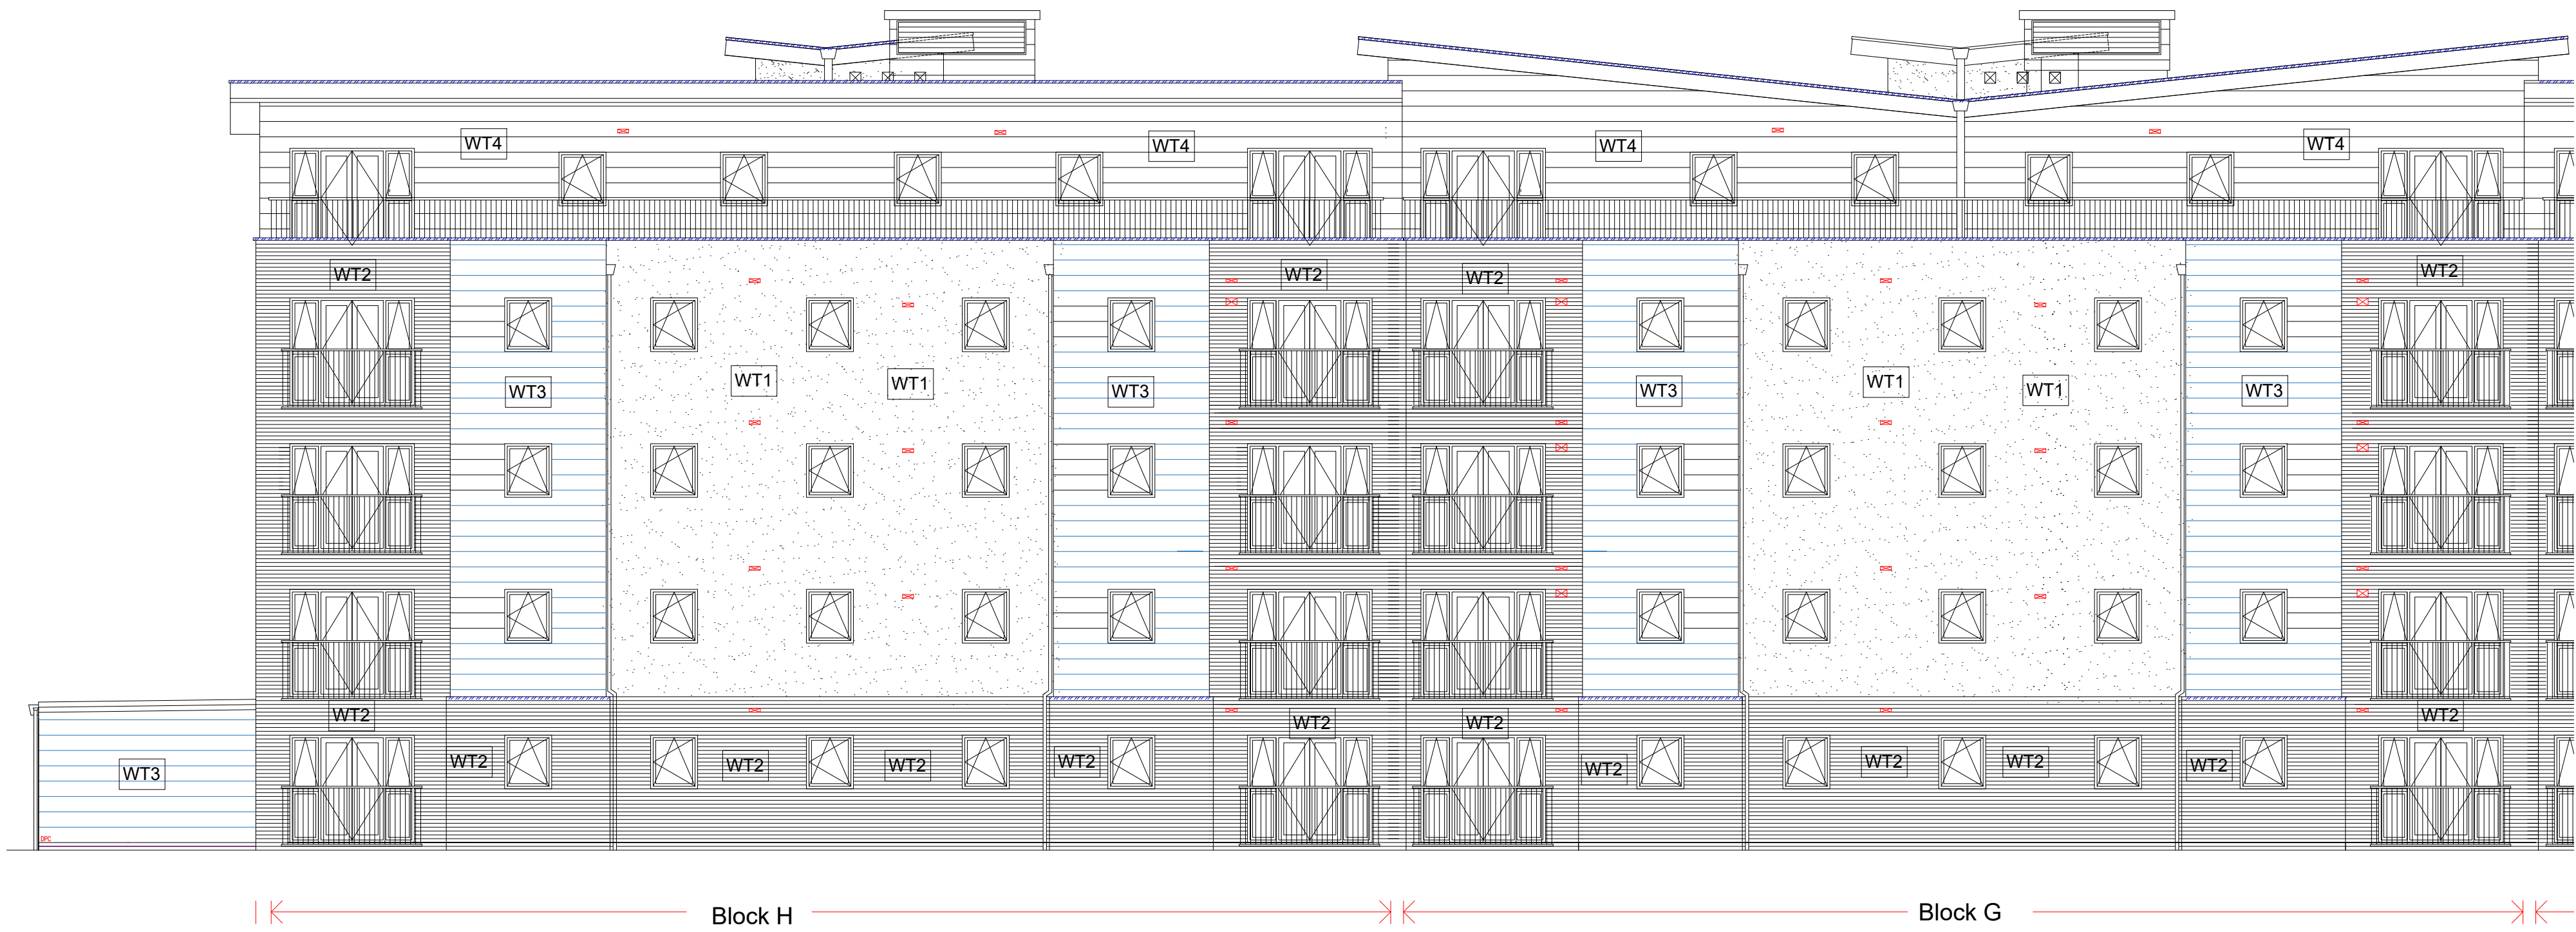


01 Rear - East Elevation
Scale 1:50@A1

DO NOT SCALE

- NOTES
1. ANY DISIMILAR MATERIALS TO BE ISOLATED WITH BARRIER TAPE
 2. ANY DOUBT OF THE CONTENTS OF THIS DRAWING PLEASE CONTACT THE DESIGN OFFICE
 3. THIS DRAWING TO BE READ IN CONJUNCTION WITH ALL OTHER CONTRACT DRAWINGS

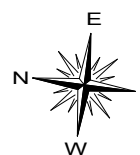

KEY PLAN

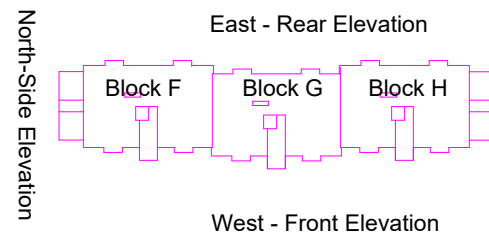

REV	BY	DESCRIPTION	DATE	CHKD
-----	----	-------------	------	------

FOR APPROVAL

DRAWING STATUS



Head Office
10 Jerviston Street
New Stevenston
Motherwell
ML1 4LY

Tel: 01698 833556
Fax: 01698 833558
www.starfishitd.com

Northern England
Manchester
St Georges Island
Hulme Hall Road
Manchester
M15 4GY

Tel: 0333 016 5399
www.starfishitd.com

London
60 Cannon Street
London
EC4N 6NP

Tel: 0333 016 5399
www.starfishitd.com

CLIENT
Trident Building Consultancy Ltd

PROJECT
Alexander Square, Eastleigh,
Hampshire SO50 4BW

DRAWING TITLE
East - Rear Elevation

DATE May 2026 SCALE 1:100 @ A1

DRAWN KD CHECKED HI

PROJECT No. 92226 DRAWING No. E-01 REVISION -