






South-West (Rear) Elevation - As Proposed

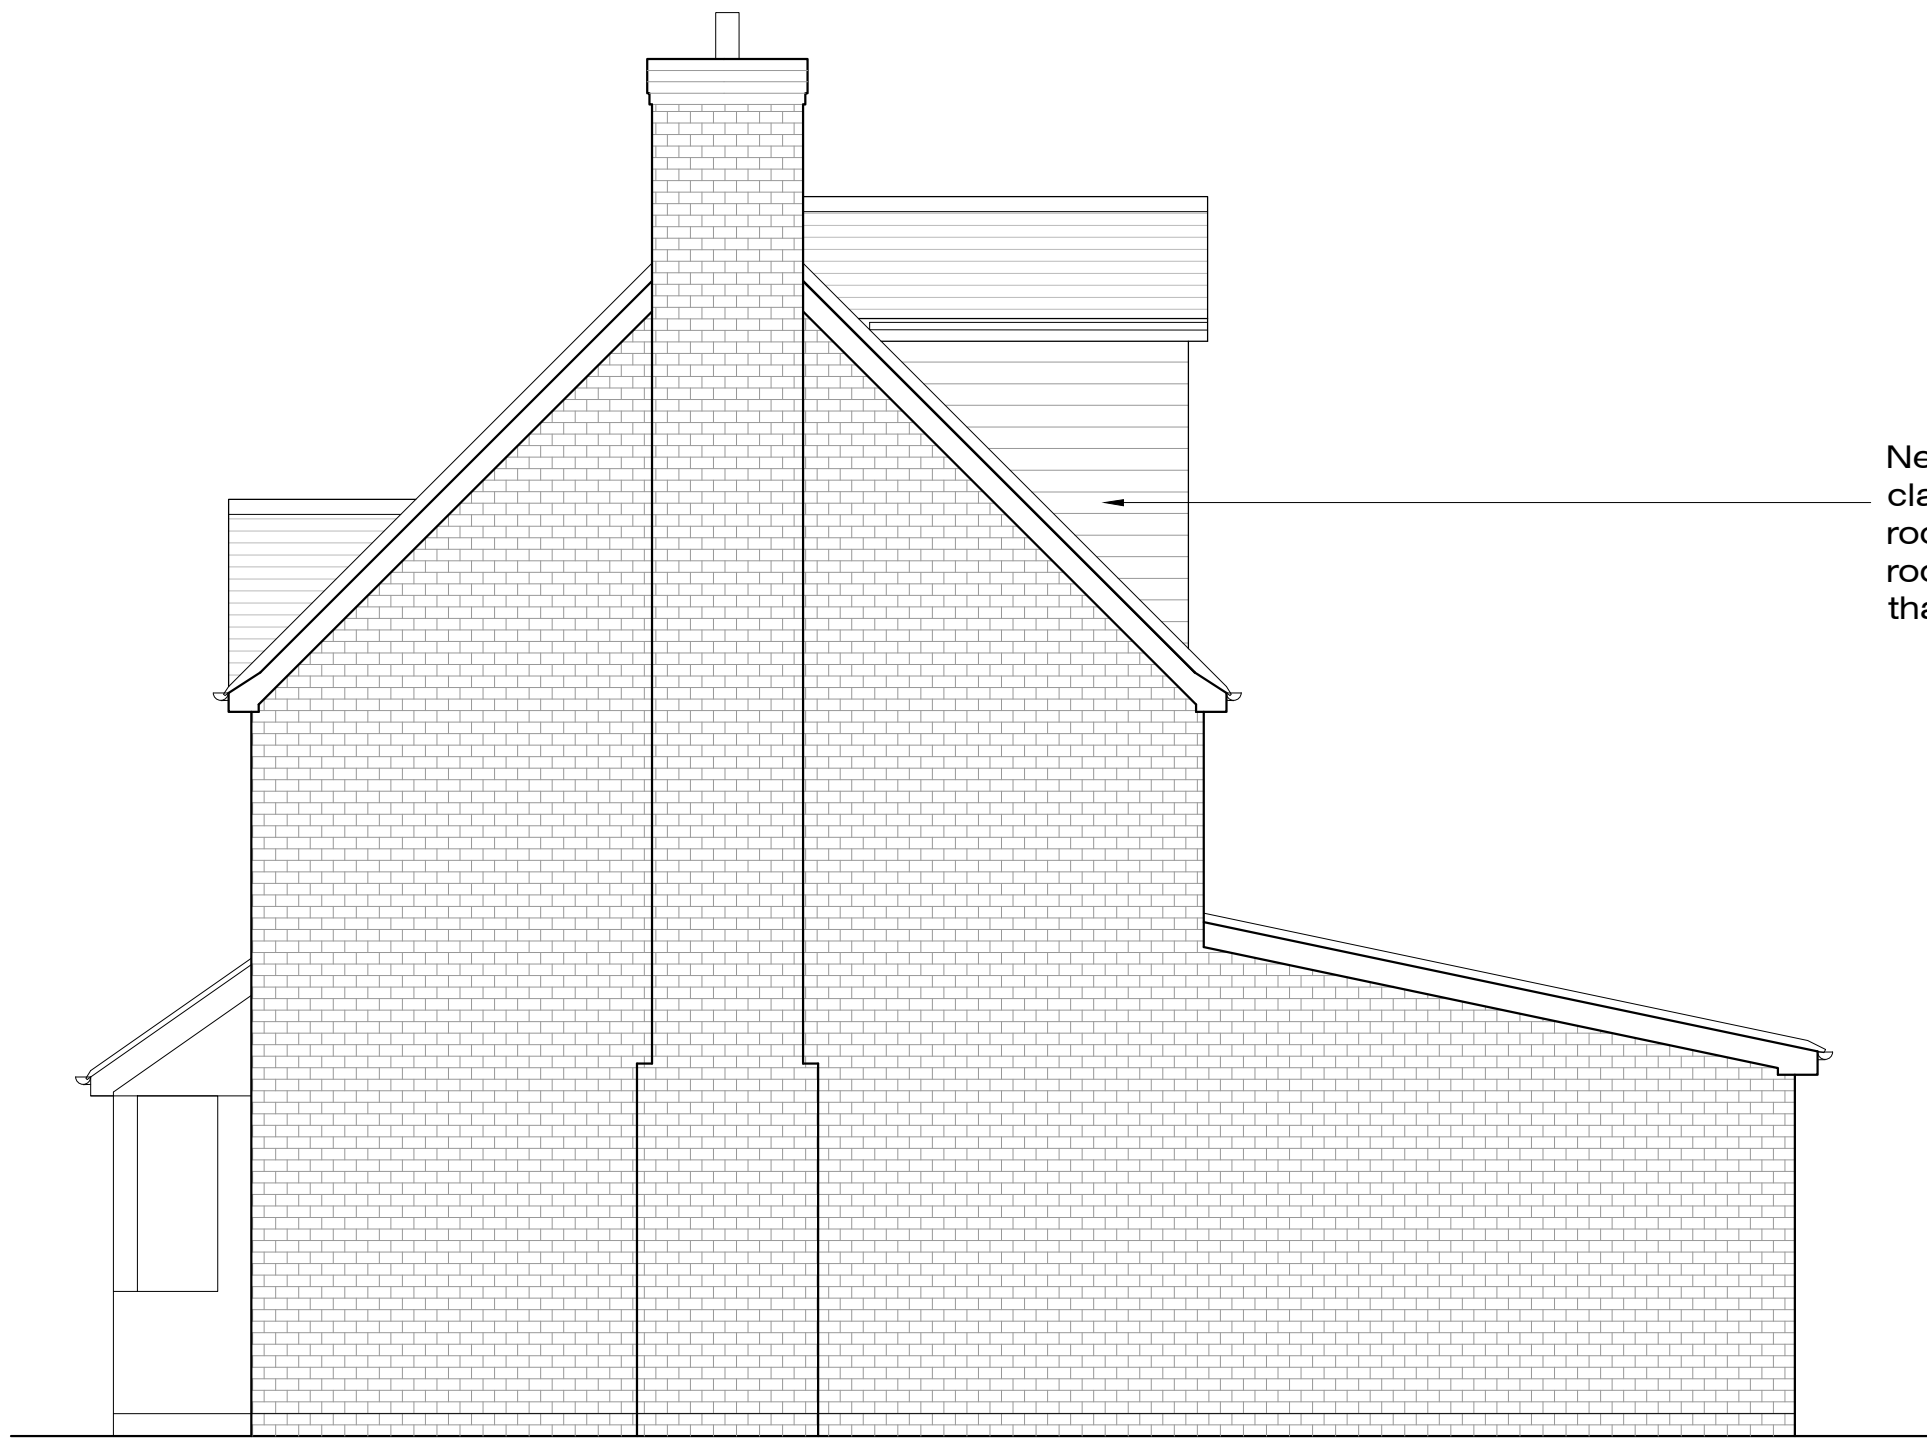


North-West (Side) Elevation - As Proposed

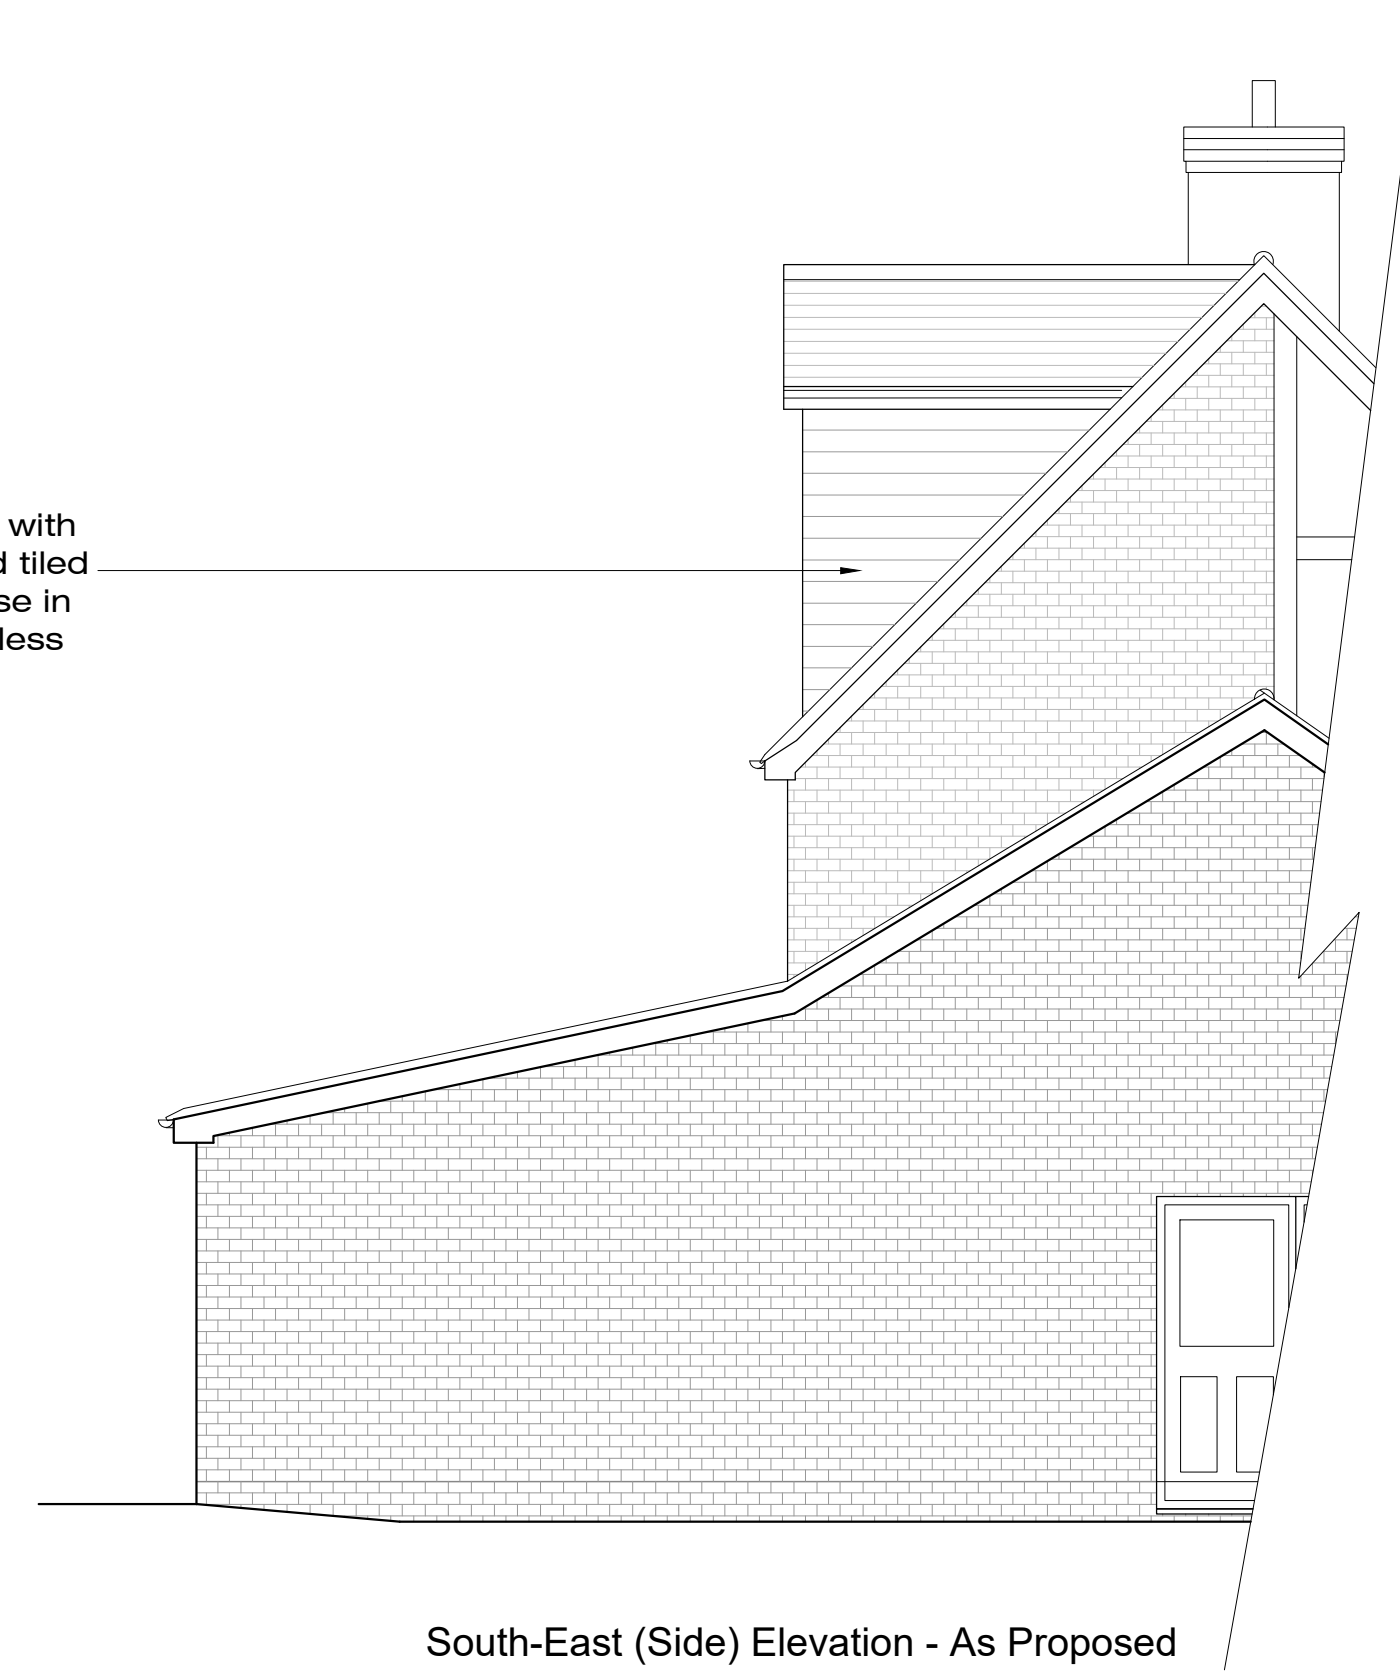

South-East (Side) Elevation - As Proposed

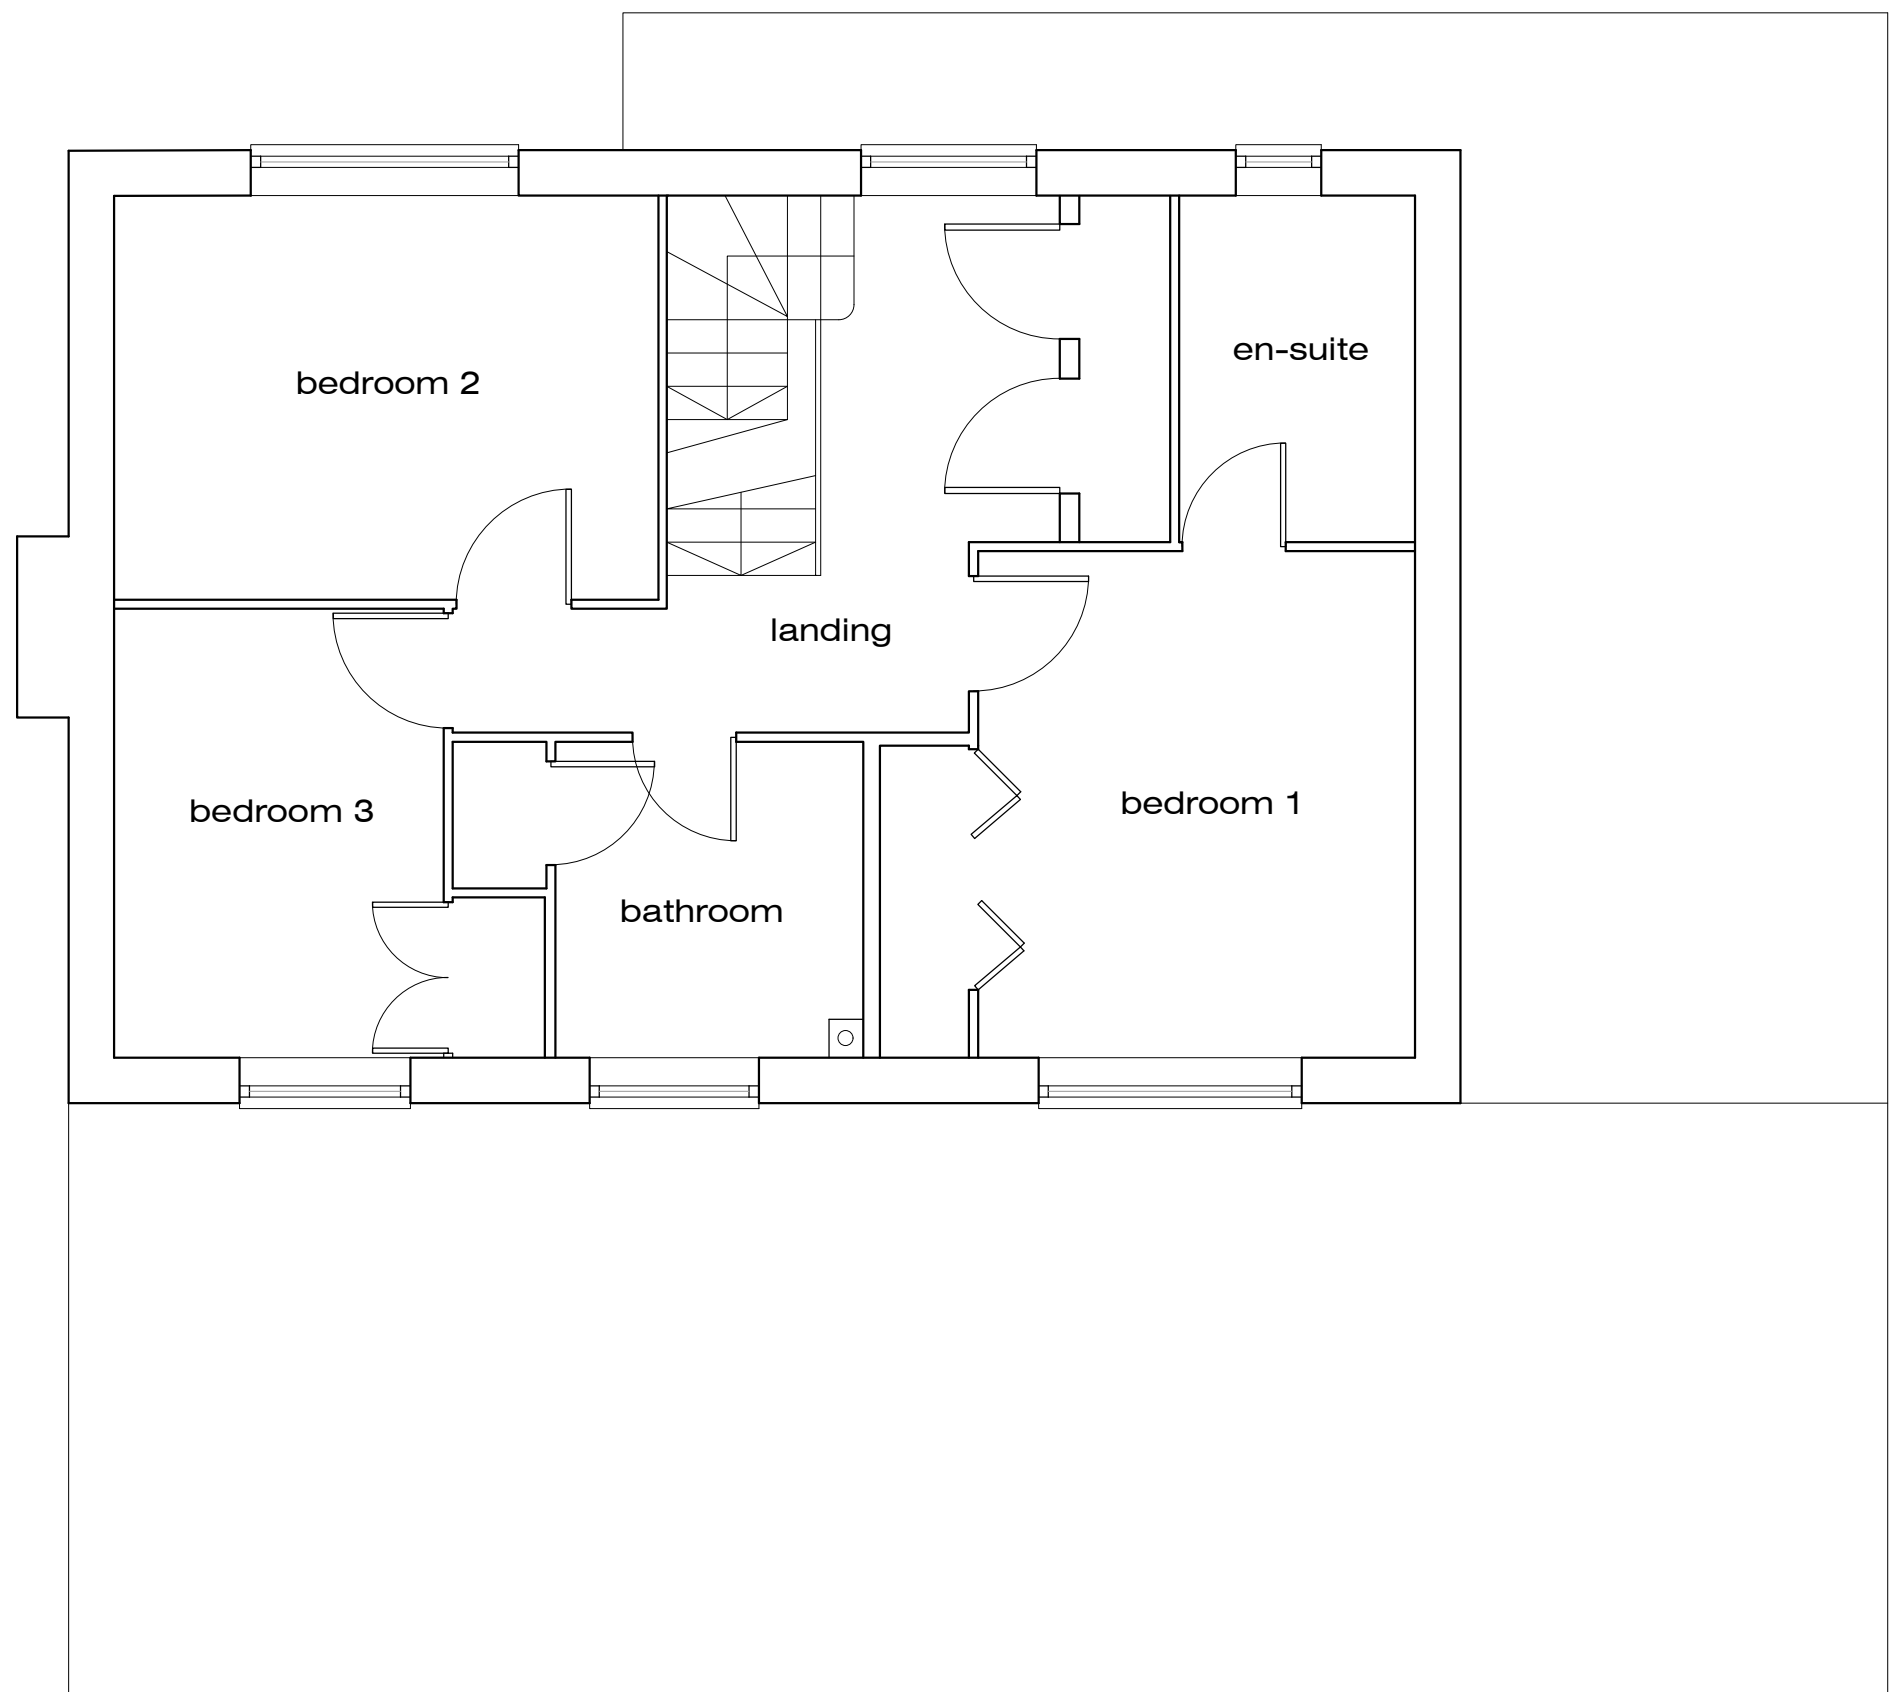


First Floor Plan - As Proposed

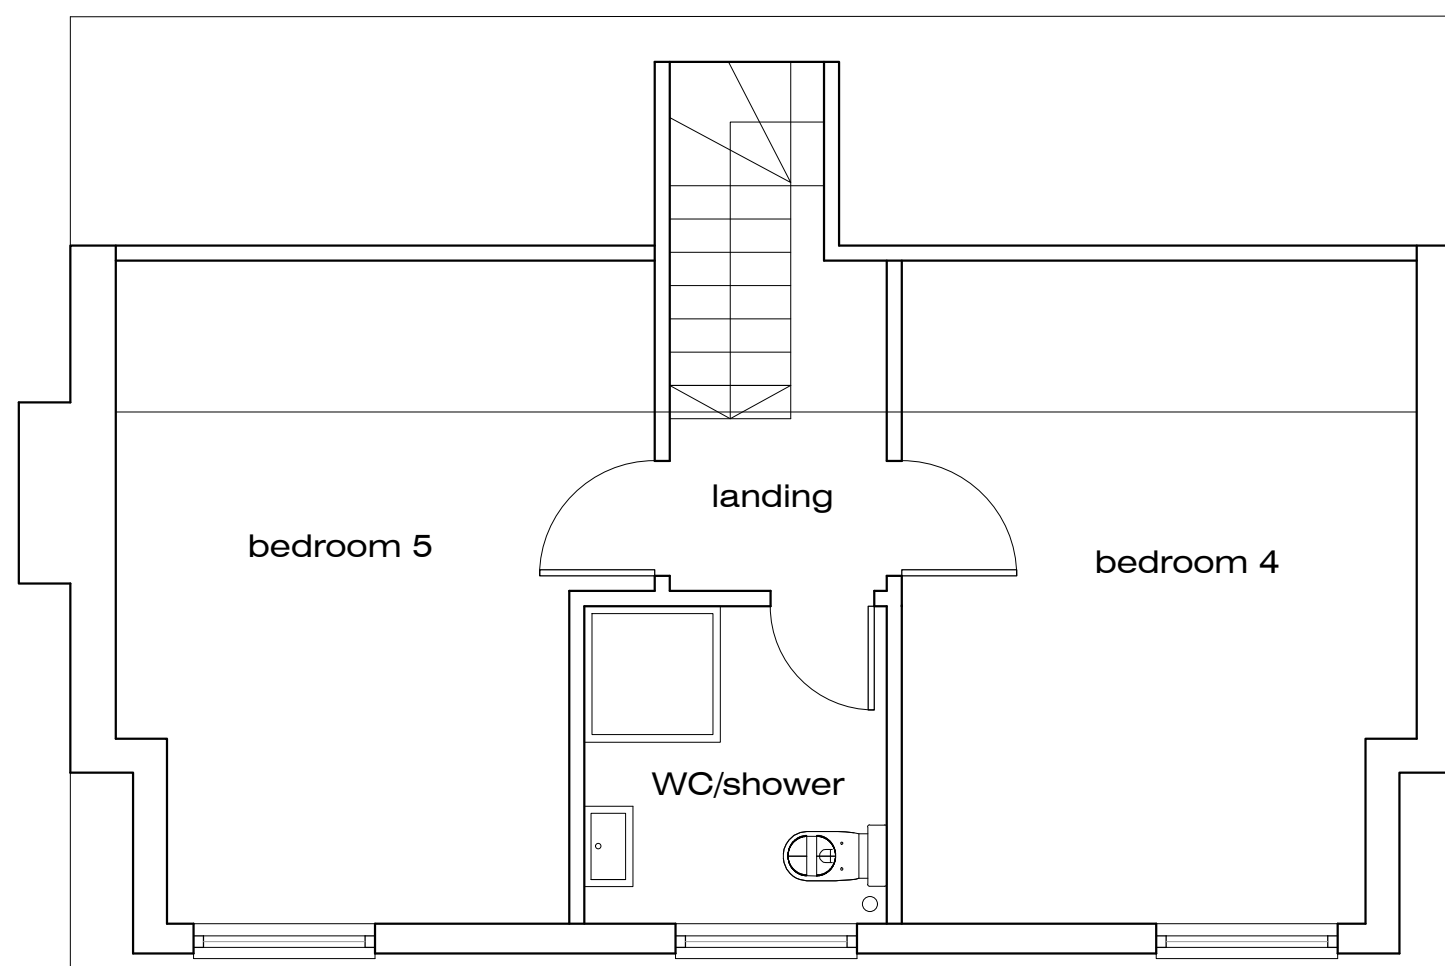

Second Floor Plan - As Proposed

Outline of Proposed
Rear Facing Dormer

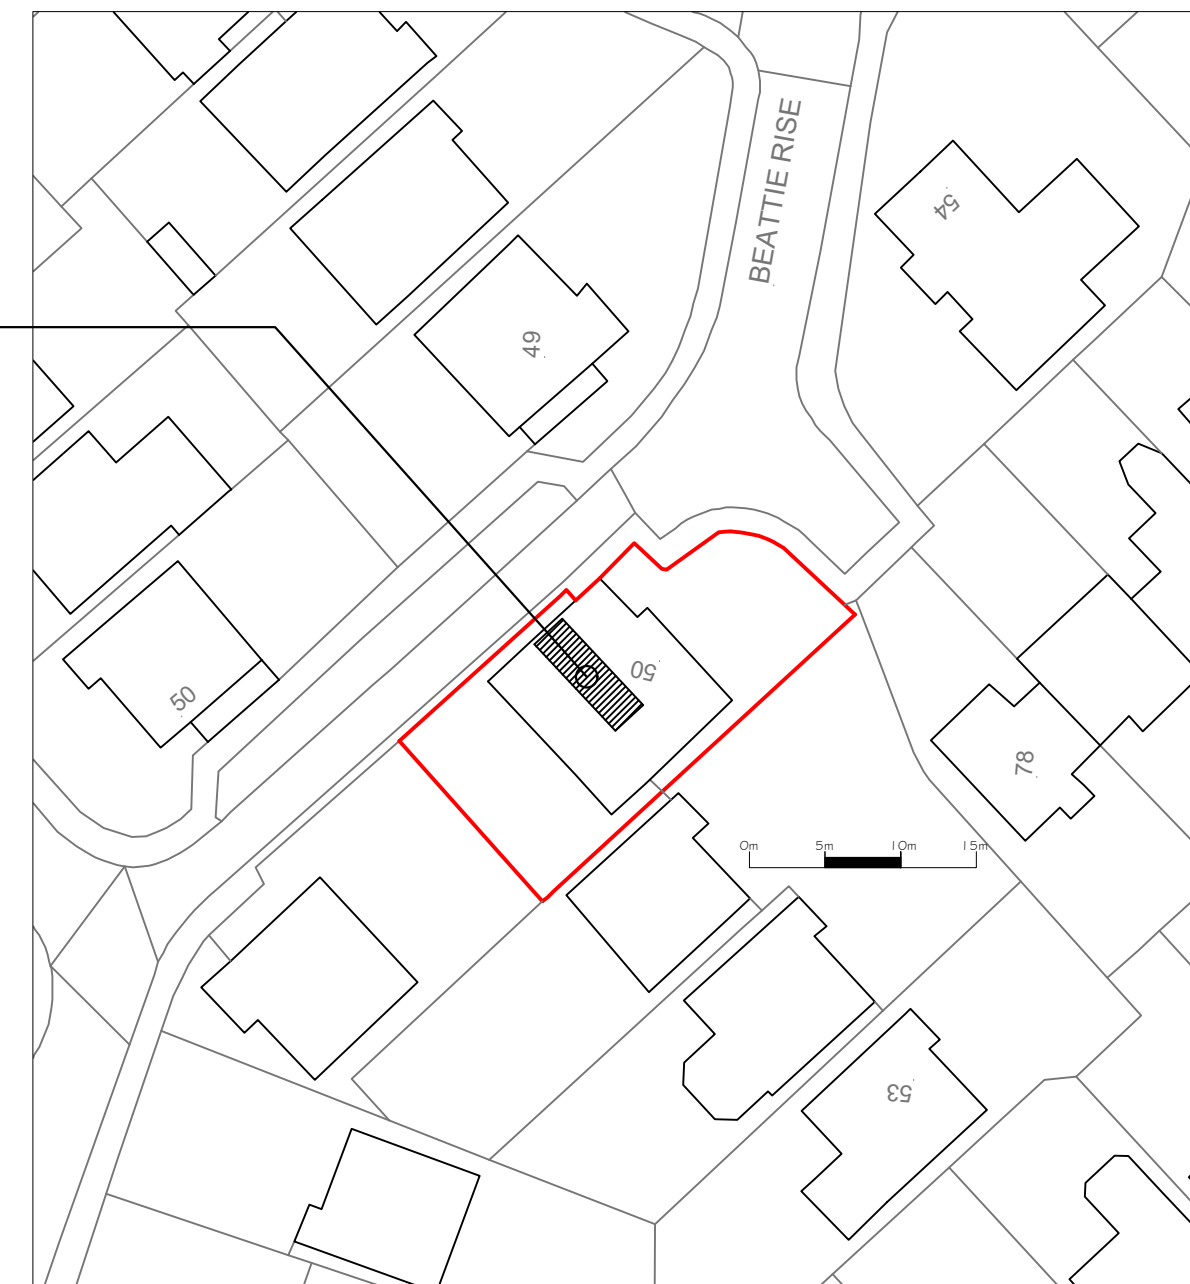

Block Plan - As Proposed 1:500

-	Issued for Lawful Development Certificate application	NJ	20-05-26
Rev.		By	Date
Wildern Architecture Ltd The Hawthorns, 105 Dibles Road, Warsash, Southampton, SO31 9JL 07920 260758 Project 50 Beattie Rise, Hedge End, Southampton, SO30 2RF Client Mr L Griffiths			
Title Plans & Elevations - As Proposed			
Date	May 26	Drawn By	NJ
Job No.	Drawing No.	Scale	Revision
W25-031	101	1:50 /500@A1	-