






South-West (Rear) Elevation - As Existing

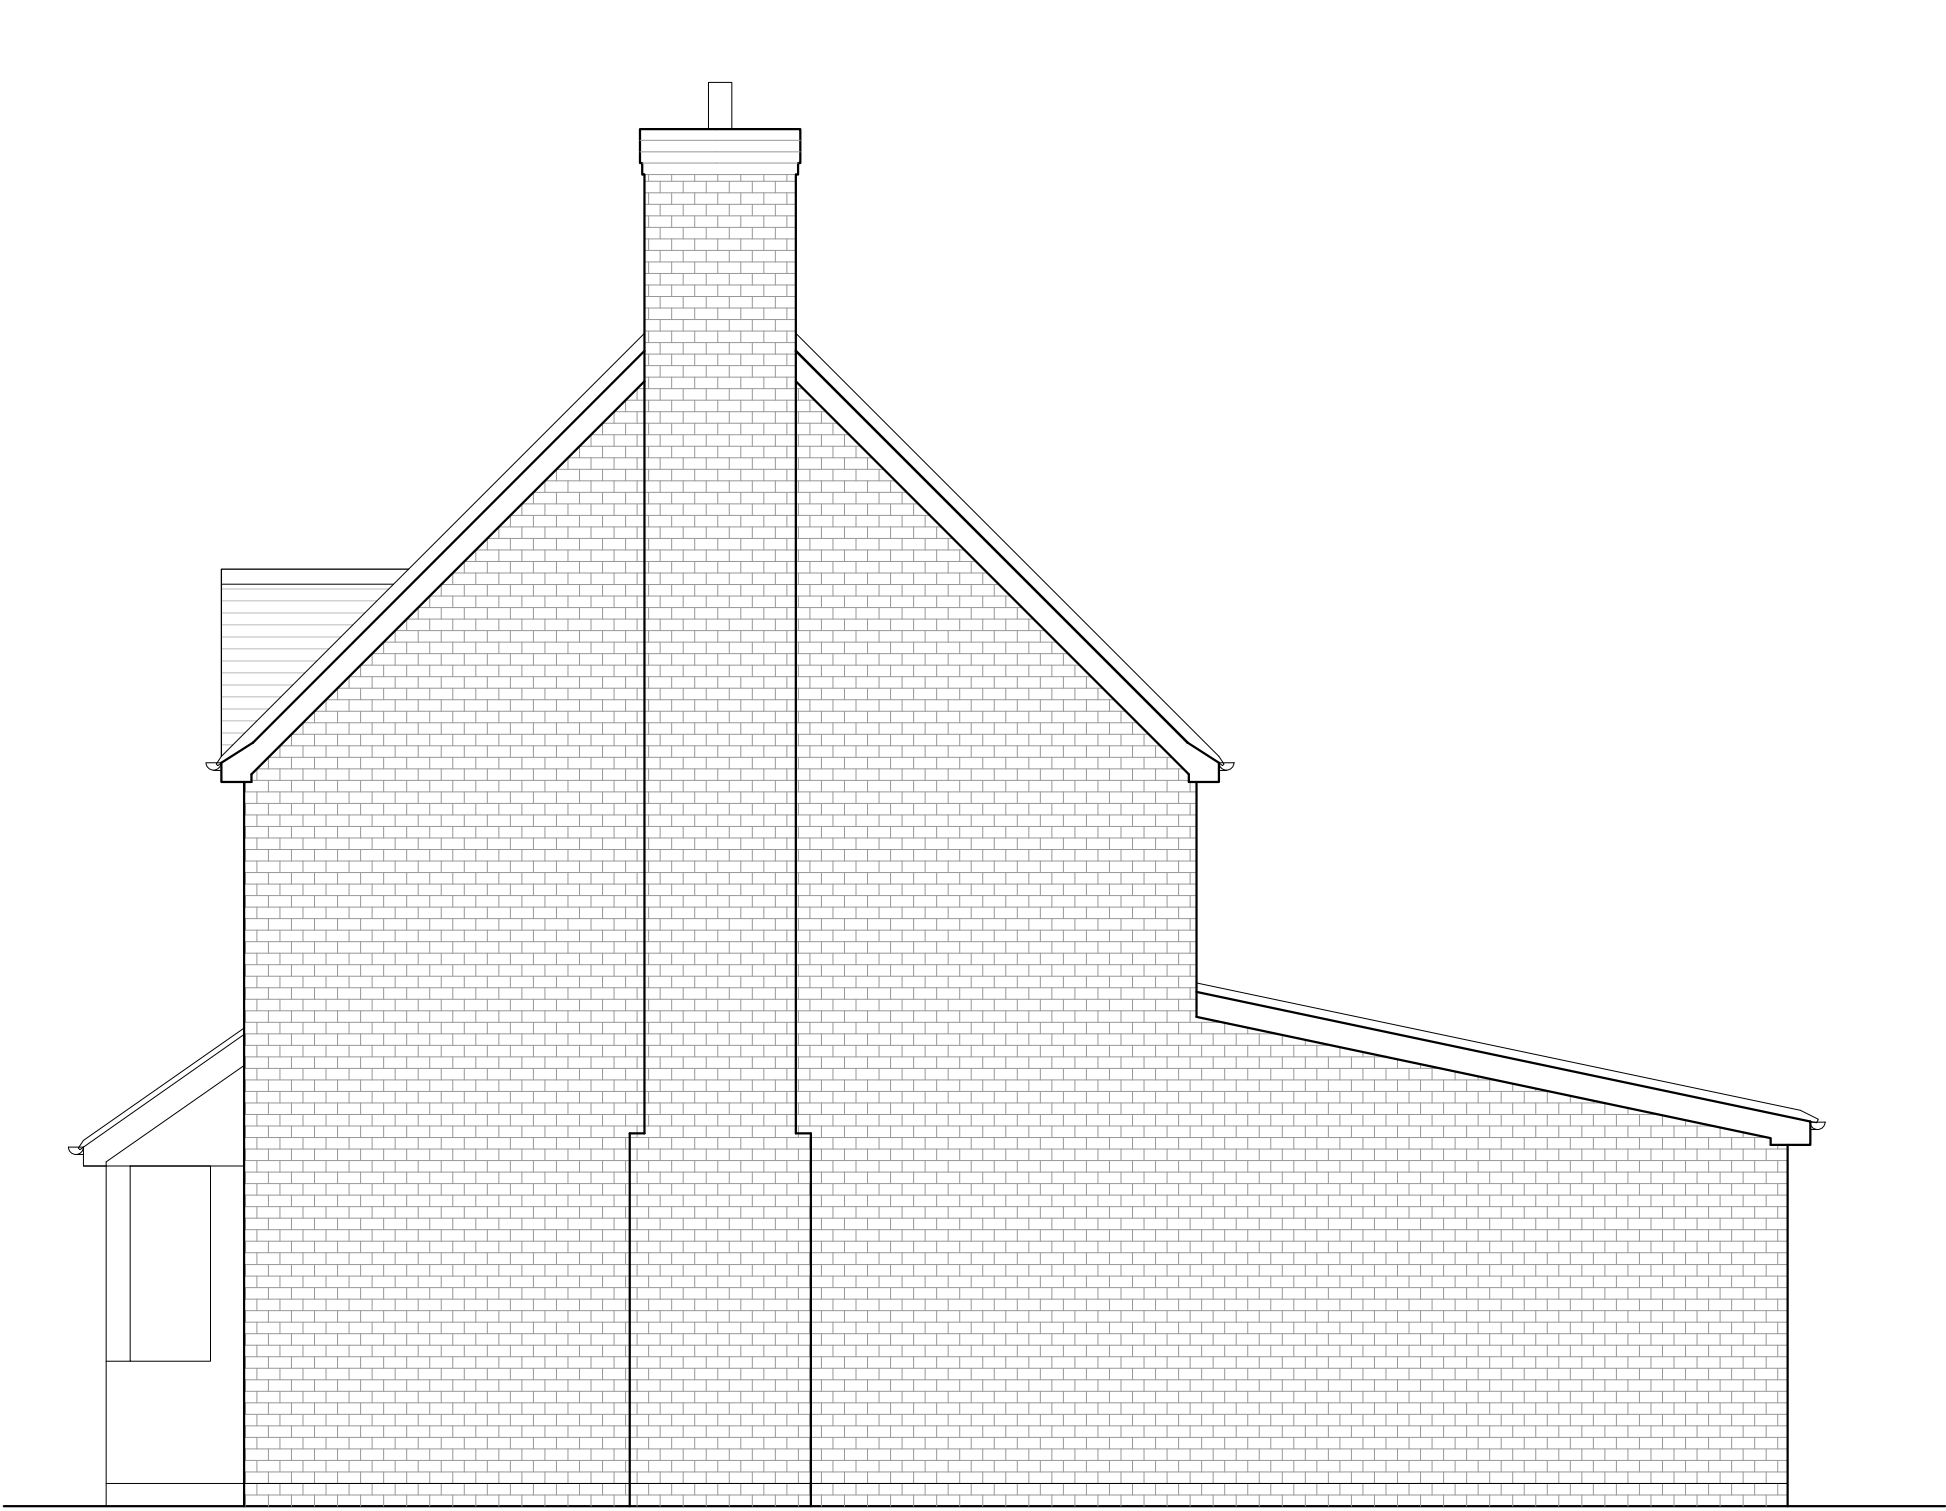


North-West (Side) Elevation - As Existing

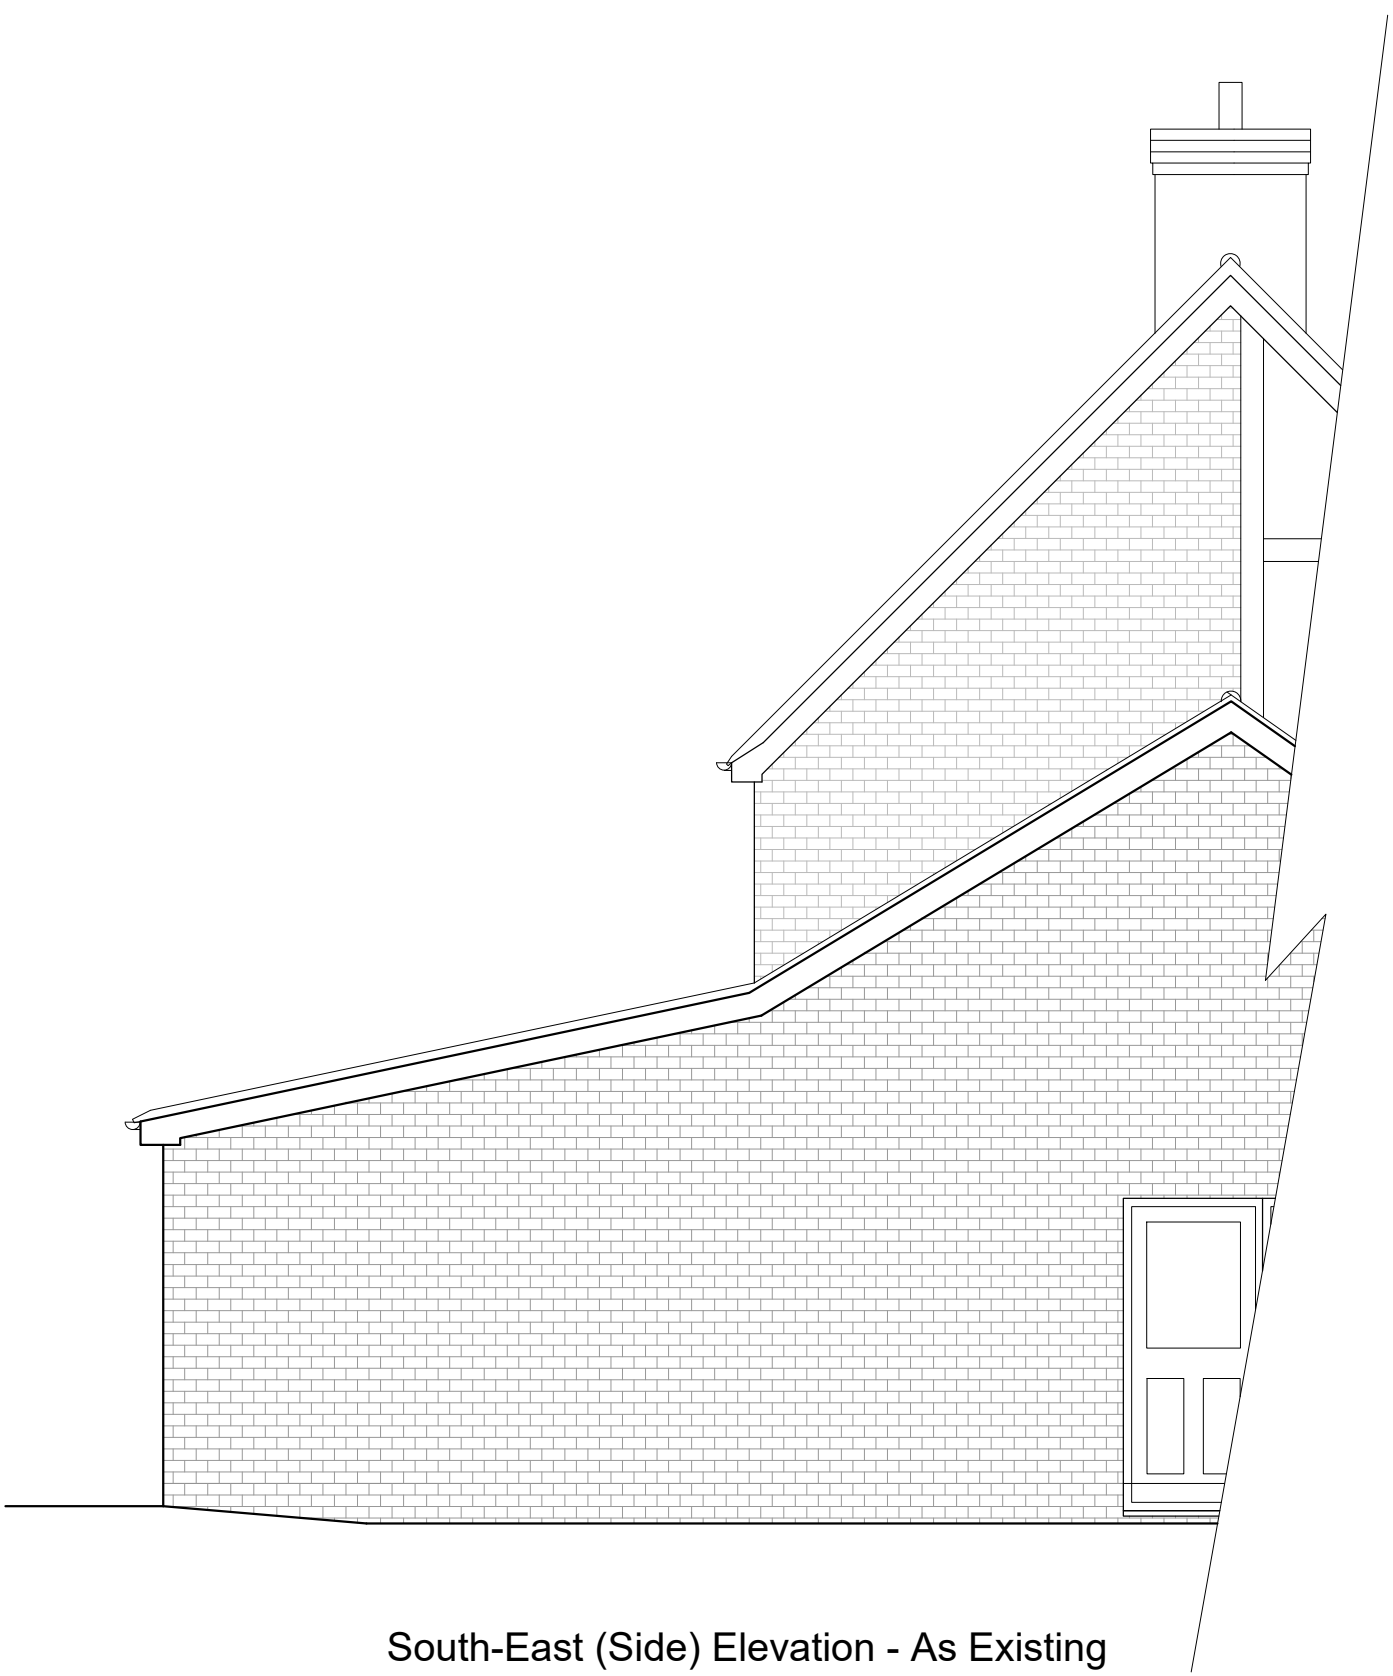

South-East (Side) Elevation - As Existing

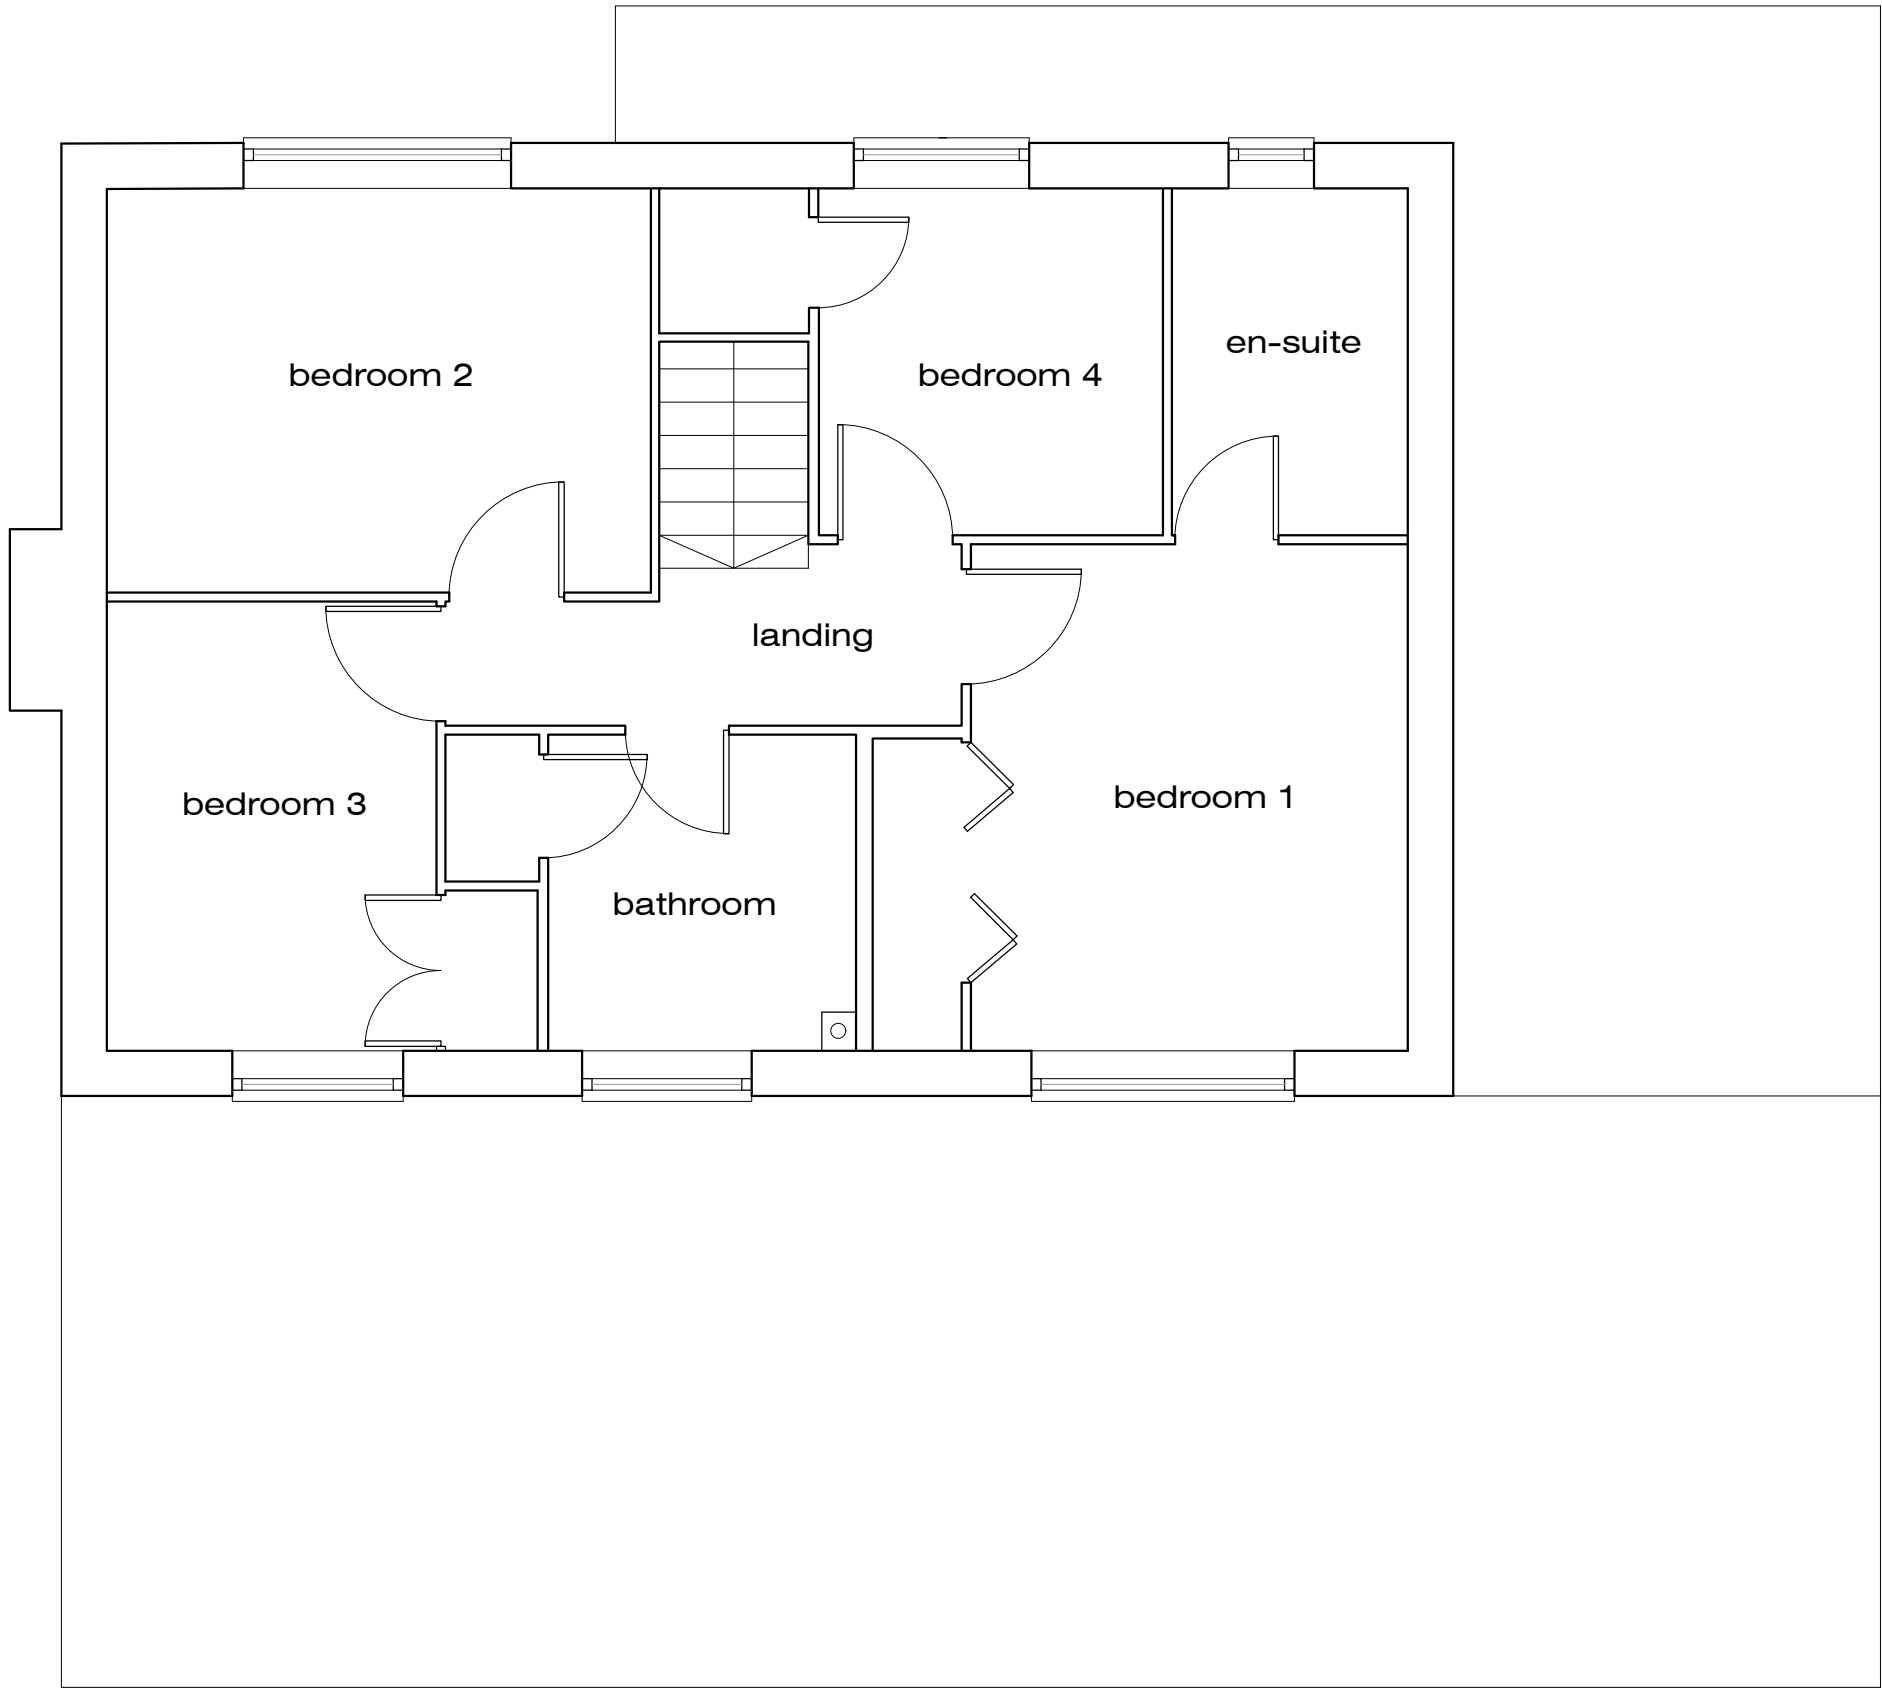

First Floor Plan - As Existing

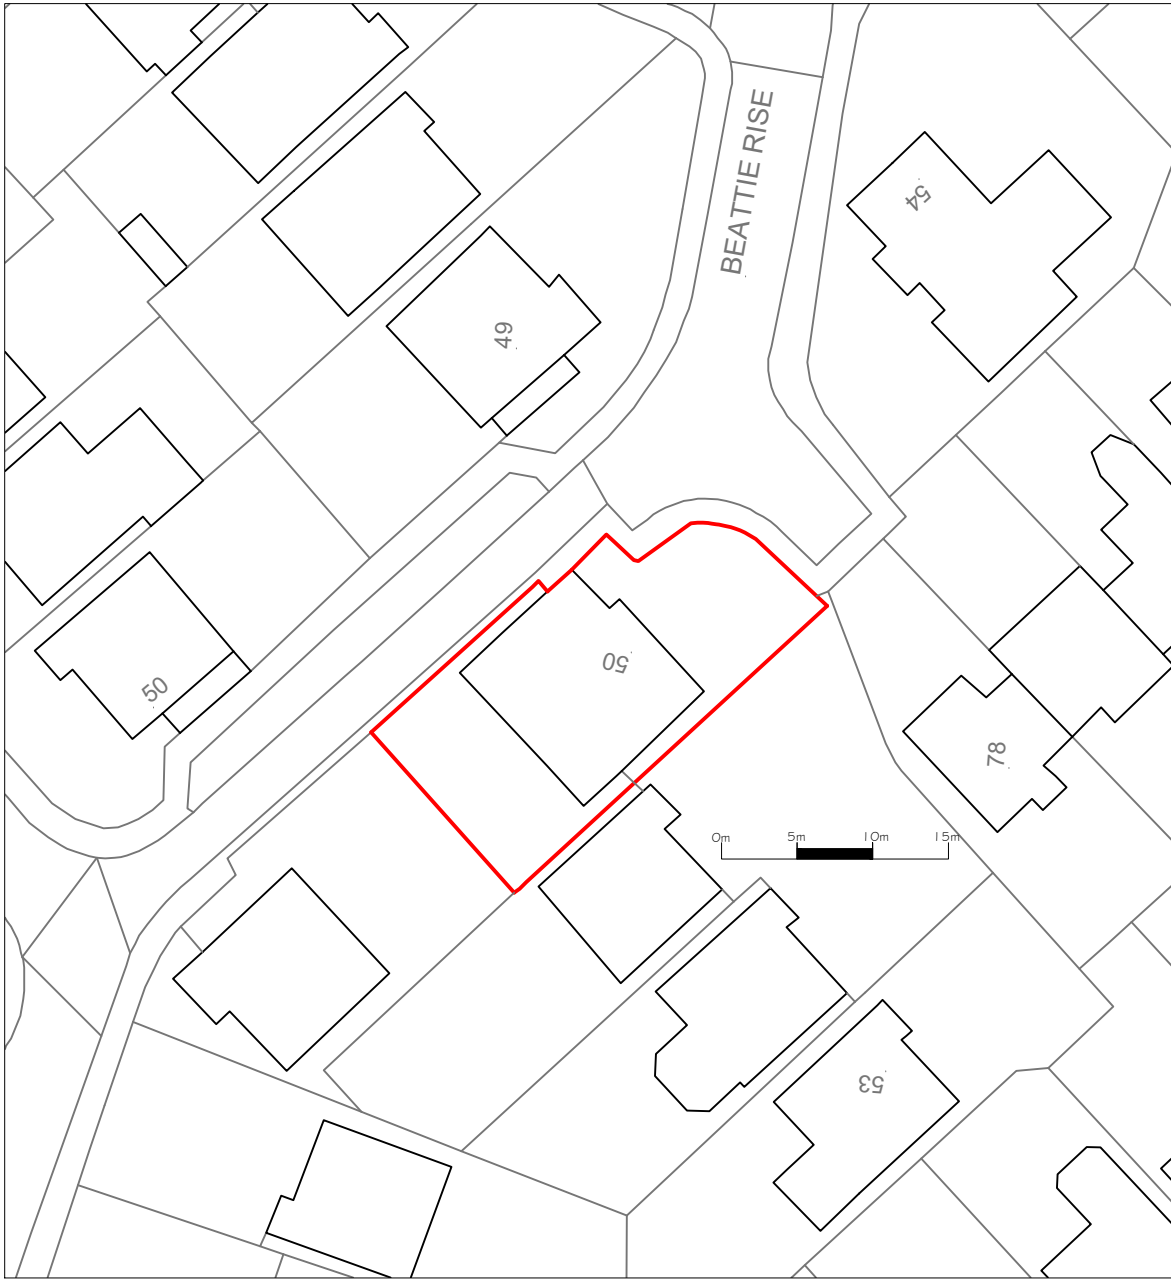

Block Plan - As Existing 1:500

-	Issued for Lawful Development Certificate application	NJ	20-05-26
Rev.		By	Date
Wildern Architecture Ltd The Hawthorns, 105 Dibles Road, Warsash, Southampton, SO31 9JL 07920 260758			
Project			
50 Beattie Rise, Hedge End, Southampton, SO30 2RF			
Client			
Mr L Griffiths			
Title			
Plans & Elevations - As Existing			
Date May 26		Drawn By NJ	
Job No.	Drawing No.	Scale	Revision
W25-031	001	1:50 /500@A1	-