



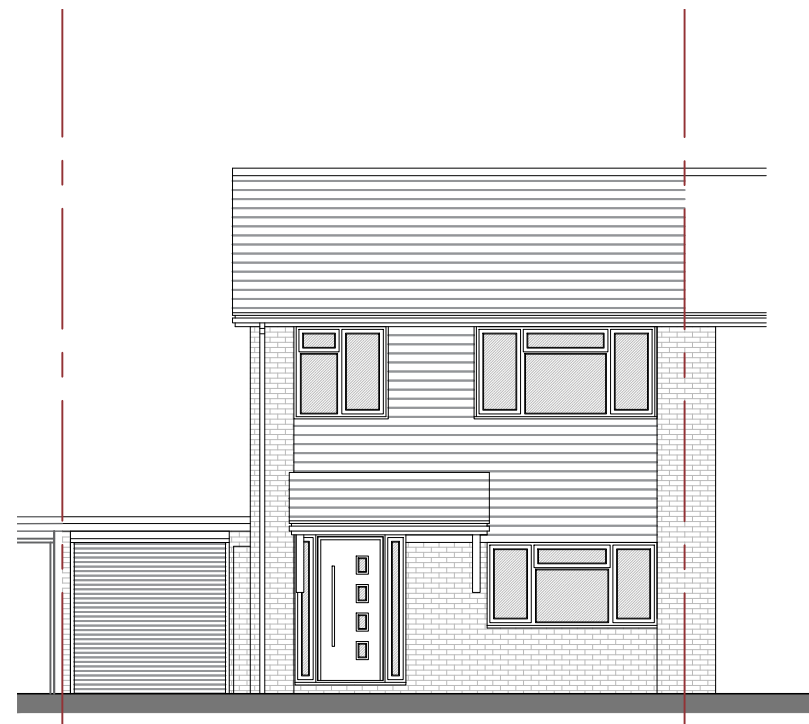


PROPOSED FRONT ELEVATION
1:100@A1

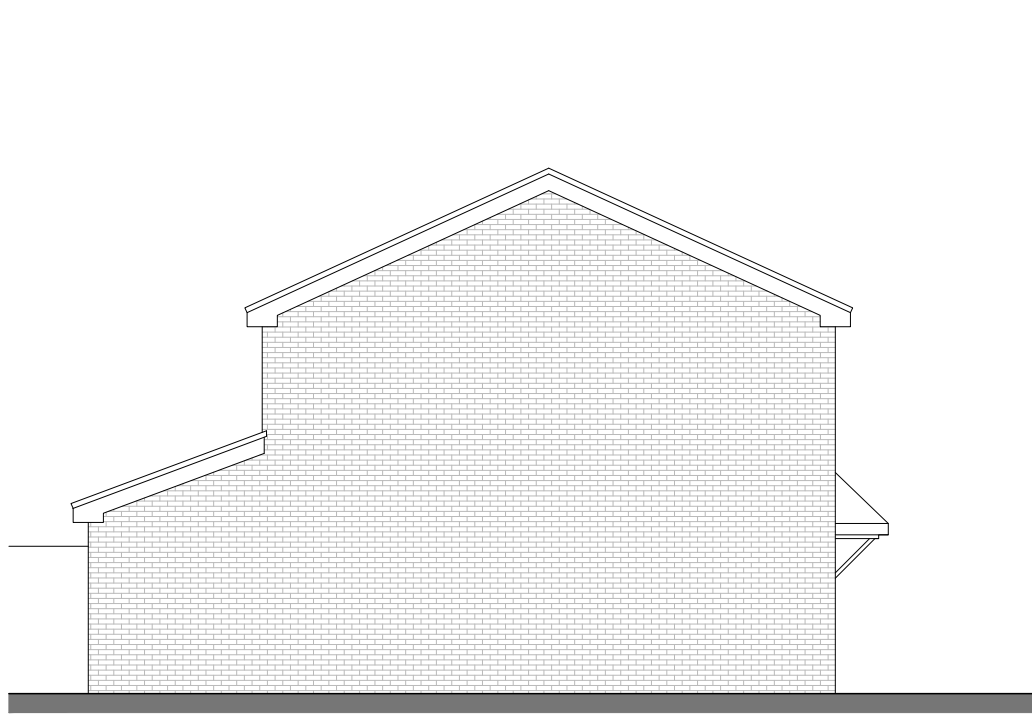


PROPOSED SIDE ELEVATION
1:100@A1




PROPOSED REAR ELEVATION
1:100@A1

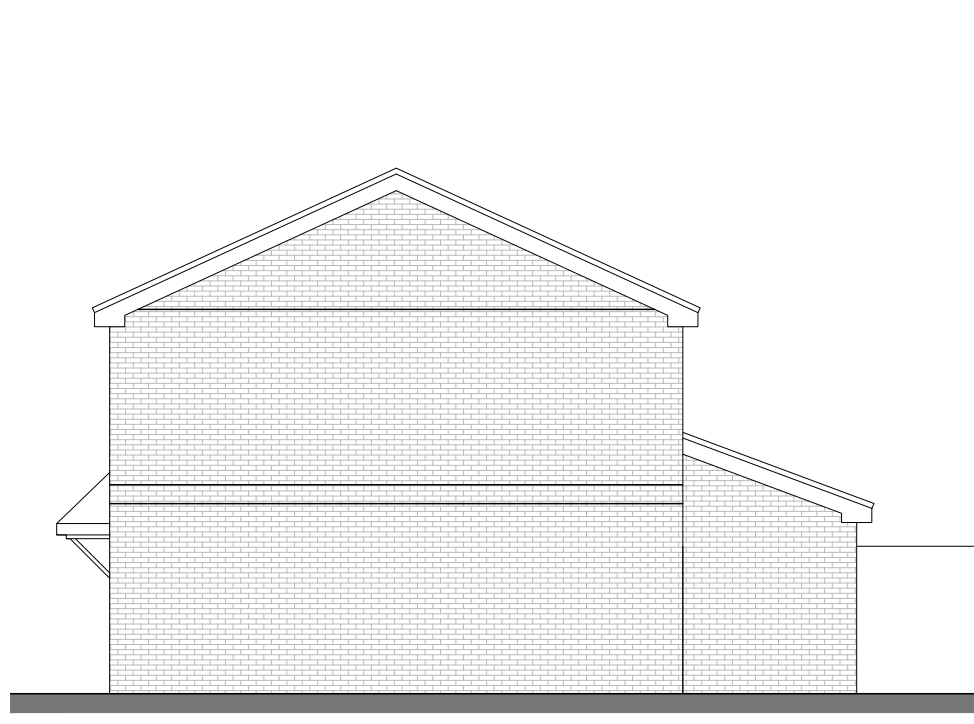


PROPOSED SIDE ELEVATION
1:100@A1

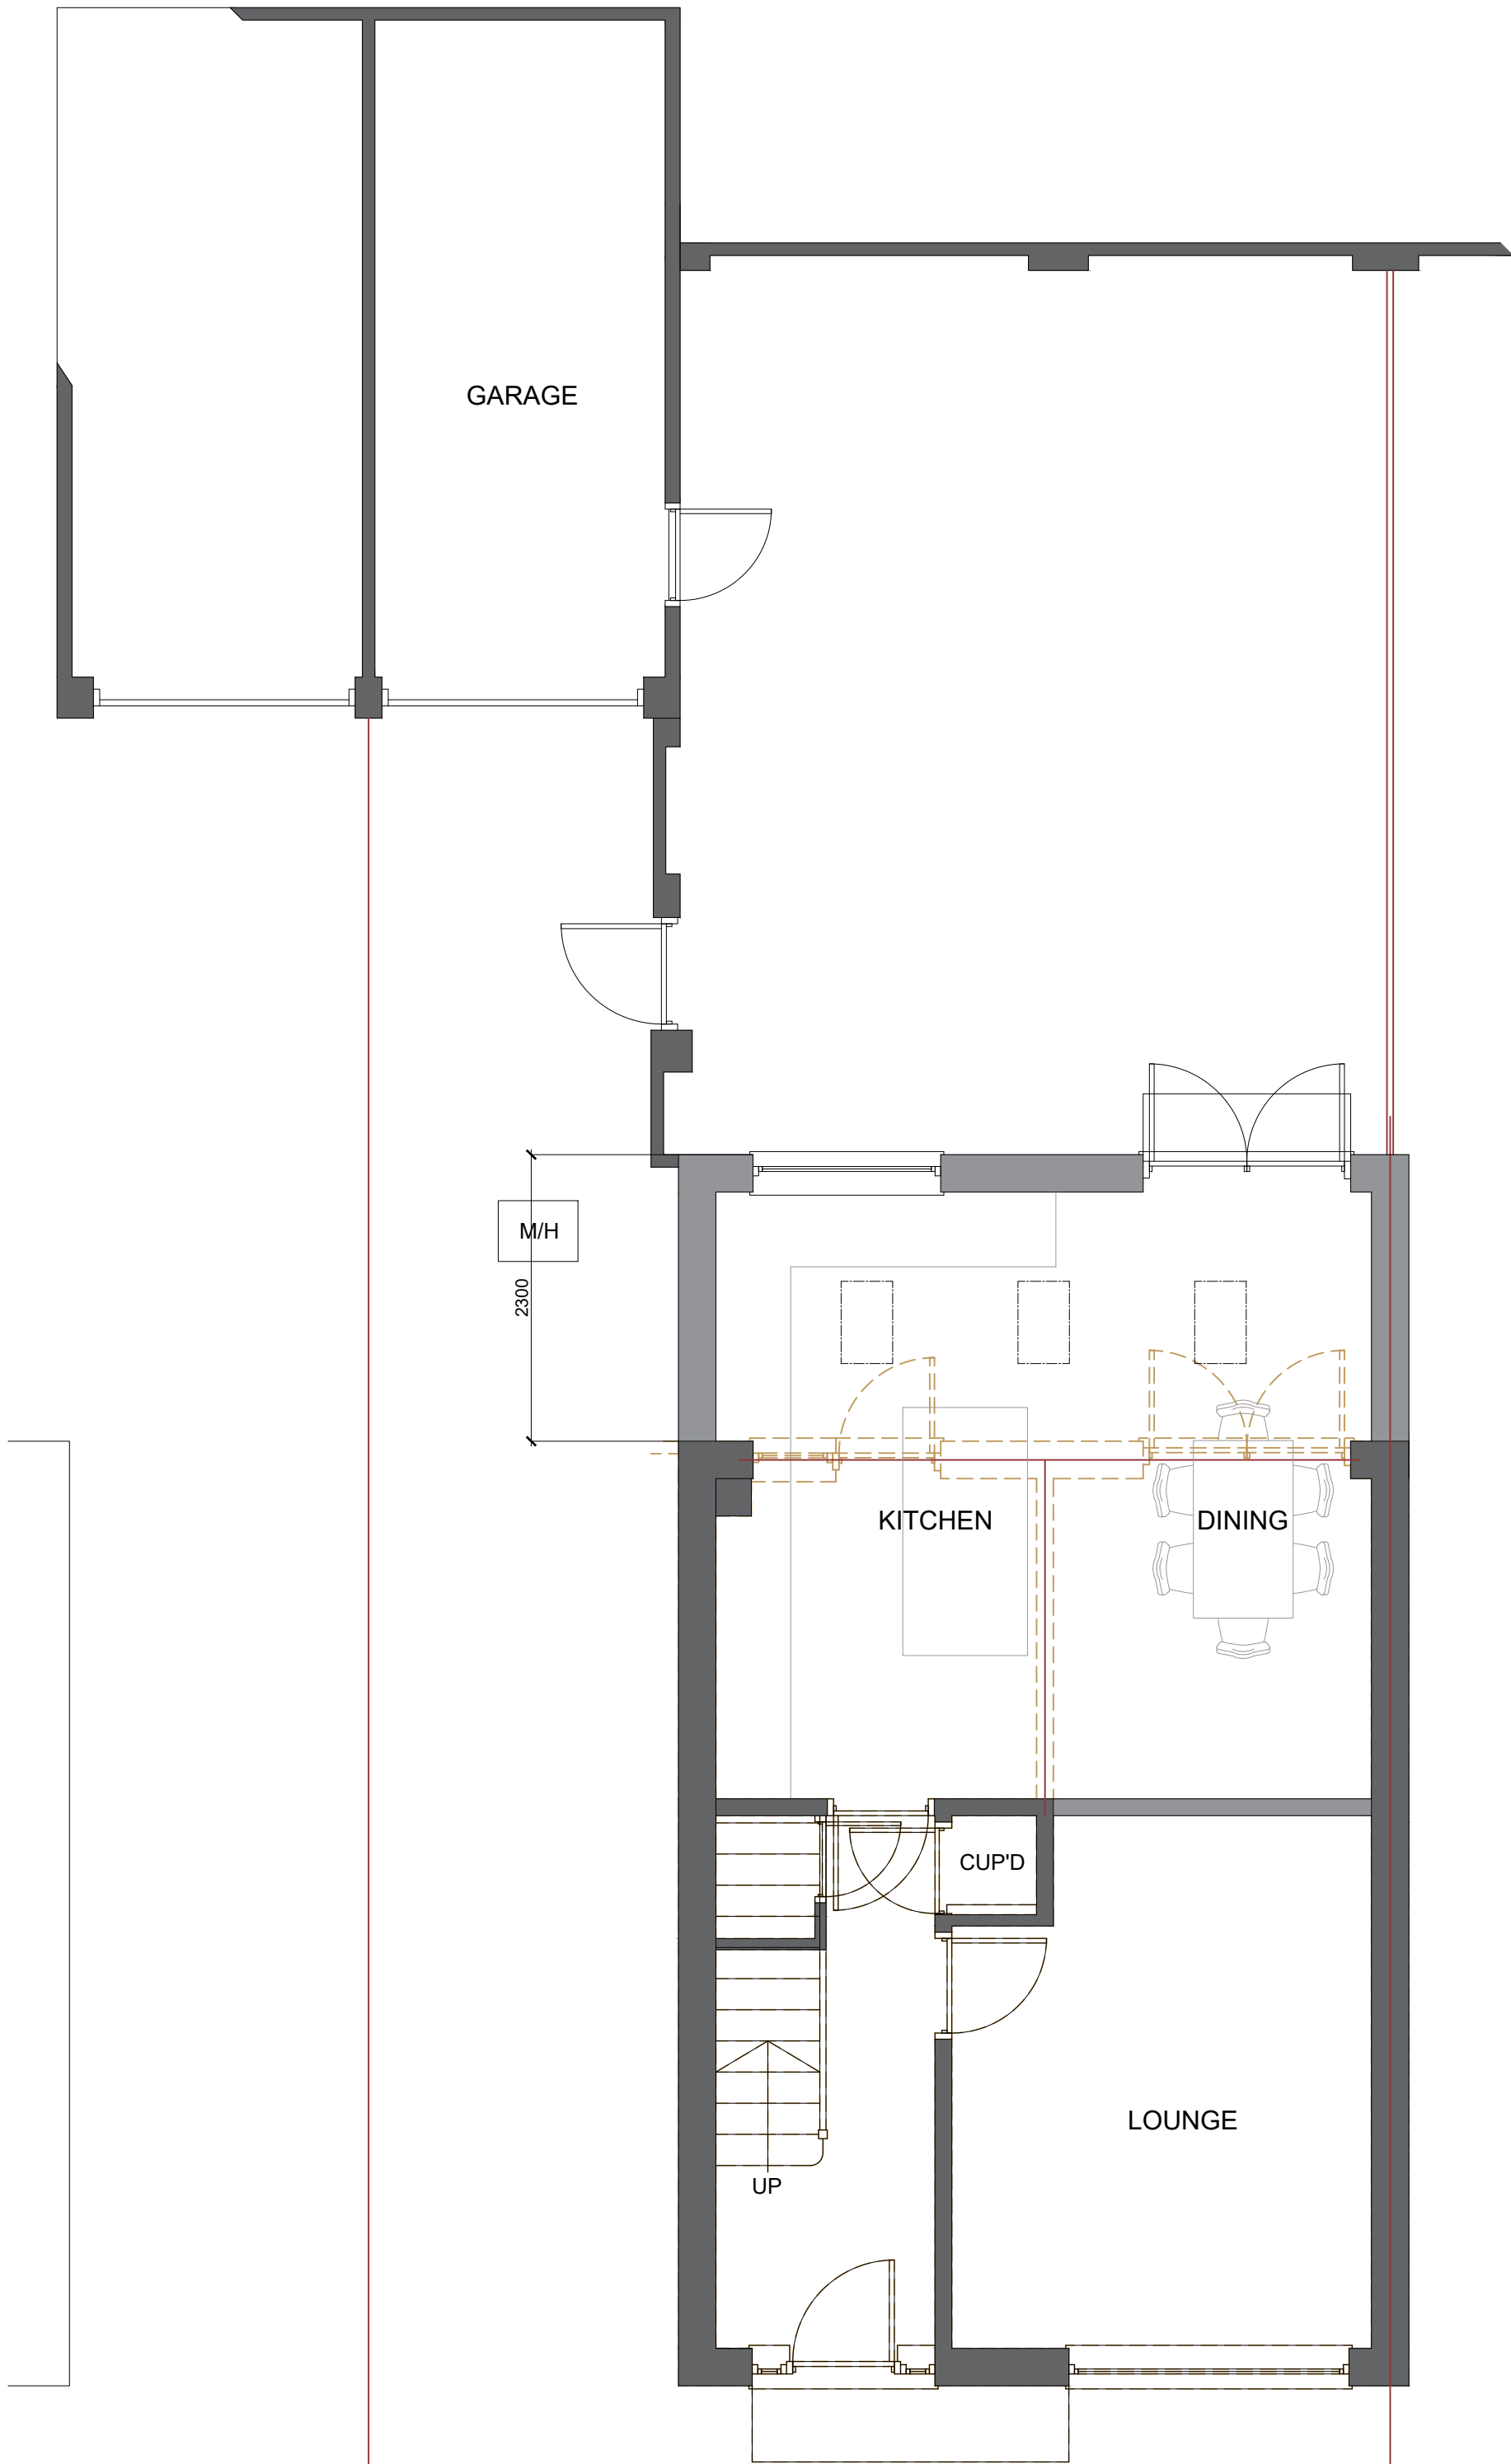


PROPOSED GROUND FLOOR PLAN
1:50@A1

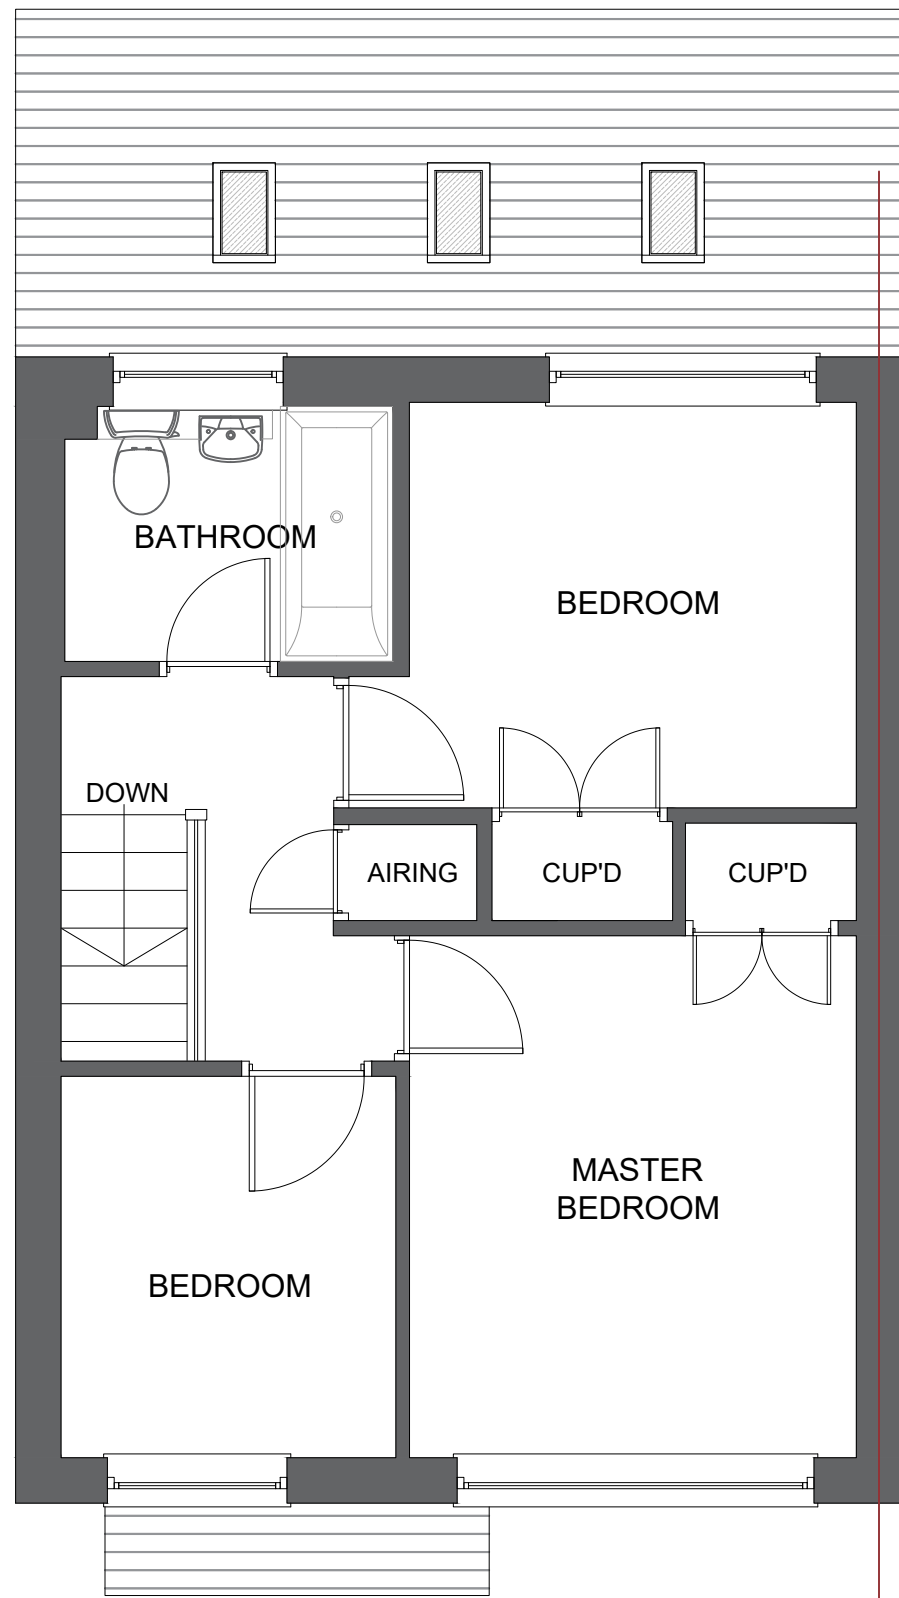

PROPOSED FIRST FLOOR PLAN
1:50@A1

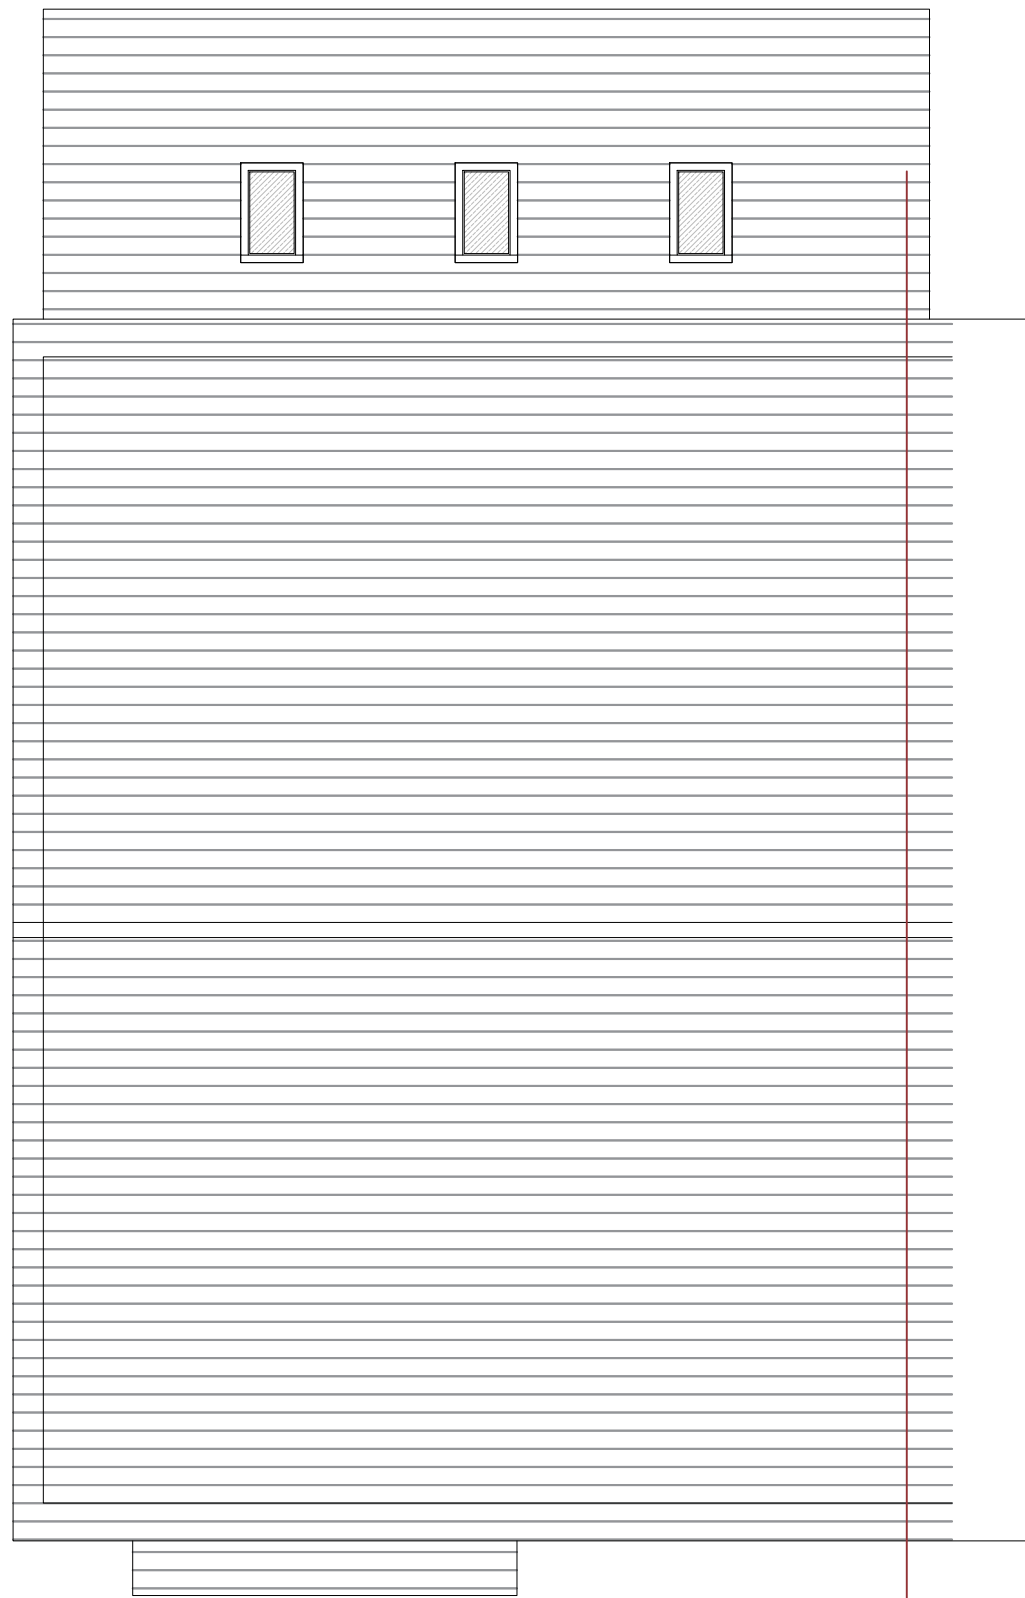

PROPOSED ROOF PLAN
1:50@A1

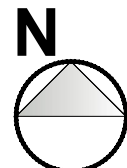

NOTES

DO NOT SCALE FROM THIS DRAWING.
ALL DIMENSIONS TO BE CHECKED ON SITE.
COPYRIGHT PROTECTED.

ORIGINAL A1

REVISIONS:

REV A: 21/05/26 - EXTENSION INCREASED IN SIZE FROM 1800-2300MM

JOB TITLE:

PROPOSALS AT:
203 CRANBOURNE PARK,
HEDGE END,
SOUTHAMPTON,
SO30 0PA

LAWFUL DEVELOPMENT

CONTACT:

07988518827
dwilliams@willowarchitecture.co.uk

TREVOR AND RACHEL

CLIENT:



DRAWING TITLE:

PROPOSED PLANS & ELEVATIONS

DRAWN BY:

DATE:

20/05/26

SCALE:

VARIES@A1

DTW

DRAWING NO:

2111-002A