
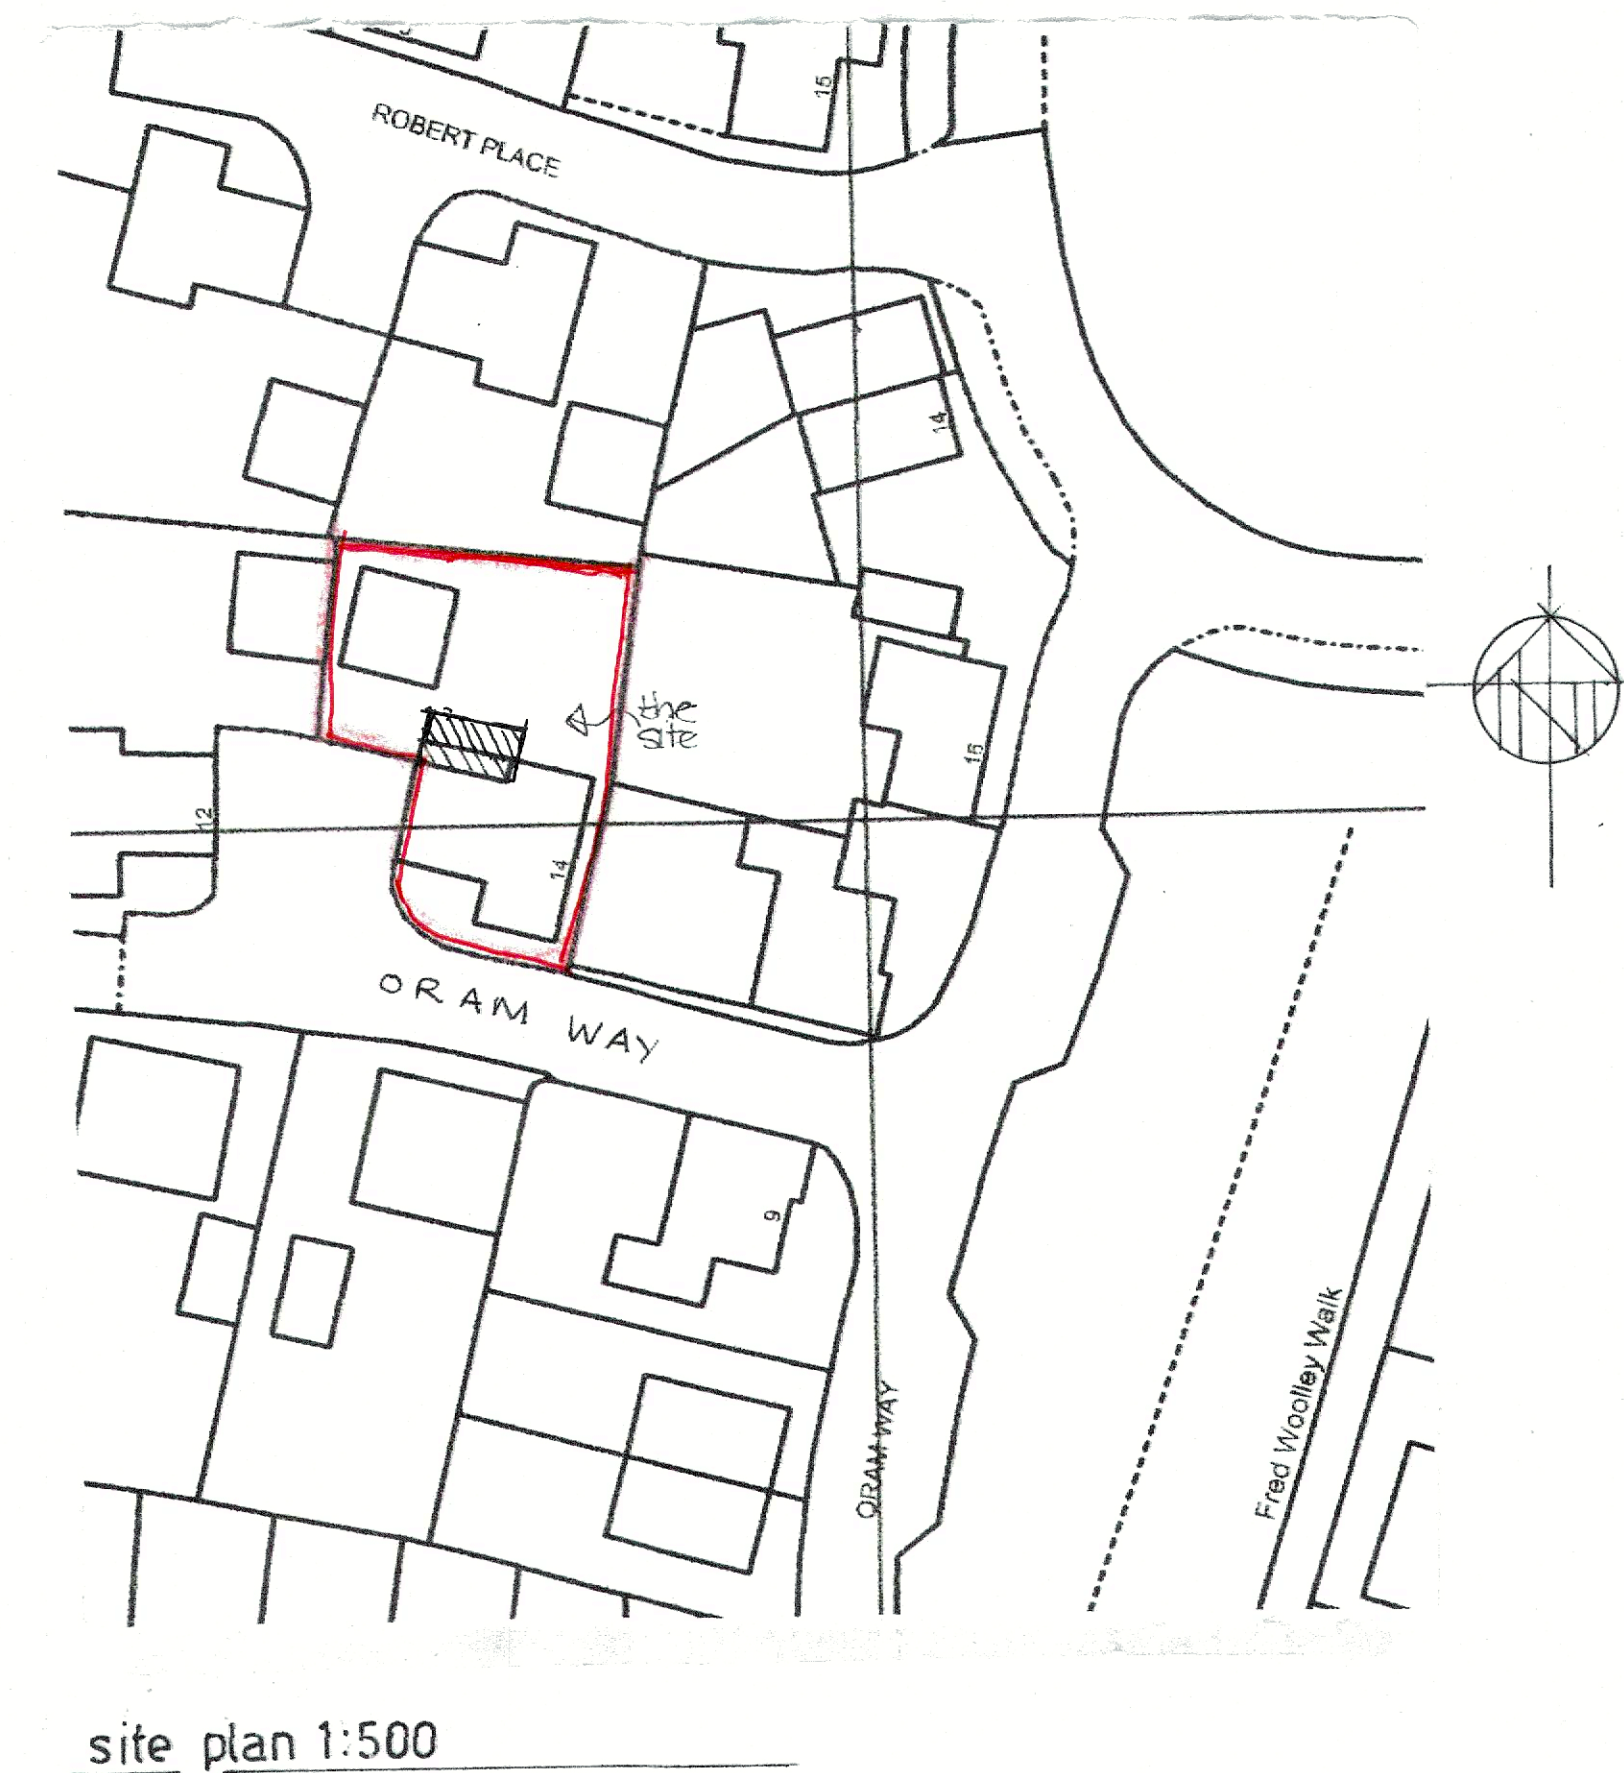
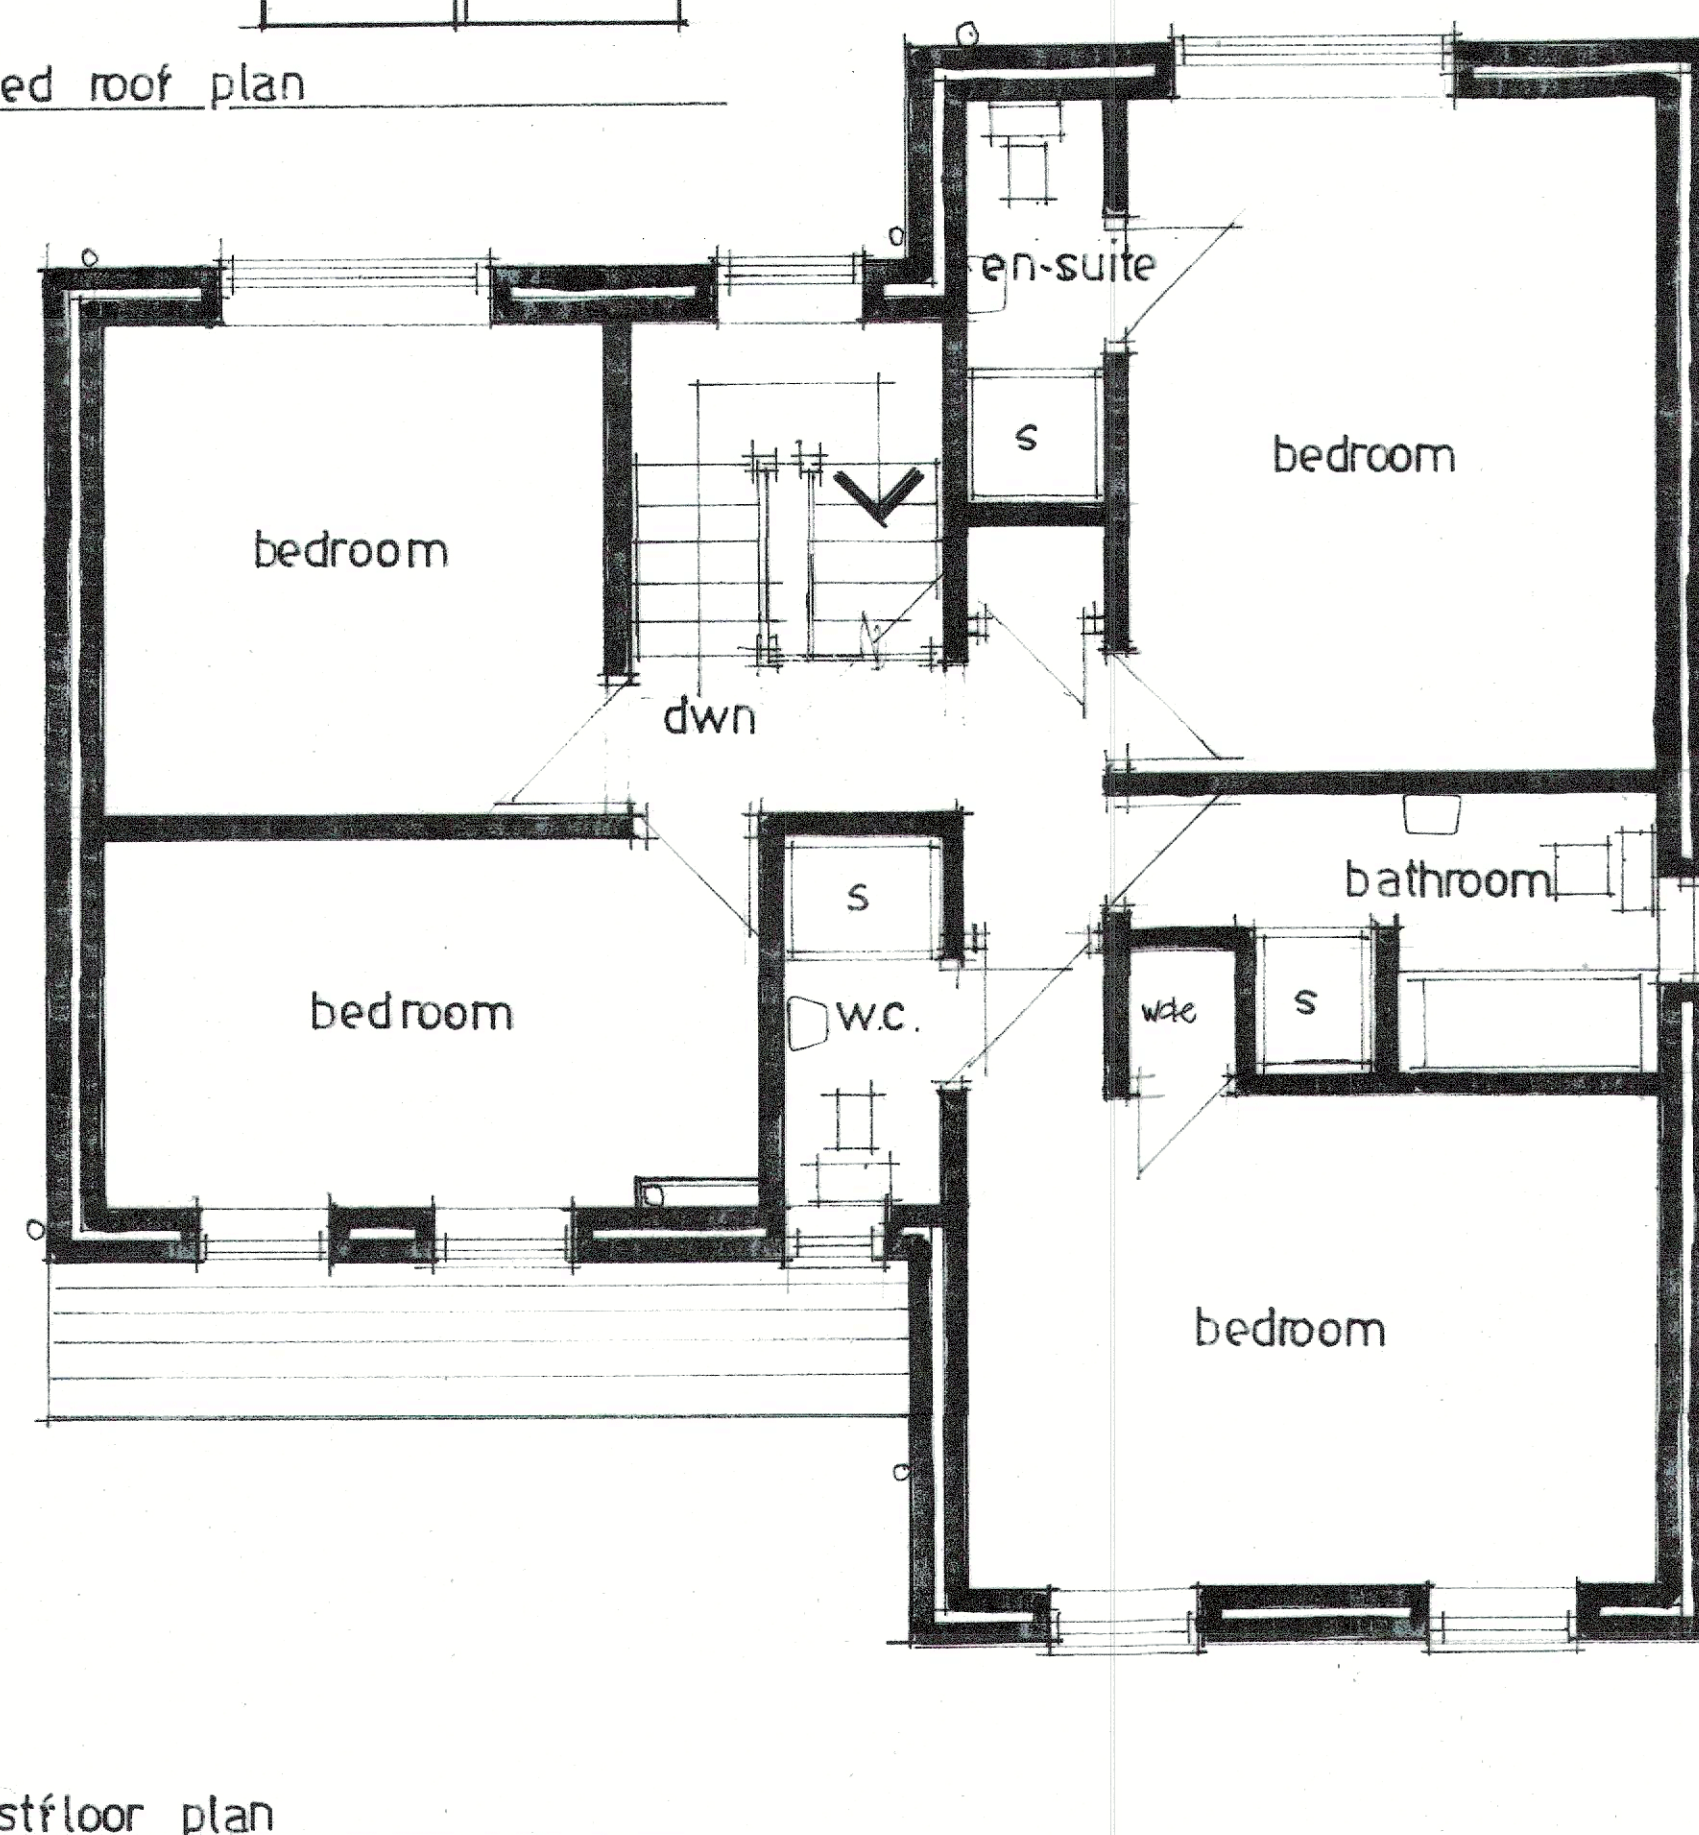
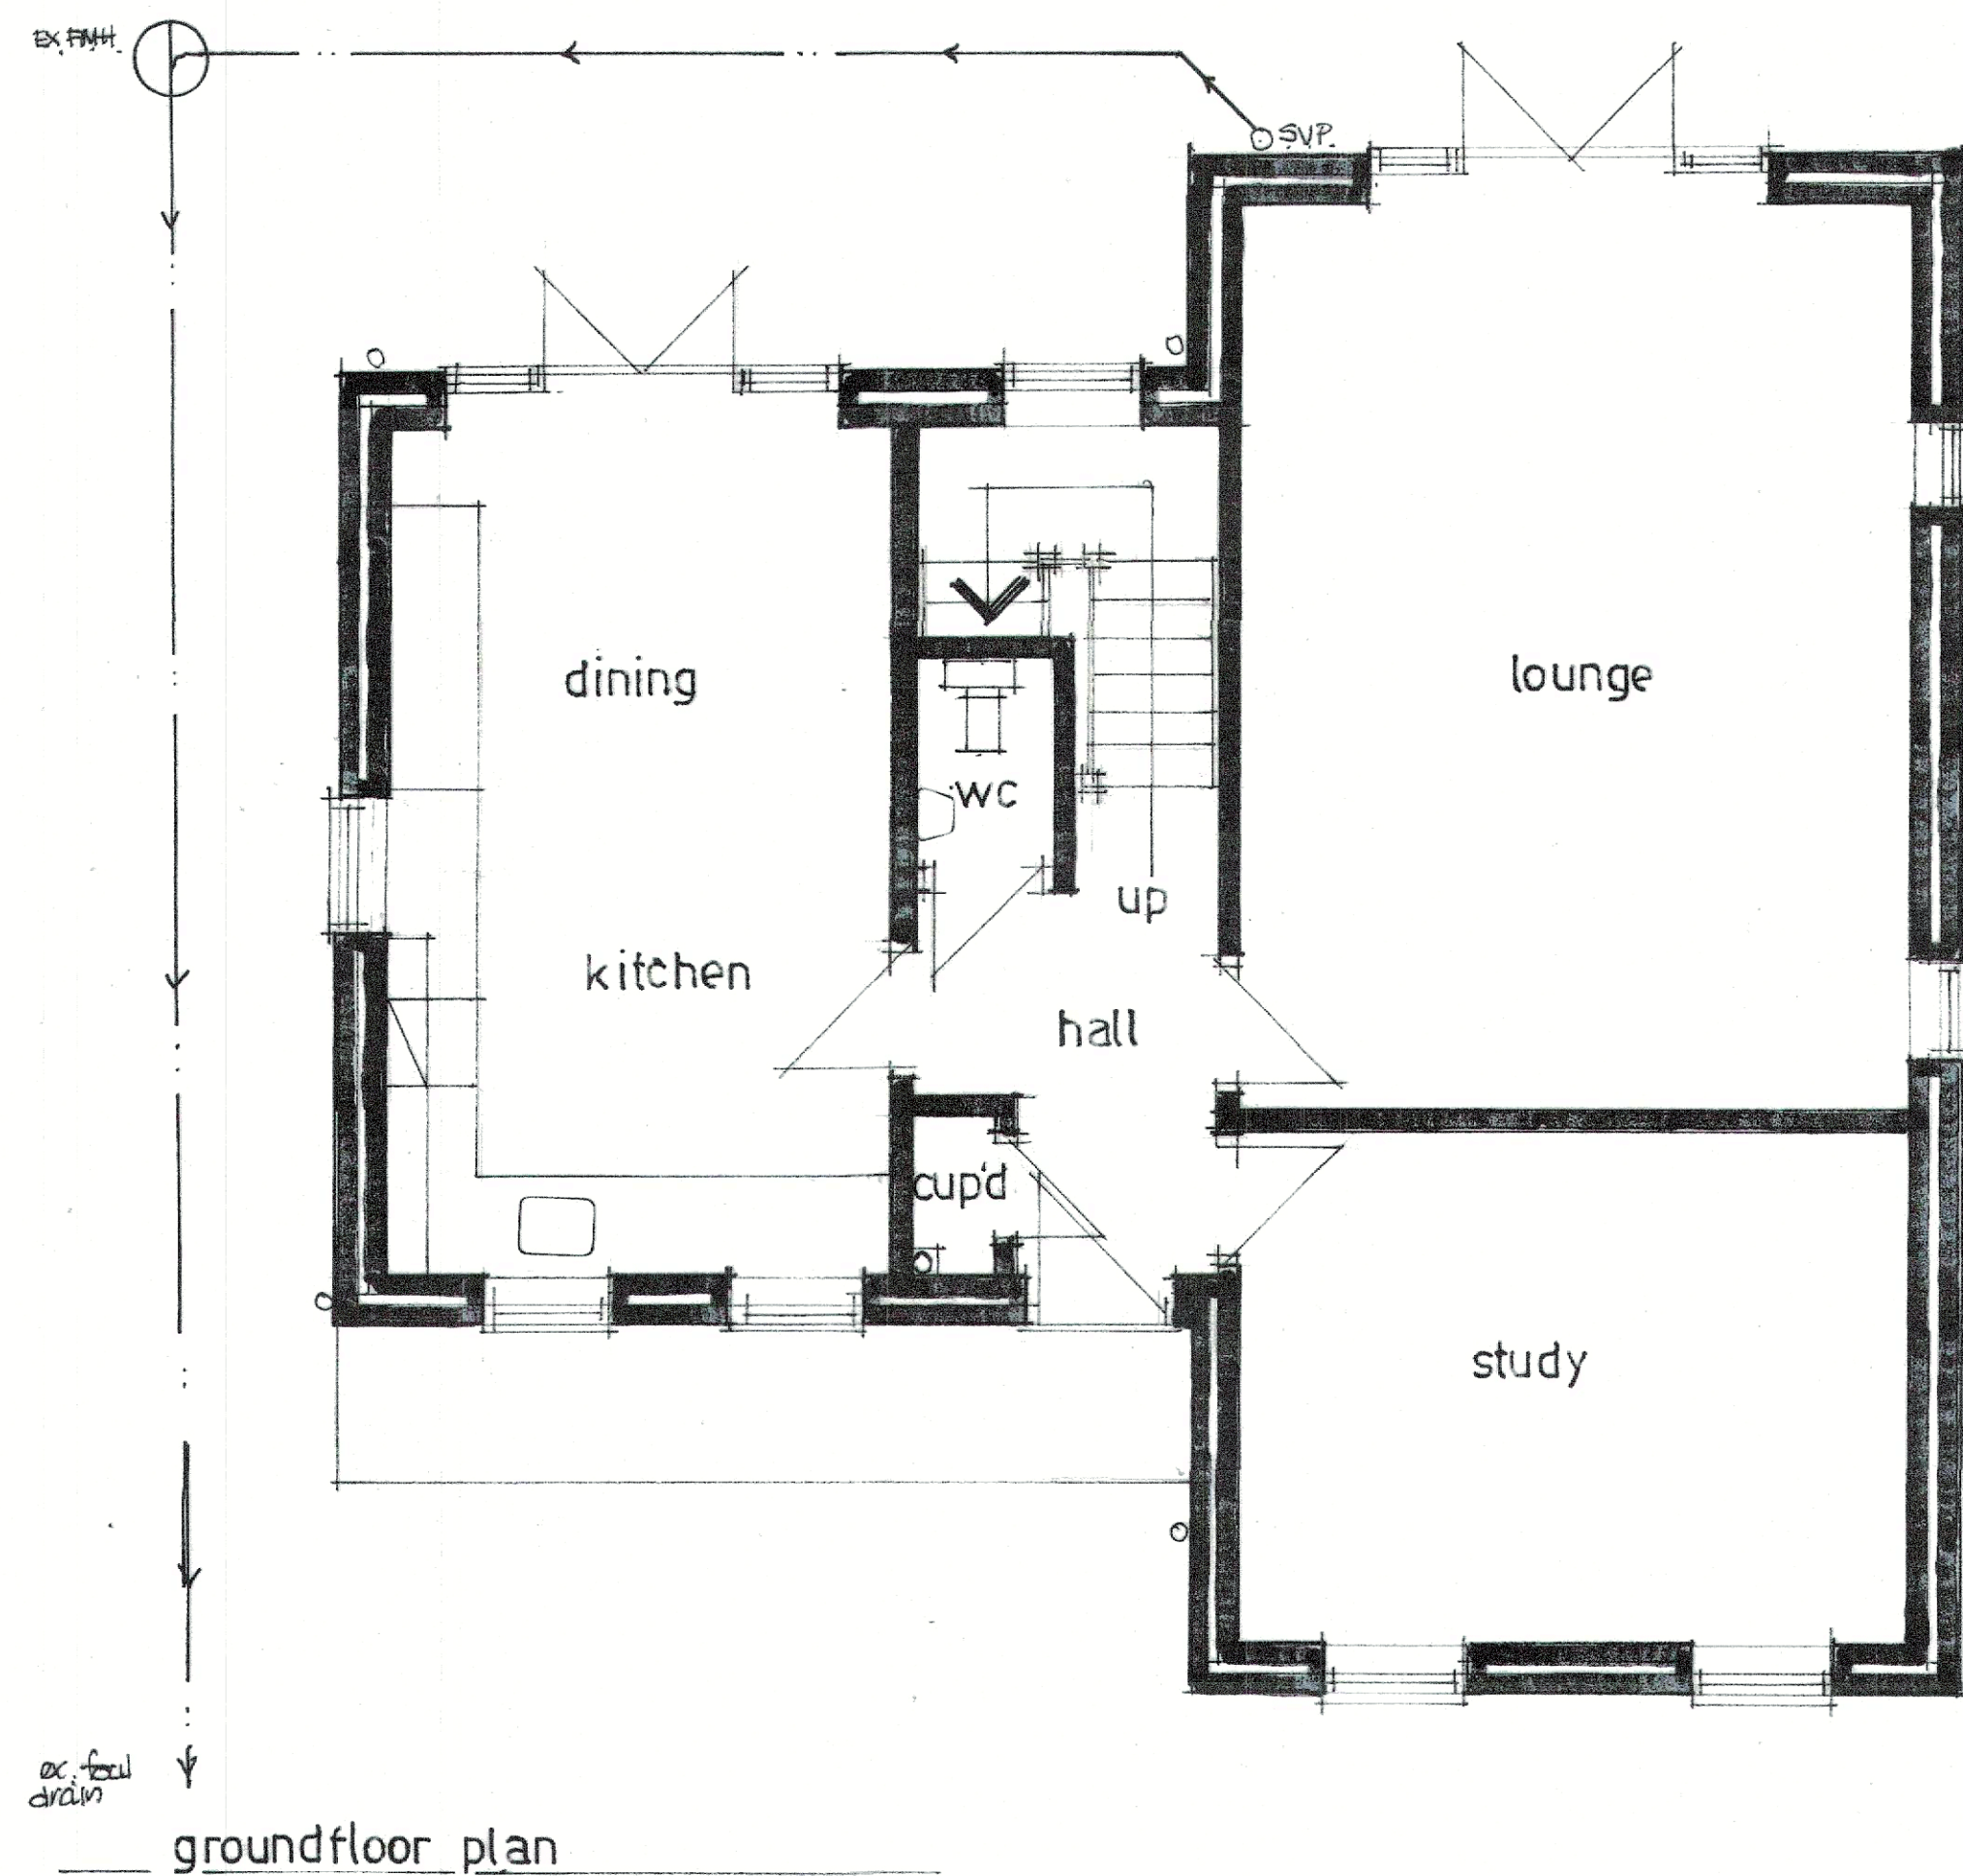
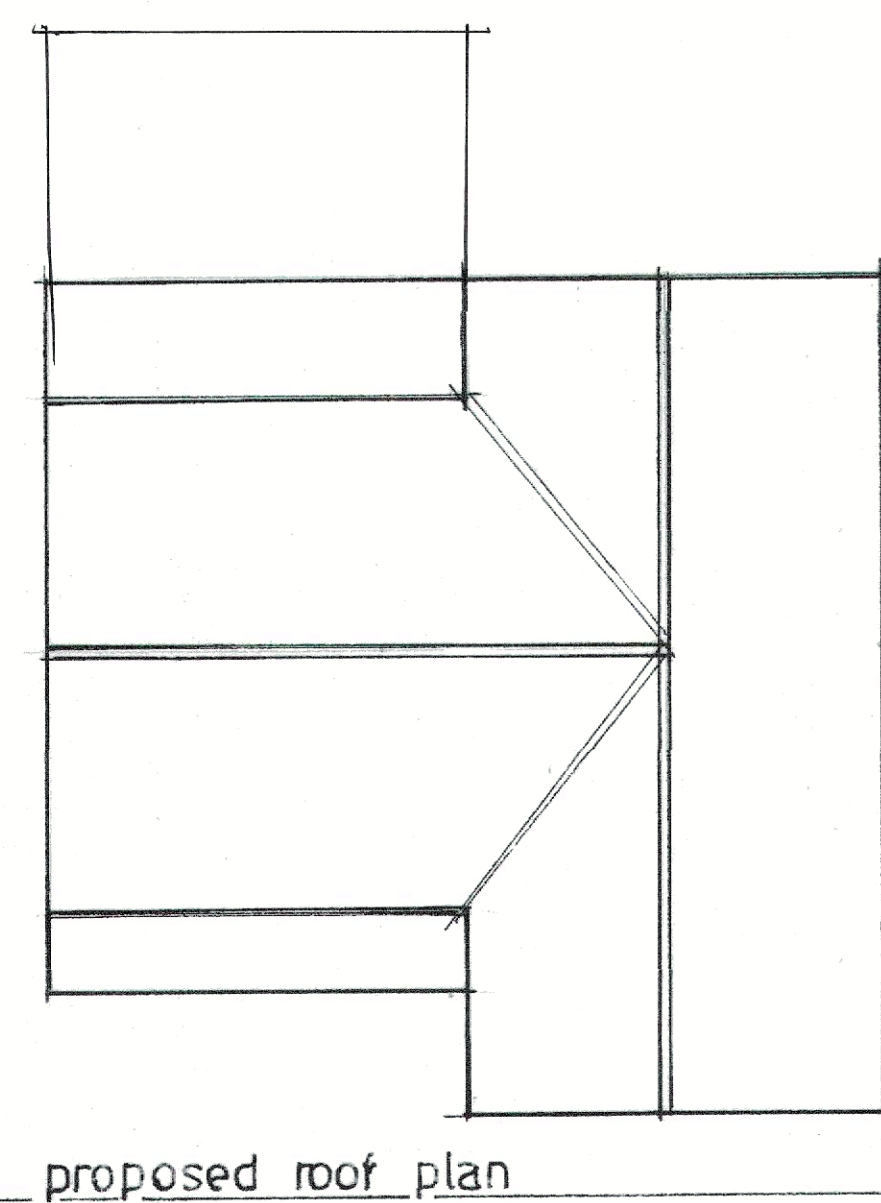


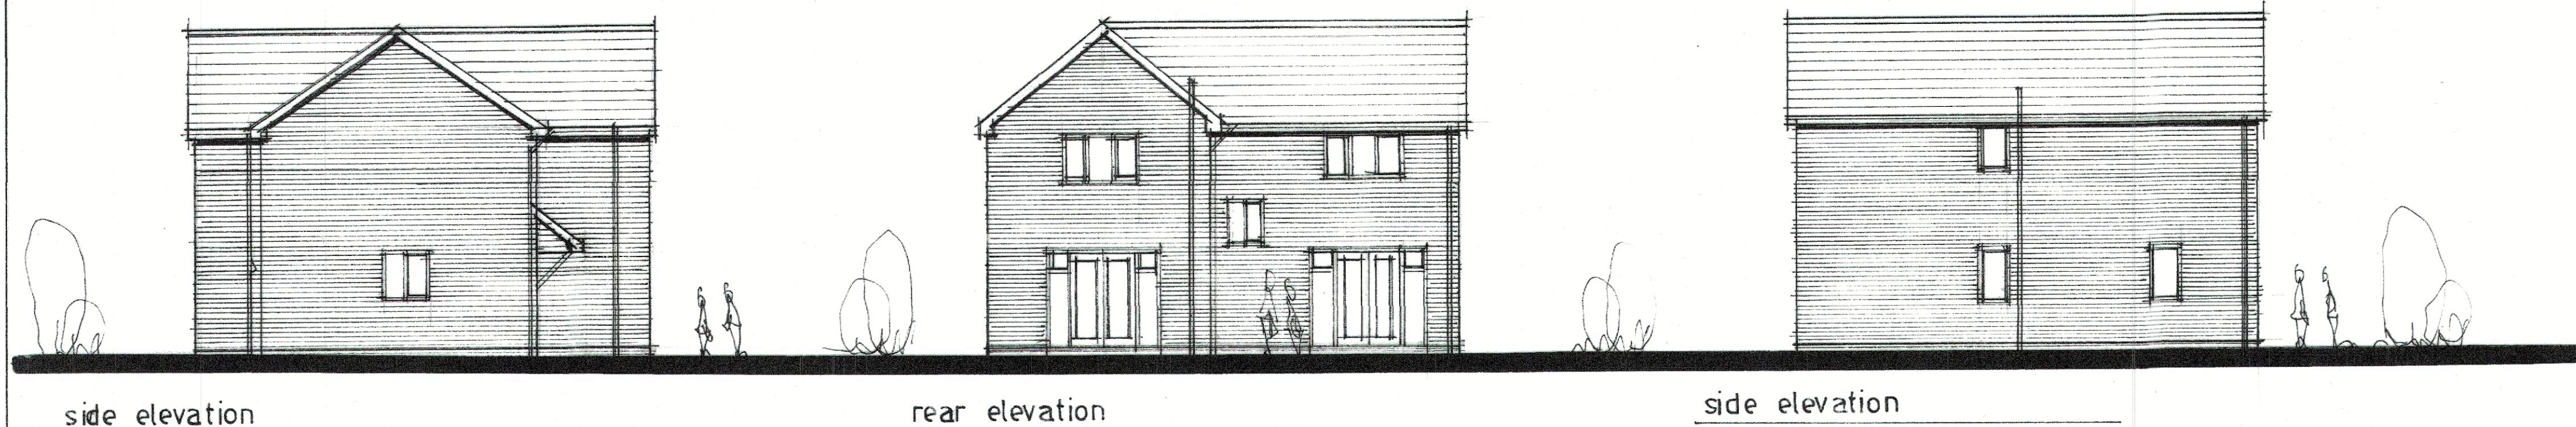

A) clients Amendment		22-S-26
Drawing title		
Existing floor plans and elevations Proposed alterations at 14 Oram Way, West End, Hants. SO30 3JW.		
scale		
1:50 1:100 @ A1.		
date		February 23
Drawing by		David Windsor
Drawing of		O.W. 01.
		key
		A