




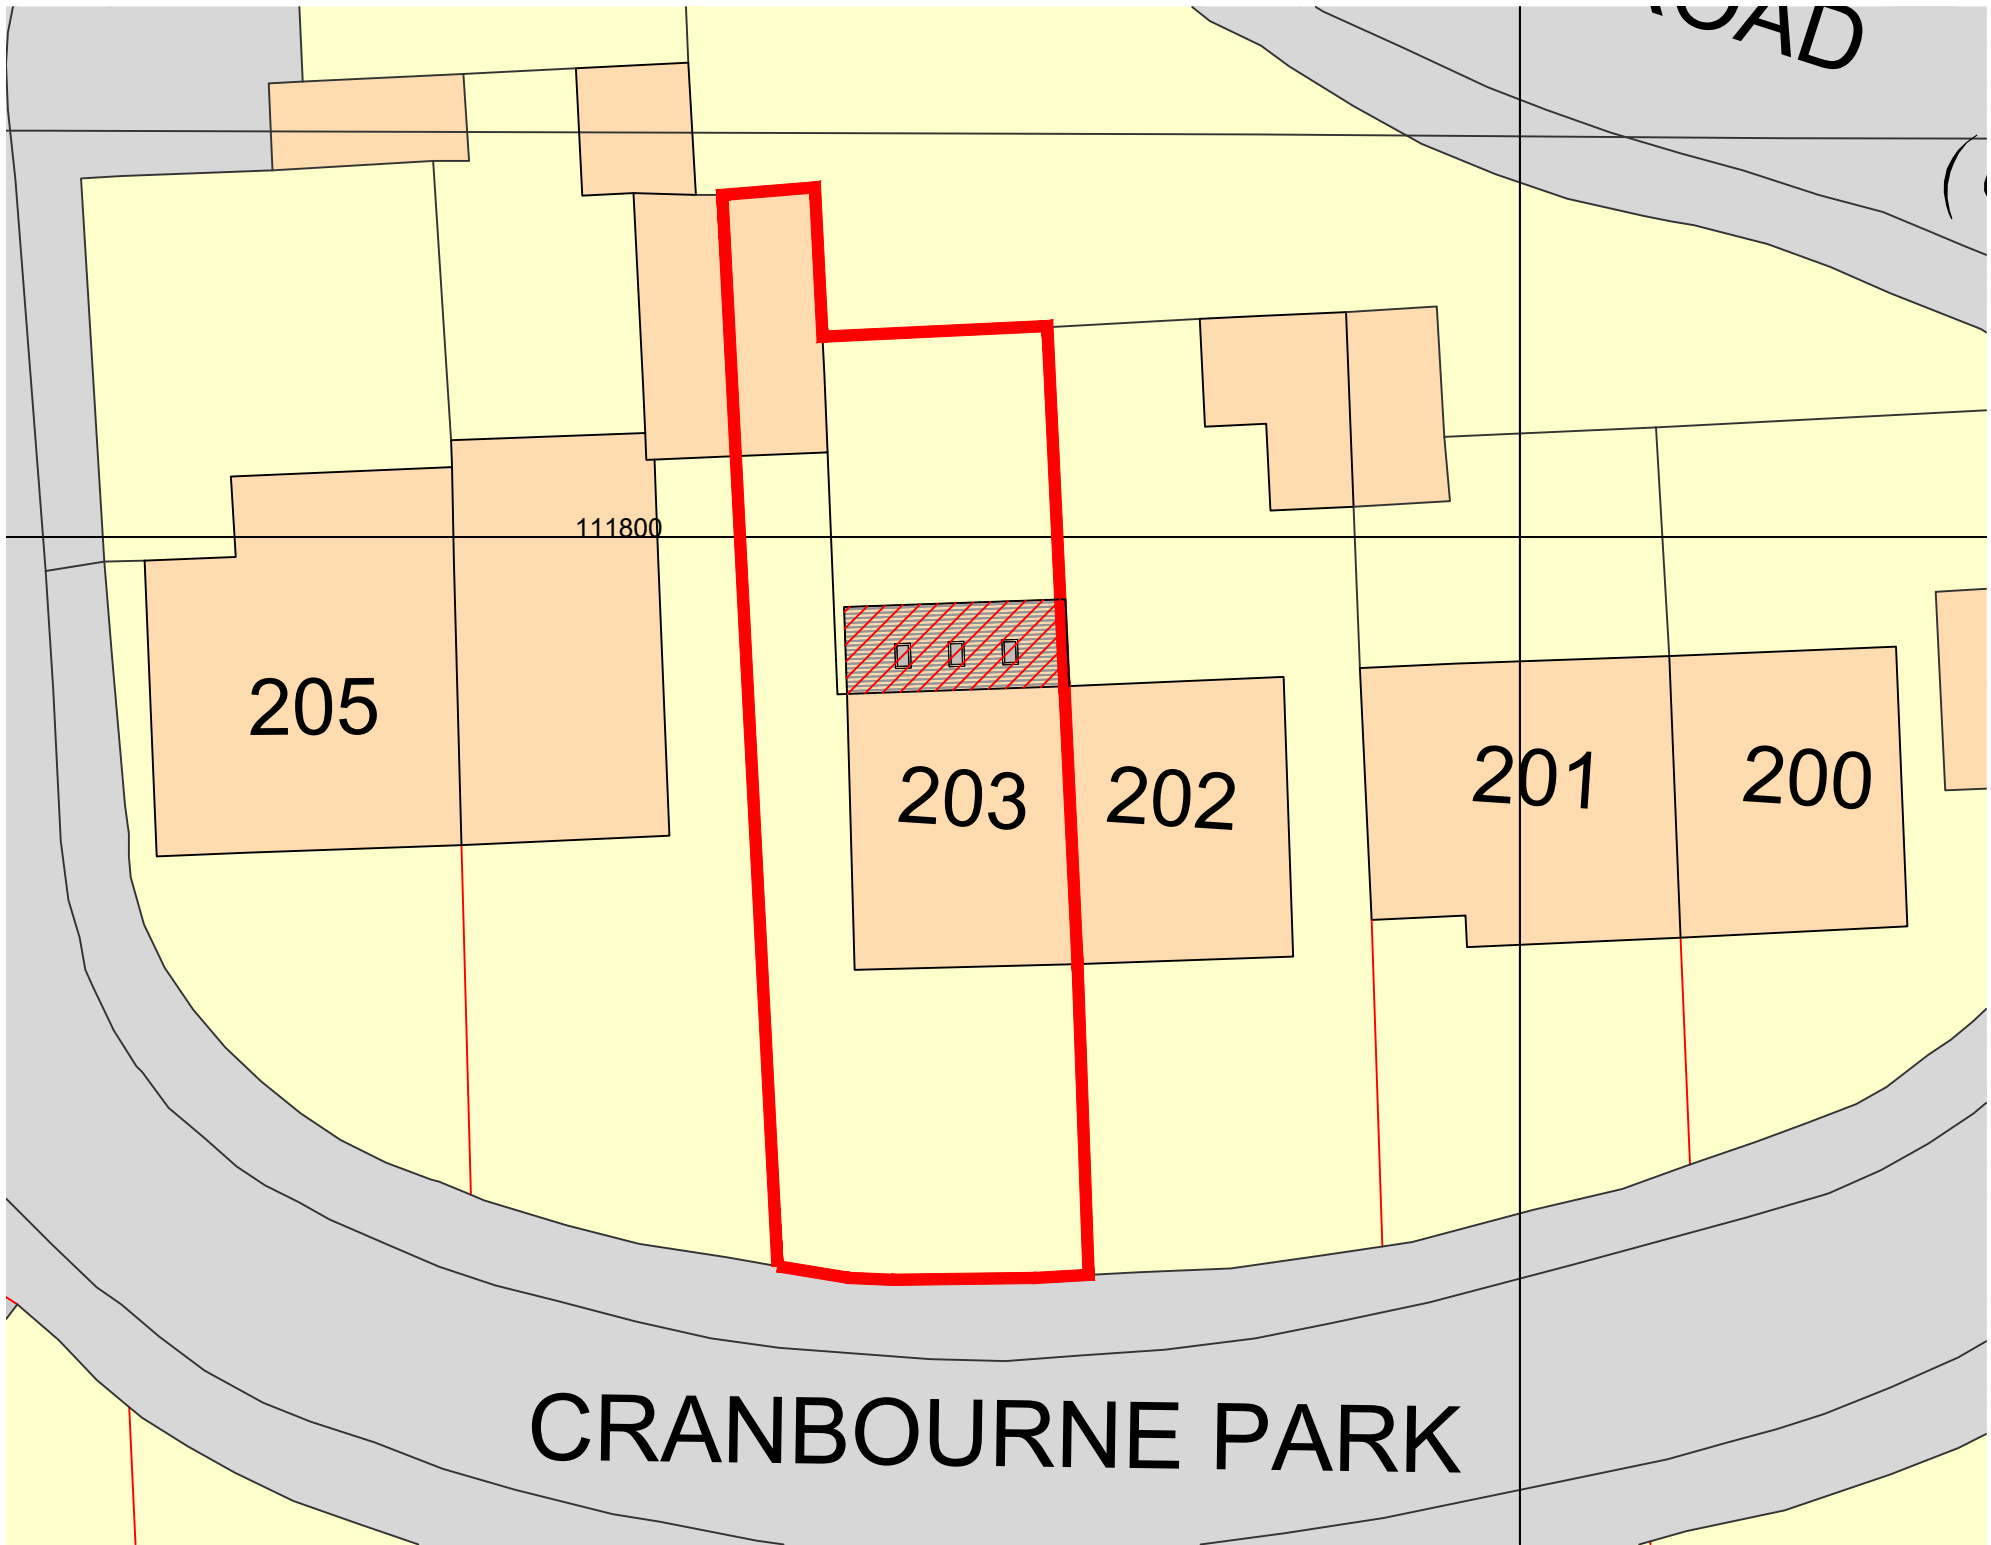

PROPOSED SITE PLAN
1:200@A1


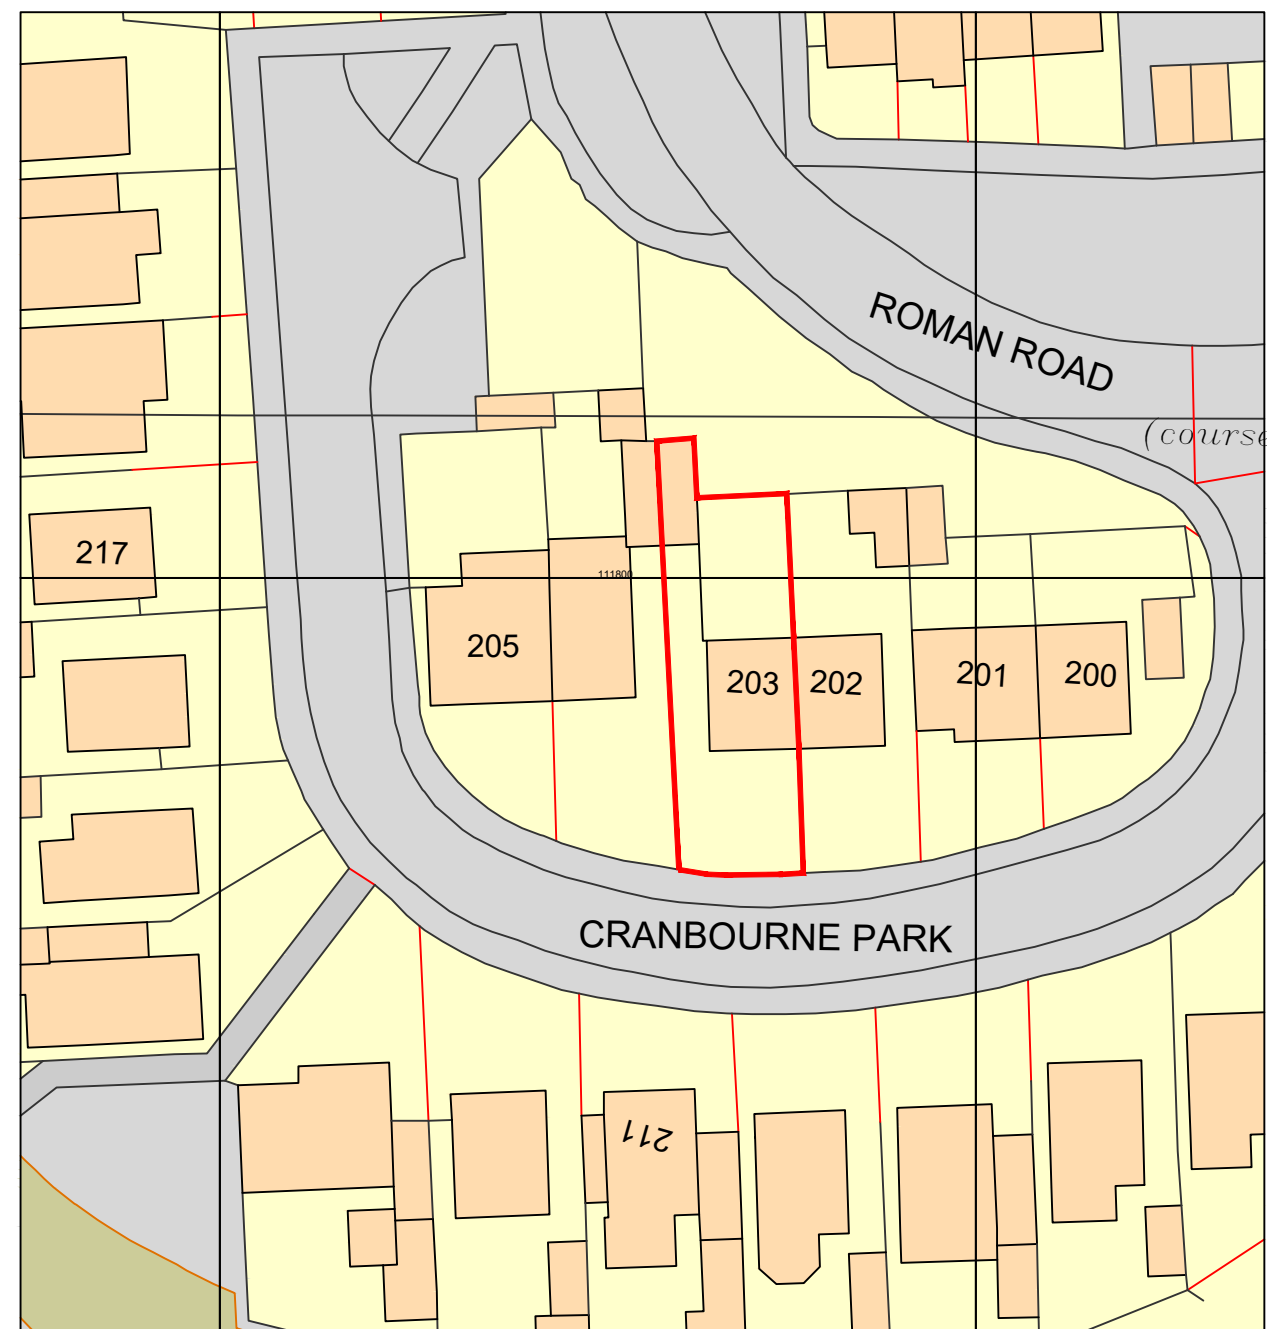


EXISTING BLOCK PLAN
1:500@A1

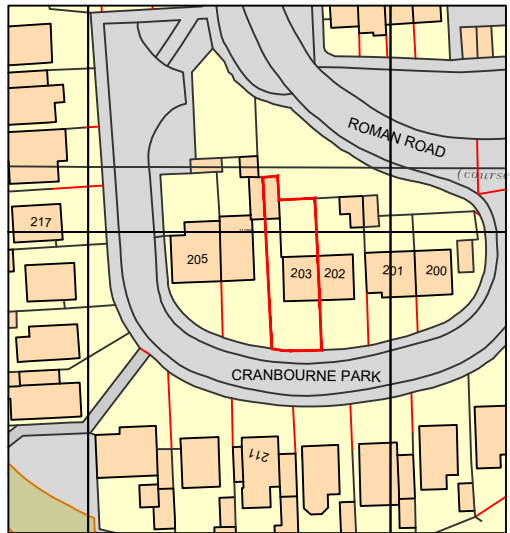

Ordnance Survey, (c) Crown Copyright 2026. All rights reserved. Licence number 100022432

EXISTING LOCATION PLAN
1:1250@A1

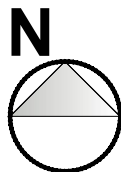 

NOTES

DO NOT SCALE FROM THIS DRAWING.
ALL DIMENSIONS TO BE CHECKED ON SITE.
COPYRIGHT PROTECTED.

ORIGINAL A1

REVISIONS:

REV A:

JOB TITLE:

PROPOSALS AT:
203 CRANBOURNE PARK,
HEDGE END,
SOUTHAMPTON,
SO30 0PA

LAWFUL DEVELOPMENT

CONTACT:

07988518827
dwilliams@willowarchitecture.co.uk

SIMON & MEL

CLIENT:



DRAWING TITLE:

SITE, BLOCK AND LOCATION PLANS

DRAWN BY:

DTW

DATE:

22/05/26

SCALE:

VARIES@A1

DRAWING NO:

2109-100