




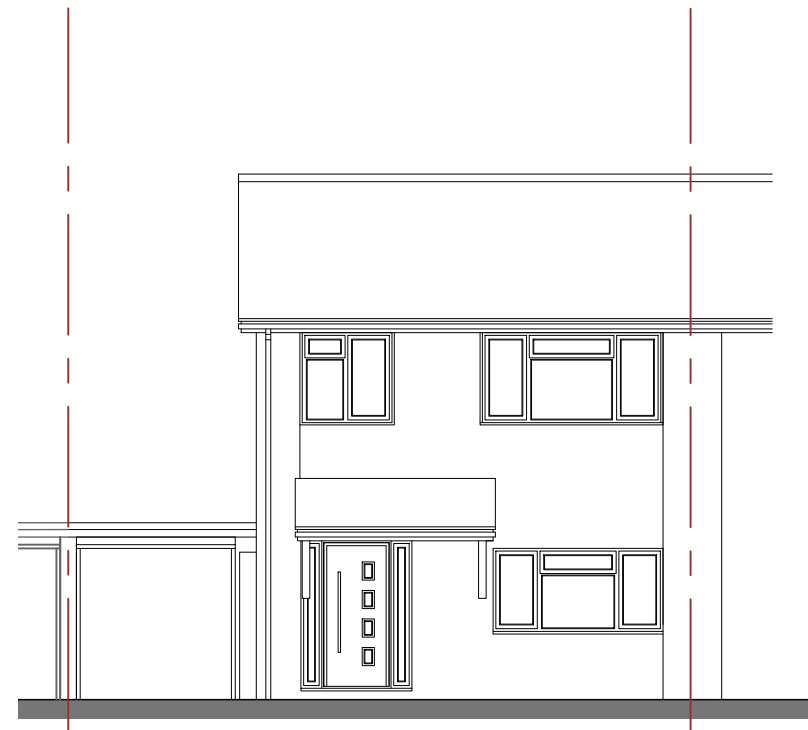


EXISTING FRONT ELEVATION
1:100@A1

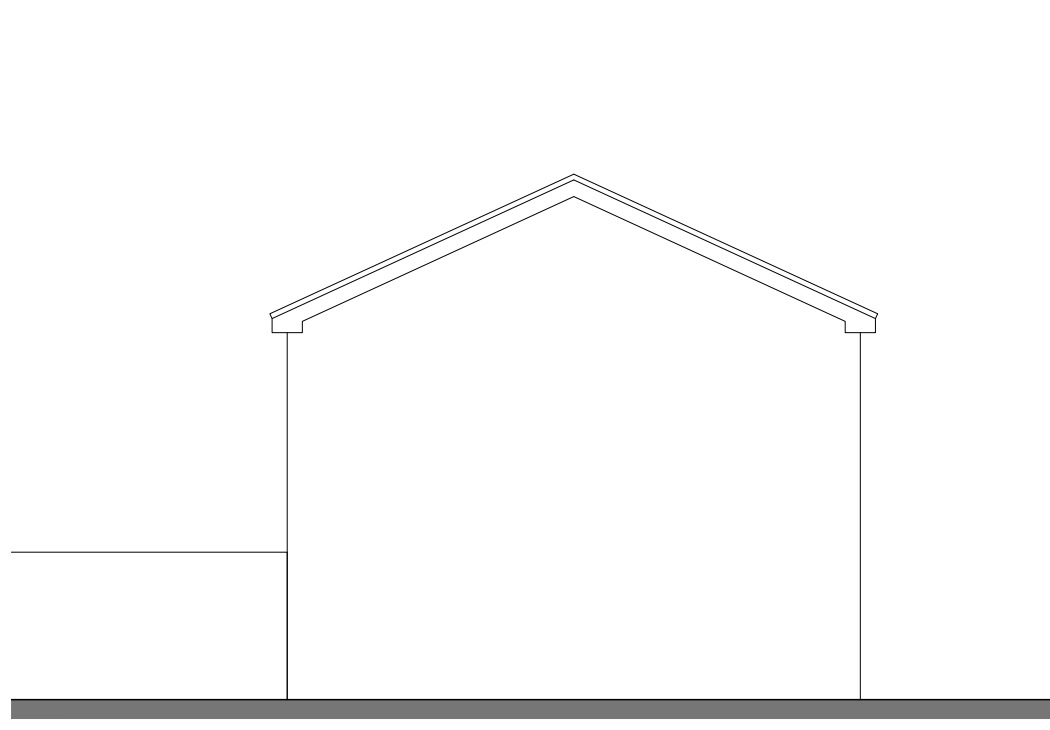


EXISTING SIDE ELEVATION
1:100@A1

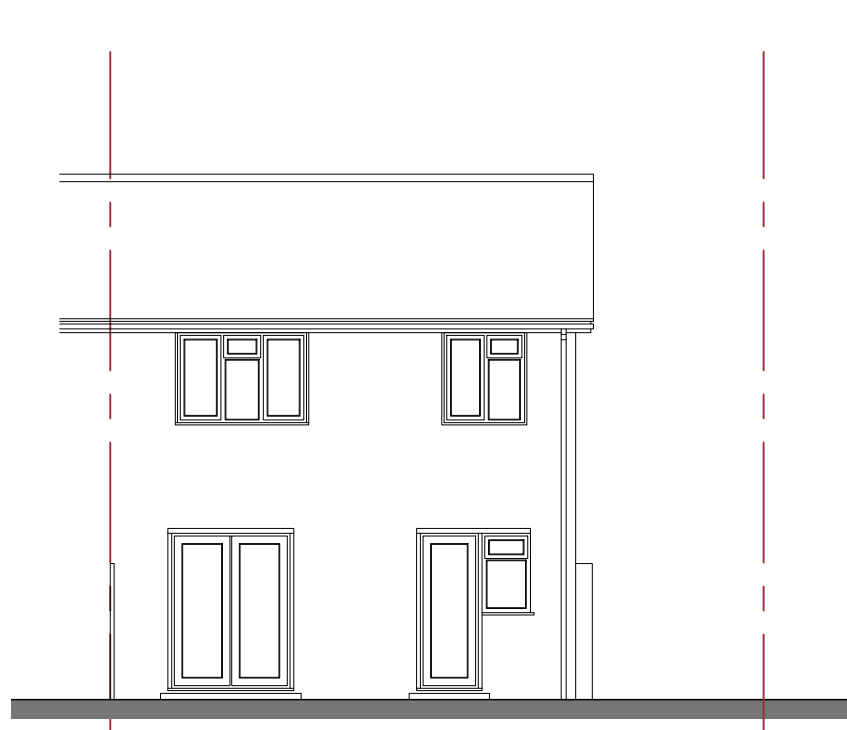


EXISTING REAR ELEVATION
1:100@A1

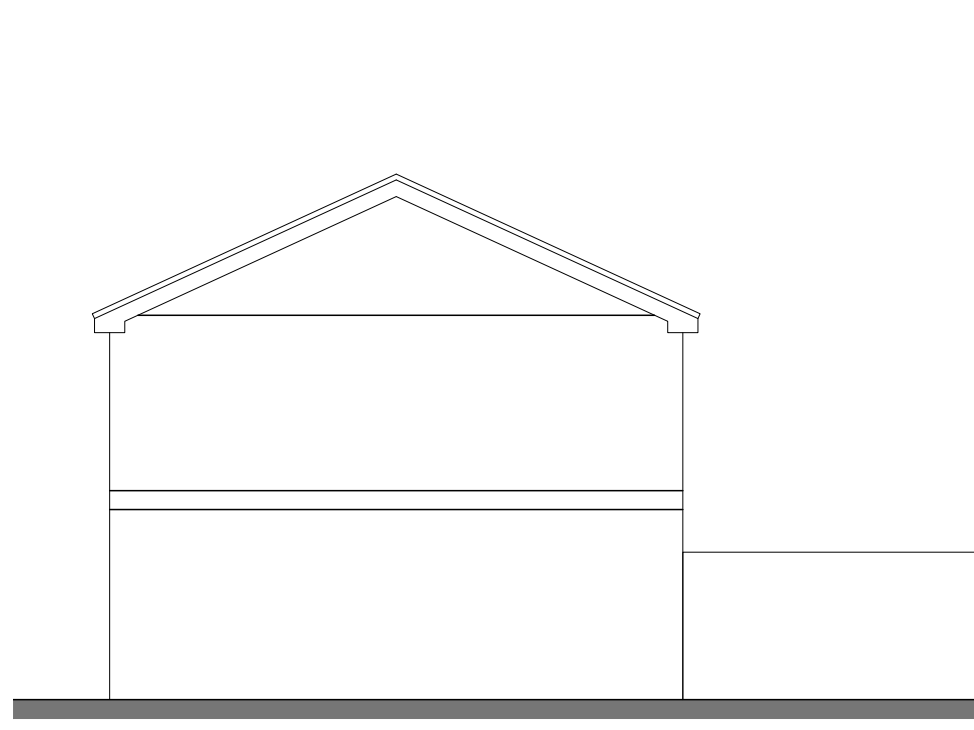


EXISTING SIDE ELEVATION
1:100@A1

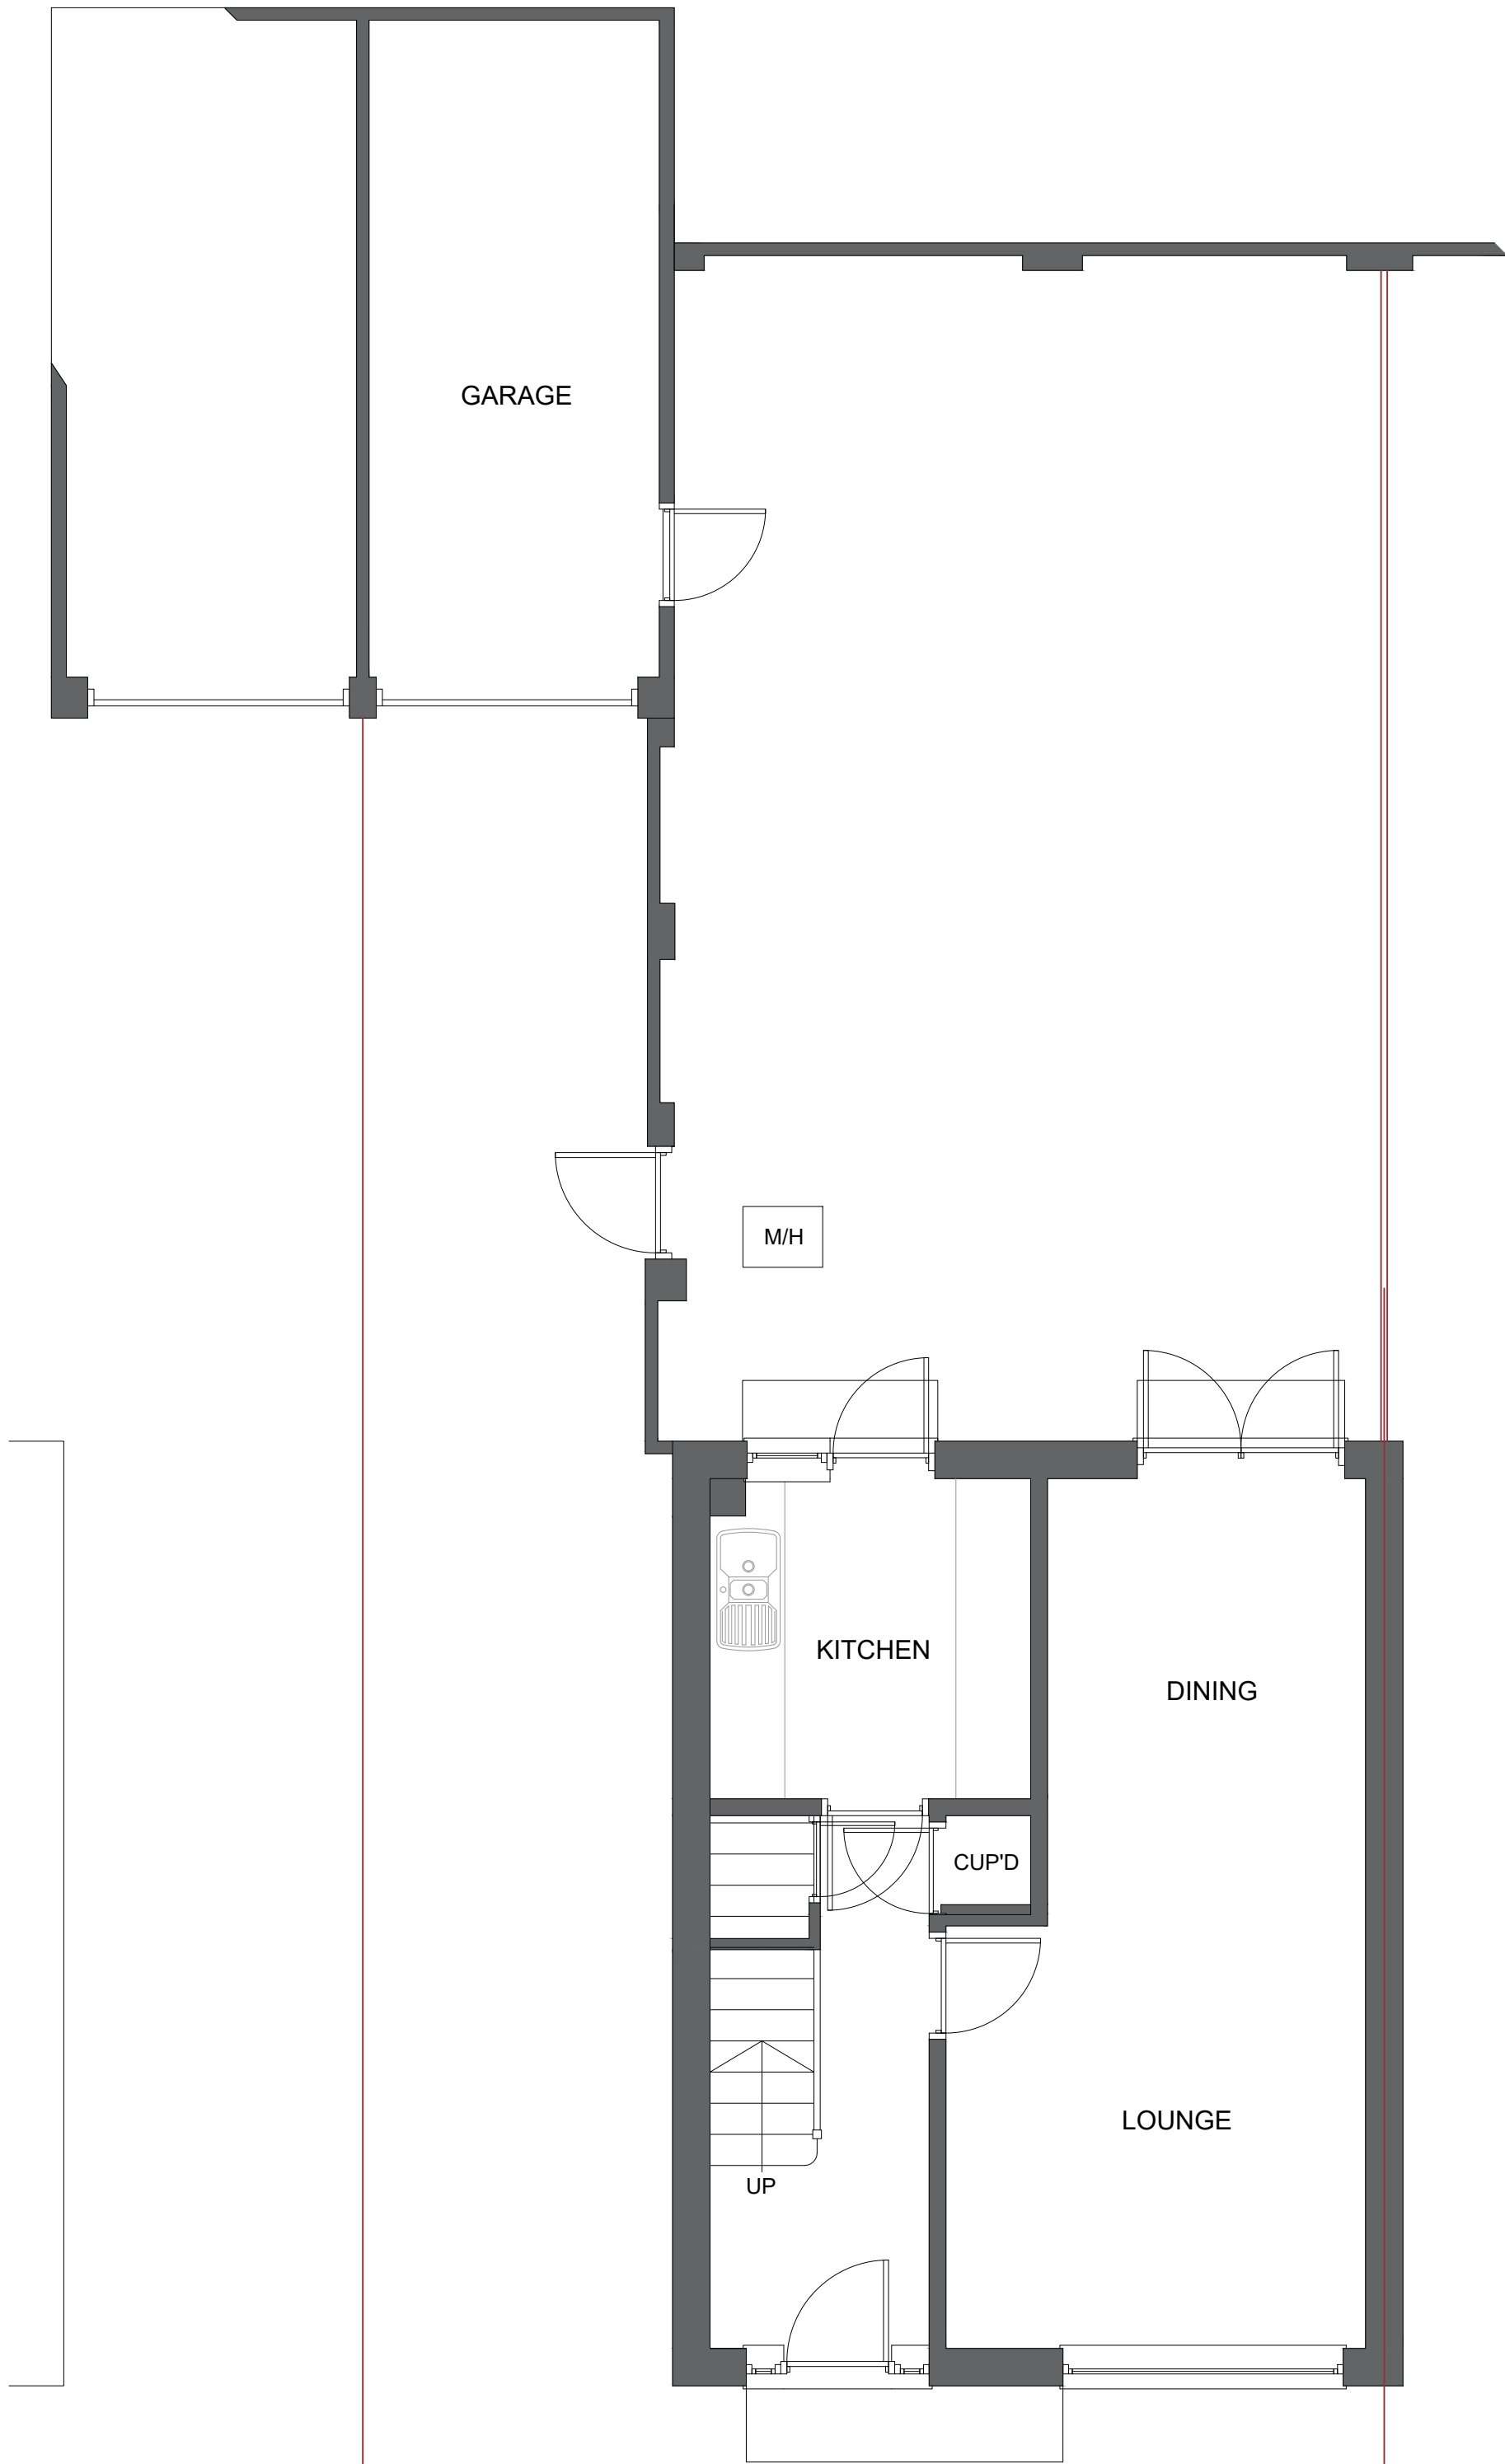

EXISTING GROUND FLOOR PLAN
1:50@A1

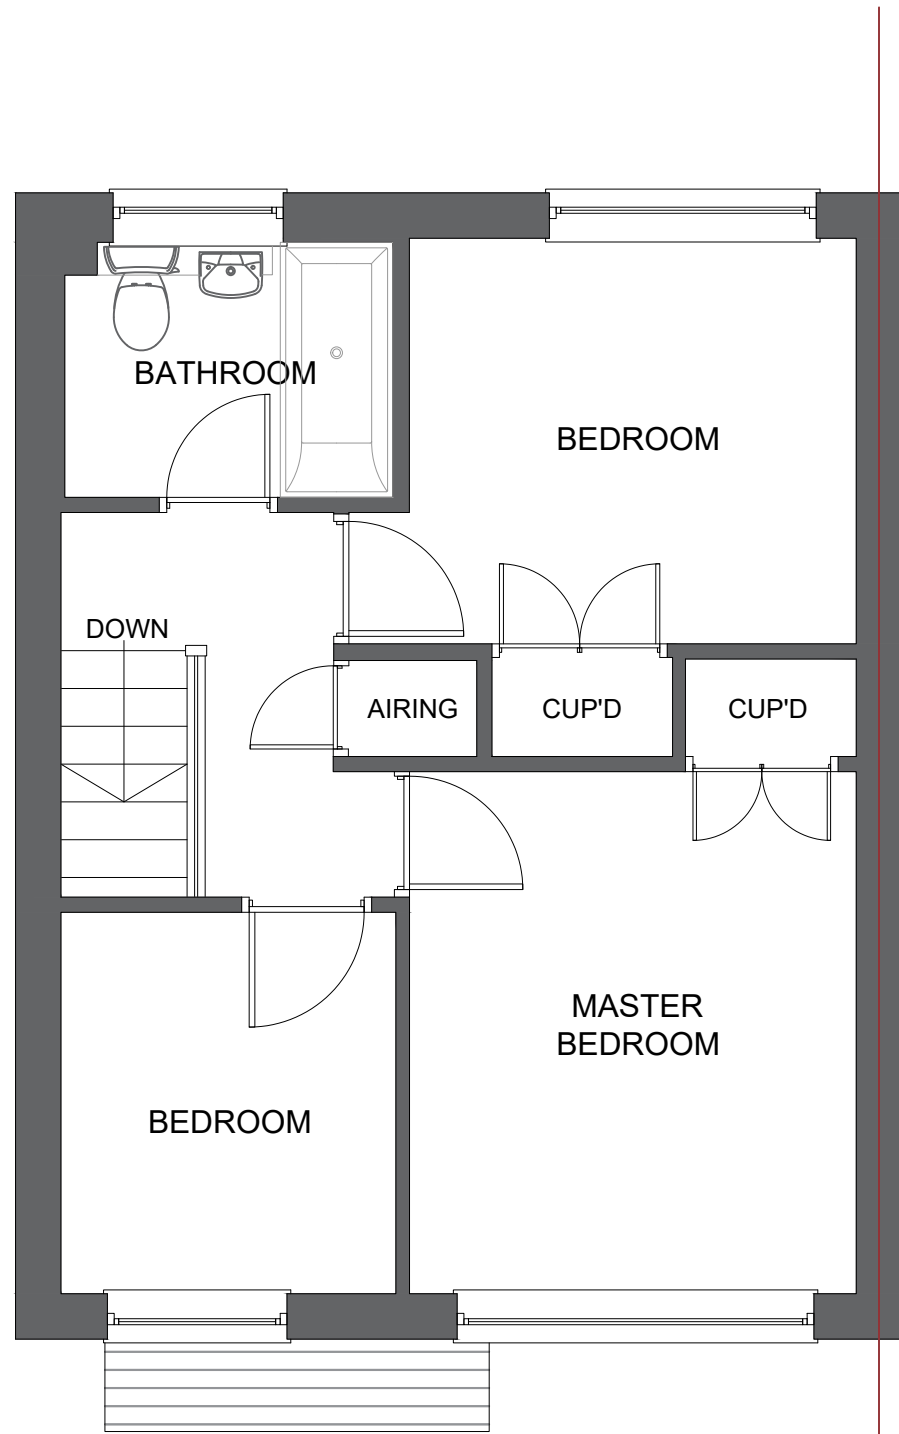

EXISTING FIRST FLOOR PLAN
1:50@A1

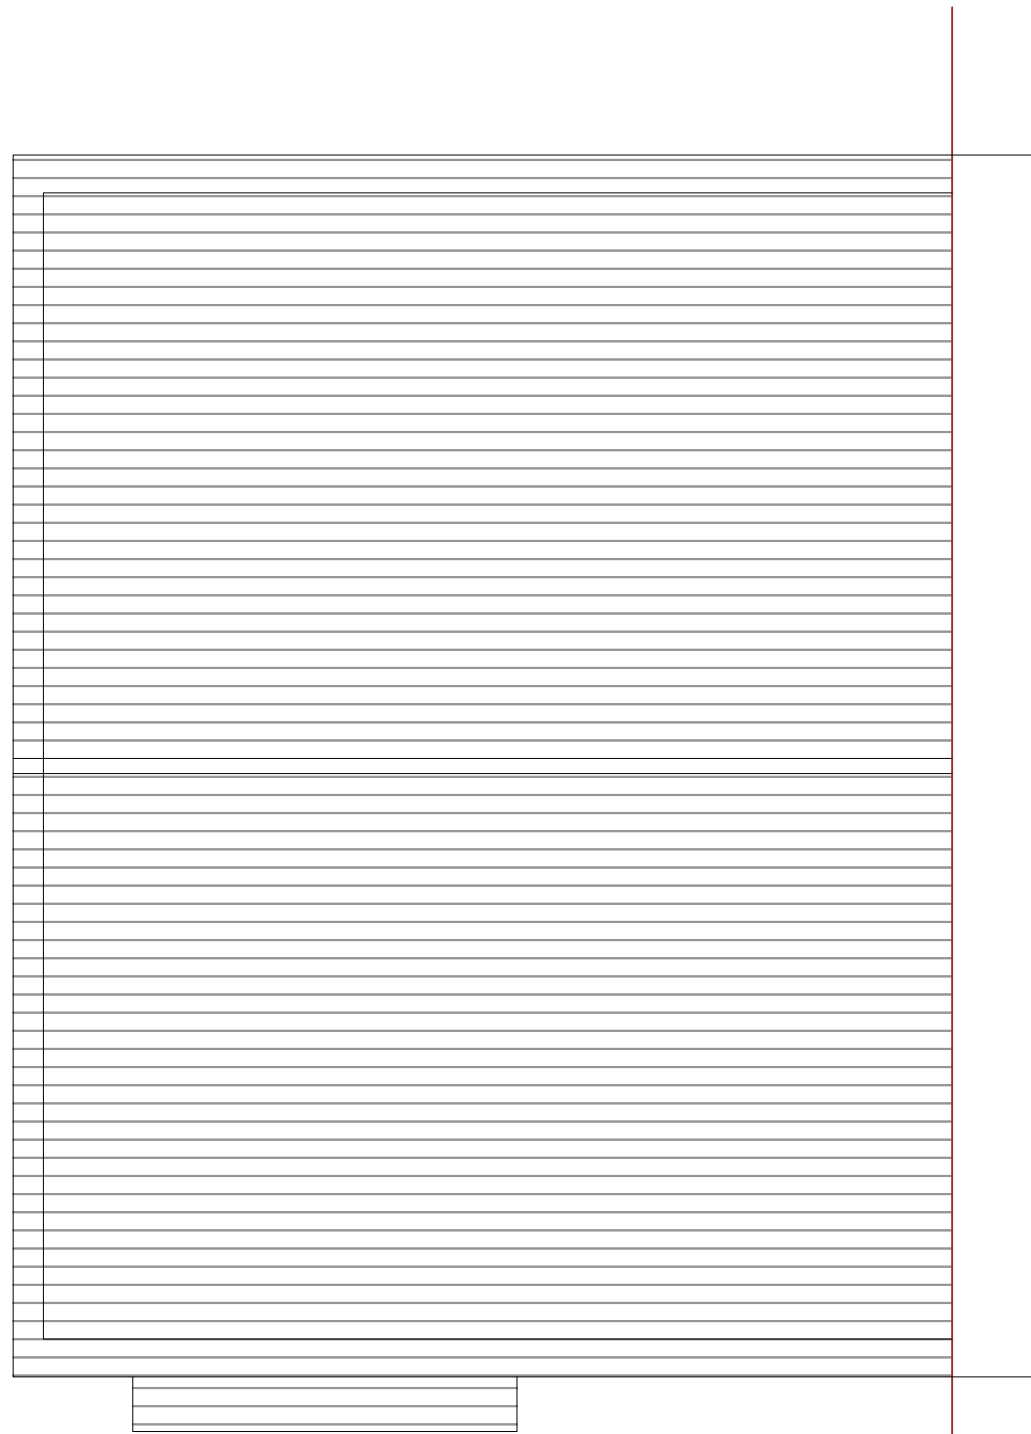

EXISTING ROOF PLAN
1:50@A1



NOTES

DO NOT SCALE FROM THIS DRAWING.
ALL DIMENSIONS TO BE CHECKED ON SITE.
COPYRIGHT PROTECTED.

ORIGINAL A1

REVISIONS:

REV A:

JOB TITLE:

PROPOSALS AT:
203 CRANBOURNE PARK,
HEDGE END,
SOUTHAMPTON,
SO30 0PA

LAWFUL DEVELOPMENT

CONTACT:

07988518827
dwilliams@willowarchitecture.co.uk

TREVOR AND RACHEL

CLIENT:



DRAWING TITLE:

EXISTING PLANS & ELEVATIONS

DRAWN BY:

DTW

DATE:

15/05/26

SCALE:

VARIES@A1

DRAWING NO:

2111-001