


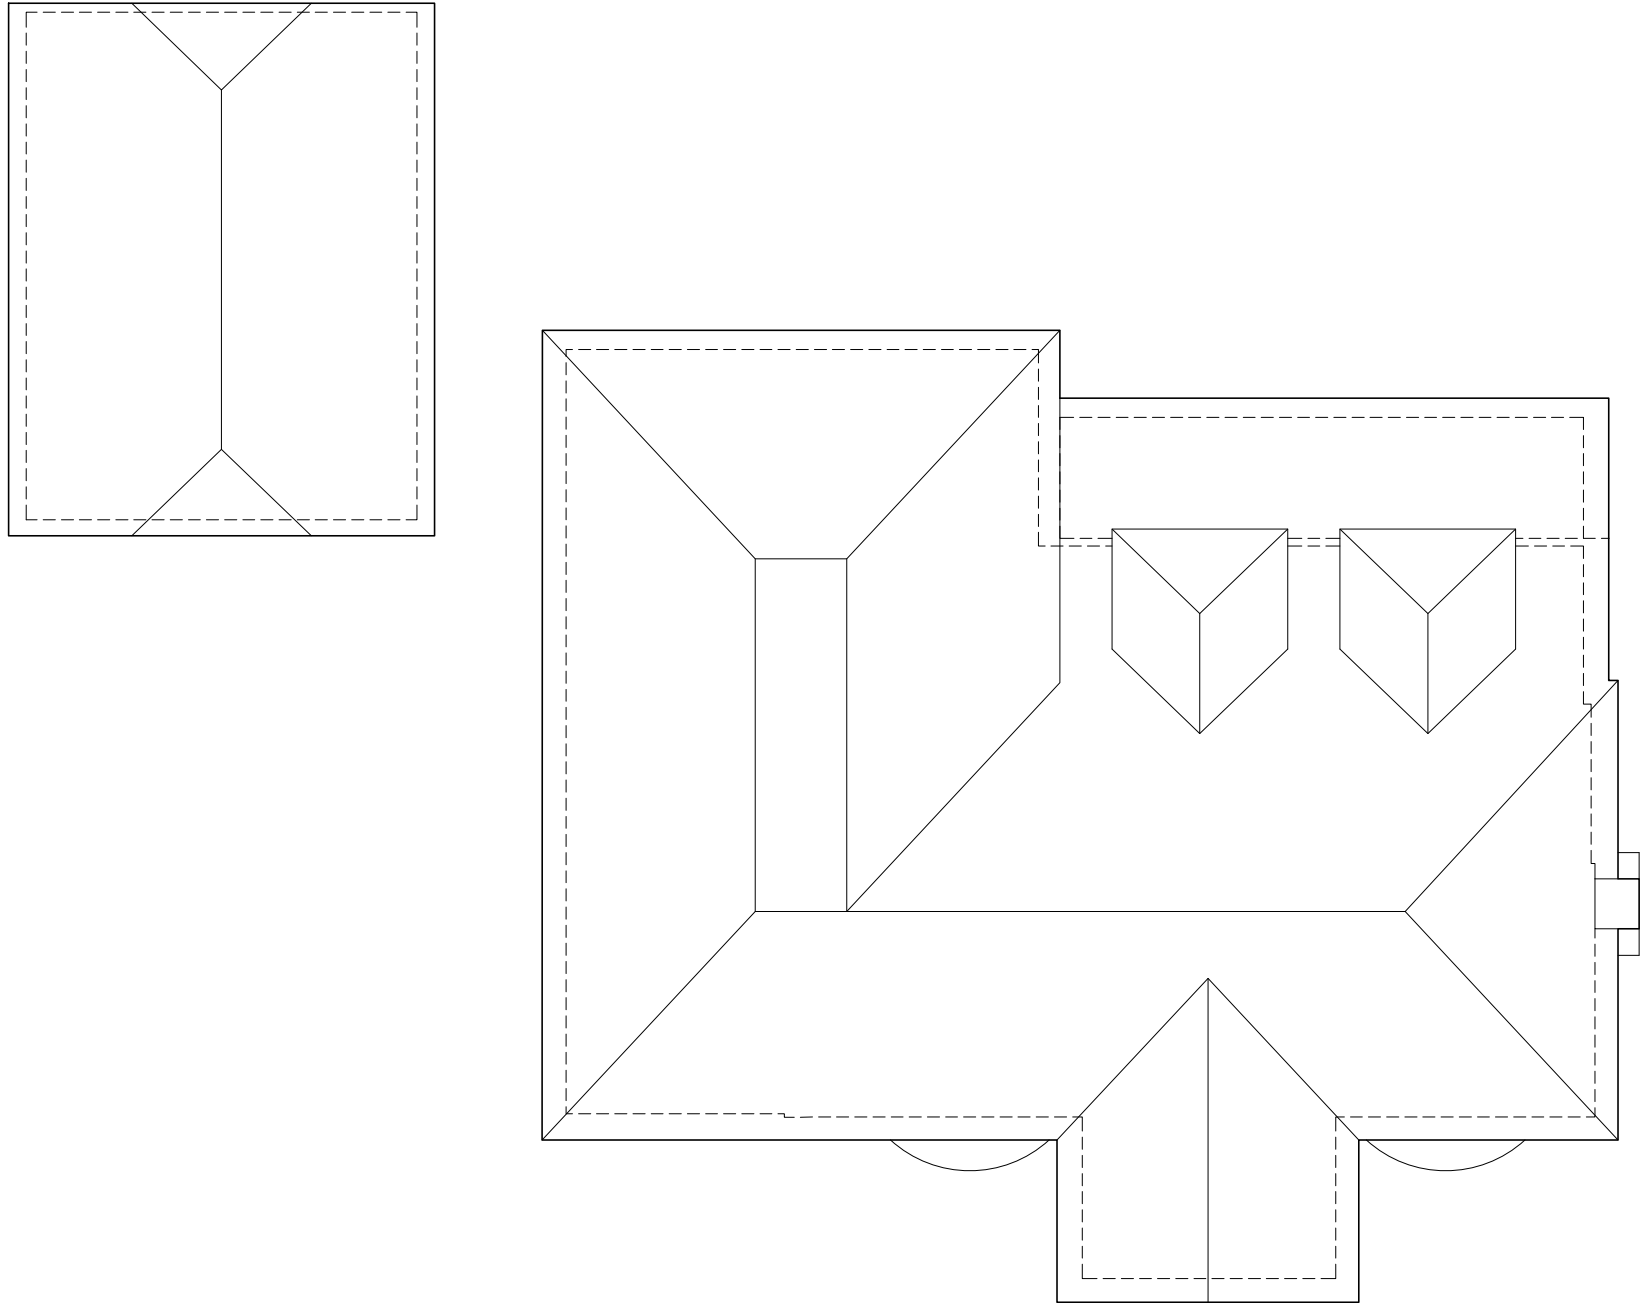
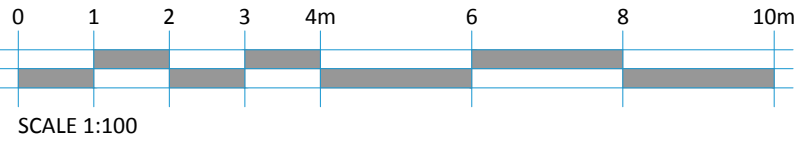
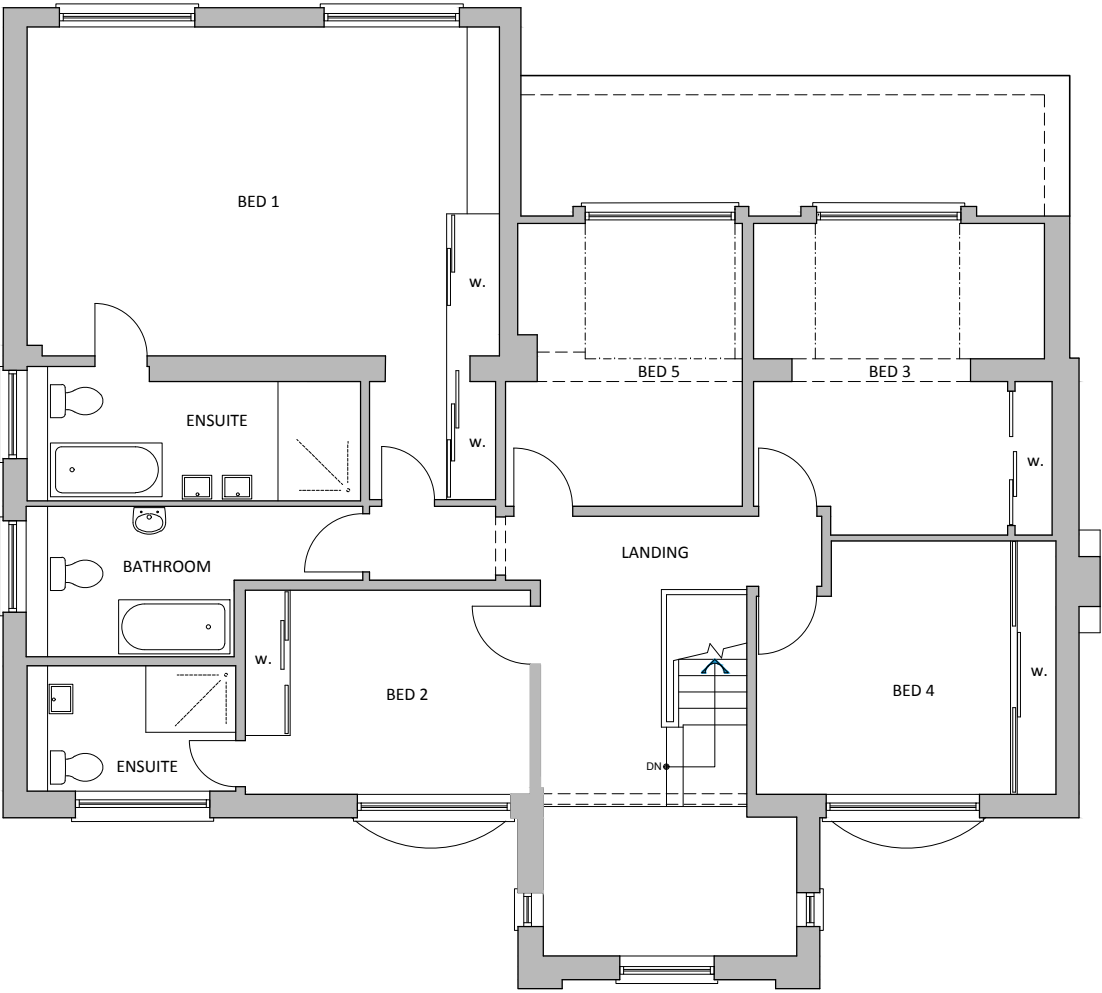


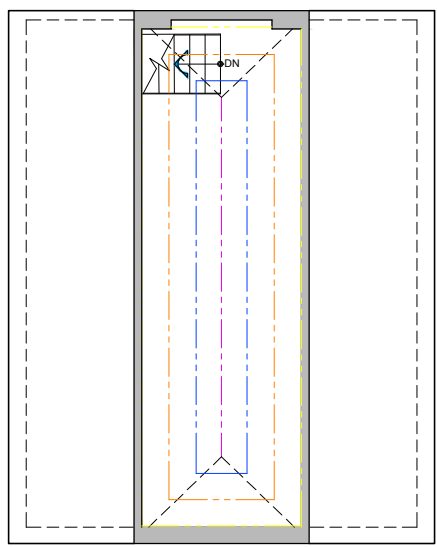

ROOFSCAPE PLAN
SCALE 1:100

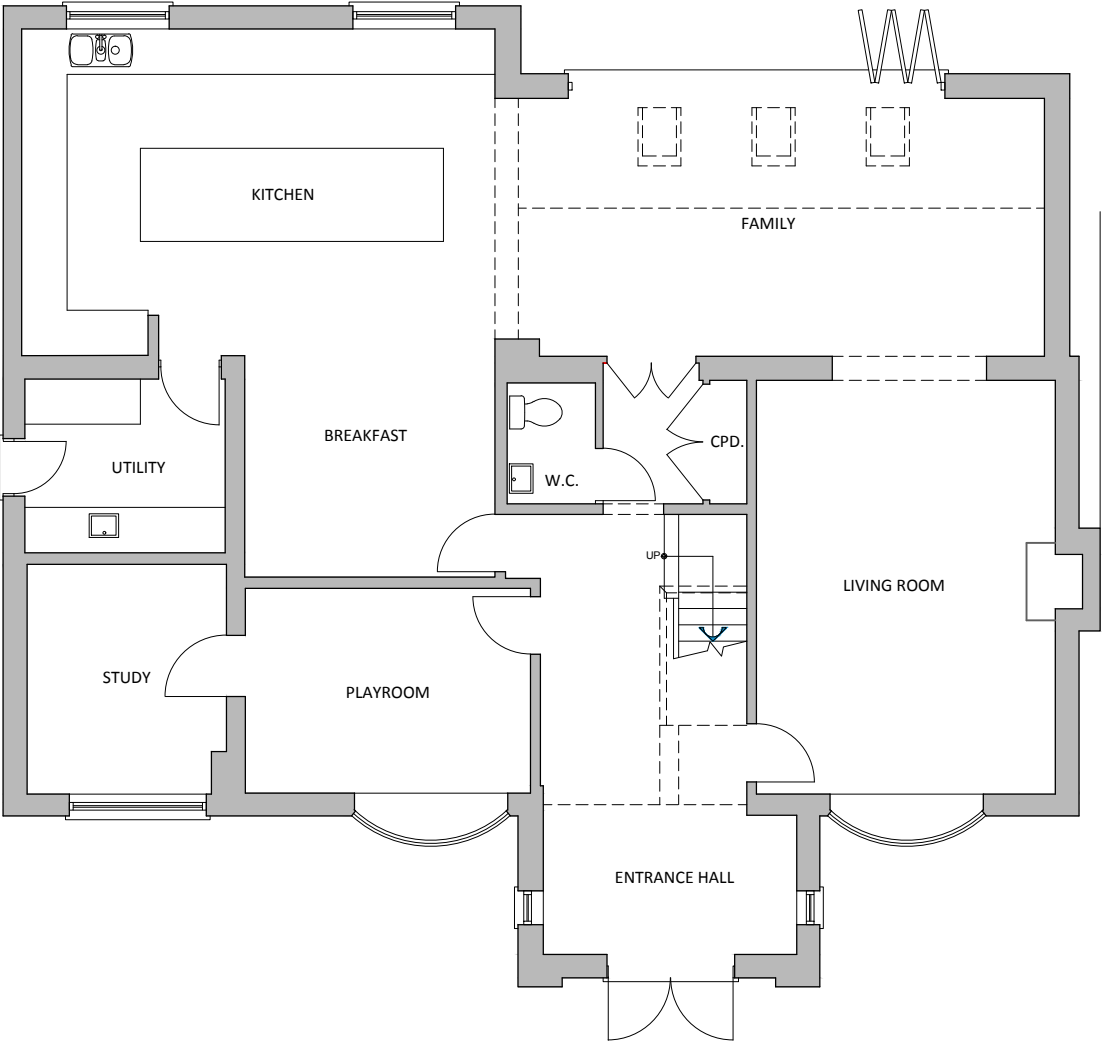

FIRST FLOOR PLAN
SCALE 1:100

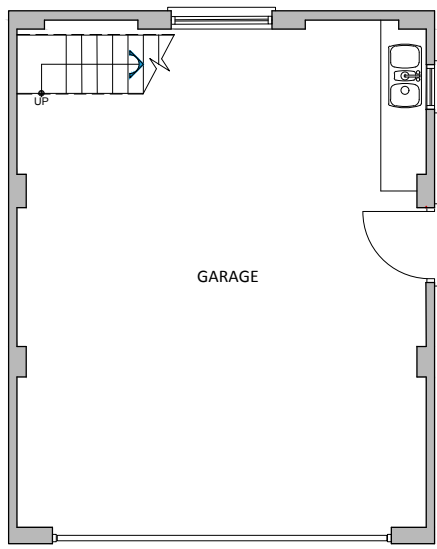

GROUND FLOOR PLAN
SCALE 1:100

REV.	DATE	REVISIONS	REV.	DATE	REVISIONS	CLIENT:	PROJECT:	SCALE:	DRAWING:	DRAWN:	JOB NO:	DRAWING NO:	REVISION:
						MR & MRS MAY	41 HOCOMBE ROAD, CHANDLER'S FORD, EASTLEIGH, SO53 5SP.	1:100 (A1 ORIGINAL)	FLOOR PLANS AS EXISTING	BM	26 - P0331	S01	-
© COPYRIGHT EXISTS ON THE DESIGNS AND INFORMATION SHOWN ON THIS DRAWING						DATE:							
This drawing may be scaled or cross referenced to the scale bar for planning application purposes only. Do not scale for any other purpose. Use figured dimensions only. Subject to site survey and all necessary consents. All dimensions to be checked by user and any discrepancies errors or omissions to be reported to Twenty20 Architecture Ltd before work commences. This drawing is to be read in conjunction with all other relevant materials.													
								</					