




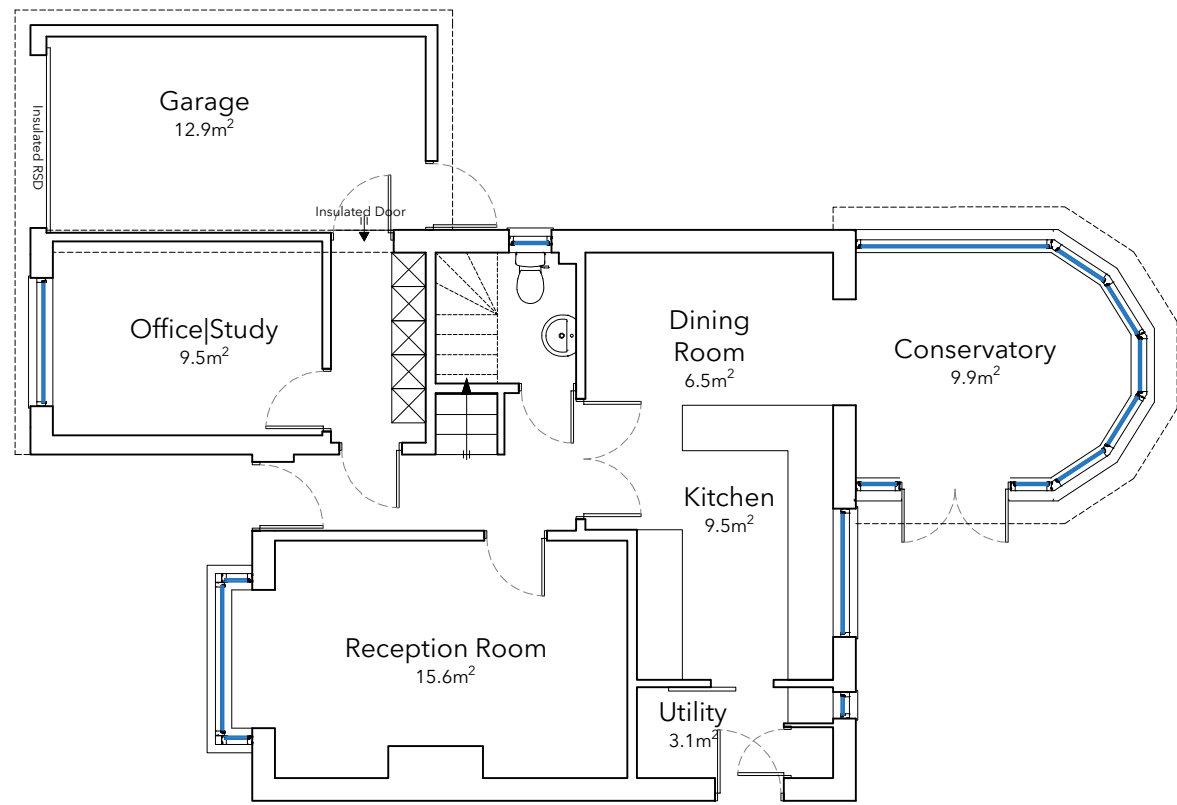


Ground Floor Plan

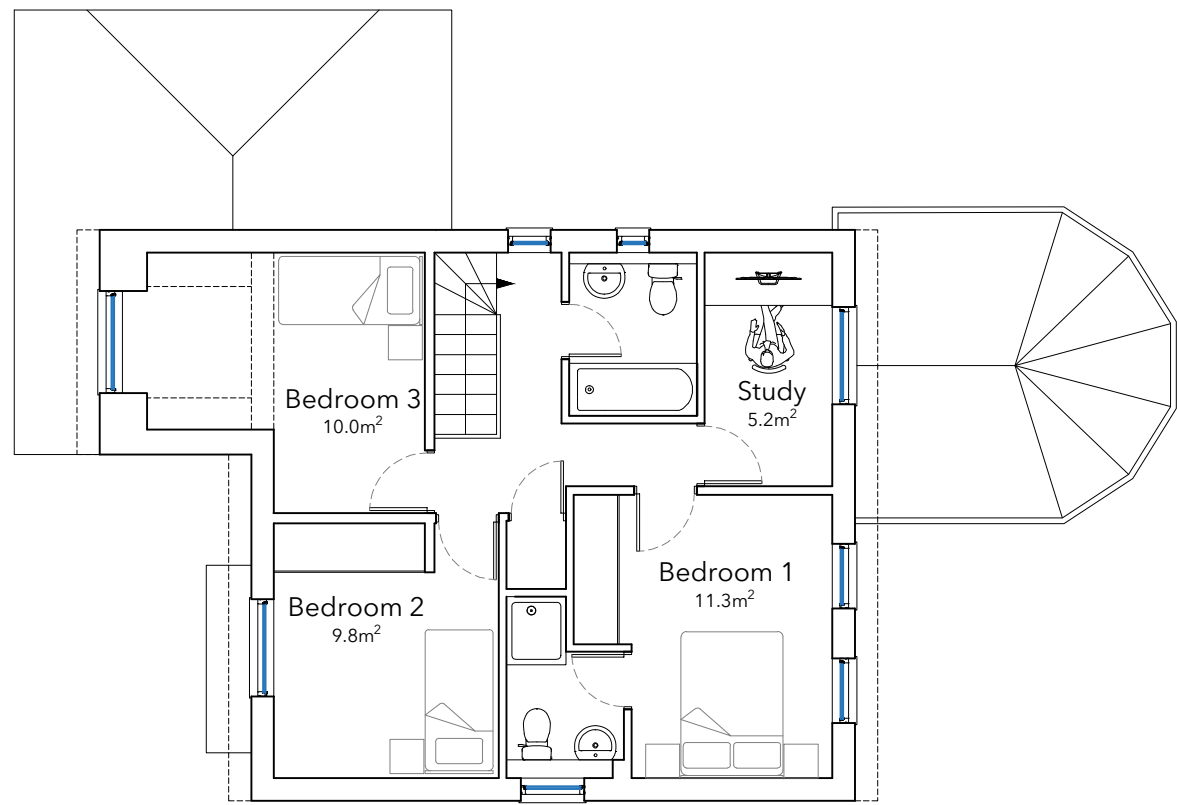


First Floor Plan

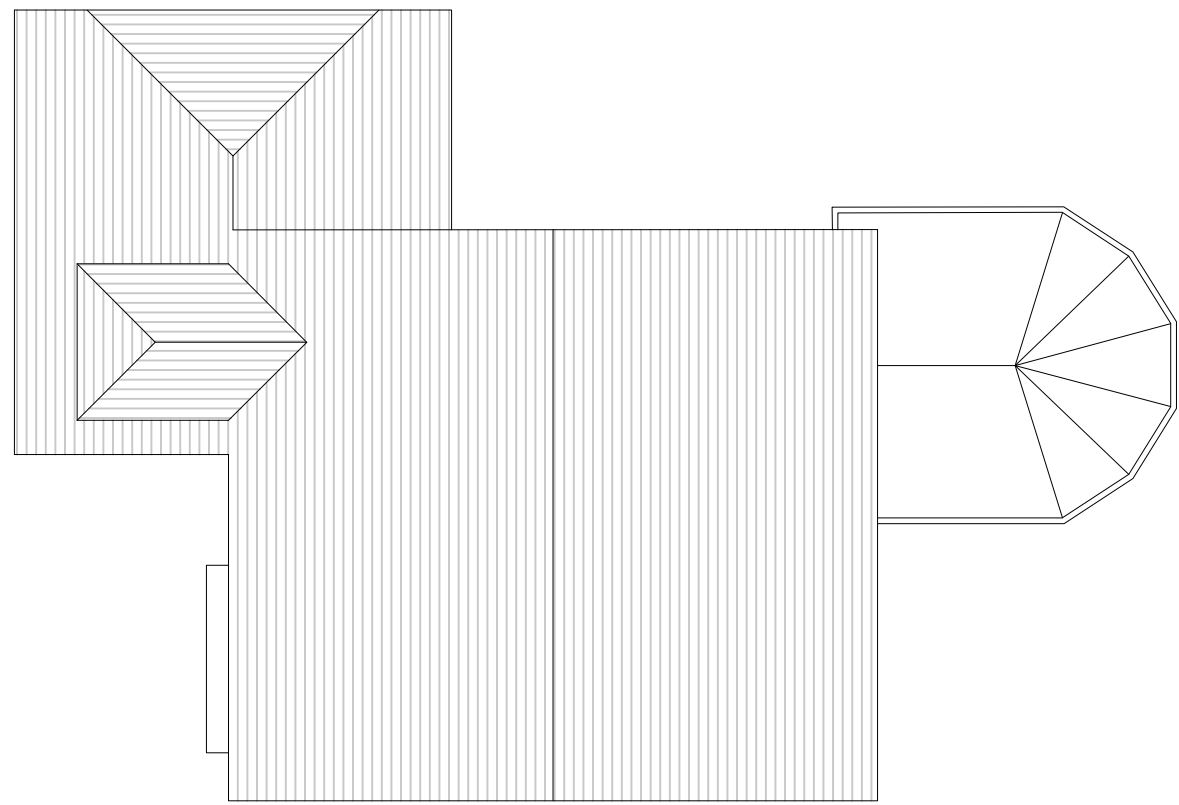

Roof Plan

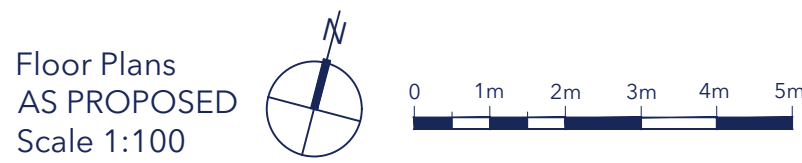


Front Elevation

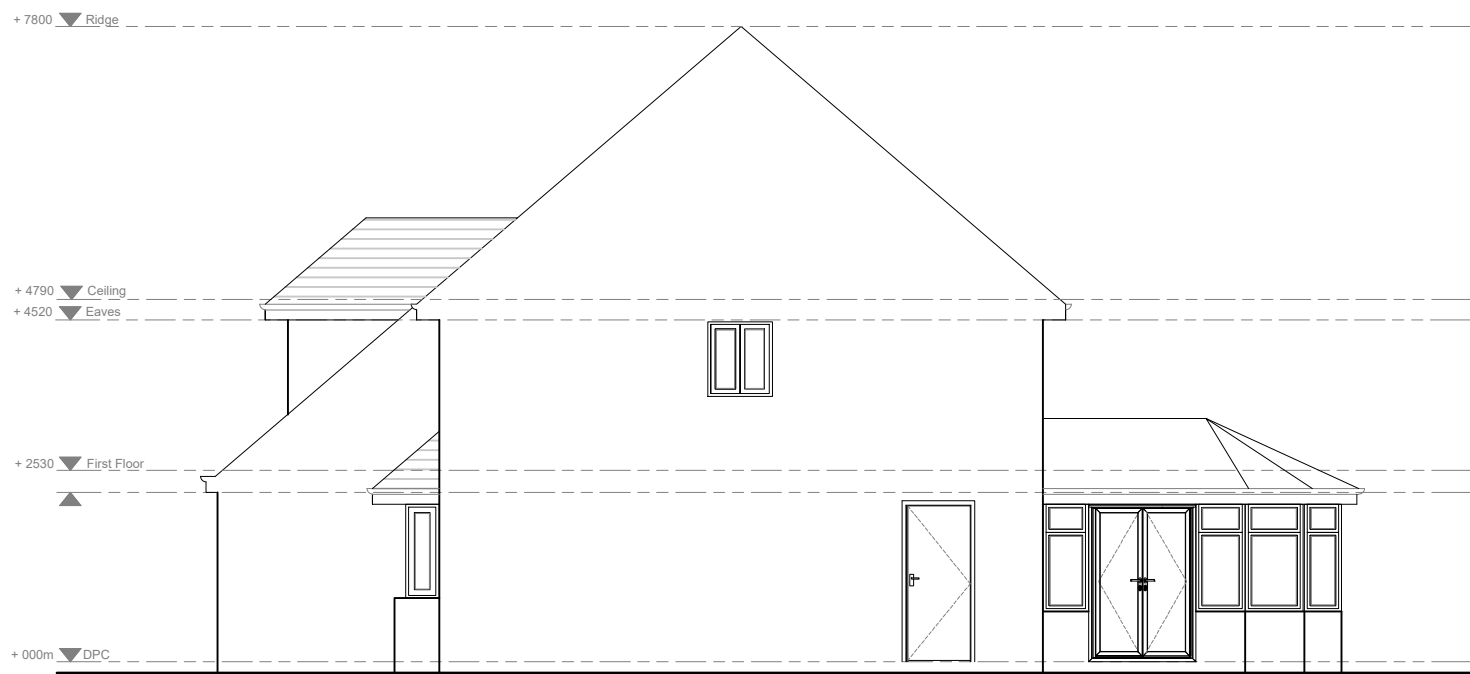




Side Elevation



Rear Elevation

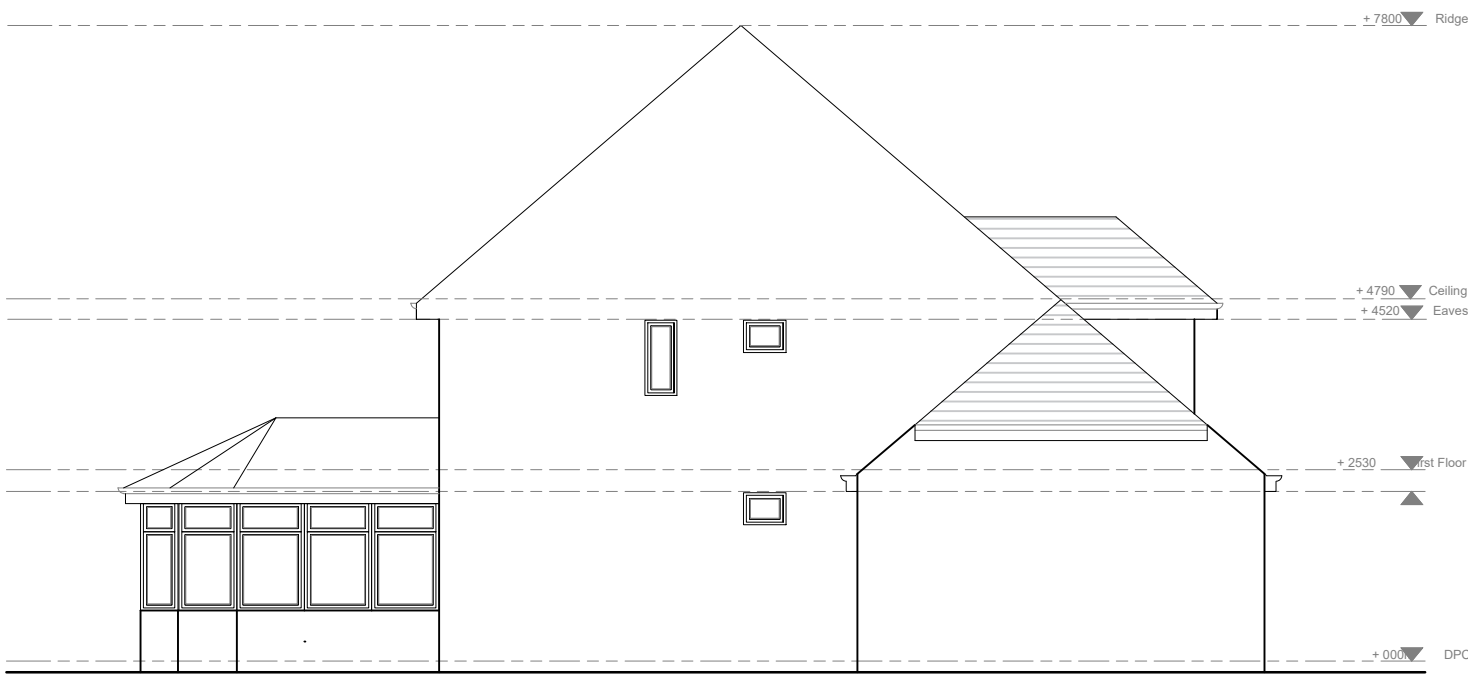

Side Elevation

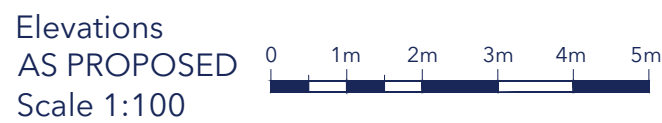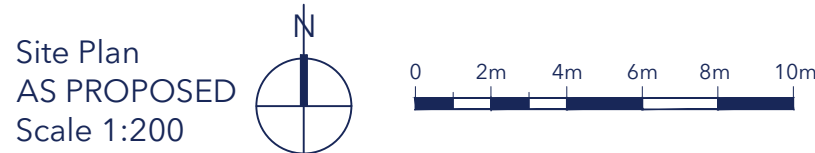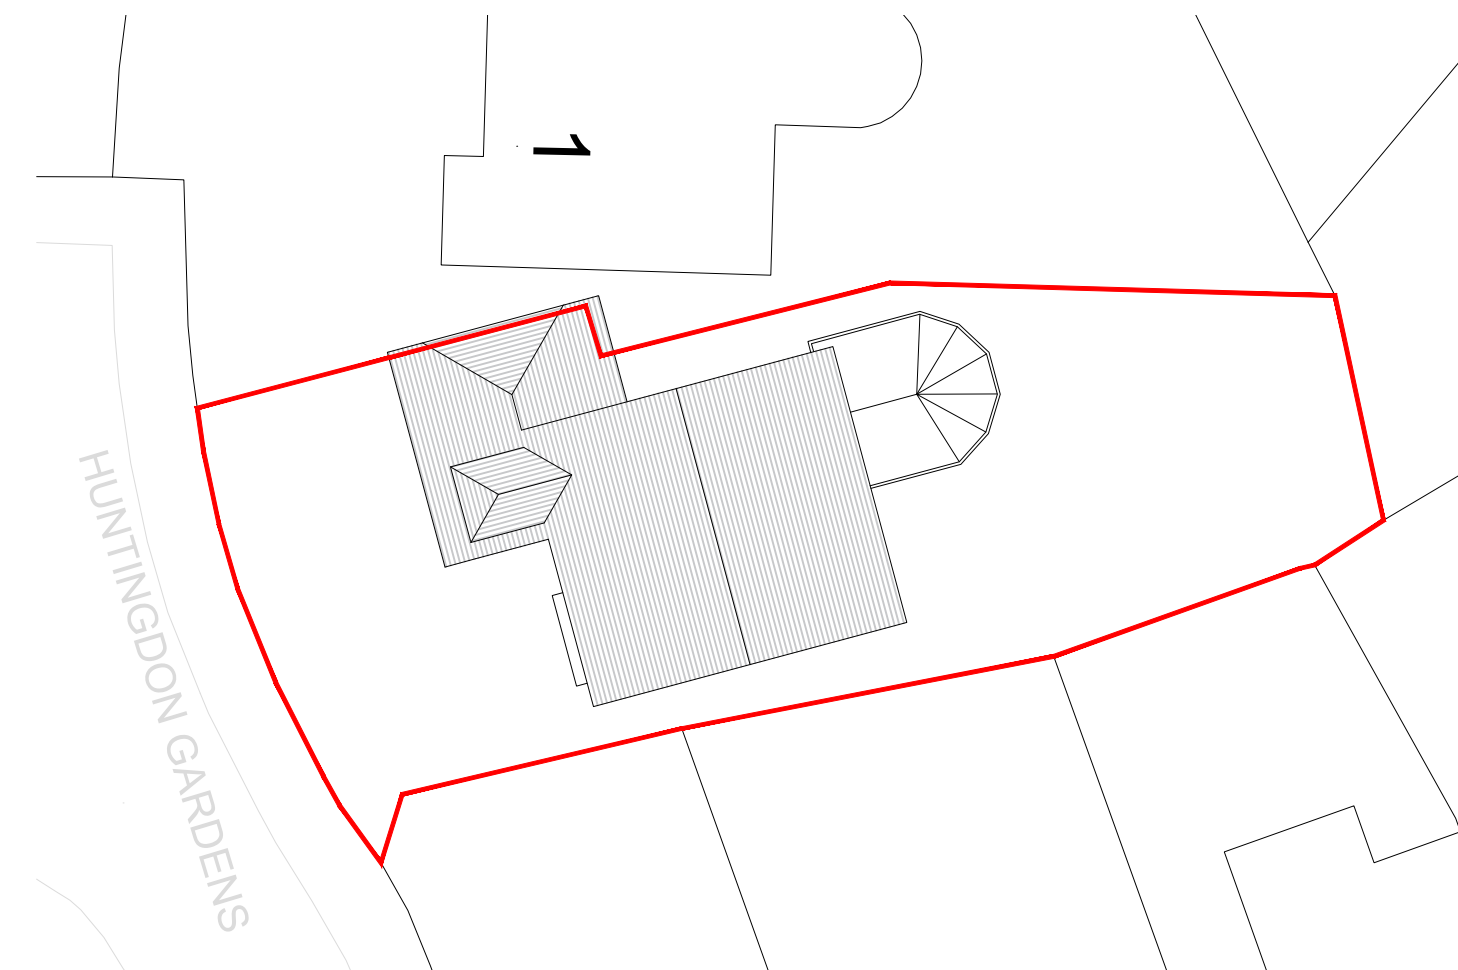

No.	Description	Date

rs
studio

t. 02382 542011
e. info@rs-studio.co.uk
w. www.rs-studio.co.uk

Drawing Title:
Plans and Elevations
AS PROPOSED

Project Title:
3 Huntingdon Gardens,
Hornton Heath, Estleigh,
SO50 7FH

Drawing No.:	1855-P-02
Date:	May 2026
Scale:	Various
Drawn:	AS
Checked:	RS

This drawing is the copyright of the company and must not be reproduced or used without permission. Annotated dimensions are to be taken in preference to scaled dimensions and site dimensions must be checked before work is commenced