

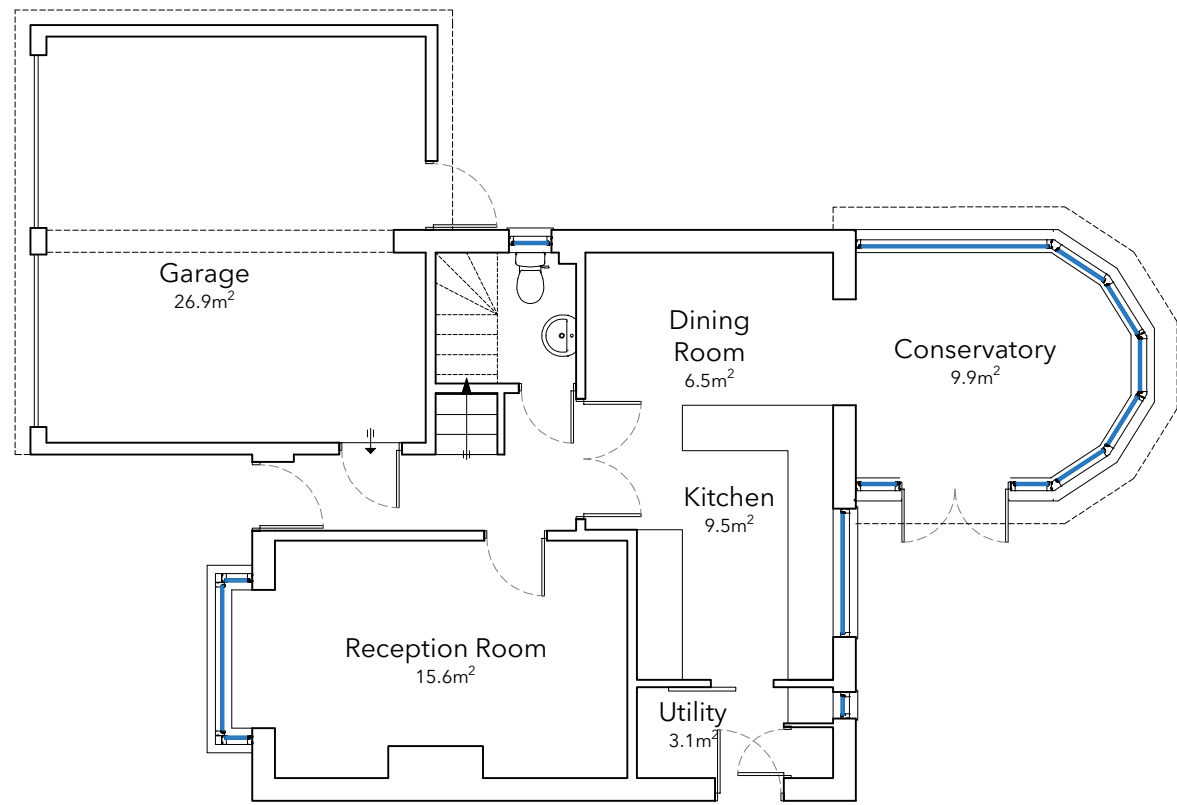


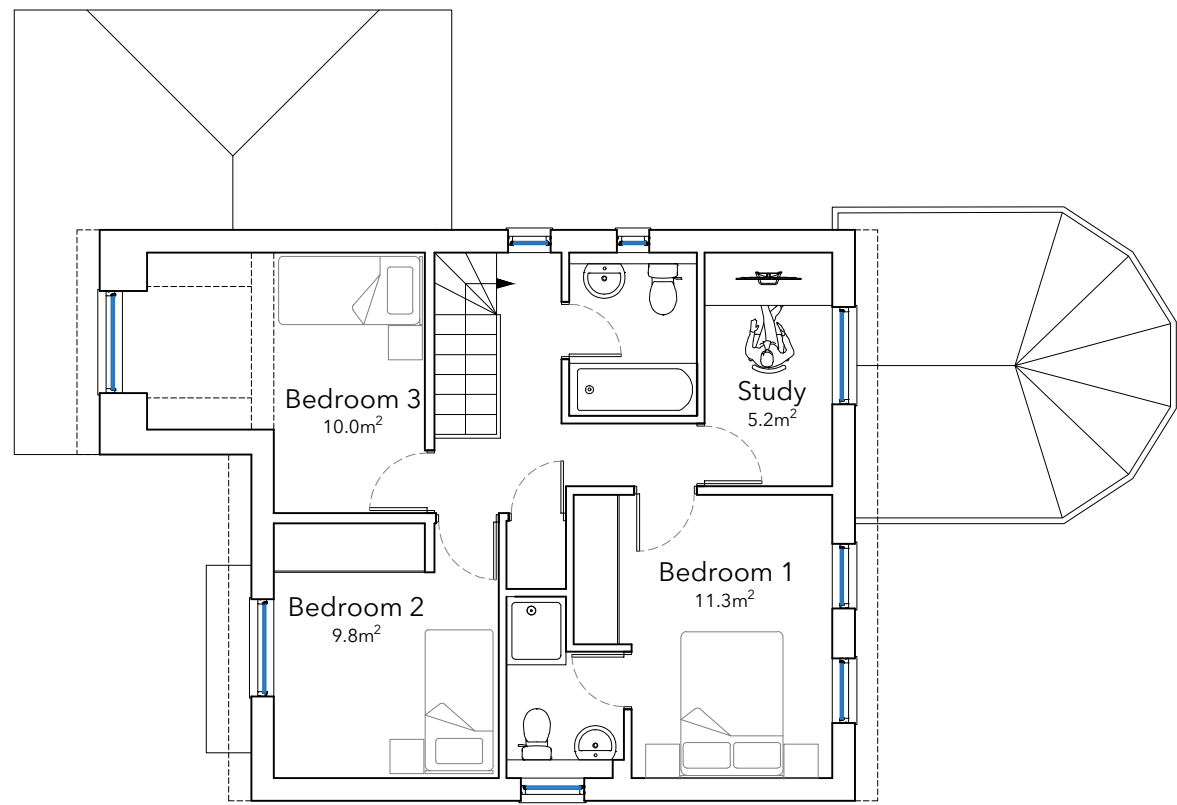


Ground Floor Plan


Floor Plans
AS EXISTING
Scale 1:100

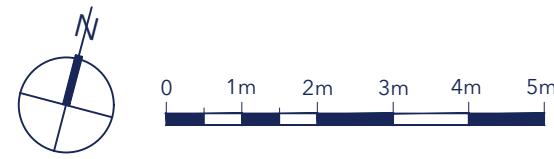

First Floor Plan

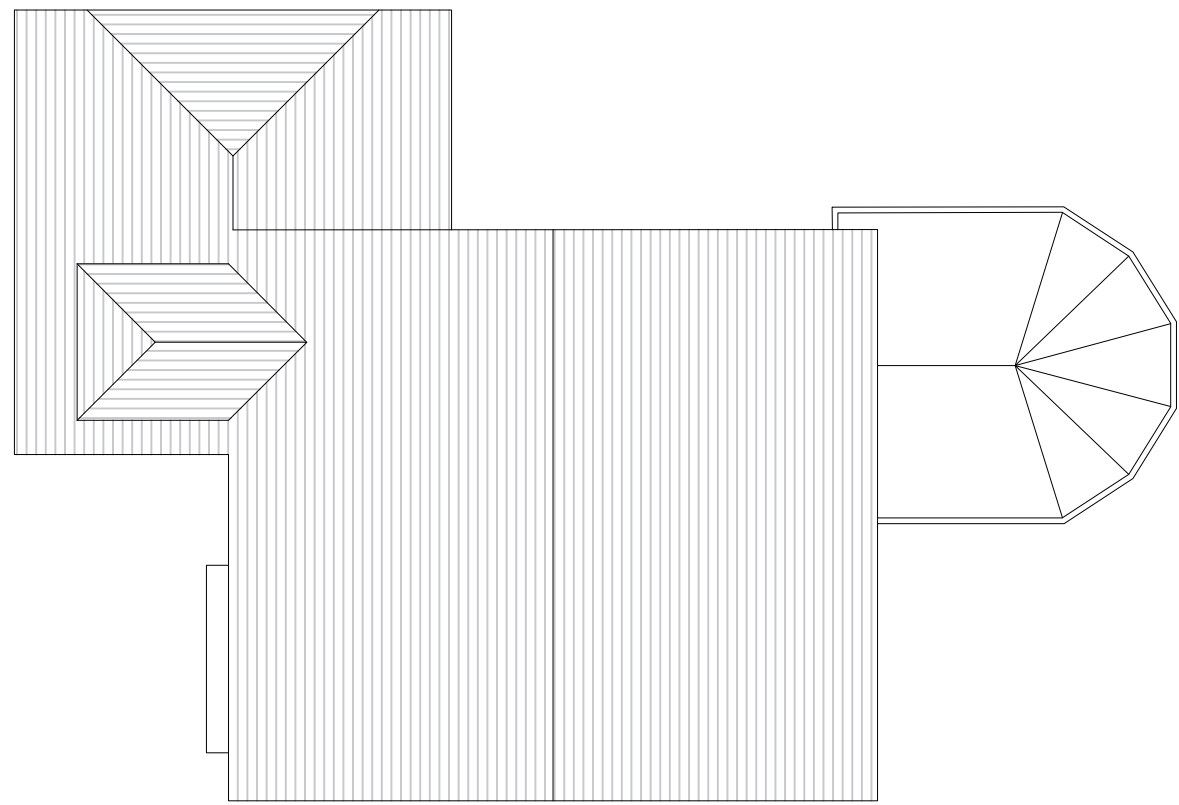


Roof Plan

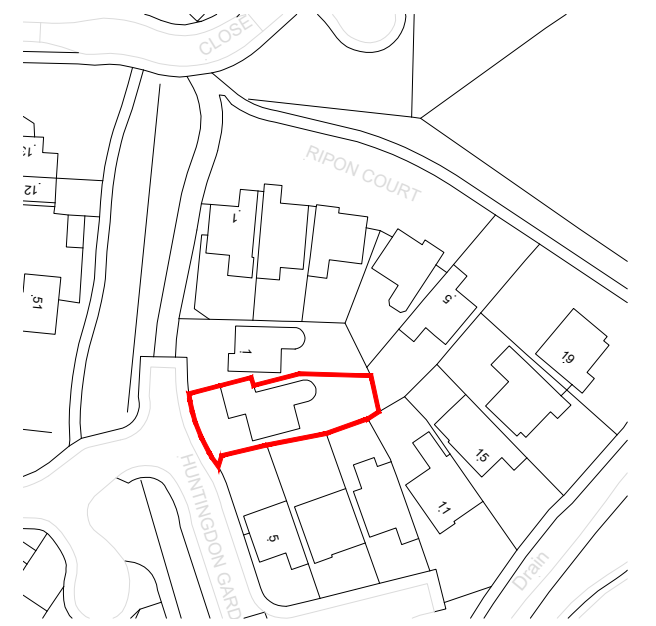


Crown Copyright and database rights 2025 OS Licence no. AC0000849896

Location Plan
AS EXISTING
Scale 1:1250

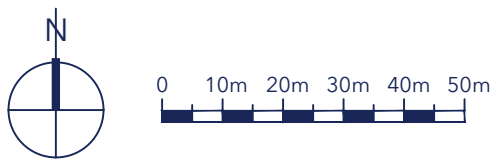


Front Elevation

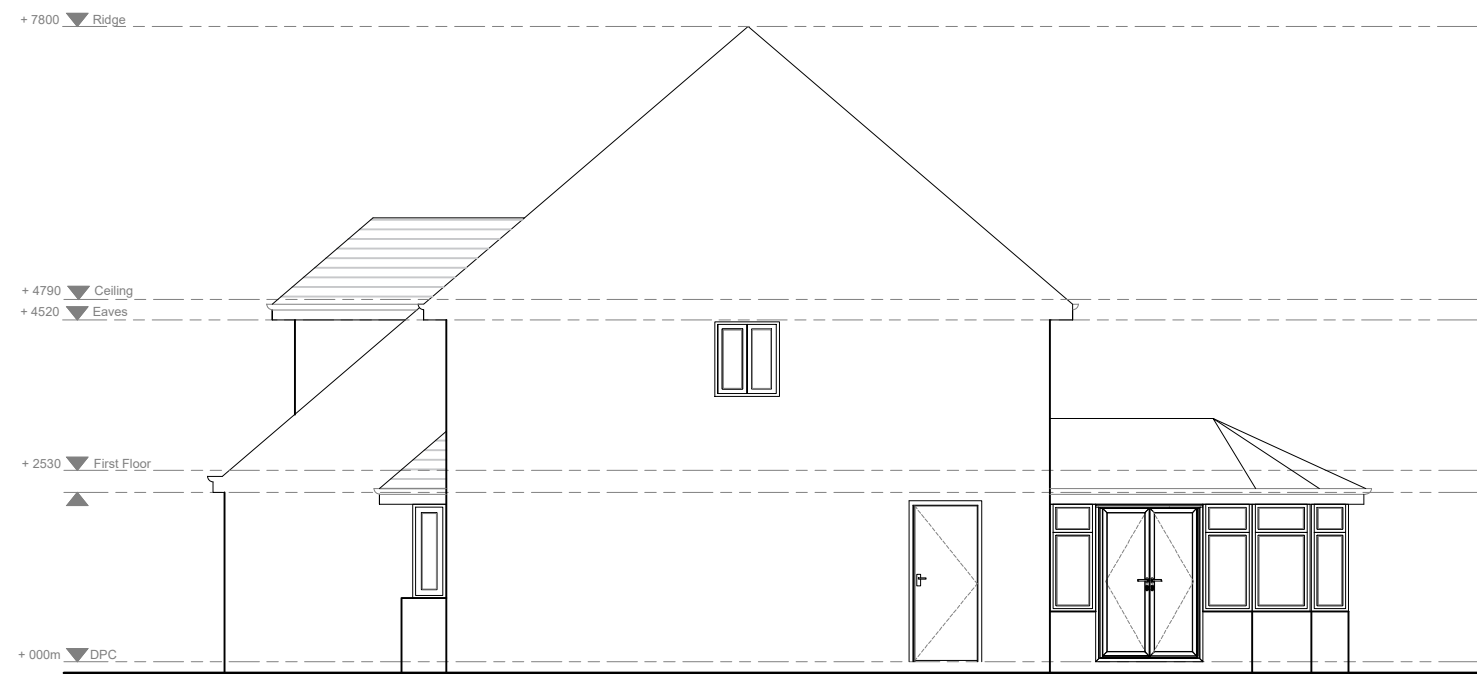


Side Elevation




Rear Elevation

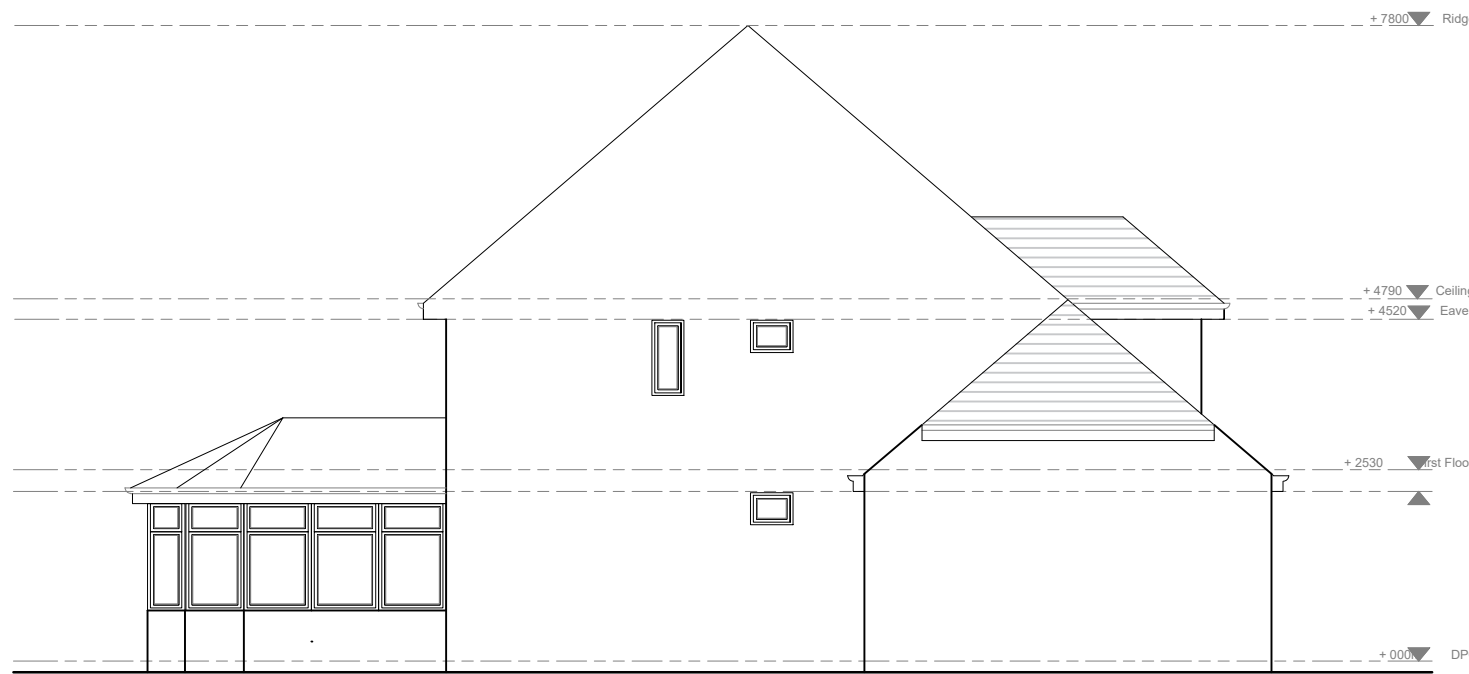

Side Elevation

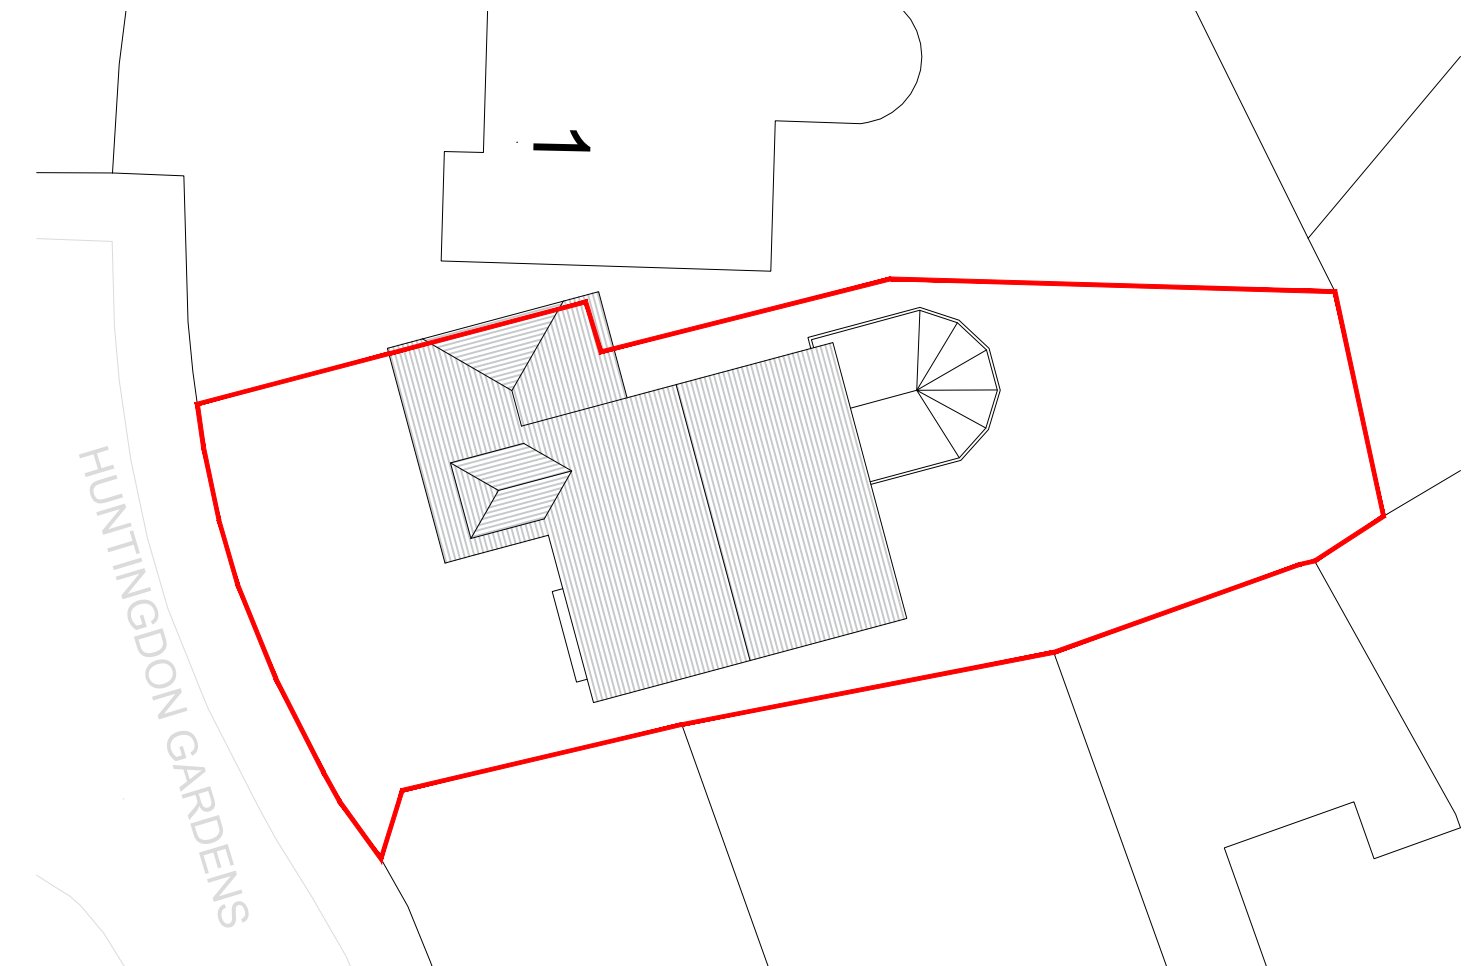

Site Plan
AS EXISTING
Scale 1:200

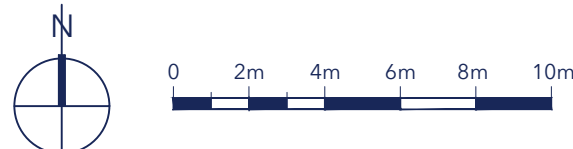

Elevations
AS EXISTING
Scale 1:100



No.	Description	Date

studio

t. 02382 542011
e. info@rs-studio.co.uk
w. www.rs-studio.co.uk

Drawing Title:
Plans and Elevations
AS EXISTING

Project Title:
3 Huntingdon Gardens,
Hornton Heath, Estleigh,
SO50 7FH

Drawing No.:

1855-P-01

Date: May 2026

Scale: Various

Drawn: AS

Checked: RS

This drawing is the copyright of the company and must not be reproduced or used without permission. Annotated dimensions are to be taken in preference to scaled dimensions and site dimensions must be checked before work is commenced.