




ProposedLocation Plan

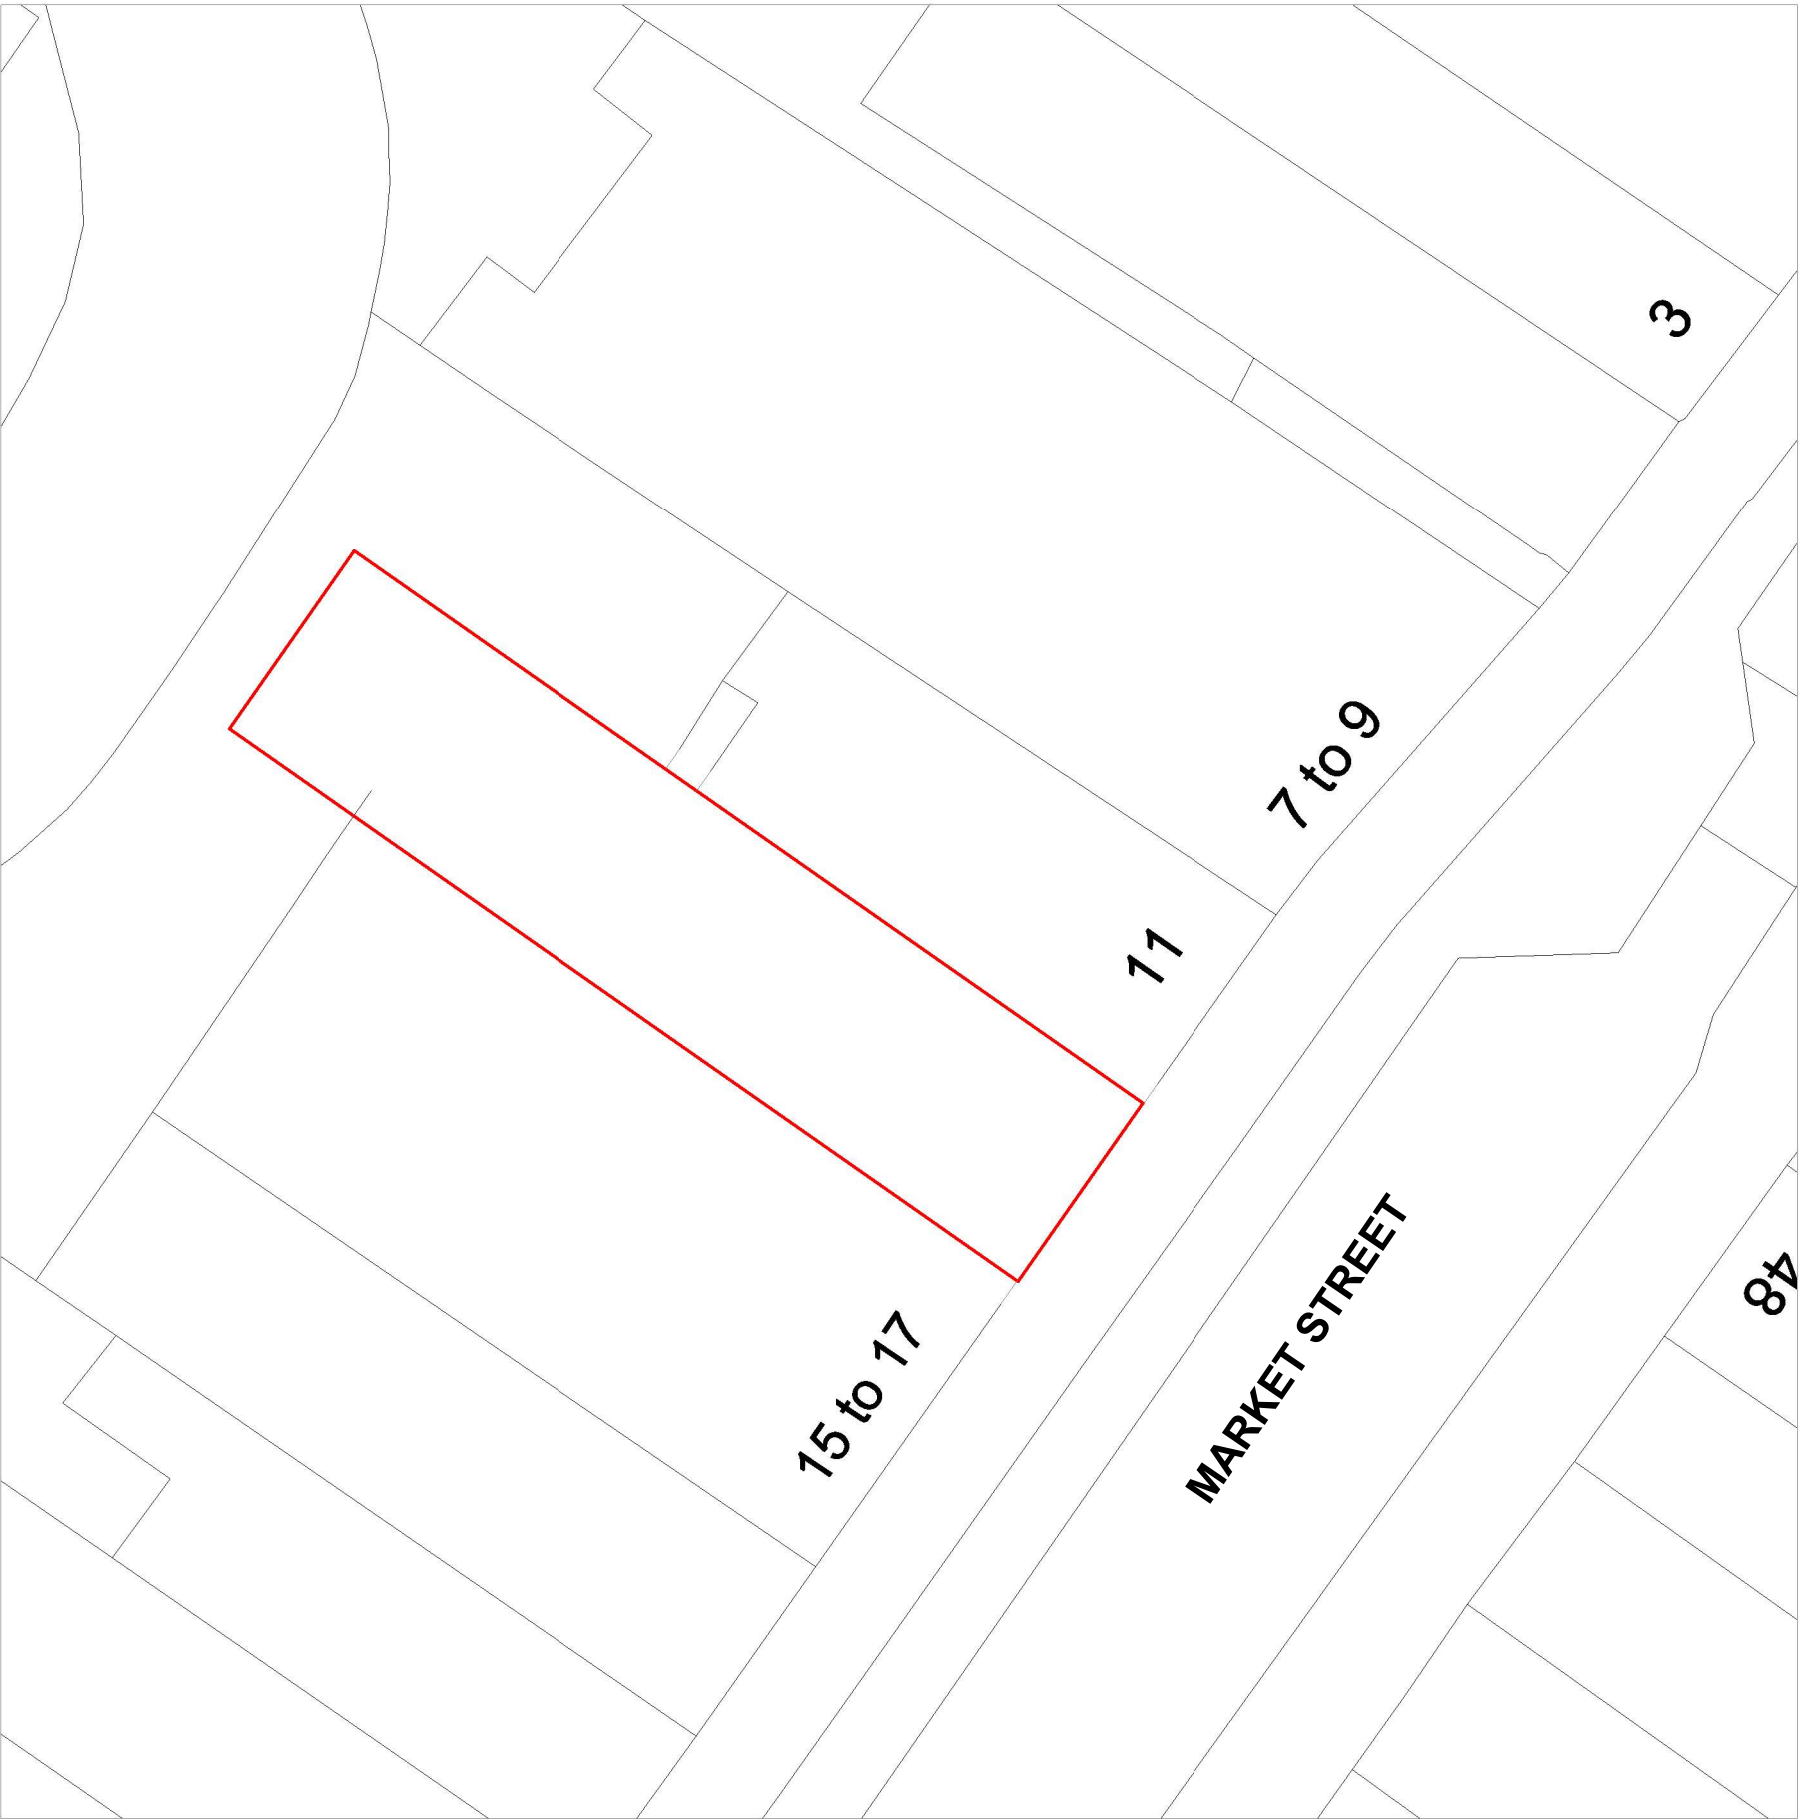

ProposedOS Map



Site Boundary : ———

Total Site Area: **146.64 m²**

Existing GIA of the property : **91.80 m²**

Proposed GIA of the property : **136.32 m²**

NOTES:

Only Scale of drawings for the Planning Purposes.Report all discrepancies, errors and omissions.Verify all dimensions on site before commencing any work on site or preparing shop drawings.

All materials, components and workmanship are to comply with the relevant British Standards, Codes of Practice, and appropriate manufacturers recommendations that from time to time shall apply.

For all specialist work, see relevant drawings.

This drawing and design are copyright of HAAP Design Studio LTD

REVISION	DATE	DESCRIPTION
A	20/05/2026	Material detail for front proposed dormer
B	26/05/2026	Amendments on rear dormer

TITLE:	Proposed Drawings
--------	-------------------

PROJECT:	13 Market St, Eastleigh SO50 5RH
----------	----------------------------------

ARCHITECT:	M
------------	---

CLIENT:	-
---------	---



STATUS:	-
---------	---

DATE:	26/05/2026
-------	------------

SCALE:	As Indicated @ A3
--------	-------------------

--	--

	JOB NO:
--	---------



Proposed3D VIEW

NOTES:

Only Scale of drawings for the Planning Purposes.Report all discrepancies, errors and omissions.Verify all dimensions on site before commencing any work on site or preparing shop drawings.

All materials, components and workmanship are to comply with the relevant British Standards, Codes of Practice, and appropriate manufacturers recommendations that from time to time shall apply.

For all specialist work, see relevant drawings.

This drawing and design are copyright of HAAP Design Studio LTD

REVISION	DATE	DESCRIPTION
A	20/05/2026	Material detail for front proposed dormer
B	26/05/2026	Amendments on rear dormer

TITLE: Proposed Drawings

PROJECT: 13 Market St, Eastleigh SO50 5RH

ARCHITECT: M

CLIENT: -



STATUS: -

DATE: 26/05/2026

SCALE: As Indicated @ A3

	JOB NO:
--	----------------



Proposed3D VIEW - REAR SIDE

NOTES:

Only Scale of drawings for the Planning Purposes.Report all discrepancies, errors and omissions.Verify all dimensions on site before commencing any work on site or preparing shop drawings.

All materials, components and workmanship are to comply with the relevant British Standards, Codes of Practice, and appropriate manufacturers recommendations that from time to time shall apply.

For all specialist work, see relevant drawings.

This drawing and design are copyright of HAAP Design Studio LTD

REVISION	DATE	DESCRIPTION
A	20/05/2026	Material detail for front proposed dormer
B	26/05/2026	Amendments on rear dormer

TITLE: Proposed Drawings

PROJECT: 13 Market St, Eastleigh SO50 5RH

ARCHITECT: M

CLIENT: -



STATUS: -

DATE: 26/05/2026

SCALE: As Indicated @ A3

	JOB NO:
--	---------

NOTES:

Only Scale of drawings for the Planning Purposes. Report all discrepancies, errors and omissions. Verify all dimensions on site before commencing any work on site or preparing shop drawings.

All materials, components and workmanship are to comply with the relevant British Standards, Codes of Practice, and appropriate manufacturers recommendations that from time to time shall apply.

For all specialist work, see relevant drawings.

This drawing and design are copyright of HAAP Design Studio LTD

REVISION	DATE	DESCRIPTION
A	20/05/2026	Material detail for front proposed dormer
B	26/05/2026	Amendments on rear dormer

TITLE: Proposed Drawings

PROJECT: 13 Market St, Eastleigh SO50 5RH

ARCHITECT: M

CLIENT: -



STATUS: -

DATE: 26/05/2026


SCALE: As Indicated @ A3



JOB NO:



ProposedGround Floor Plan

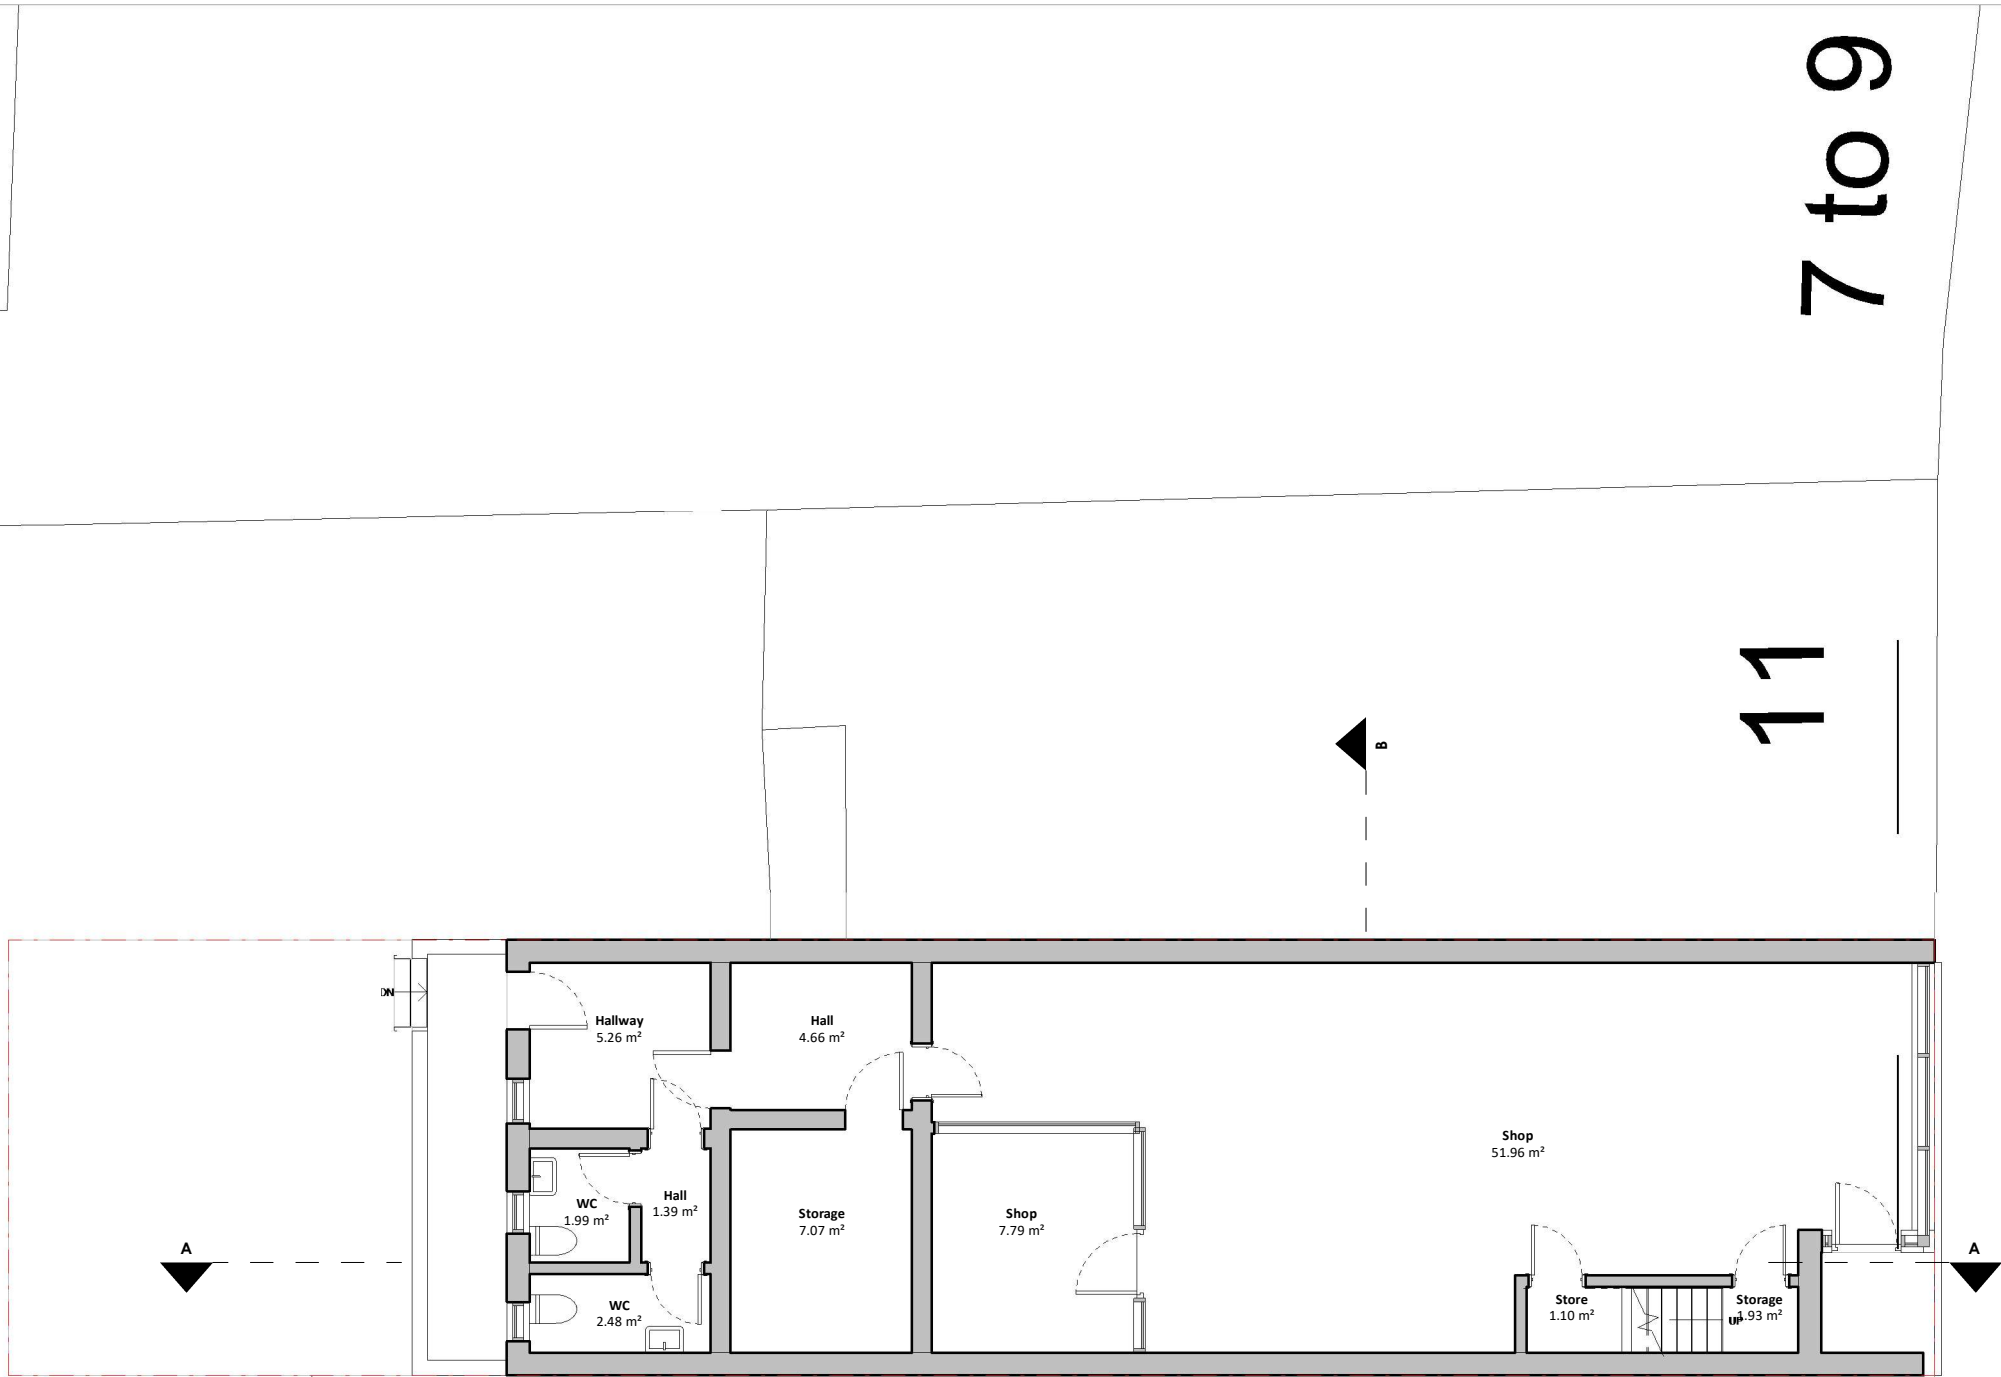



NOTES:

Only Scale of drawings for the Planning Purposes.Report all discrepancies, errors and omissions.Verify all dimensions on site before commencing any work on site or preparing shop drawings.

All materials, components and workmanship are to comply with the relevant British Standards, Codes of Practice, and appropriate manufacturers recommendations that from time to time shall apply.

For all specialist work, see relevant drawings.

This drawing and design are copyright of HAAP Design Studio LTD

REVISION	DATE	DESCRIPTION
A	20/05/2026	Material detail for front proposed dormer
B	26/05/2026	Amendments on rear dormer

TITLE: Proposed Drawings

PROJECT: 13 Market St, Eastleigh SO50 5RH

ARCHITECT: M


CLIENT: _____




STATUS: -

DATE: 26/05/2026

SCALE: As Indicated @ A3

 

JOB NO:

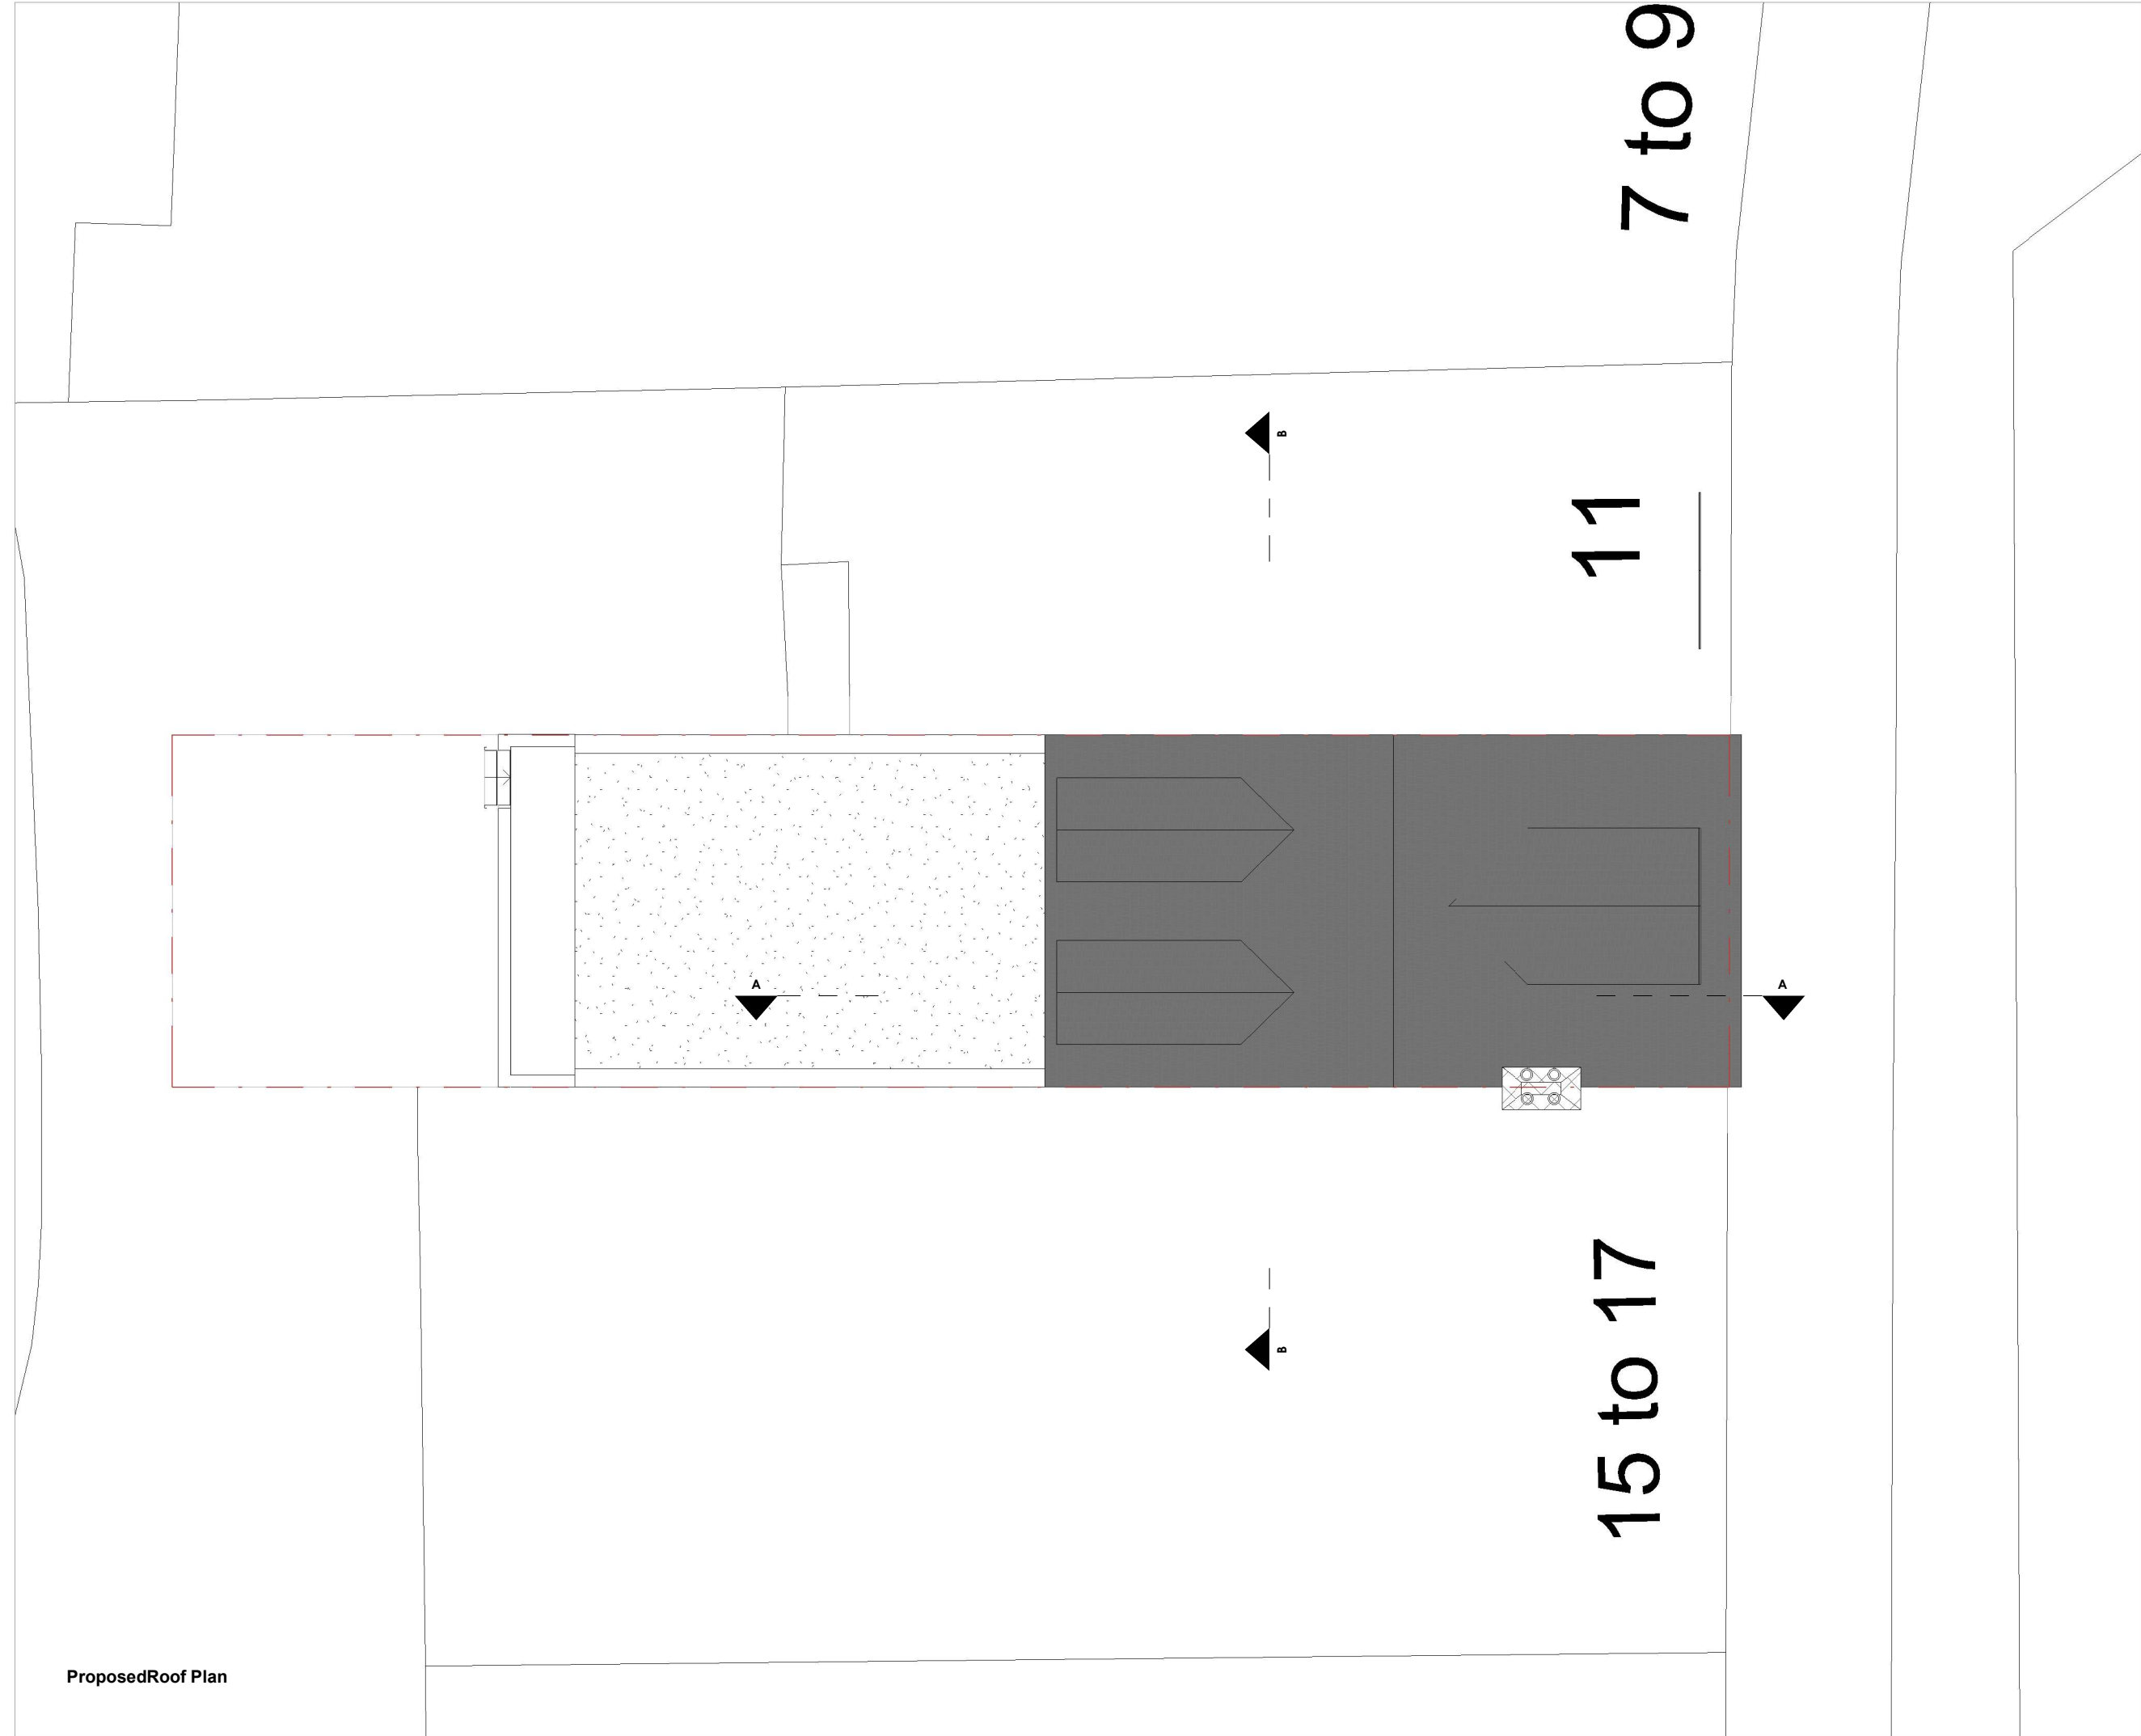

ProposedRoof Plan

NOTES:

Only Scale of drawings for the Planning Purposes.Report all discrepancies, errors and omissions.Verify all dimensions on site before commencing any work on site or preparing shop drawings.

All materials, components and workmanship are to comply with the relevant British Standards, Codes of Practice, and appropriate manufacturers recommendations that from time to time shall apply.

For all specialist work, see relevant drawings.

This drawing and design are copyright of HAAP Design Studio LTD

REVISION	DATE	DESCRIPTION
A	20/05/2026	Material detail for front proposed dormer
B	26/05/2026	Amendments on rear dormer

TITLE: Proposed Drawings

PROJECT: 13 Market St, Eastleigh SO50 5RH

ARCHITECT: M

CLIENT: -



STATUS: -

DATE: 26/05/2026

SCALE: As Indicated @ A3



	JOB NO:
--	----------------

NOTES:

Only Scale of drawings for the Planning Purposes.Report all discrepancies, errors and omissions.Verify all dimensions on site before commencing any work on site or preparing shop drawings.

All materials, components and workmanship are to comply with the relevant British Standards, Codes of Practice, and appropriate manufacturers recommendations that from time to time shall apply.

For all specialist work, see relevant drawings.

This drawing and design are copyright of HAAP Design Studio LTD

REVISION	DATE	DESCRIPTION
A	20/05/2026	Material detail for front proposed dormer
B	26/05/2026	Amendments on rear dormer

TITLE: Proposed Drawings

PROJECT: 13 Market St, Eastleigh SO50 5RH

ARCHITECT: M


CLIENT: -



STATUS: -

DATE: 26/05/2026

SCALE: As Indicated @ A3

 

JOB NO:



NOTES:

Only Scale of drawings for the Planning Purposes.Report all discrepancies, errors and omissions.Verify all dimensions on site before commencing any work on site or preparing shop drawings.

All materials, components and workmanship are to comply with the relevant British Standards, Codes of Practice, and appropriate manufacturers recommendations that from time to time shall apply.

For all specialist work, see relevant drawings.

This drawing and design are copyright of HAAP Design Studio LTD

REVISION	DATE	DESCRIPTION
A	20/05/2026	Material detail for front proposed dormer
B	26/05/2026	Amendments on rear dormer

TITLE: Proposed Drawings

PROJECT: 13 Market St, Eastleigh SO50 5RH

ARCHITECT: M


CLIENT: -




STATUS: -

DATE: 26/05/2026

SCALE: As Indicated @ A3

 

JOB NO:

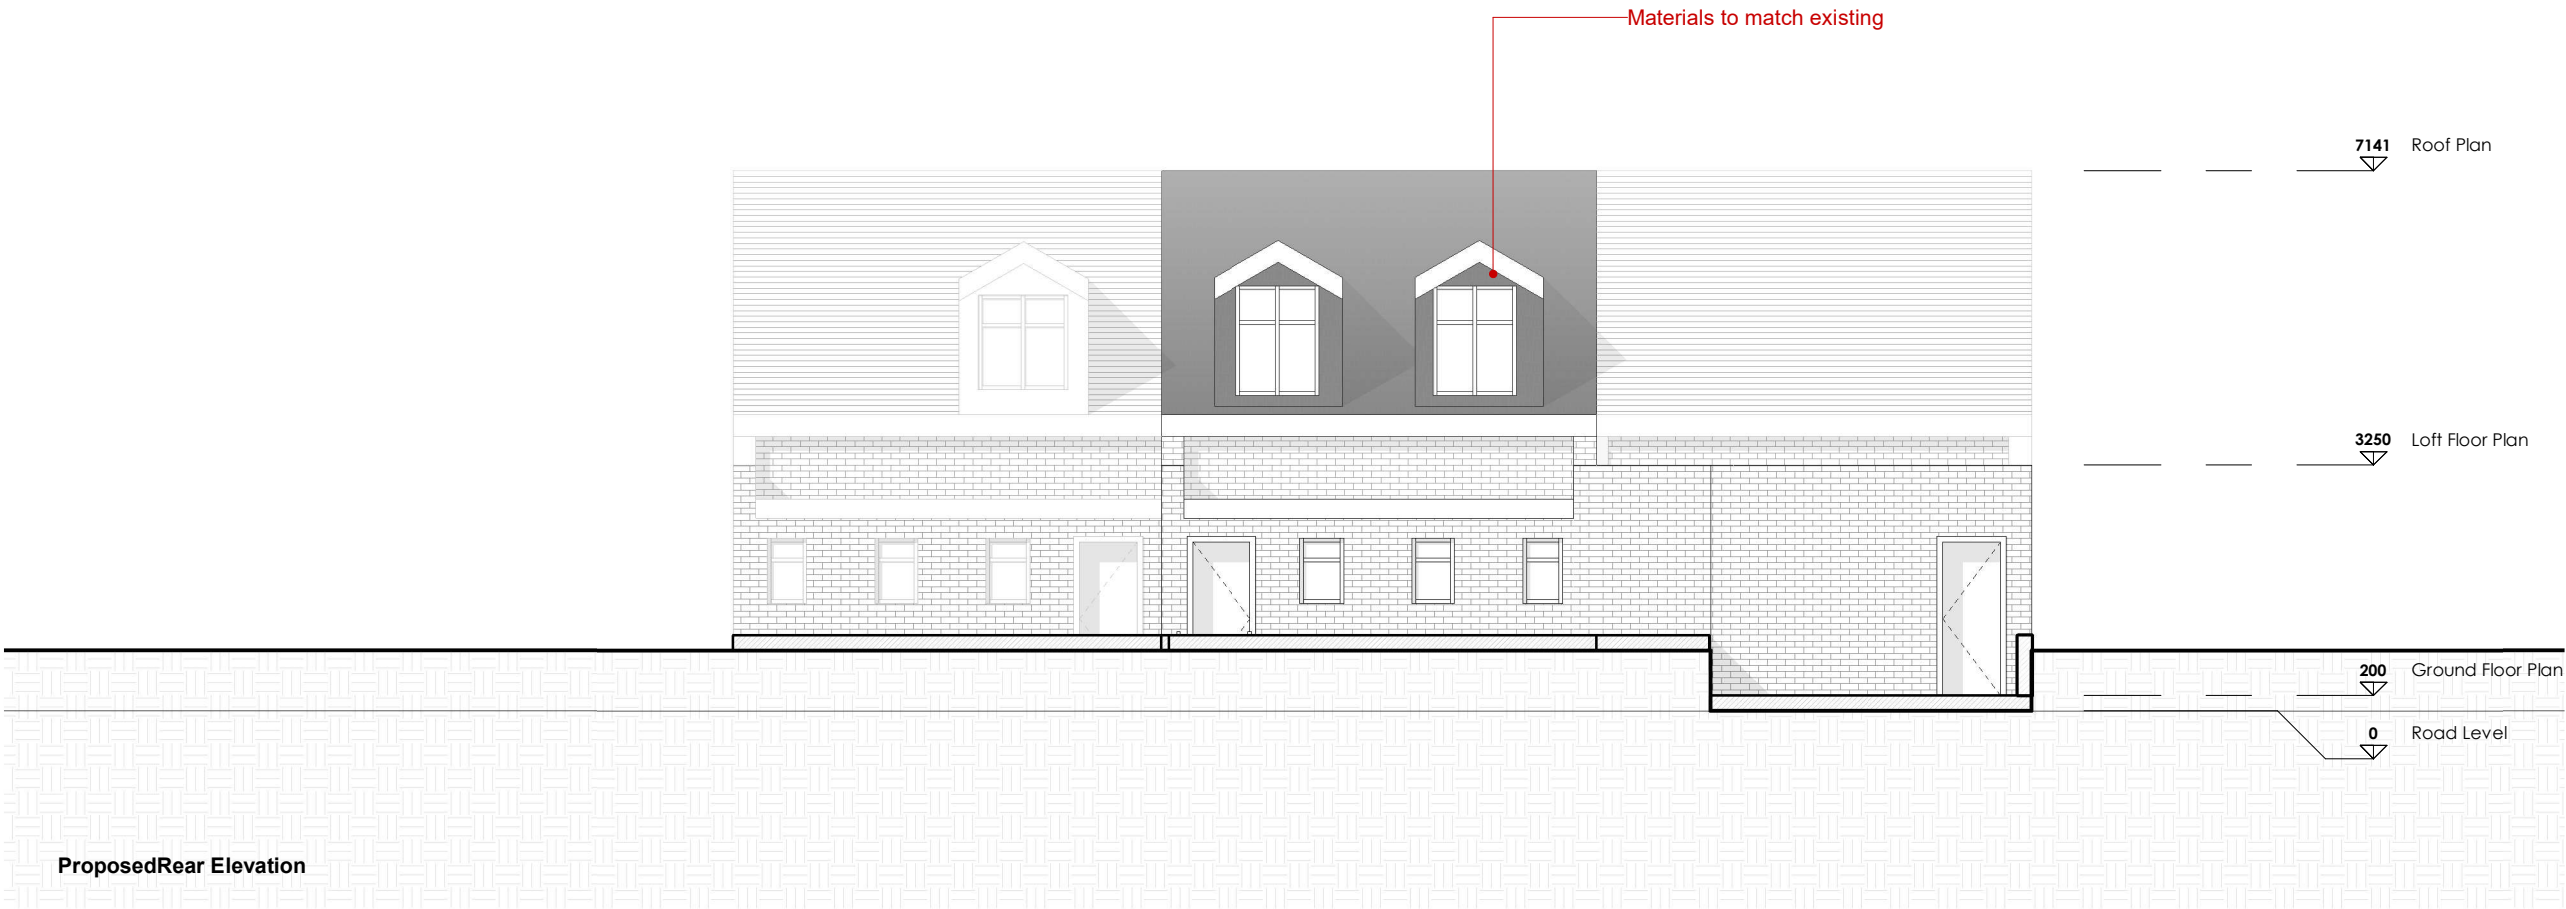

NOTES:

Only Scale of drawings for the Planning Purposes.Report all discrepancies, errors and omissions.Verify all dimensions on site before commencing any work on site or preparing shop drawings.

All materials, components and workmanship are to comply with the relevant British Standards, Codes of Practice, and appropriate manufacturers recommendations that from time to time shall apply.

For all specialist work, see relevant drawings.

This drawing and design are copyright of HAAP Design Studio LTD

REVISION	DATE	DESCRIPTION
A	20/05/2026	Material detail for front proposed dormer
B	26/05/2026	Amendments on rear dormer

TITLE: Proposed Drawings

PROJECT: 13 Market St, Eastleigh SO50 5RH

ARCHITECT: M


CLIENT: -




STATUS: -

DATE: 26/05/2026

SCALE: As Indicated @ A3

 

JOB NO:

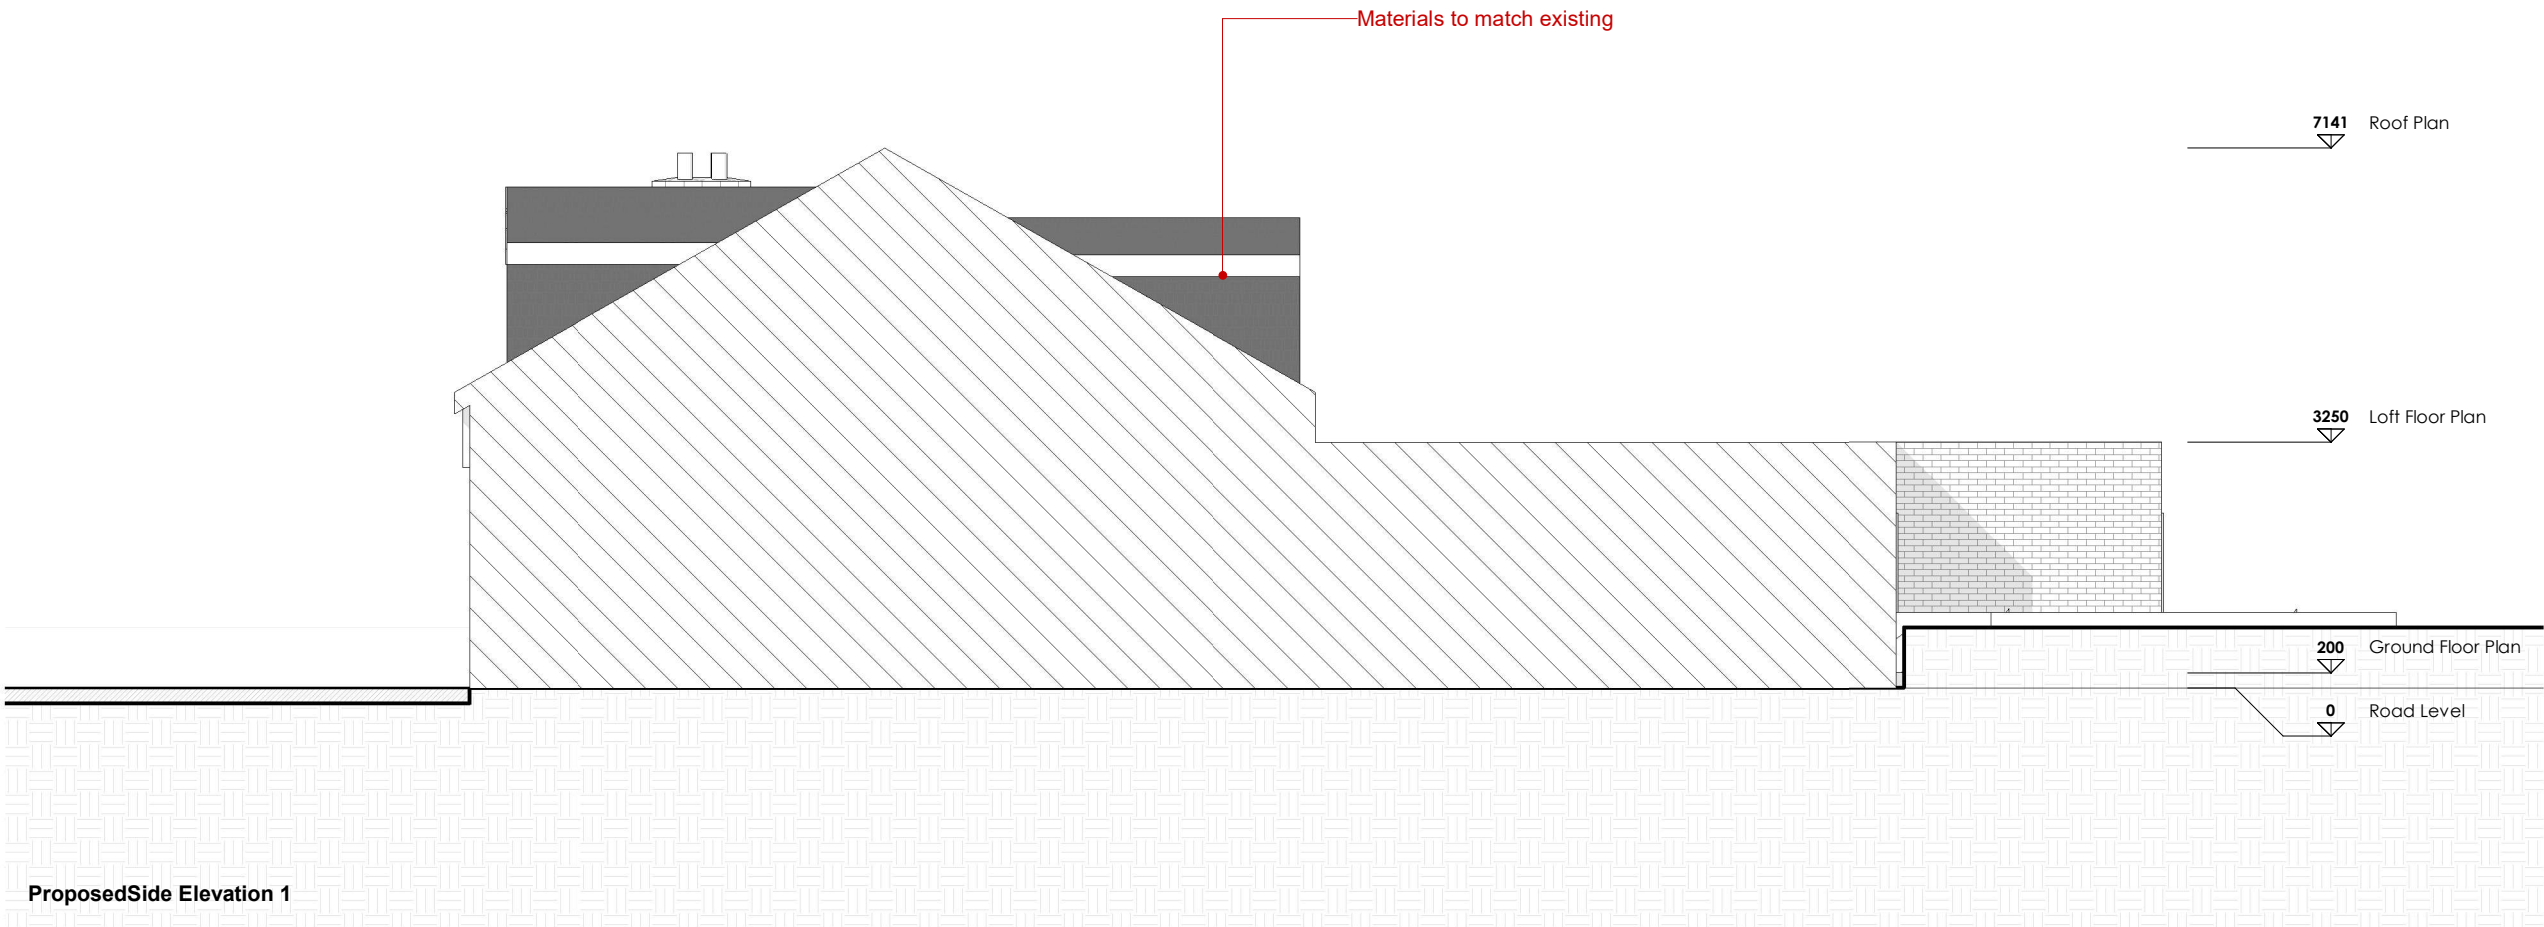

ProposedSide Elevation 1

NOTES:

Only Scale of drawings for the Planning Purposes.Report all discrepancies, errors and omissions.Verify all dimensions on site before commencing any work on site or preparing shop drawings.

All materials, components and workmanship are to comply with the relevant British Standards, Codes of Practice, and appropriate manufacturers recommendations that from time to time shall apply.

For all specialist work, see relevant drawings.

This drawing and design are copyright of HAAP Design Studio LTD

REVISION	DATE	DESCRIPTION
A	20/05/2026	Material detail for front proposed dormer
B	26/05/2026	Amendments on rear dormer

TITLE: Proposed Drawings

PROJECT: 13 Market St, Eastleigh SO50 5RH

ARCHITECT: M


CLIENT: -




STATUS: -

DATE: 26/05/2026

SCALE: As Indicated @ A3

 

JOB NO:

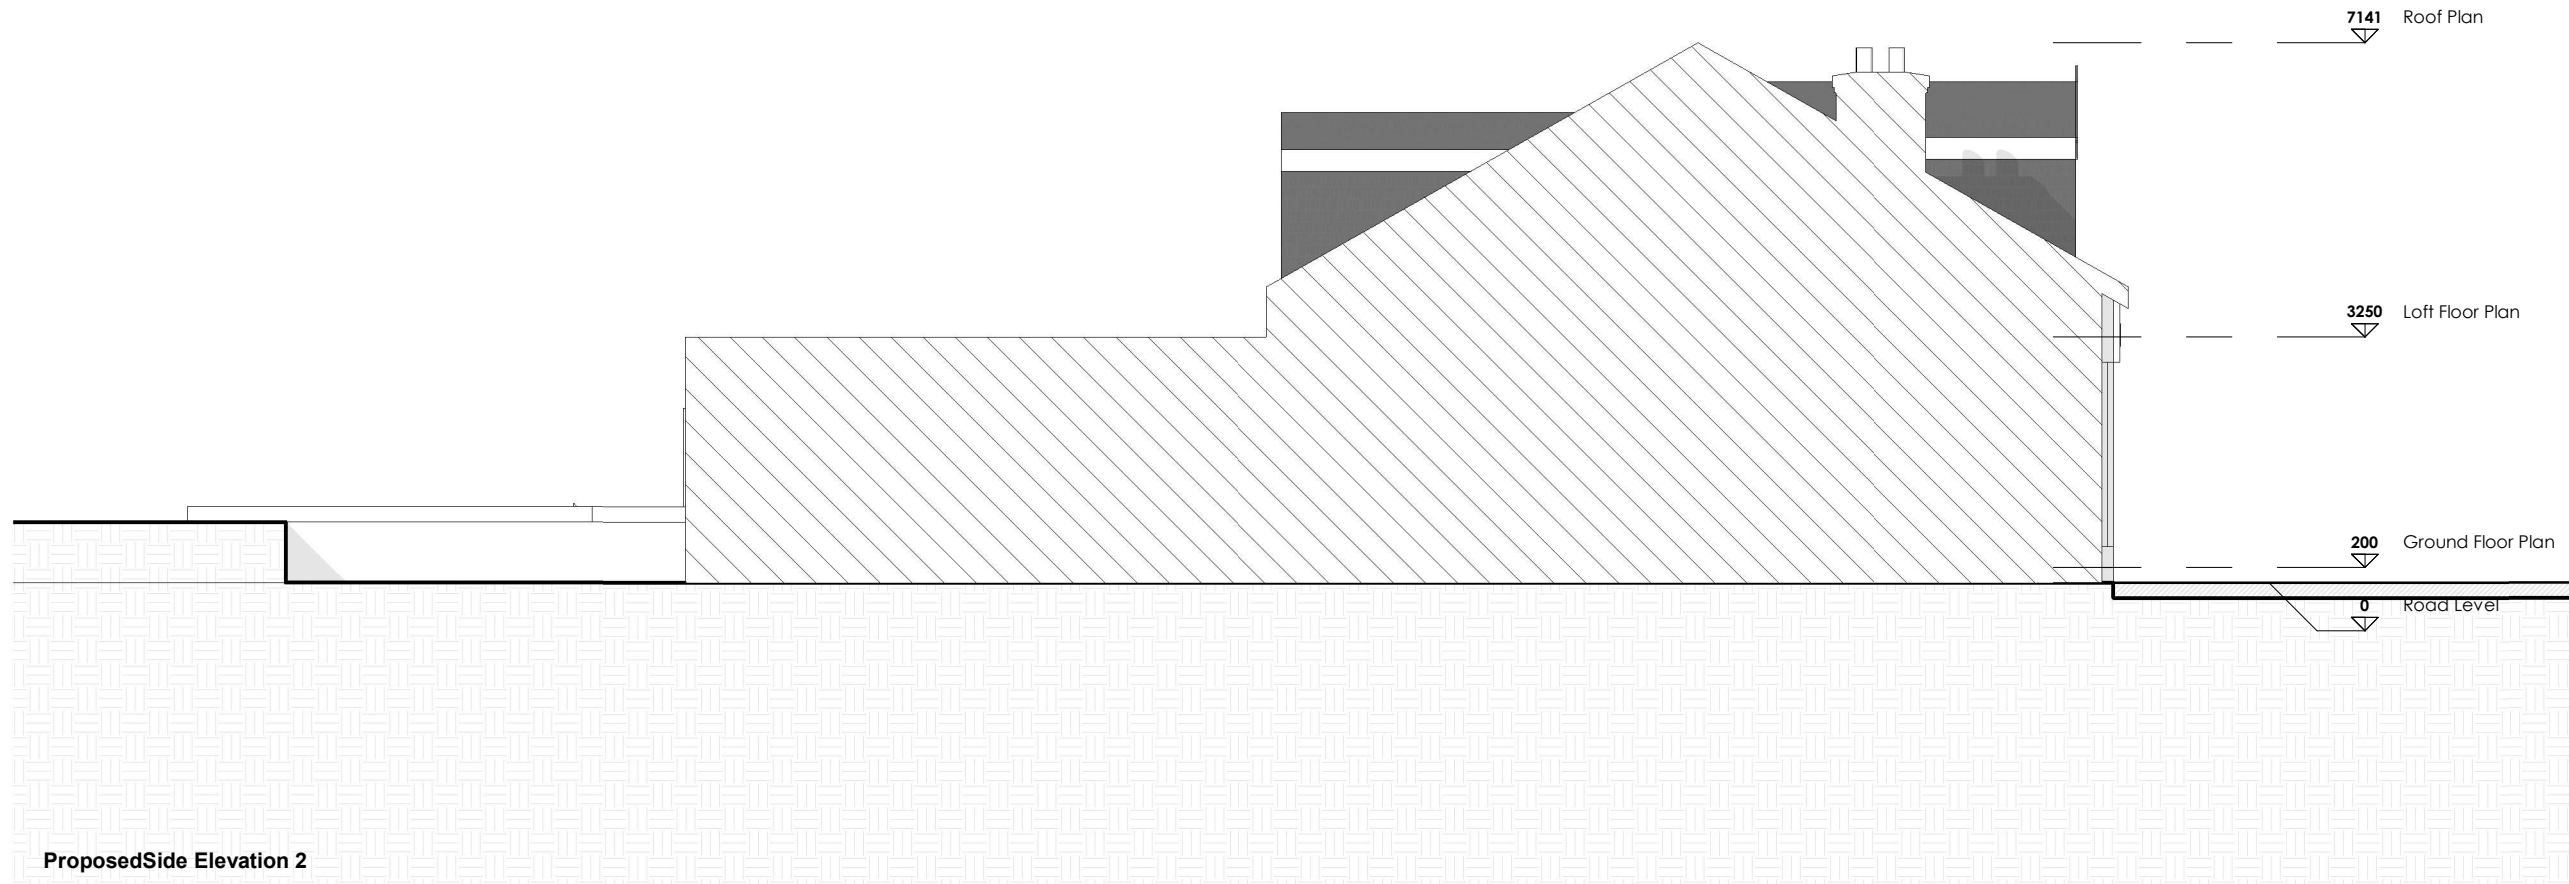

NOTES:

Only Scale of drawings for the Planning Purposes. Report all discrepancies, errors and omissions. Verify all dimensions on site before commencing any work on site or preparing shop drawings.

All materials, components and workmanship are to comply with the relevant British Standards, Codes of Practice, and appropriate manufacturers recommendations that from time to time shall apply.

For all specialist work, see relevant drawings.

This drawing and design are copyright of HAAP Design Studio LTD

REVISION	DATE	DESCRIPTION
A	20/05/2026	Material detail for front proposed dormer
B	26/05/2026	Amendments on rear dormer

TITLE: Proposed Drawings

PROJECT: 13 Market St, Eastleigh SO50 5RH

ARCHITECT: M

CLIENT: -




STATUS: -

DATE: 26/05/2026

SCALE: As Indicated @ A3



JOB NO:

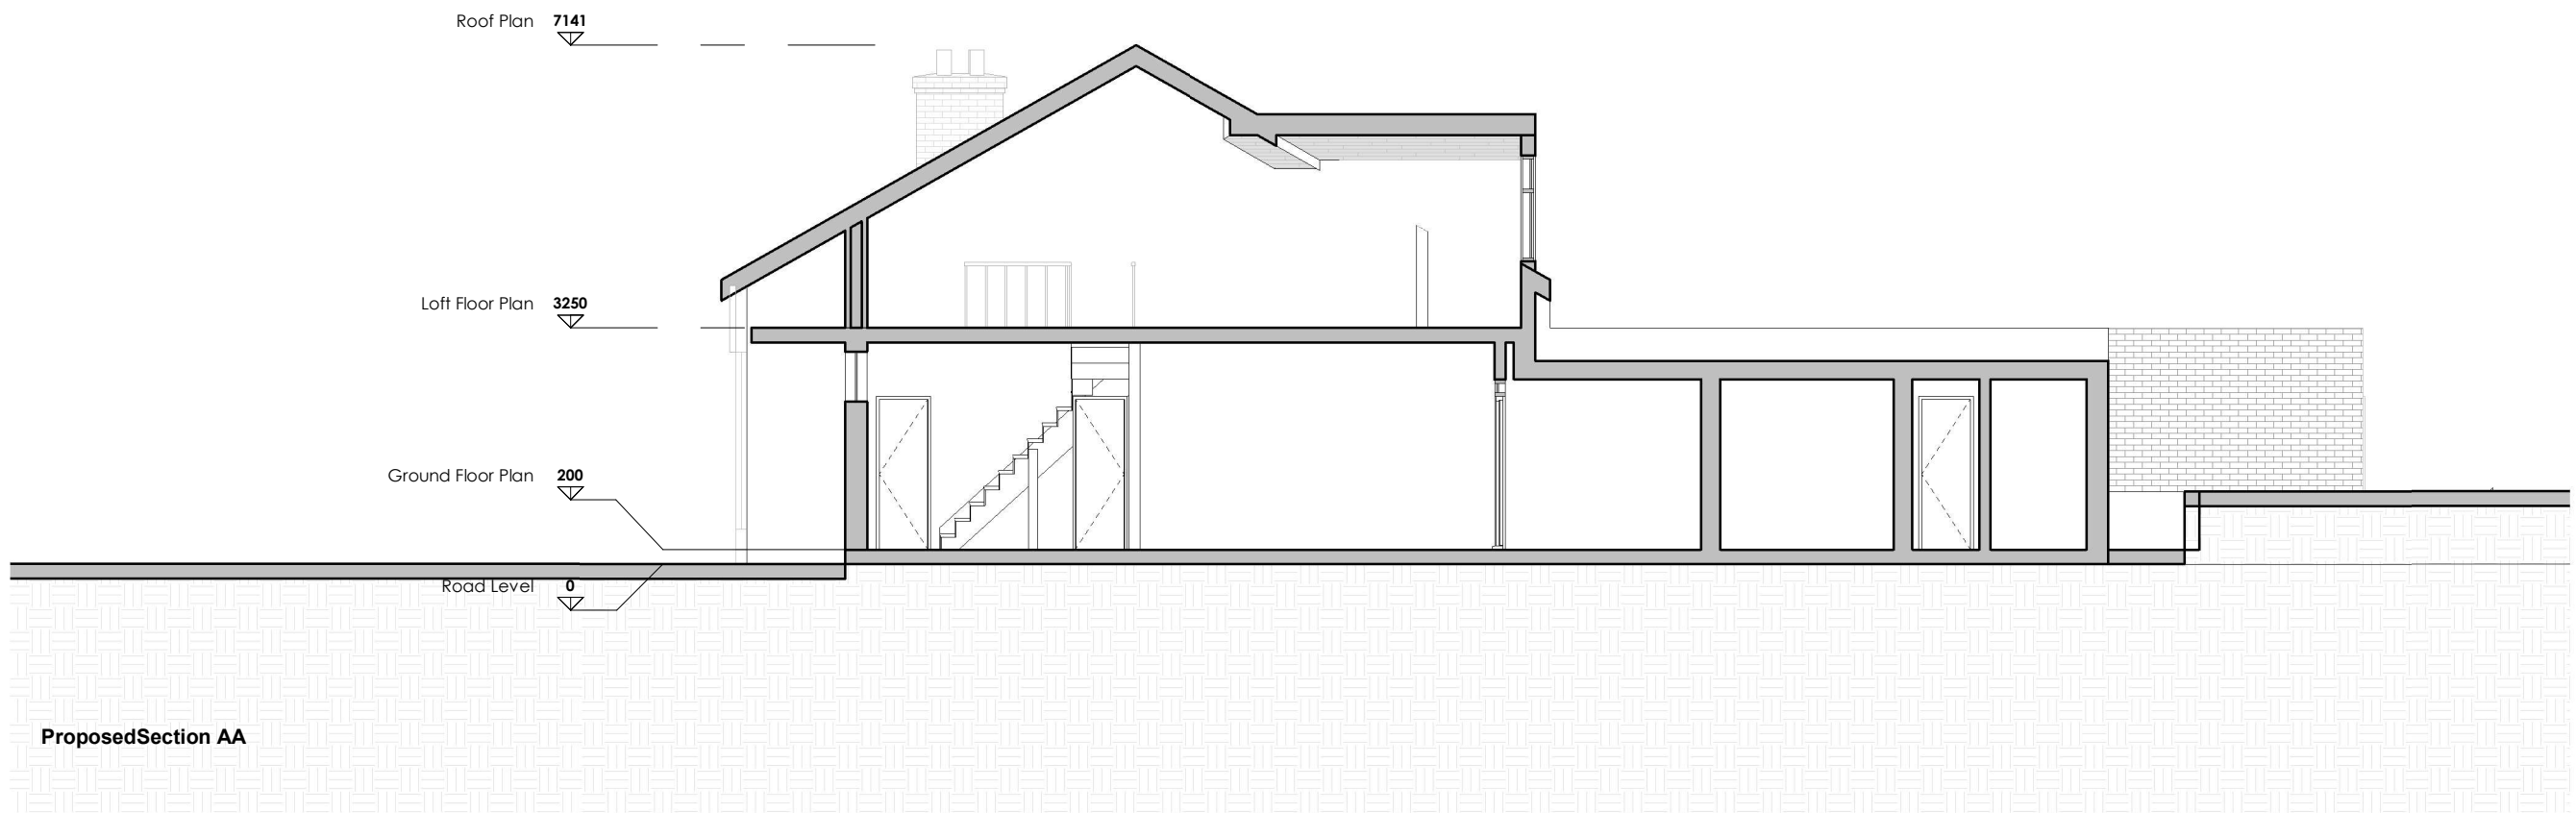

ProposedSection AA

NOTES:

Only Scale of drawings for the Planning Purposes.Report all discrepancies, errors and omissions.Verify all dimensions on site before commencing any work on site or preparing shop drawings.

All materials, components and workmanship are to comply with the relevant British Standards, Codes of Practice, and appropriate manufacturers recommendations that from time to time shall apply.

For all specialist work, see relevant drawings.

This drawing and design are copyright of HAAP Design Studio LTD

REVISION	DATE	DESCRIPTION
A	20/05/2026	Material detail for front proposed dormer
B	26/05/2026	Amendments on rear dormer

TITLE: Proposed Drawings

PROJECT: 13 Market St, Eastleigh SO50 5RH

ARCHITECT: M


CLIENT: -



STATUS: -

DATE: 26/05/2026

SCALE: As Indicated @ A3

 

JOB NO:





Details of Proposed window

28mm Sealed Units
High security Locking System
Polyamide Thermal Break
Slim line frames

NOTES:

Only Scale of drawings for the Planning Purposes.Report all discrepancies, errors and omissions.Verify all dimensions on site before commencing any work on site or preparing shop drawings.

All materials, components and workmanship are to comply with the relevant British Standards, Codes of Practice, and appropriate manufacturers recommendations that from time to time shall apply.

For all specialist work, see relevant drawings.

This drawing and design are copyright of HAAP Design Studio LTD

REVISION	DATE	DESCRIPTION
A	20/05/2026	Material detail for front proposed dormer
B	26/05/2026	Amendments on rear dormer

TITLE: Proposed Drawings

PROJECT: 13 Market St, Eastleigh SO50 5RH

ARCHITECT: M


CLIENT: -



STATUS: -

DATE: 26/05/2026

SCALE: As Indicated @ A3

 

JOB NO: