

General Notes

Scale from this drawing for planning purposes only.

Contractors are to check all dimensions on site prior to any construction work beginning.


This drawing, and all others associated with it, remain the property of King Architecture & Design and are not to be reproduced or amended without the written consent of King Architecture & Design.

Unauthorised use for any purpose is prohibited.


All work undertaken in collaboration with this drawing is to be undertaken to conform to current building regulations and all current building legislation, if divergencies from statutory requirements are shown on the drawings then these should be reported to King Architecture & Design immediately.

39 Alresford Road
Winchester
SO23 0HG

W: www.kingarchitectureanddesign.co.uk
E: admin@kingarchitectureanddesign.co.uk
T: 079 5574 2966

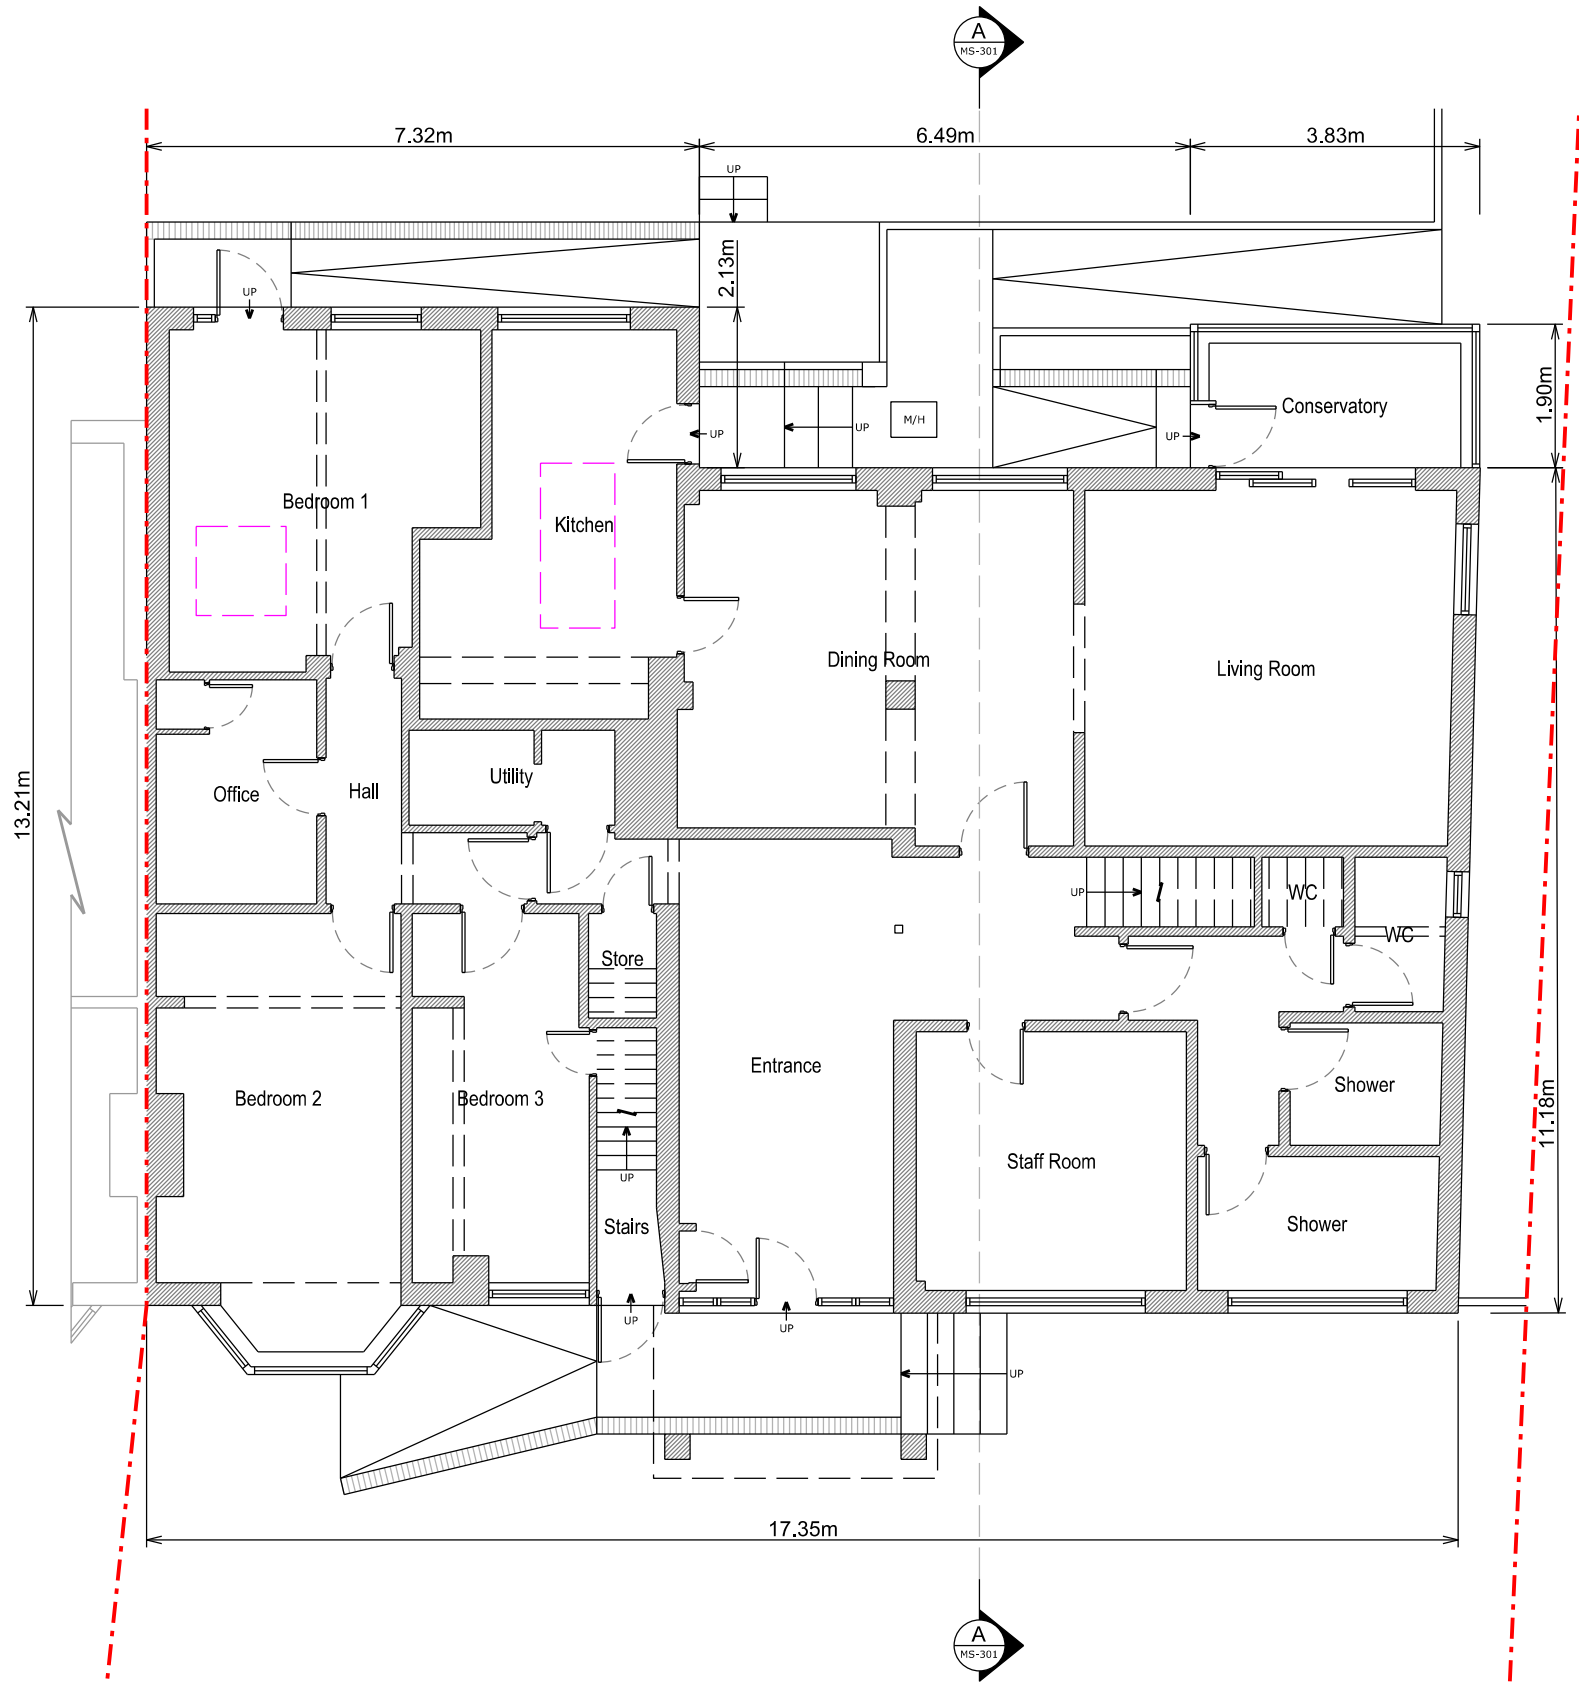

Ground Floor Plan

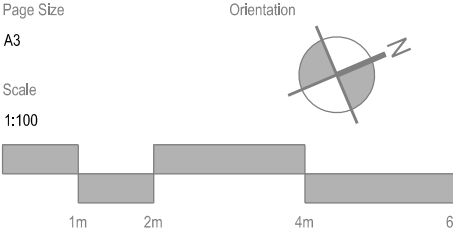

Rev	Date	Description
Project Address		Client
34 Telegraph Road, West End, Southampton, SO30 3EX		Darren Brown
		Local Authority
		Eastleigh Borough Council
Project Status		Drawing Description
Planning		Existing Plan
Project No.		Drawing No.
216		MS - 101
Date		Revision
12/05/2026		-