



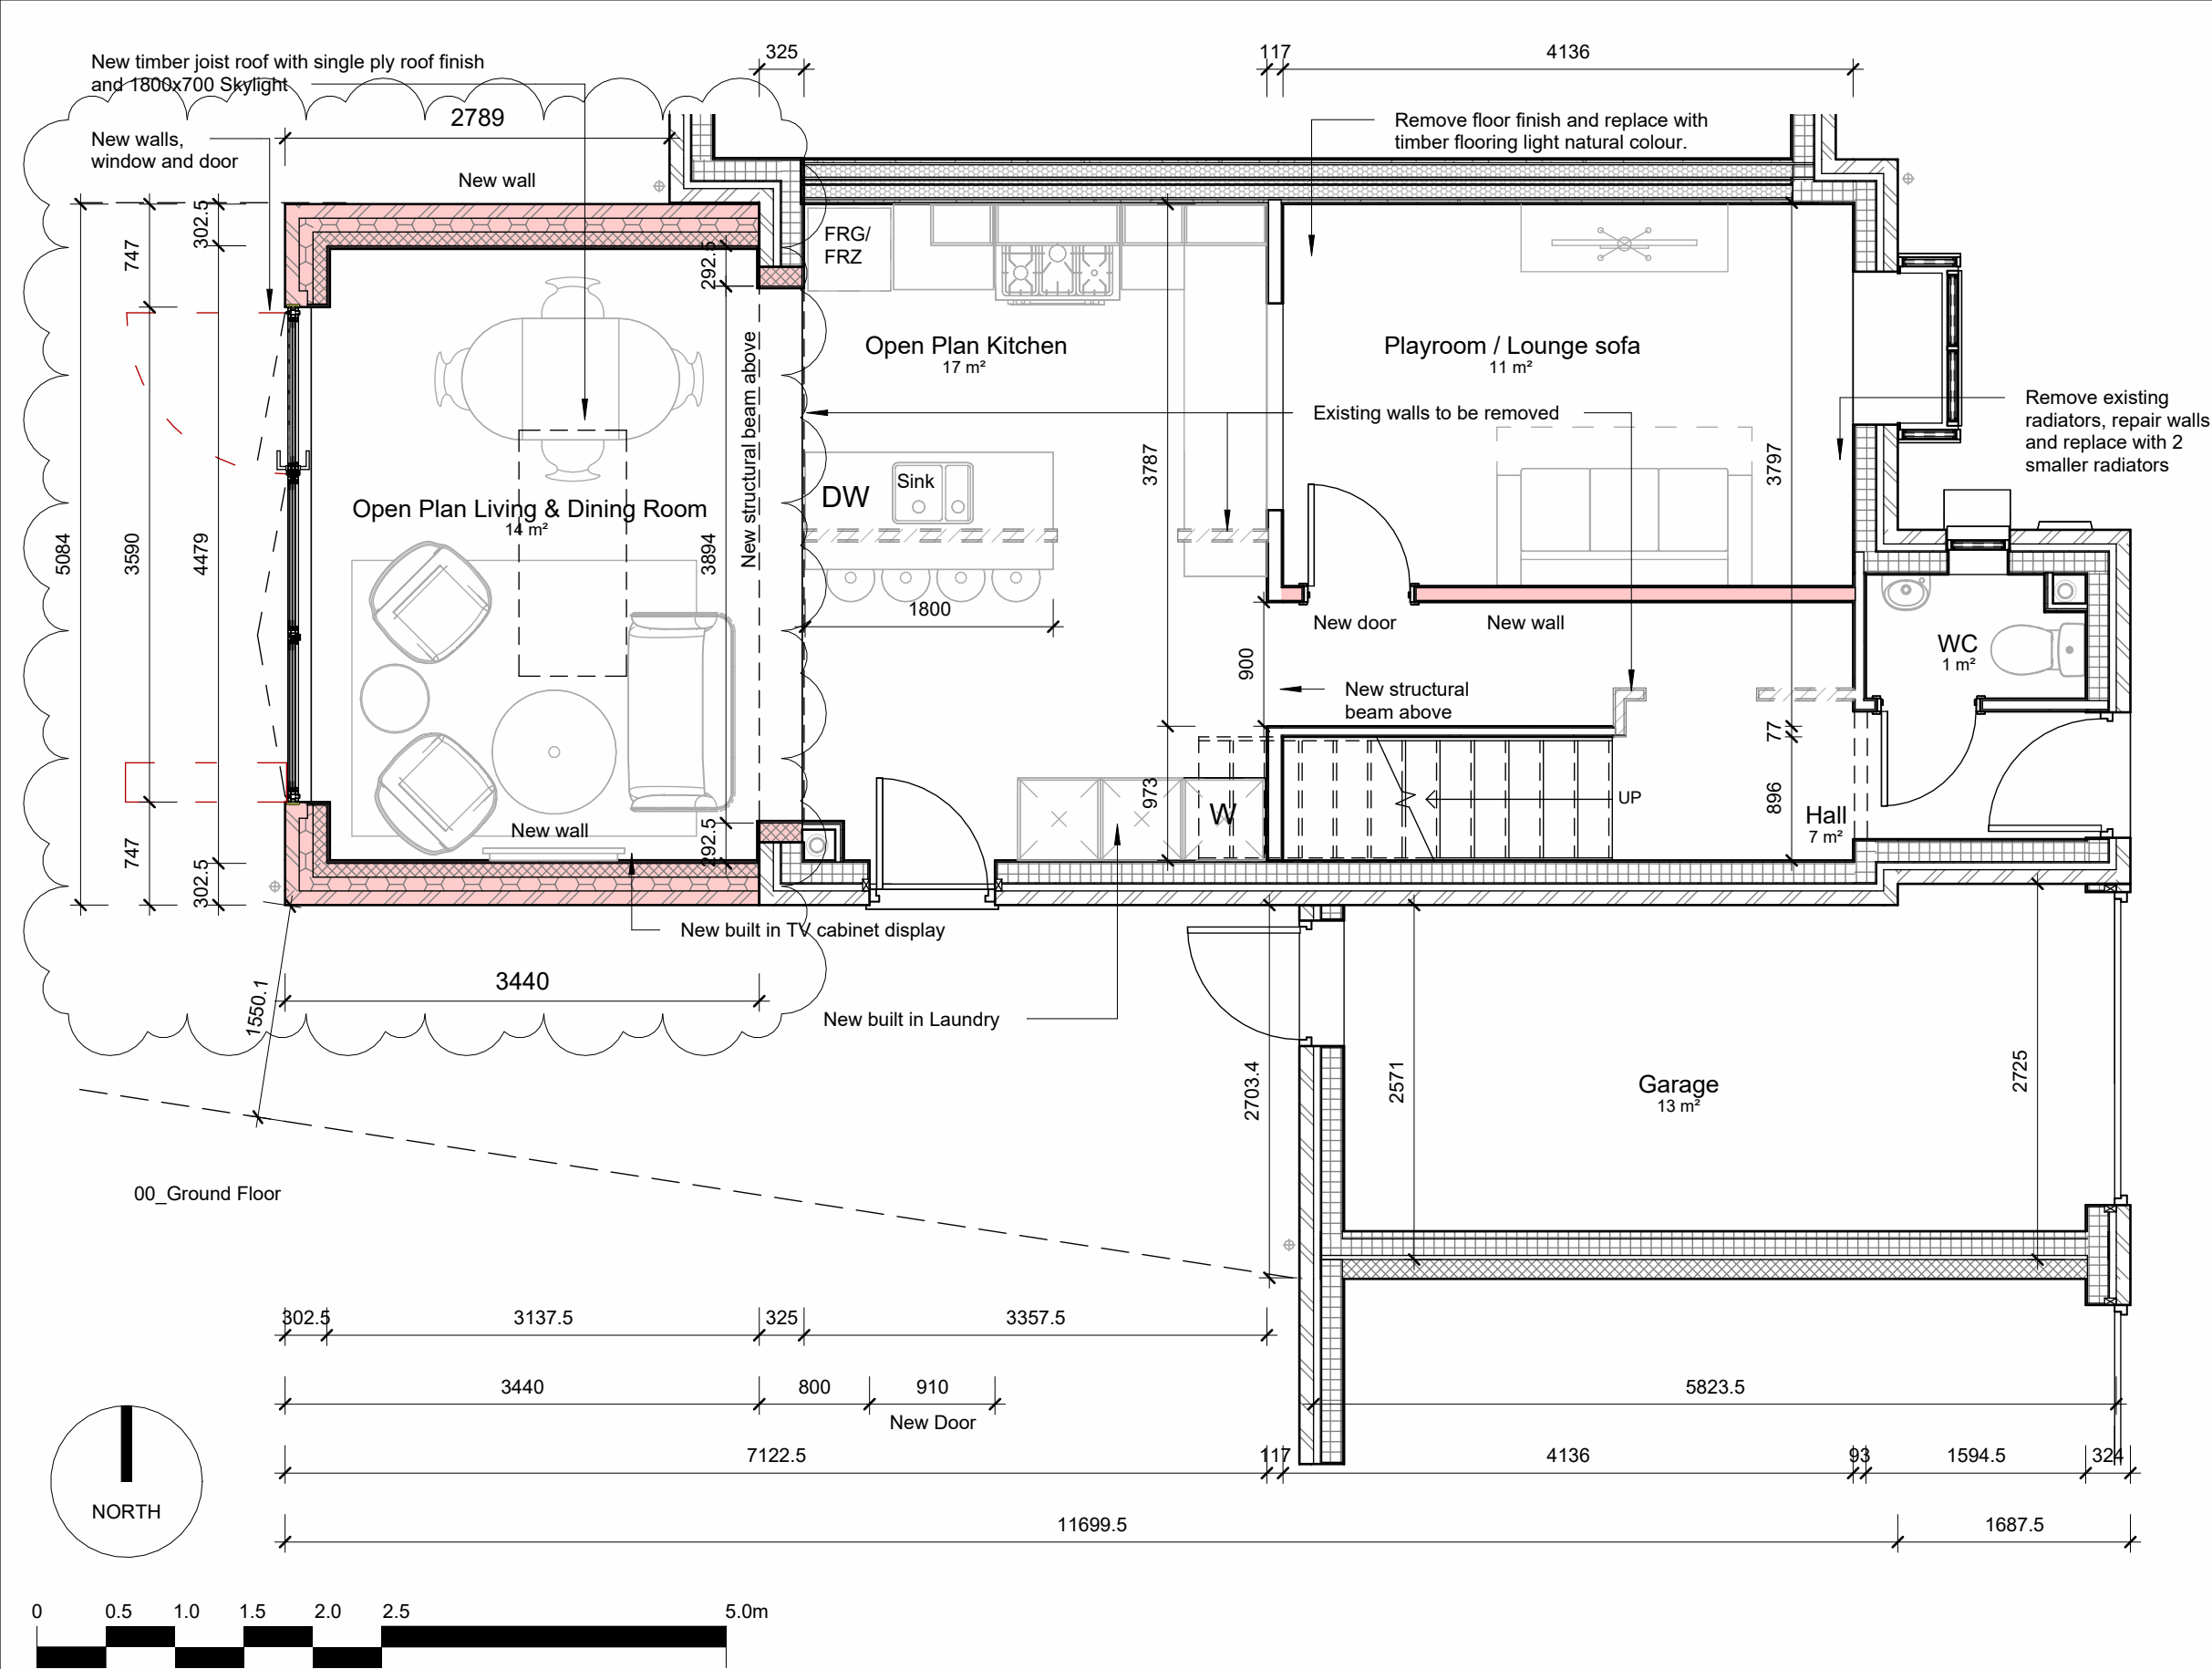

Rear Elevation

1 : 100

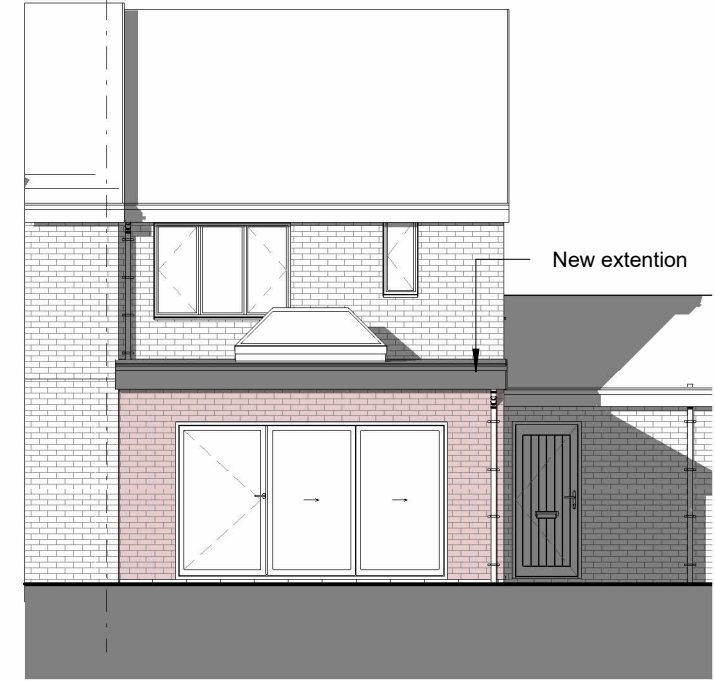

Please Note:

This drawing can only be scaled for planning purposes. Dimensions to be checked on site and any discrepancies are to be highlighted to the Architect prior to construction.

Topographical / Ordnance Survey information shown has been prepared by a third party, HGP accept no responsibility for accuracy or completeness of the survey.

This drawing is to be read in conjunction with all other project drawings, construction notes and / or project specifications including those by other project consultants and specialists. All discrepancies should be reported immediately.

Design subject to detail development / approval. Measurements and accommodation schedules subject to amendments following coordinated input by others. Costings cannot be finalised until approval /confirmation by relevant authorities and Client.

P4	Building footprint extended to achieve min 500mm from public sewer.	23.05.2026	AP
P3	Kitchen relocated, existing door closed to counter height. New Window and door sizes changed.	25.04.2026	AP
Rev.	Description	DATE	DB

New extension and referb Plans & Elevations

PROJECT 65 Hatch Mead, Southampton	
SCALE As indicated@ A3	DATE Nov 25
DRAWN BY AP	REVISION P4
DWG# 25001_ADP_ZZ_ZZ_DR_A_0010	STATUS PLANNING