


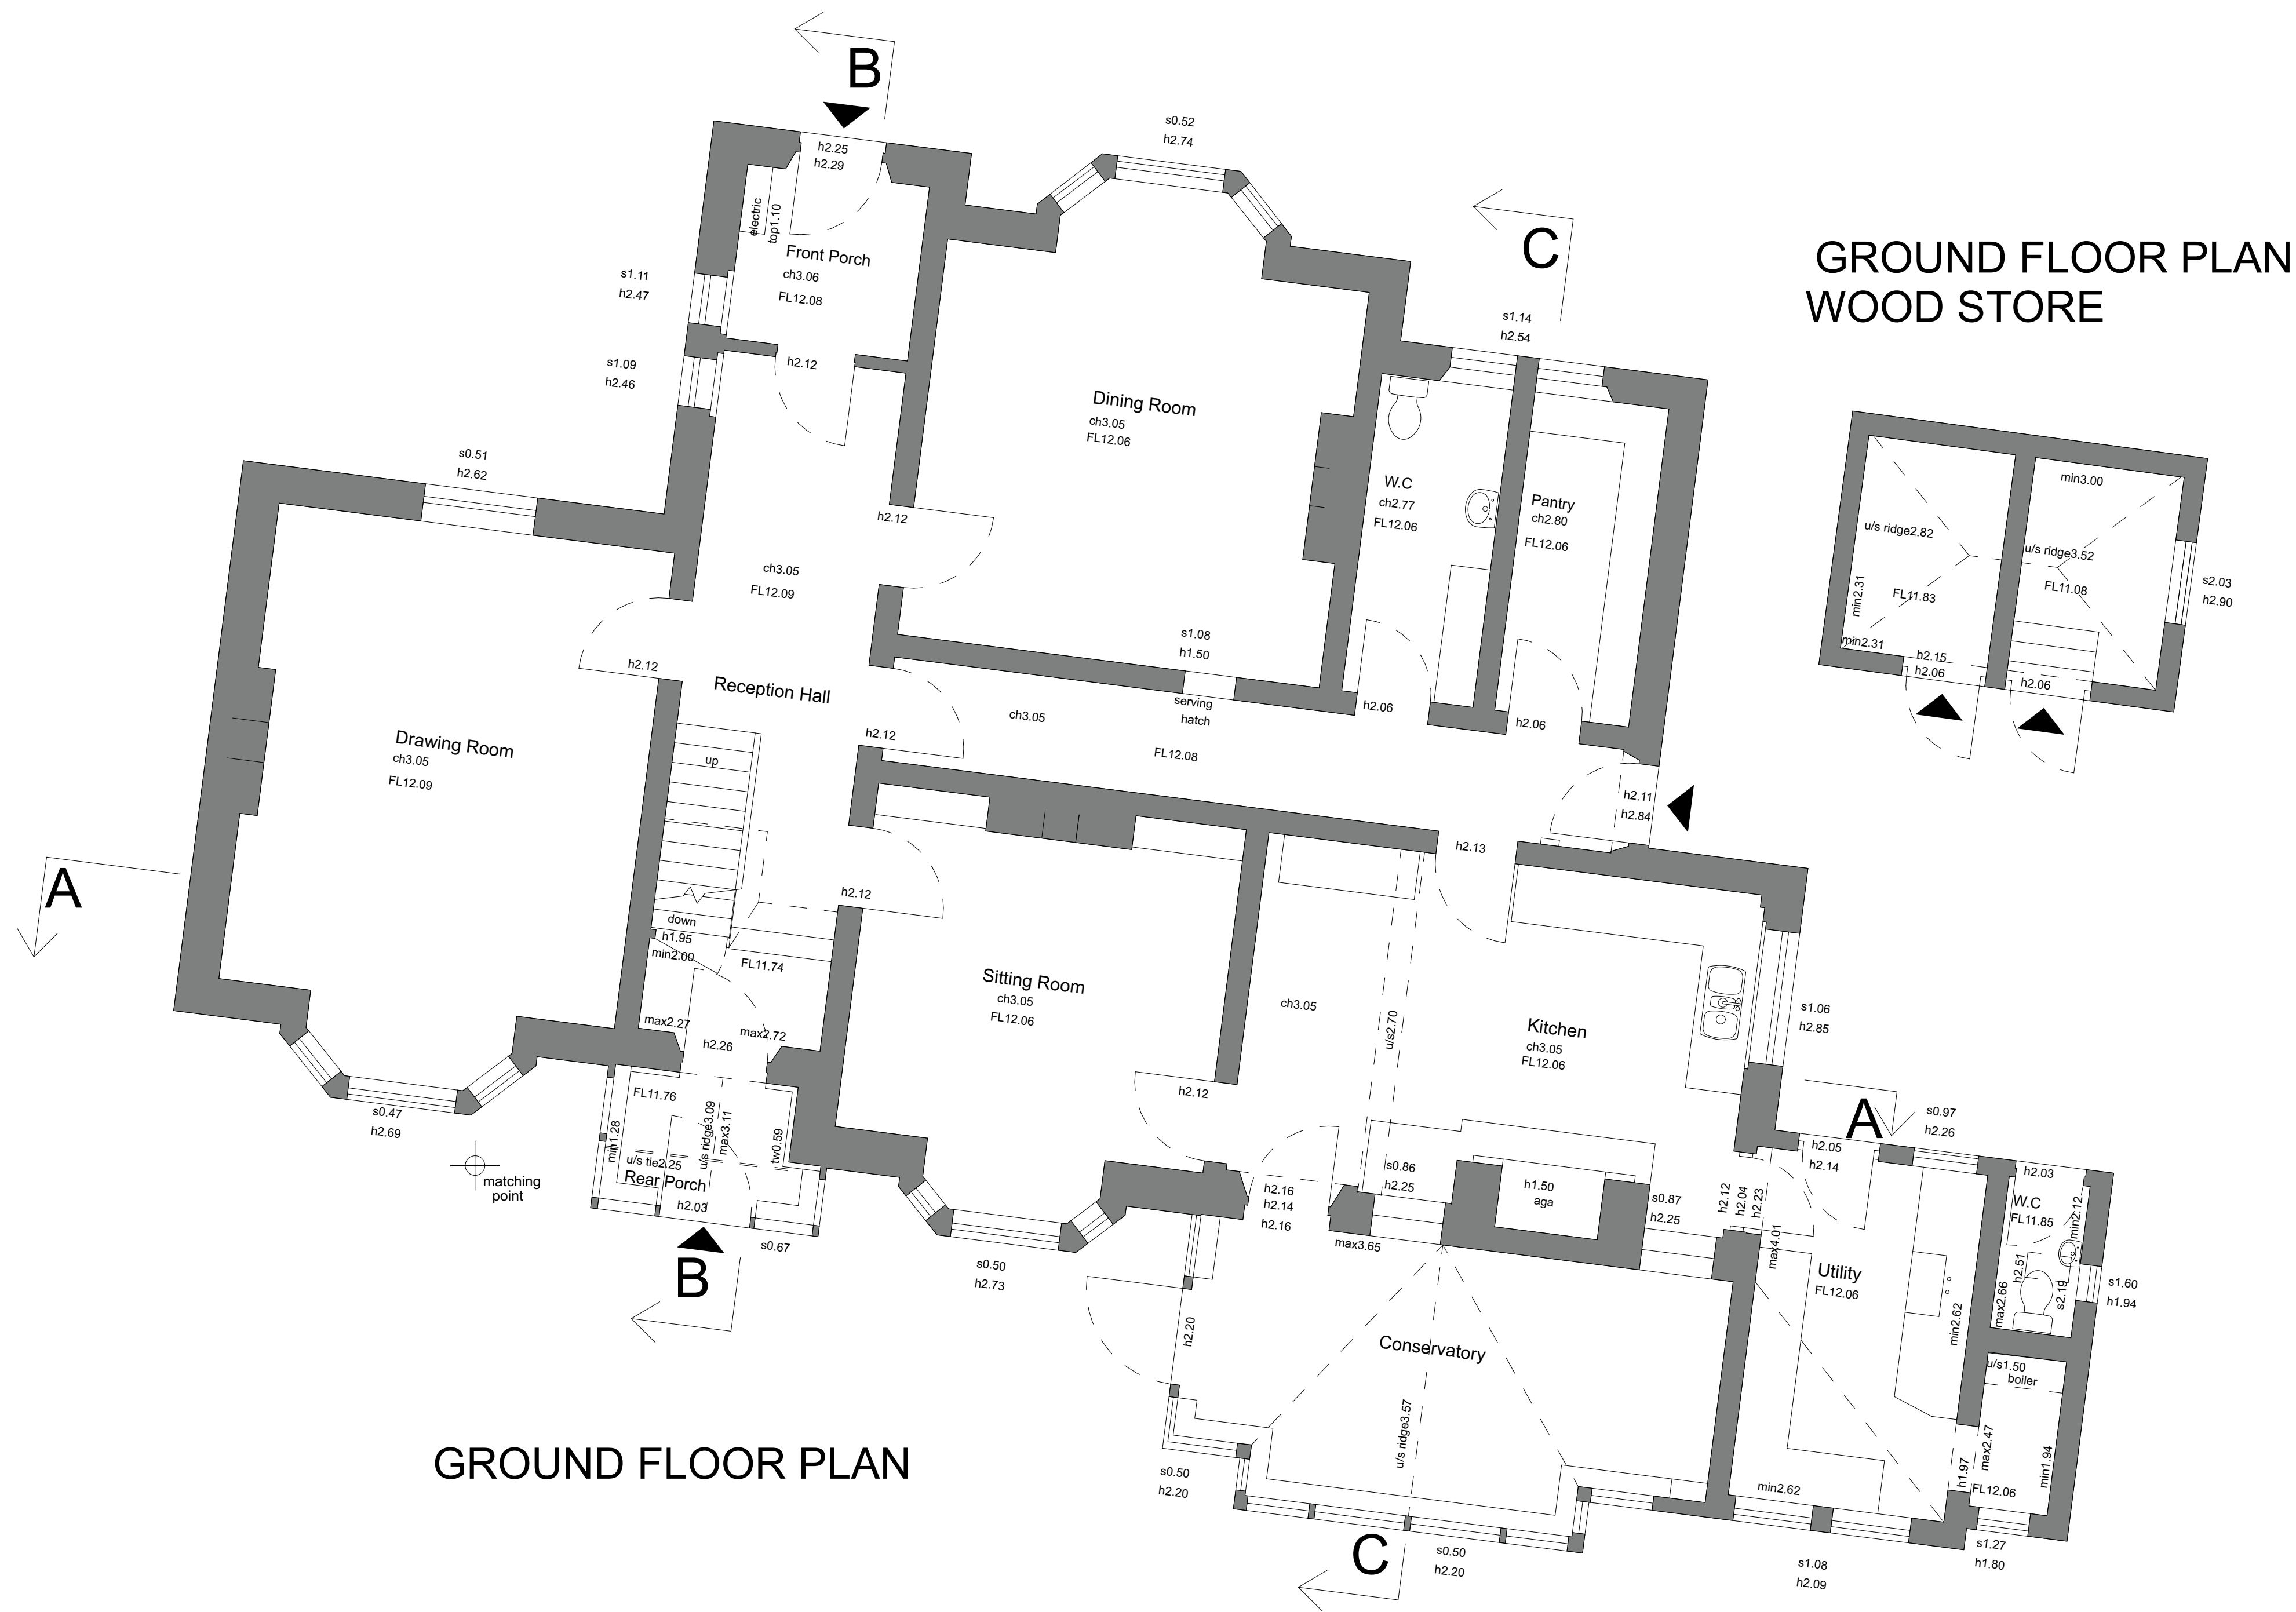

Scale: 1:50			
			
		This drawing is to be presented at:	
		A1	
Project			
Portland House			
29 High Street			
Botley			
SO30 2EA			
Description			
Existing Ground Floor Plan			
Proj - Orig - Func - Spat - Form - Dis - Number - Rev			
P1288-SNUG-00-01-DR-A-Z201-C01			
Rev	DB/CB/AB		Date
C01	BM		28/05/2026
Revision Description			
C01			
Status			
S4 - For Approval			
Purpose			
Planning			
RIBA Stage			
3			