


EXISTING ELEVATIONS PLAN AND SECTION




EXISTING SOUTH ELEVATION




EXISTING NORTH ELEVATION

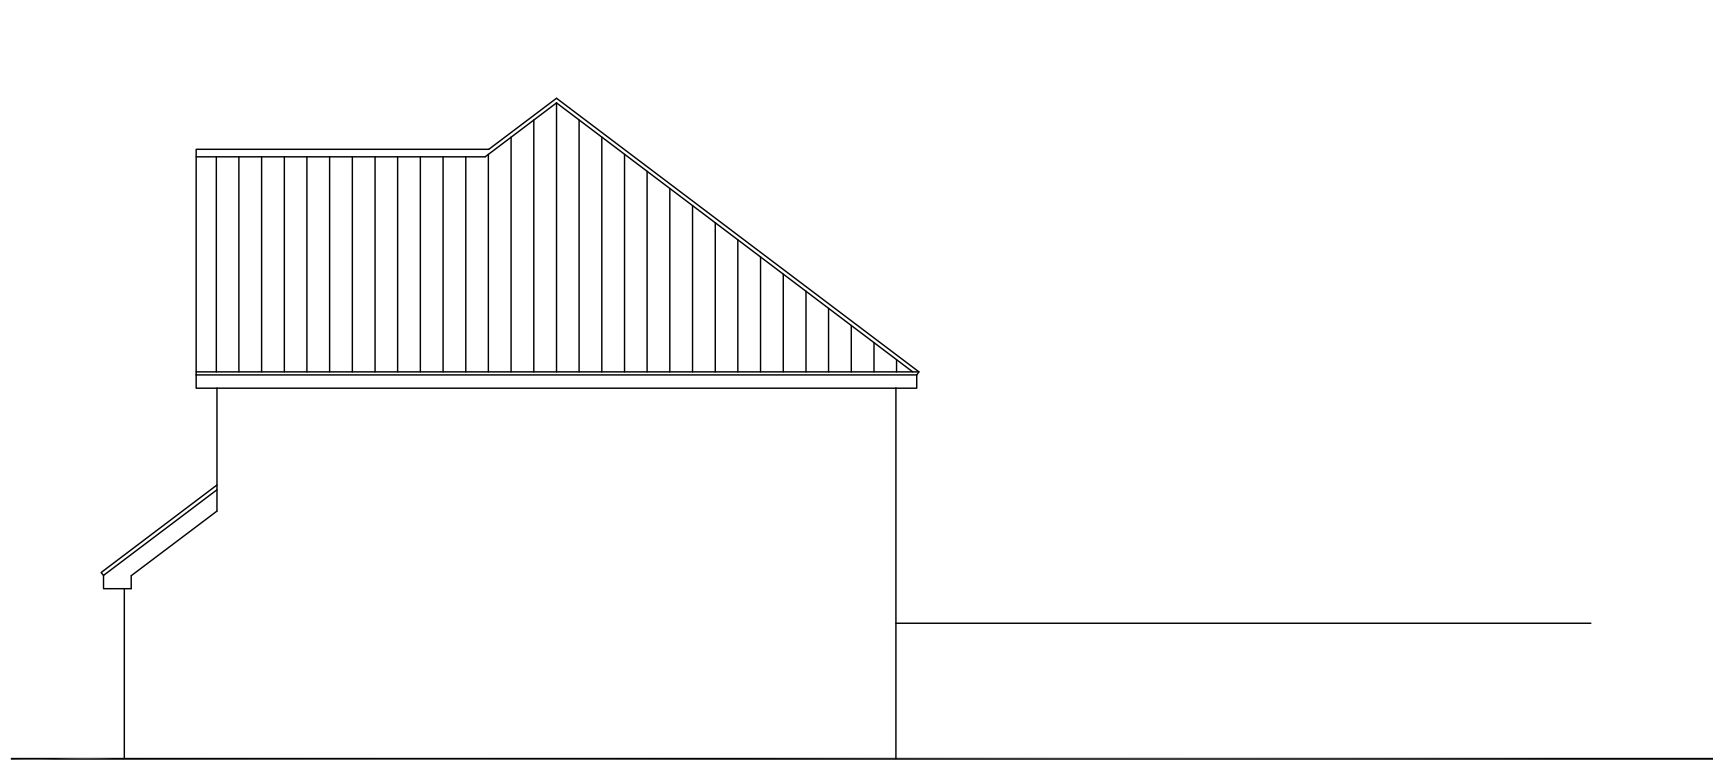


EXISTING WEST ELEVATION

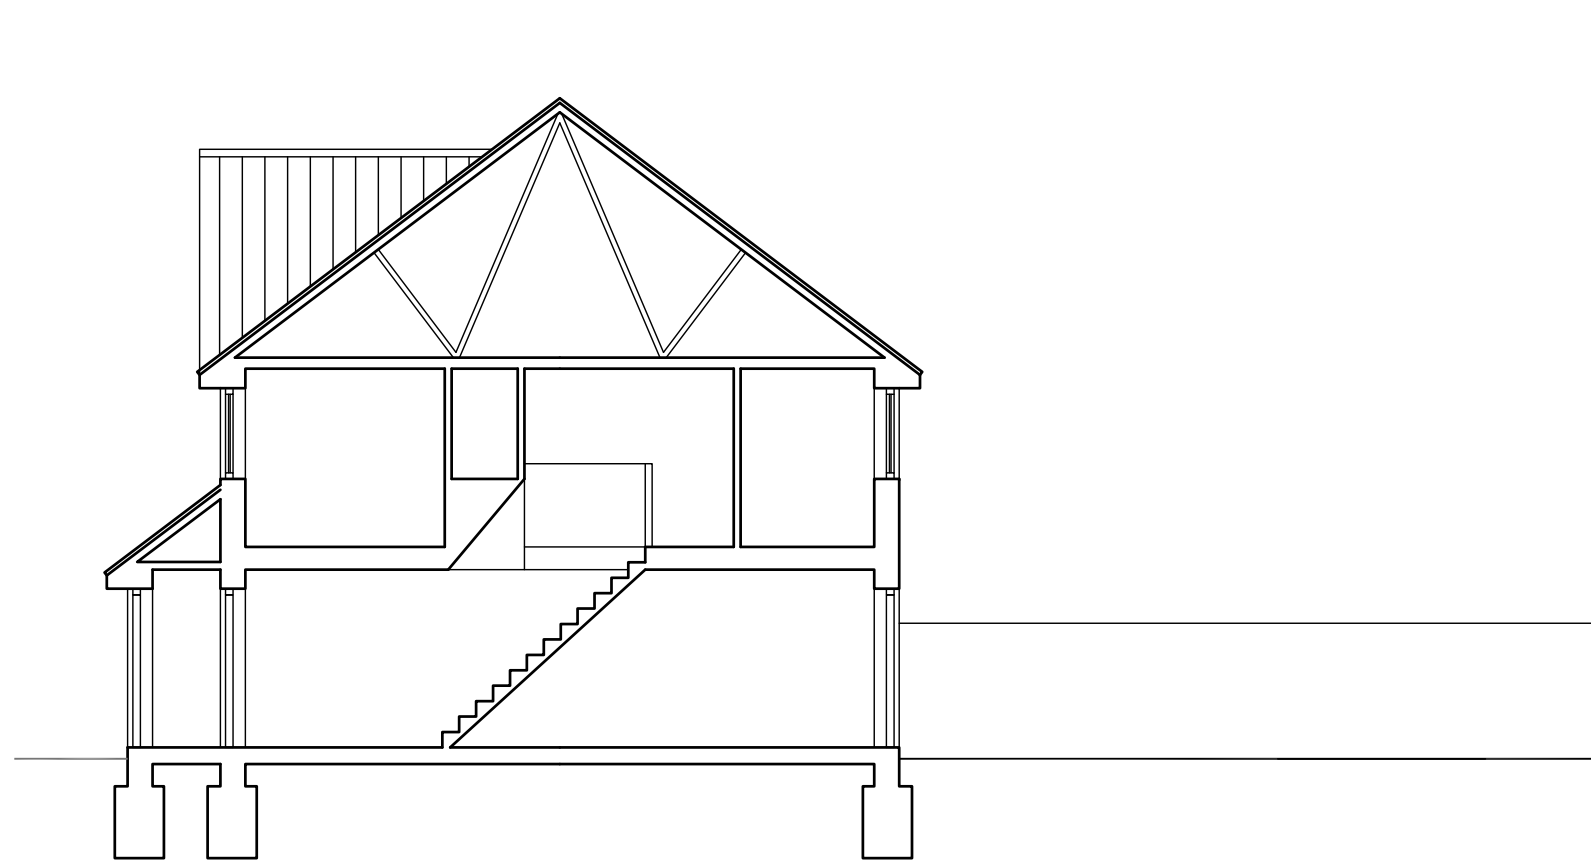

EXISTING CROSS SECTION

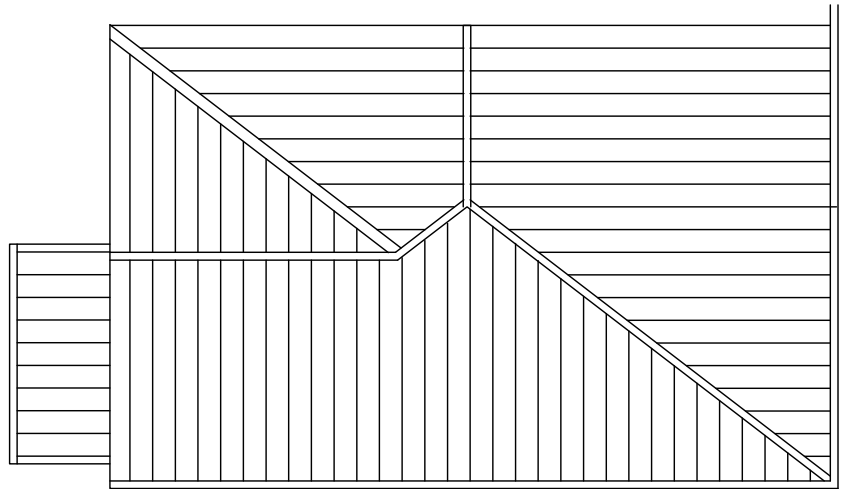

EXISTING ROOF PLAN

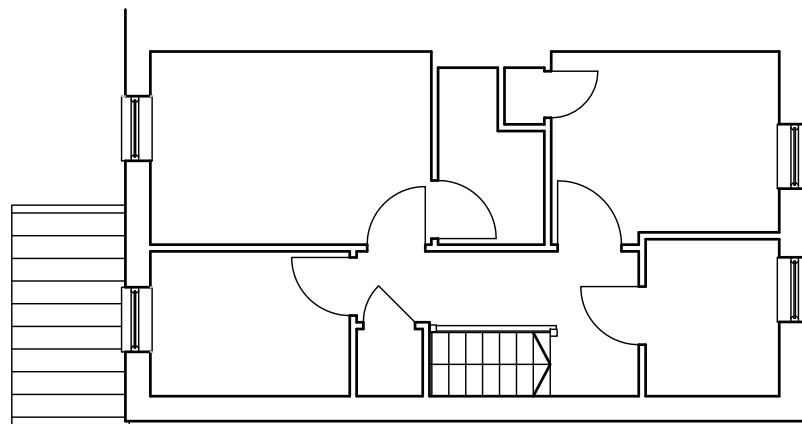

EXISTING FIRST FLOOR PLAN

LARNER
SING
LIMITED

CHARTERED PRACTICE
FOR BUILDING DESIGN
& PLANNING

CONTACT ADDRESSES: UK - 28 LOWER STREET,
RODE, SOMERSET, BA11 6PU
« FRANCE - MAS DEL SOL, 48260, CONCOTS.
« T+44 (0) 137830836 M+44 (0) 7783345541 «
EMAIL: IAN@LARNER-SING.COM
« DIRECTOR IAN SING MRICS MCIOB MASI MCIAI


PROPOSED ELEVATIONS PLAN AND SECTION




PROPOSED SOUTH ELEVATION




PROPOSED NORTH ELEVATION

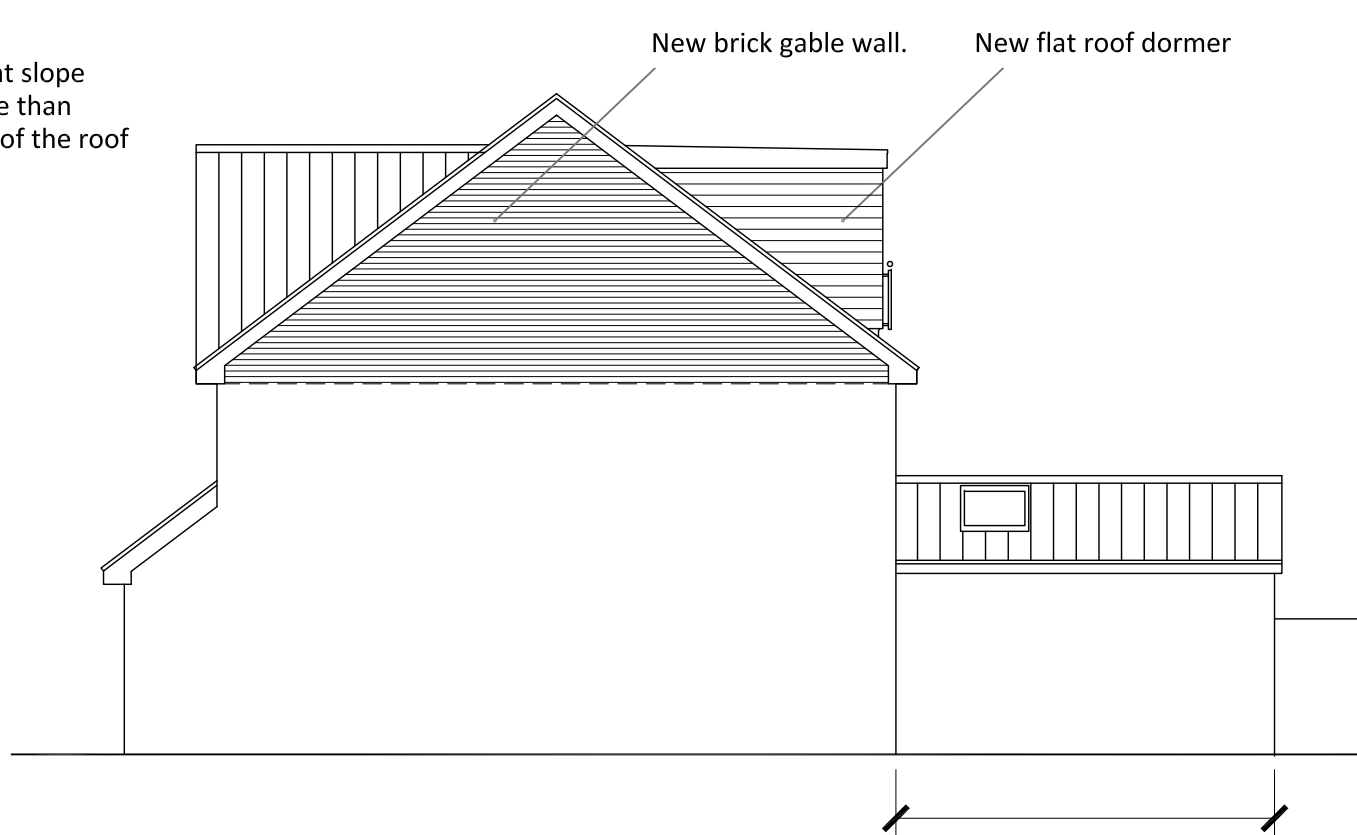


PROPOSED WEST ELEVATION

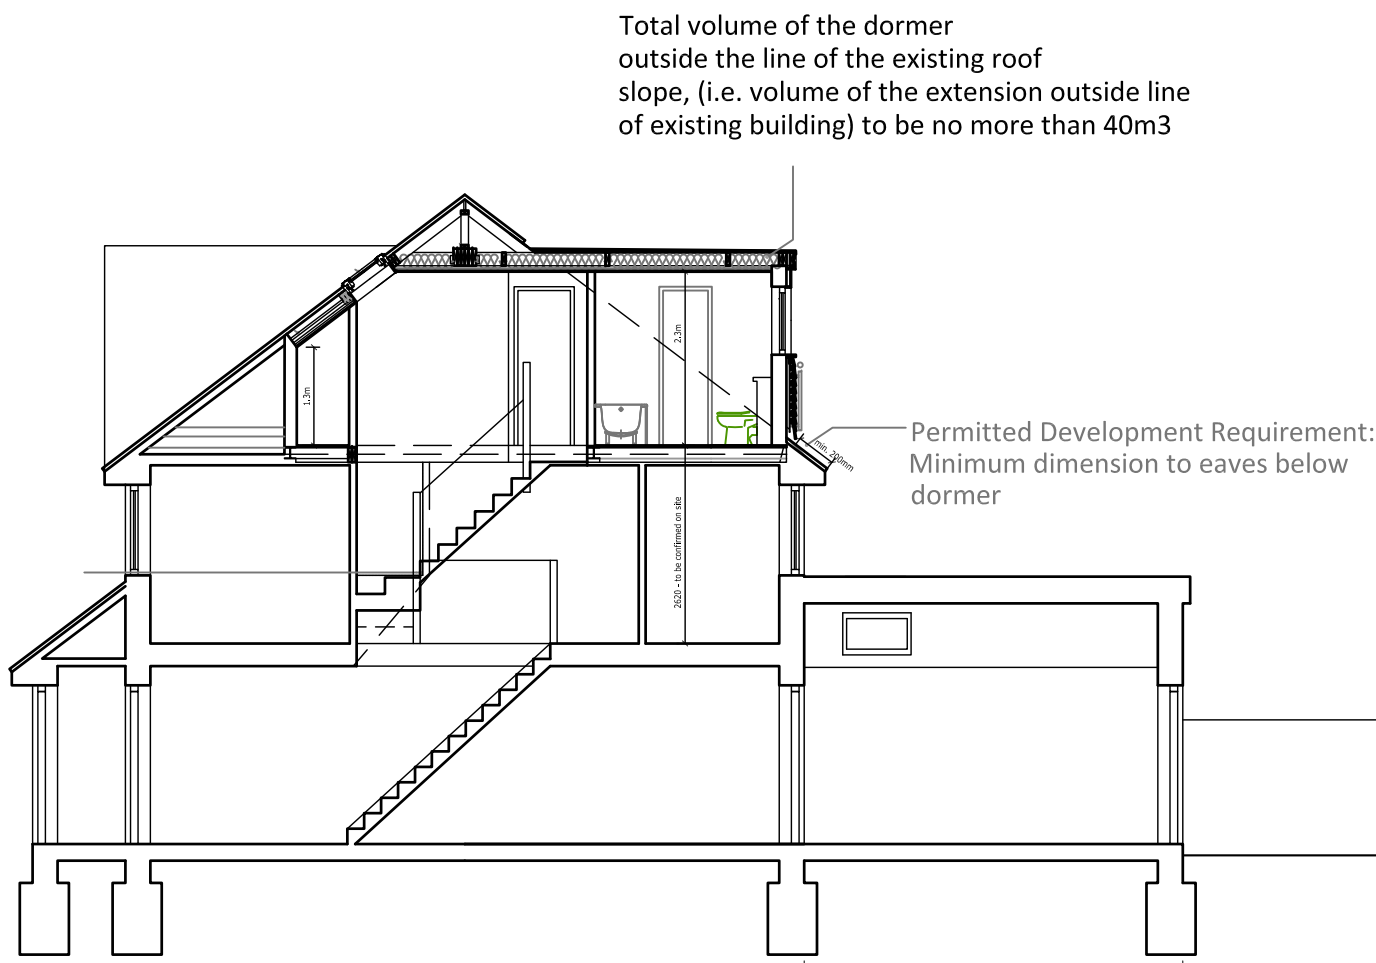


PROPOSED CROSS SECTION

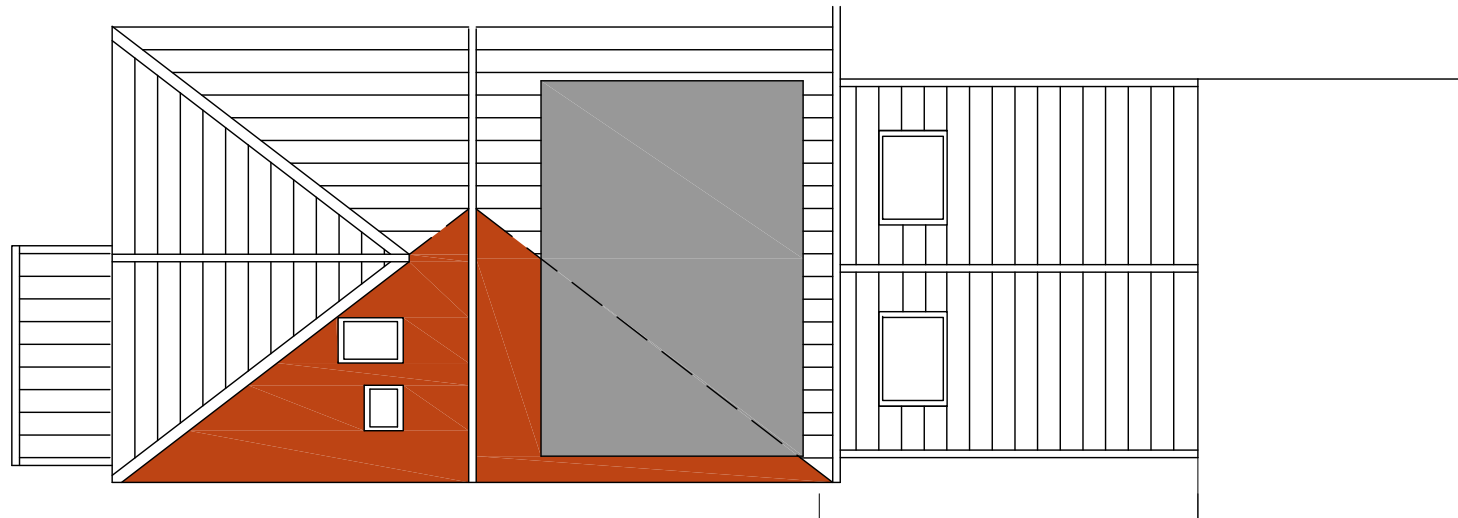

PROPOSED ROOF PLAN

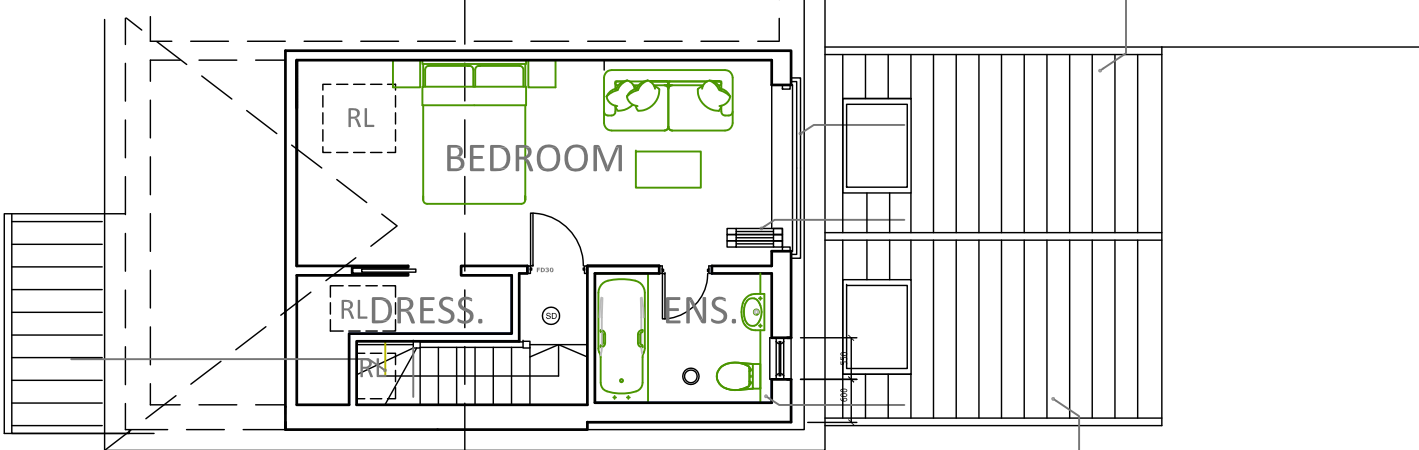

PROPOSED LOFT FLOOR PLAN

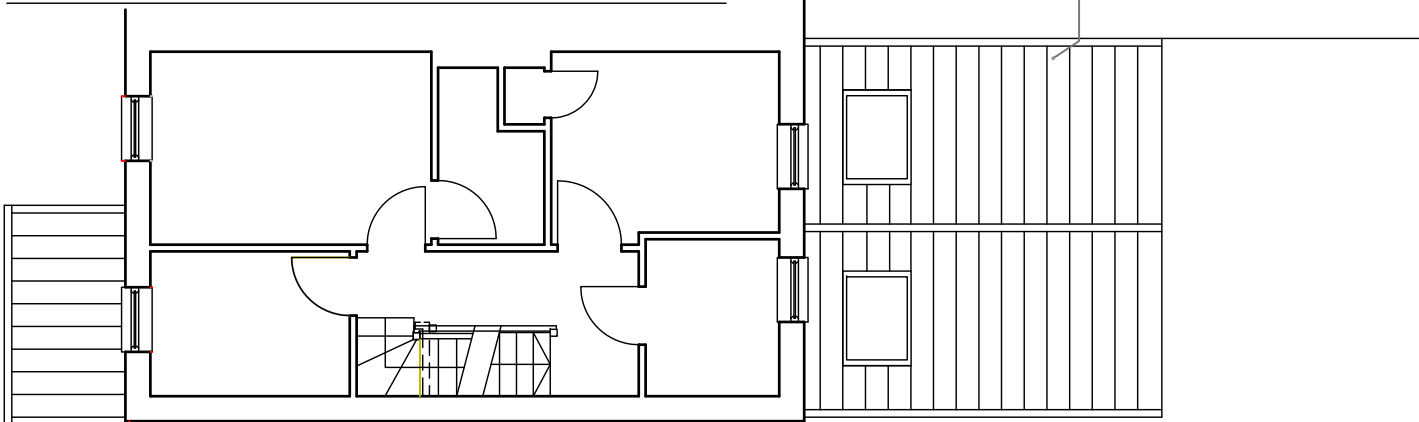

PROPOSED FIRST FLOOR PLAN

EXTERNAL MATERIAL

Pitched roof- To be concrete pantiles to match the existing

Dormer flat roof - To be GRP

Dormer walls/cheeks - To be plain concrete tiles with colour to match the ex. roof tiles.

New Gable wall to roof - To be brickwork to match existing walls.

External Joinery - To be timber.

Rainwater goods - UPVC to match existing.

Revisions

Project Title

87 HUT FARM
PLACE
CHANDLERS
FORD

Drawing Title

PROPOSED
LOFT
CONVERSION

This drawing is copyright
Contractors must verify all dimensions at the site before
setting out, commencing work or making any shop drawings.
Do not scale off the drawing. Only figured dimensions are to
be worked from. Any discrepancies must be reported to the
consultant immediately.

Sheet size
A1
Date
MAY 26
Scale
1:100
Prepared by
IDS
Drawing Number

819/01