

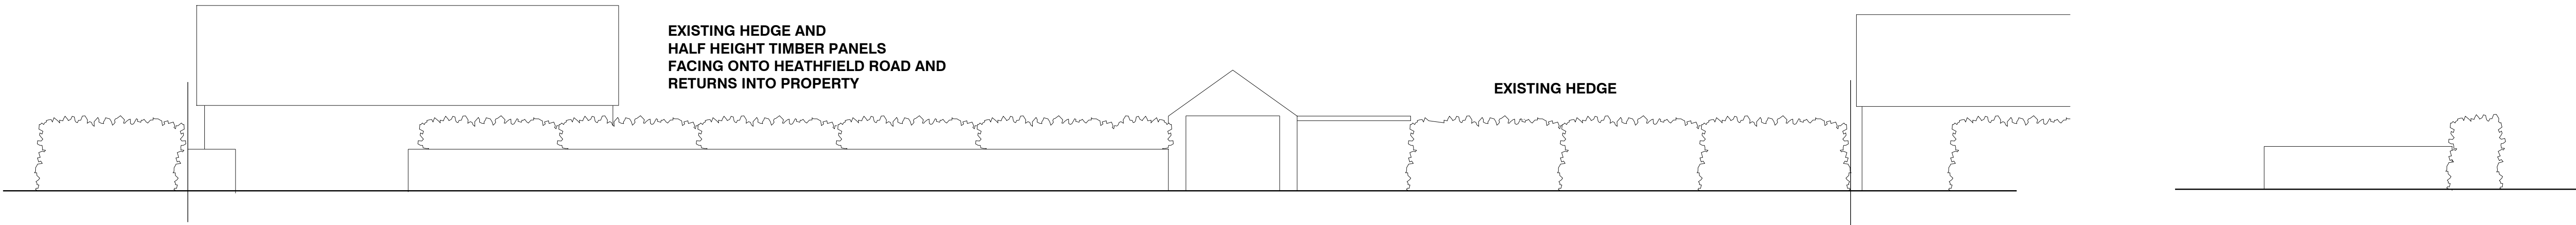




EXISTING FENCE PLAN
SCALE: 1:100

 



EXISTING FENCE NORTH ELEVATION
SCALE: 1:100

 


EXISTING FENCE RETURN
SCALE: 1:100

 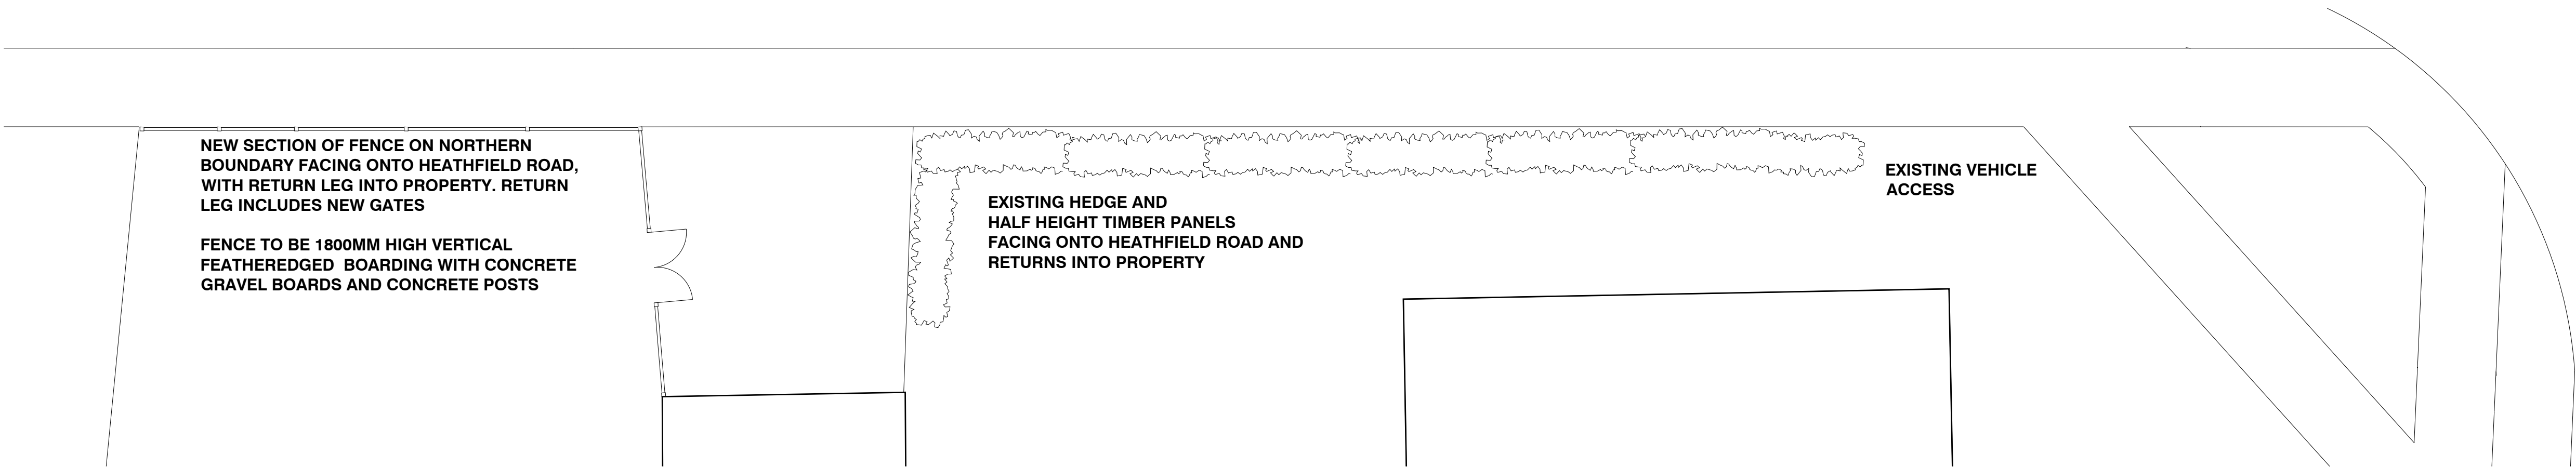

PROPOSED FENCE PLAN
SCALE: 1:100

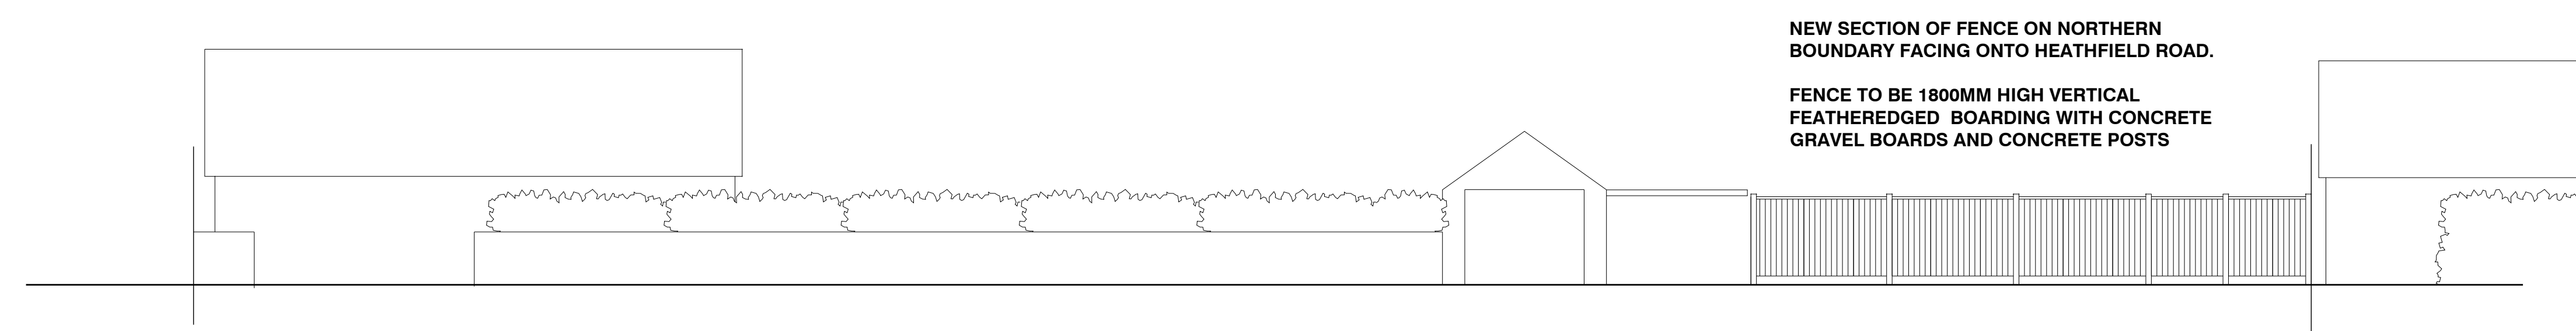 


PROPOSED FENCE NORTH ELEVATION
SCALE: 1:100

 

NEW SECTION OF RETURN FENCE WITH NEW GATES

FENCE TO BE 1800MM HIGH VERTICAL
FEATHEREDGED BOARDING WITH CONCRETE
GRAVEL BOARDS AND CONCRETE POSTS

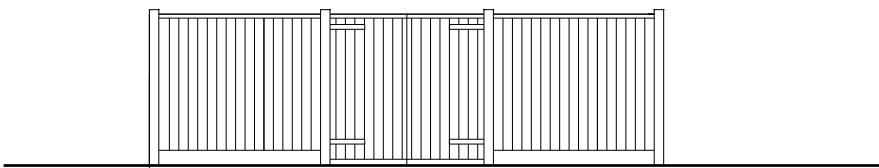

PROPOSED FENCE RETURN
SCALE: 1:100

Rev	Date	Amendment
For	MR G YOUNG	
Project	PROPOSED NEW FENCE 35 NICHOL ROAD, EASTLEIGH	
Title	FENCE PLANS & ELEVATIONS EXISTING AND PROPOSED	
Drawn	Date	Scale
MW	MAR 26	1:100@A1
Job Number	001	Drwg No.
101	Rev	